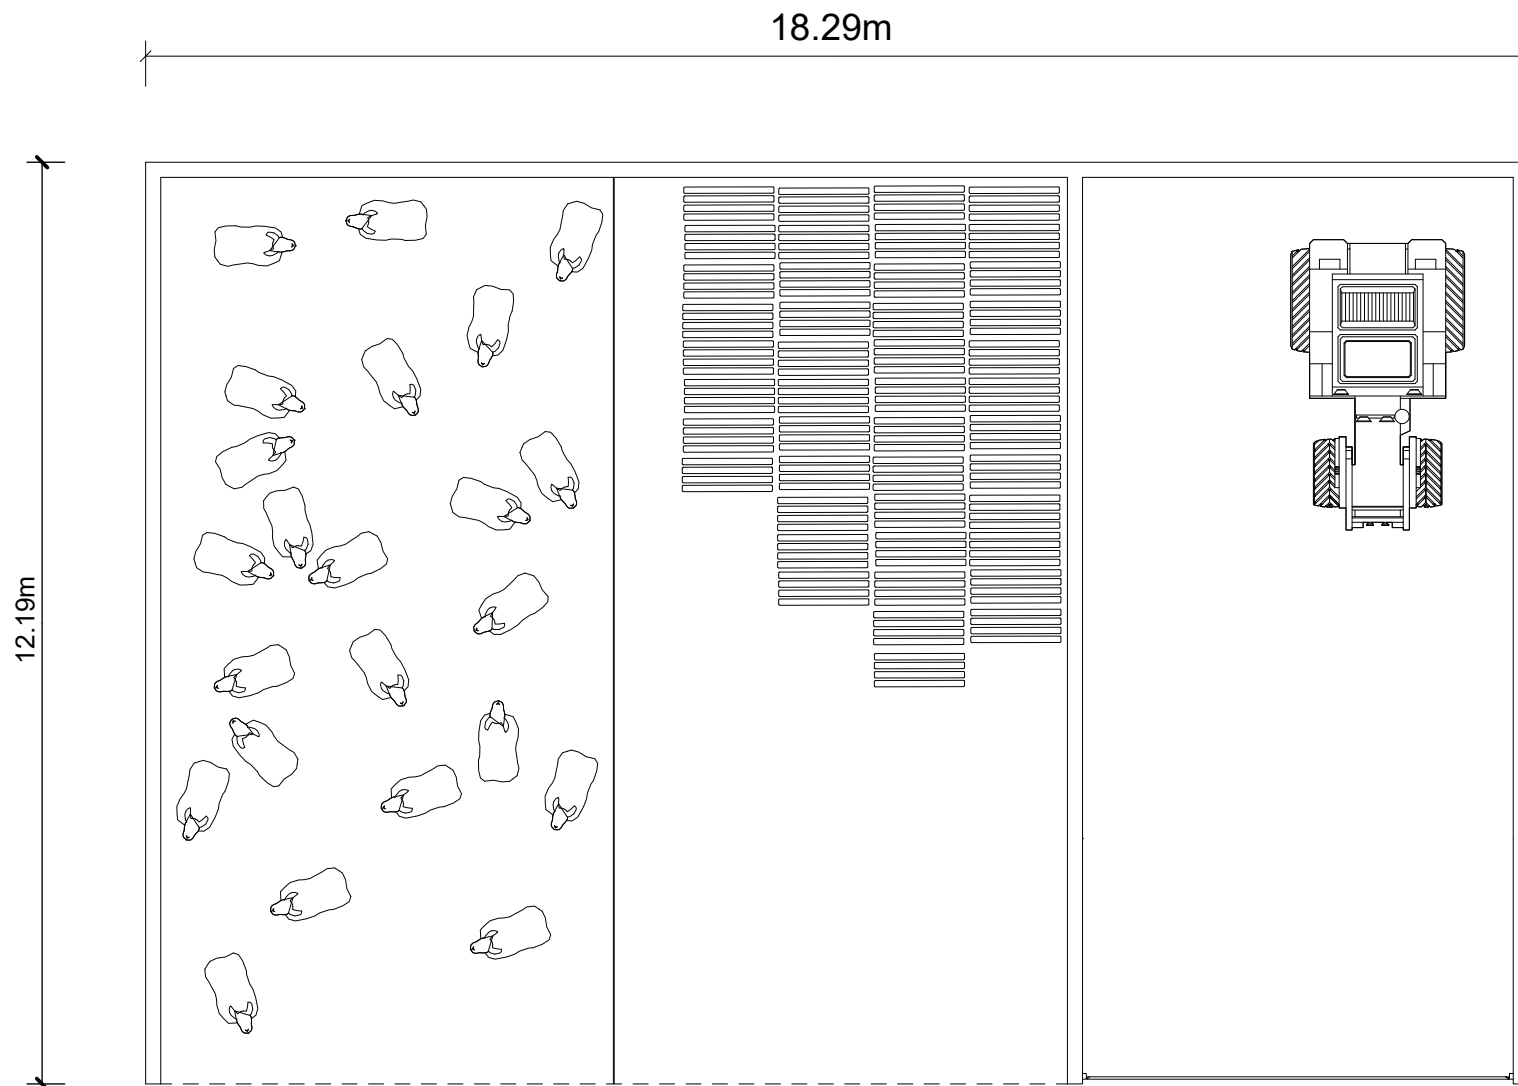


WOOLLEY & WALLIS 4-5 Hughenden Yard, Marlborough Wiltshire, SN8 1LT Tel: 01672 515252 www.w-w.co.uk	
Client: Mr & Mrs Greenhaulgh	
Site Address: The Rosiers Wood Street Clyffe Pypard SN4 7PZ	
Drawing Title: Proposed New Agricultural Building Floorplan	
Drawn by:	LDP
Scale:	1:100
Sheet:	A3
Date:	14/04/2026
Drawing No:	01-GREEN
Rev:	-