

PROPOSED GARAGE/GARDEN STORE (SHADED)

DN DW

WATER ENQUIRY


Water Plan

Search Order ID: 655644

Searches

REF: 1 G.

EDEN GROVE, Whitley, MELKSHAM, SN12 8QJ

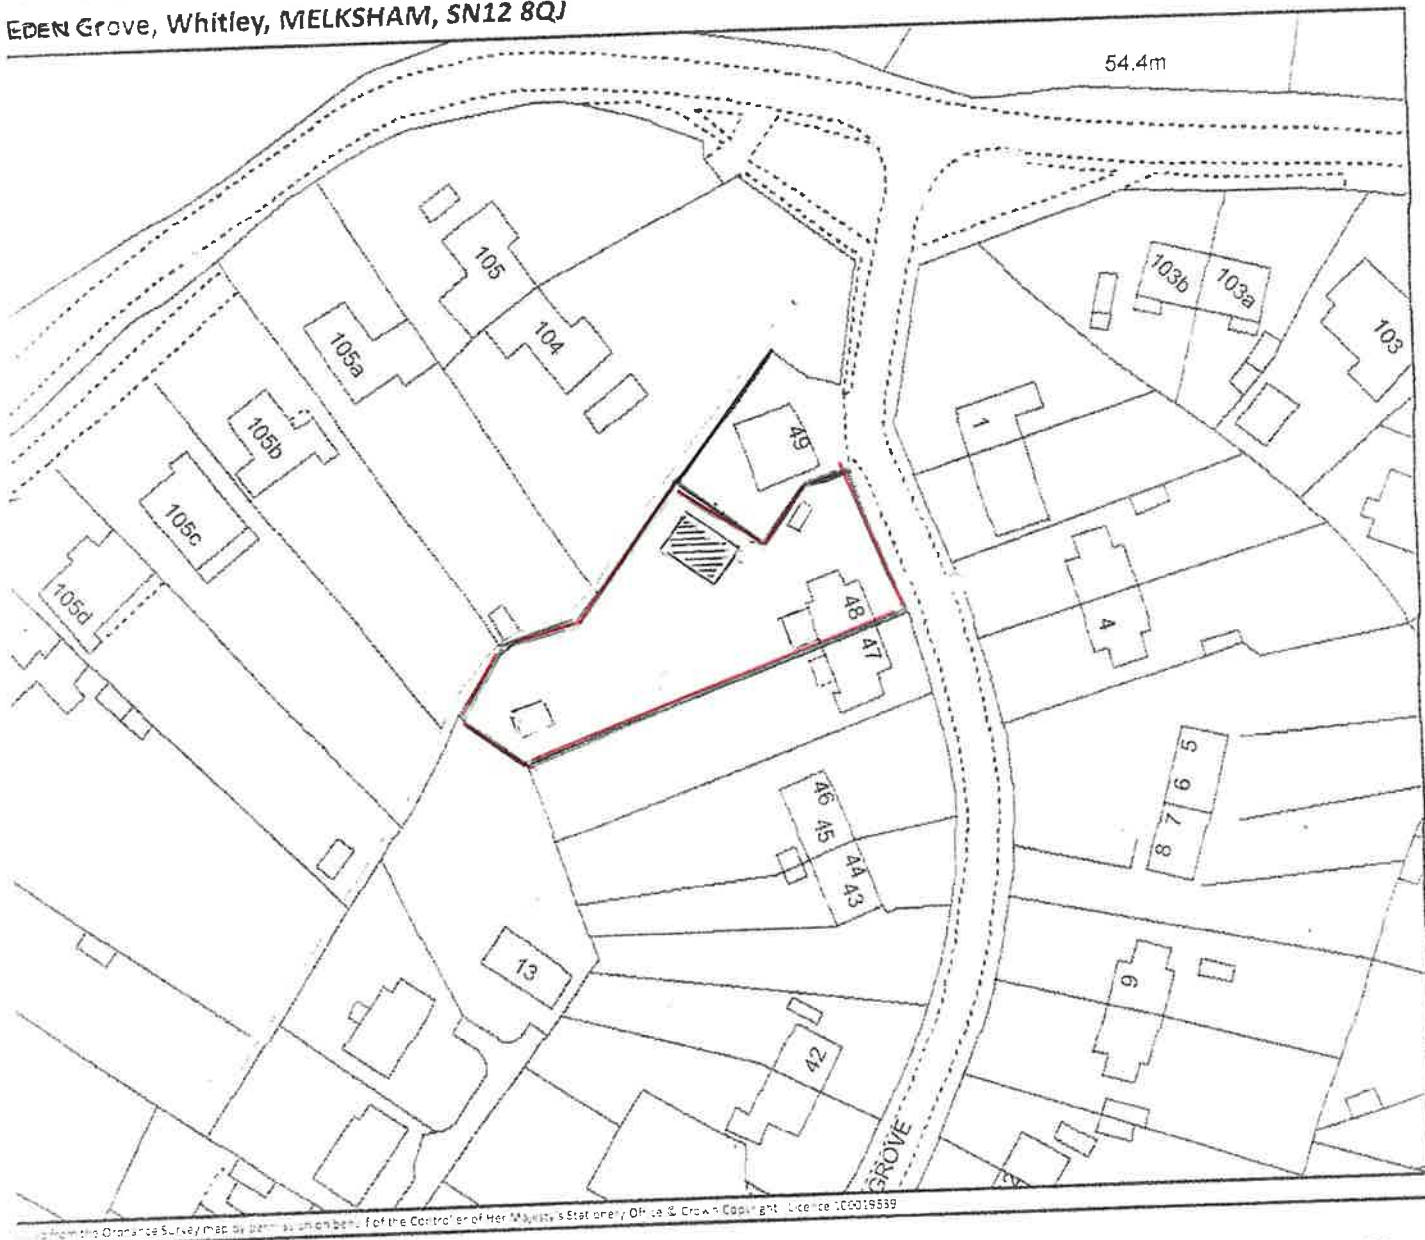


WATER MAINS

Distribution Main
Washout Main
Raw Water Main

Abandoned Main
Private Main

SITES

Source
Reservoir
Pump
Treatment Works

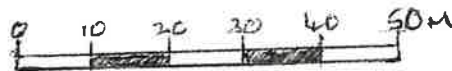

FITTINGS

Valve - Open
Valve - Closed
DMA Valve
Black Cap Valve
Washout Valve
Air Valve

Pressure Reducing Valve
Non Return Valve
Pressure Sustaining Valve
Fire Hydrant
Washout Hydrant
Meter

Endcap
Break Pressure Tank
Collecting Tank
Hatch Box
Trough

Date: 19/12/2017
Centre: 388691.84,166435.03
Scale: 1:1000



Information shown on this plan is for identification purposes only. No warranty as to accuracy is given or implied. The precise route of pipe work may not exactly match that shown. Wessex Water undertakes no liability for any damage to property or loss of any kind arising from the use of this plan. Sewers and lateral drains adopted by Wessex Water under the Water Industry (Schemes for Adoption of Private Sewers) Regulations 2011 are to be shown on this plan. The plan is not to be used for any other purpose. Mechanical digging equipment should not be used until pipe work has been precisely located. If you are considering any form of works or purchase, building over or near Wessex Water's apparatus is not normally permitted.