



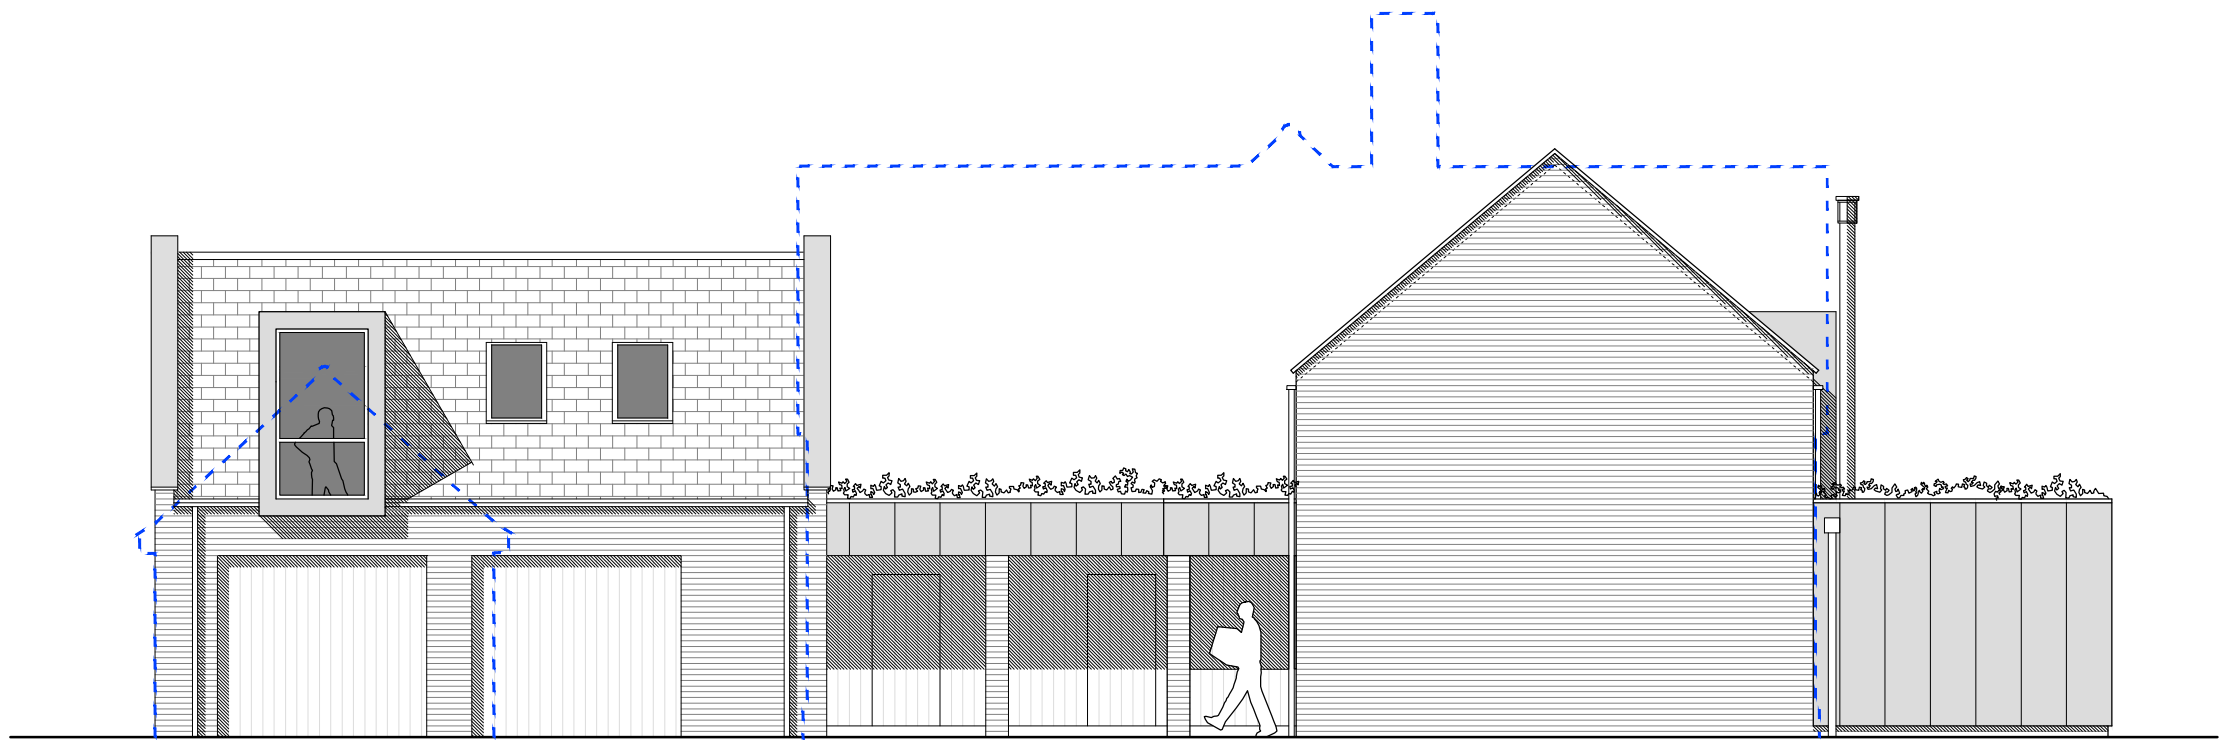


Side (SE) Elevation

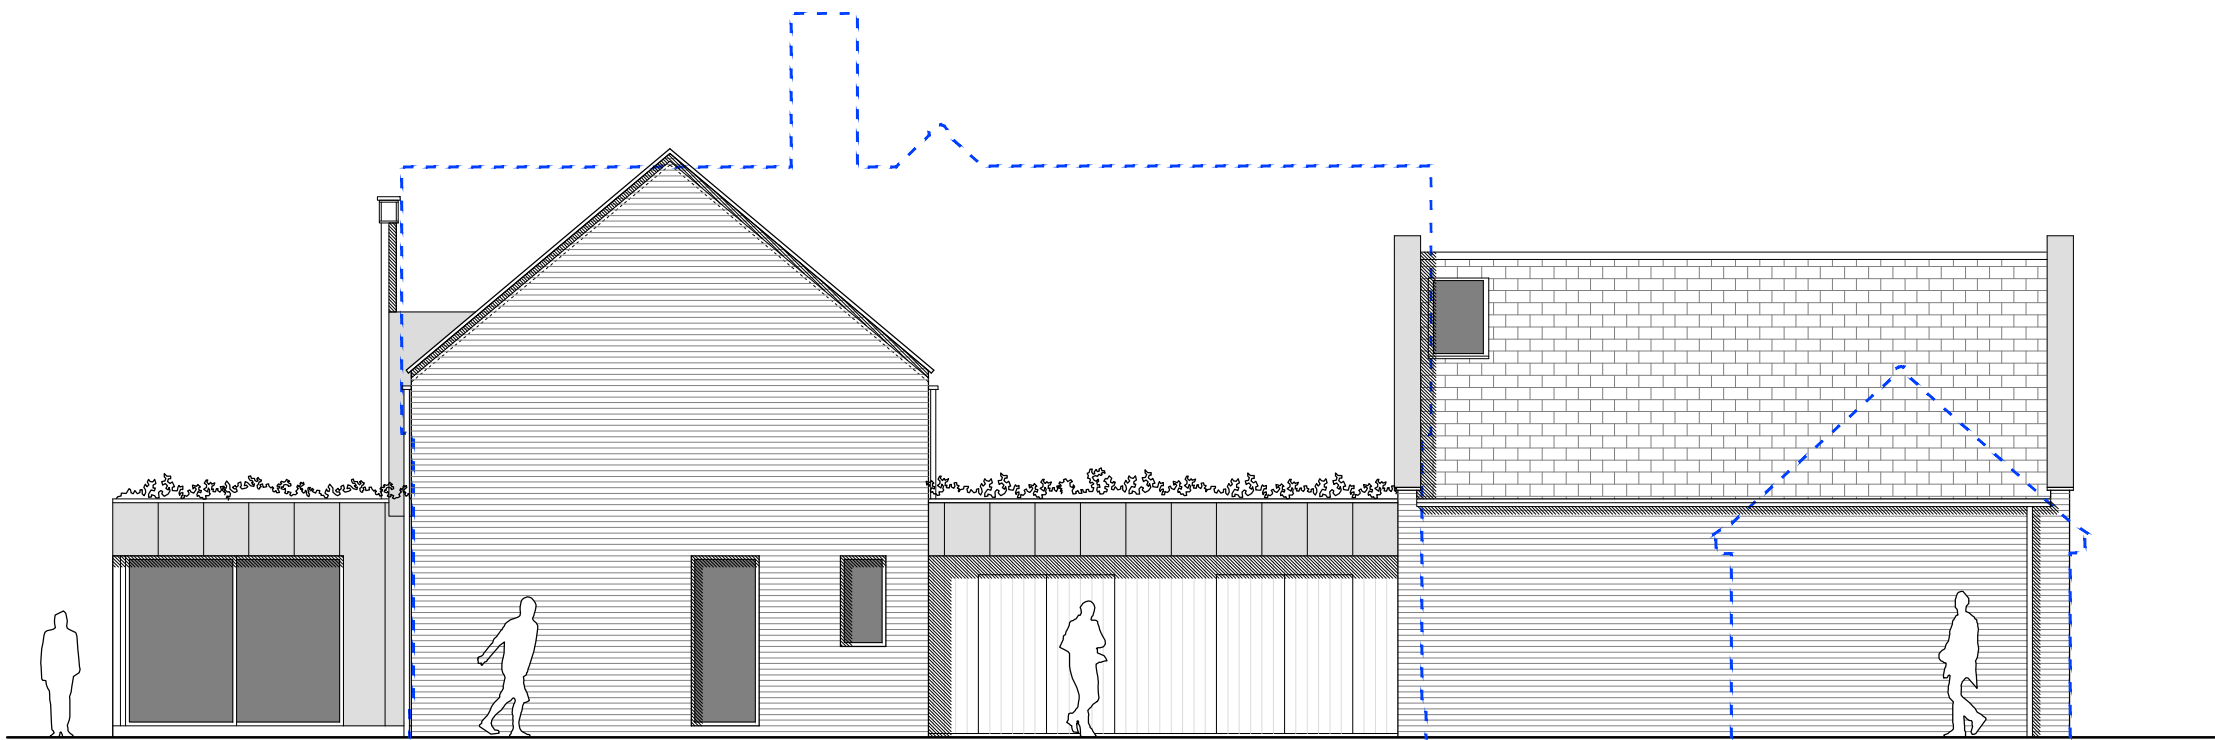

Side (NW) Elevation

- OUTLINE OF EXISTING CONSENT
- MATERIAL SCHEDULE
- WALLS
- Red multi stock facing brick
 - Dark grey standing seam metal
 - Untreated vertical timber cladding
- ROOF
- Interlocking smooth concrete (charcoal)
 - Dark membrane with sedum over
- WINDOWS & DOORS
- Aluminum frames, grey
- RAINWATER GOODS
- Galvanised metal
- COPINGS & DORMERS
- Cladding to match standing seam.

ISSUED FOR PLANNING

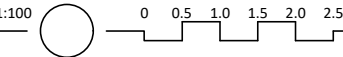

CLIENT Mark Burbadge
PROJECT New Dwelling, St Ediths Marsh
DRWG TITLE Proposed Elevations Sheet 02
DRWG NO A17 25 40 P08 Rev A
DRAWN NB
SCALE 1:100 @ A3
DATE 31.03.26
CHK'D NB

atelier 17 ltd

Atelier 17 Ltd, 28 Southleigh, Bradford On Avon, Wiltshire, BA15 2EQ
nigel.a.w.bedford@gmail.com www.atelier17.co.uk F. (01225) 862900

This drawing is copyright. Responsibility is not accepted for errors made by others in scaling from this drawing. All dimensions to be checked on site prior to commencement of work. All construction information should be taken from figured dimensions only. Only to be used on the site for which designed. Any discrepancies are to be reported to the architect.