




Master Bedroom Section

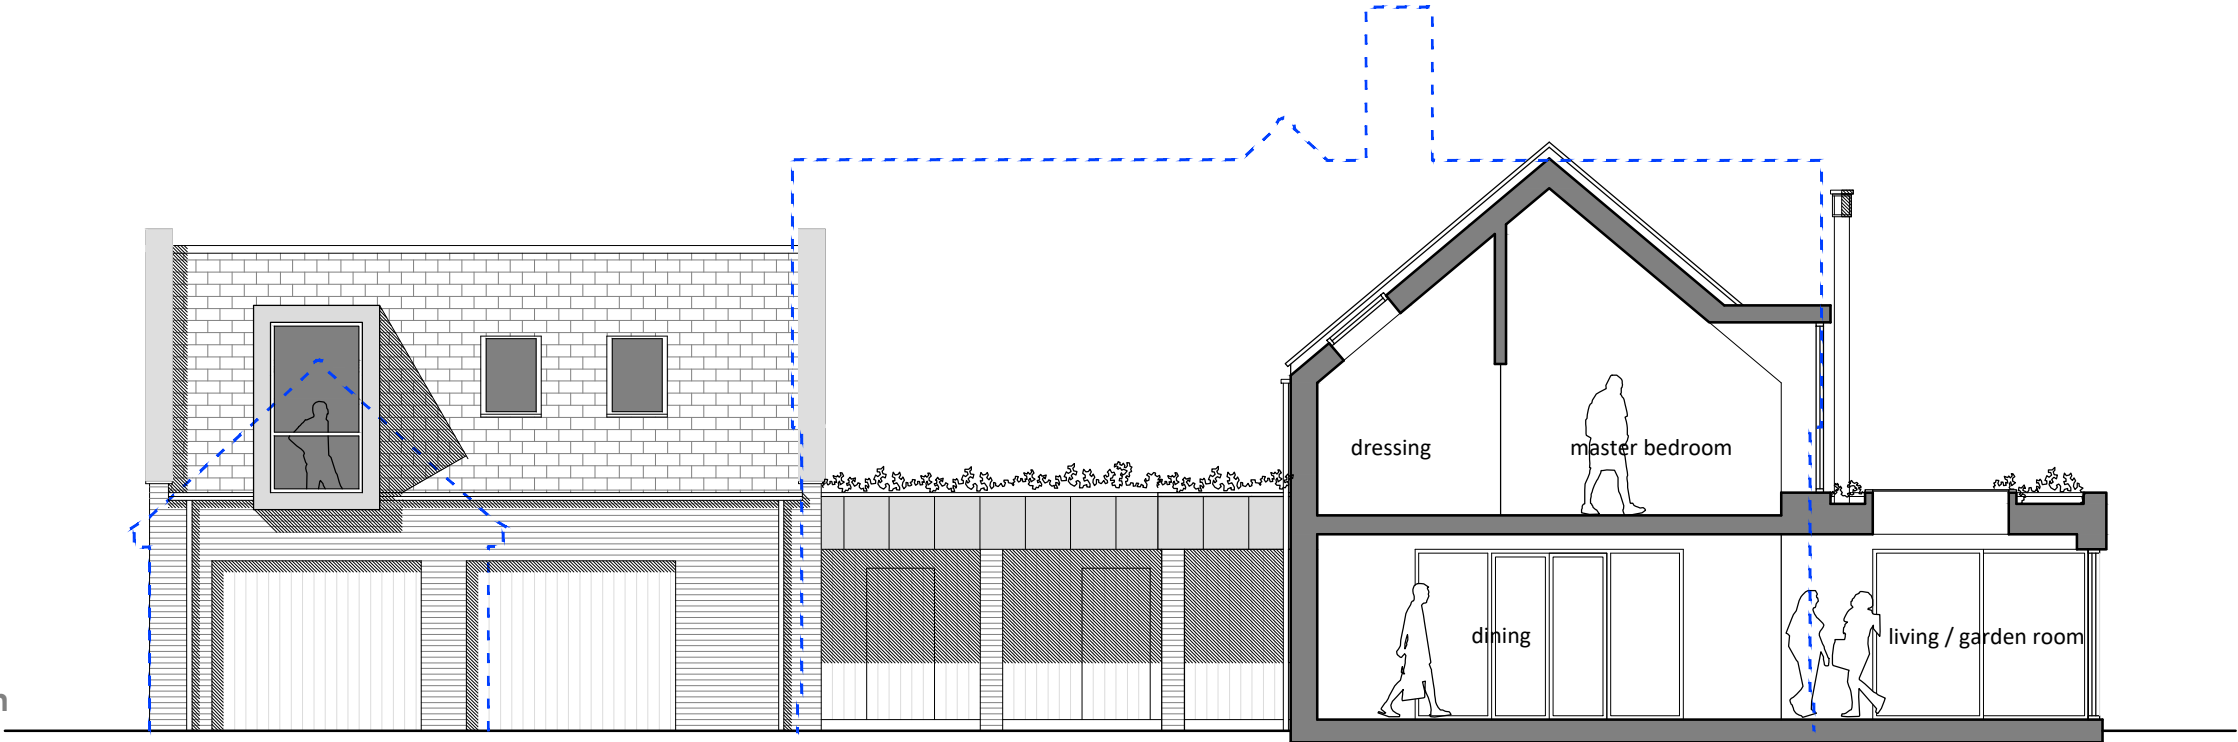

Hallway Section

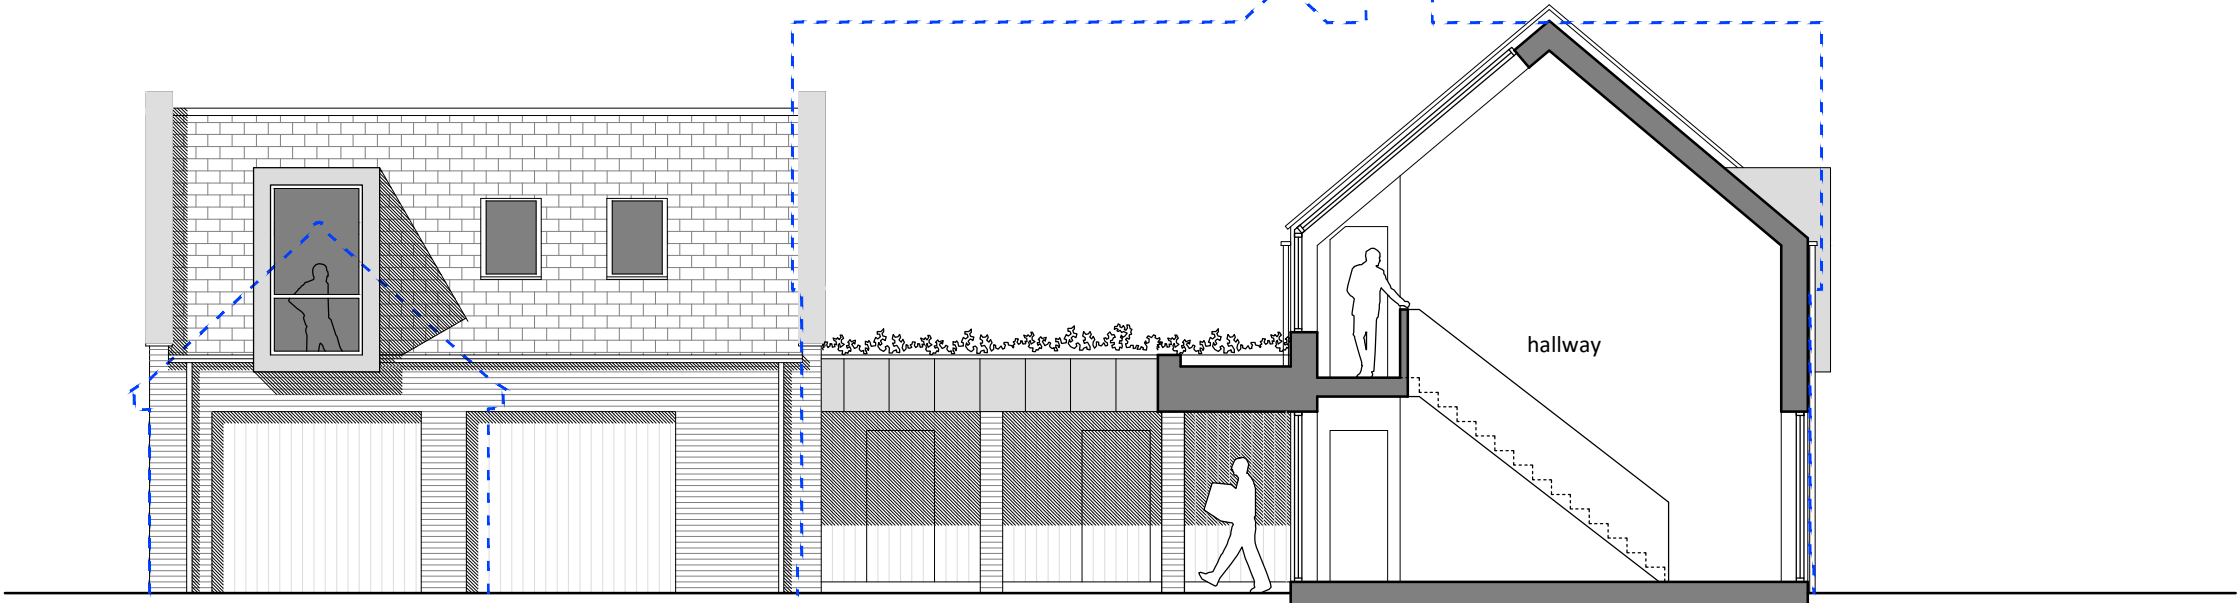


Garage Section

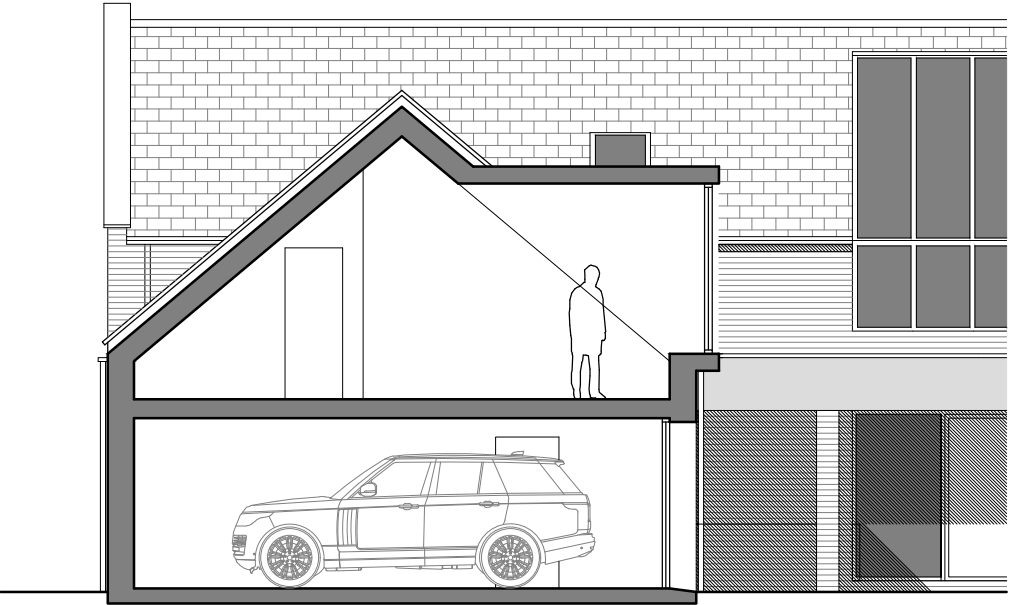

----- OUTLINE OF EXISTING CONSENT

MATERIAL SCHEDULE	WALLS
	Red multi stock facing brick
	Dark grey standing seam metal
	Untreated vertical timber cladding
ROOF	
	Interlocking smooth concrete (charcoal)
	Dark membrane with sedum over
WINDOWS & DOORS	
	Aluminum frames, grey
RAINWATER GOODS	
	Galvanised metal
COPINGS & DORMERS	
	Cladding to match standing seam.

ISSUED FOR PLANNING

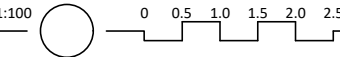

CLIENT	Mark Burbadge
PROJECT	New Dwelling, St Ediths Marsh
DRWG TITLE	Proposed Sections
DRWG NO	A17 25 40 P09
DRAWN	NB
SCALE	1:100 @ A3
DATE	31.03.26
CHK'D	NB

atelier 17 ltd

Atelier 17 Ltd, 28 Southleigh, Bradford On Avon, Wiltshire, BA15 2EQ
nigel.a.w.bedford@gmail.com www.atelier17.co.uk F.(01225) 862900

This drawing is copyright. Responsibility is not accepted for errors made by others in scaling from this drawing. All dimensions to be checked on site prior to commencement of work. All construction information should be taken from figured dimensions only. Only to be used on the site for which designed. Any discrepancies are to be reported to the architect.