


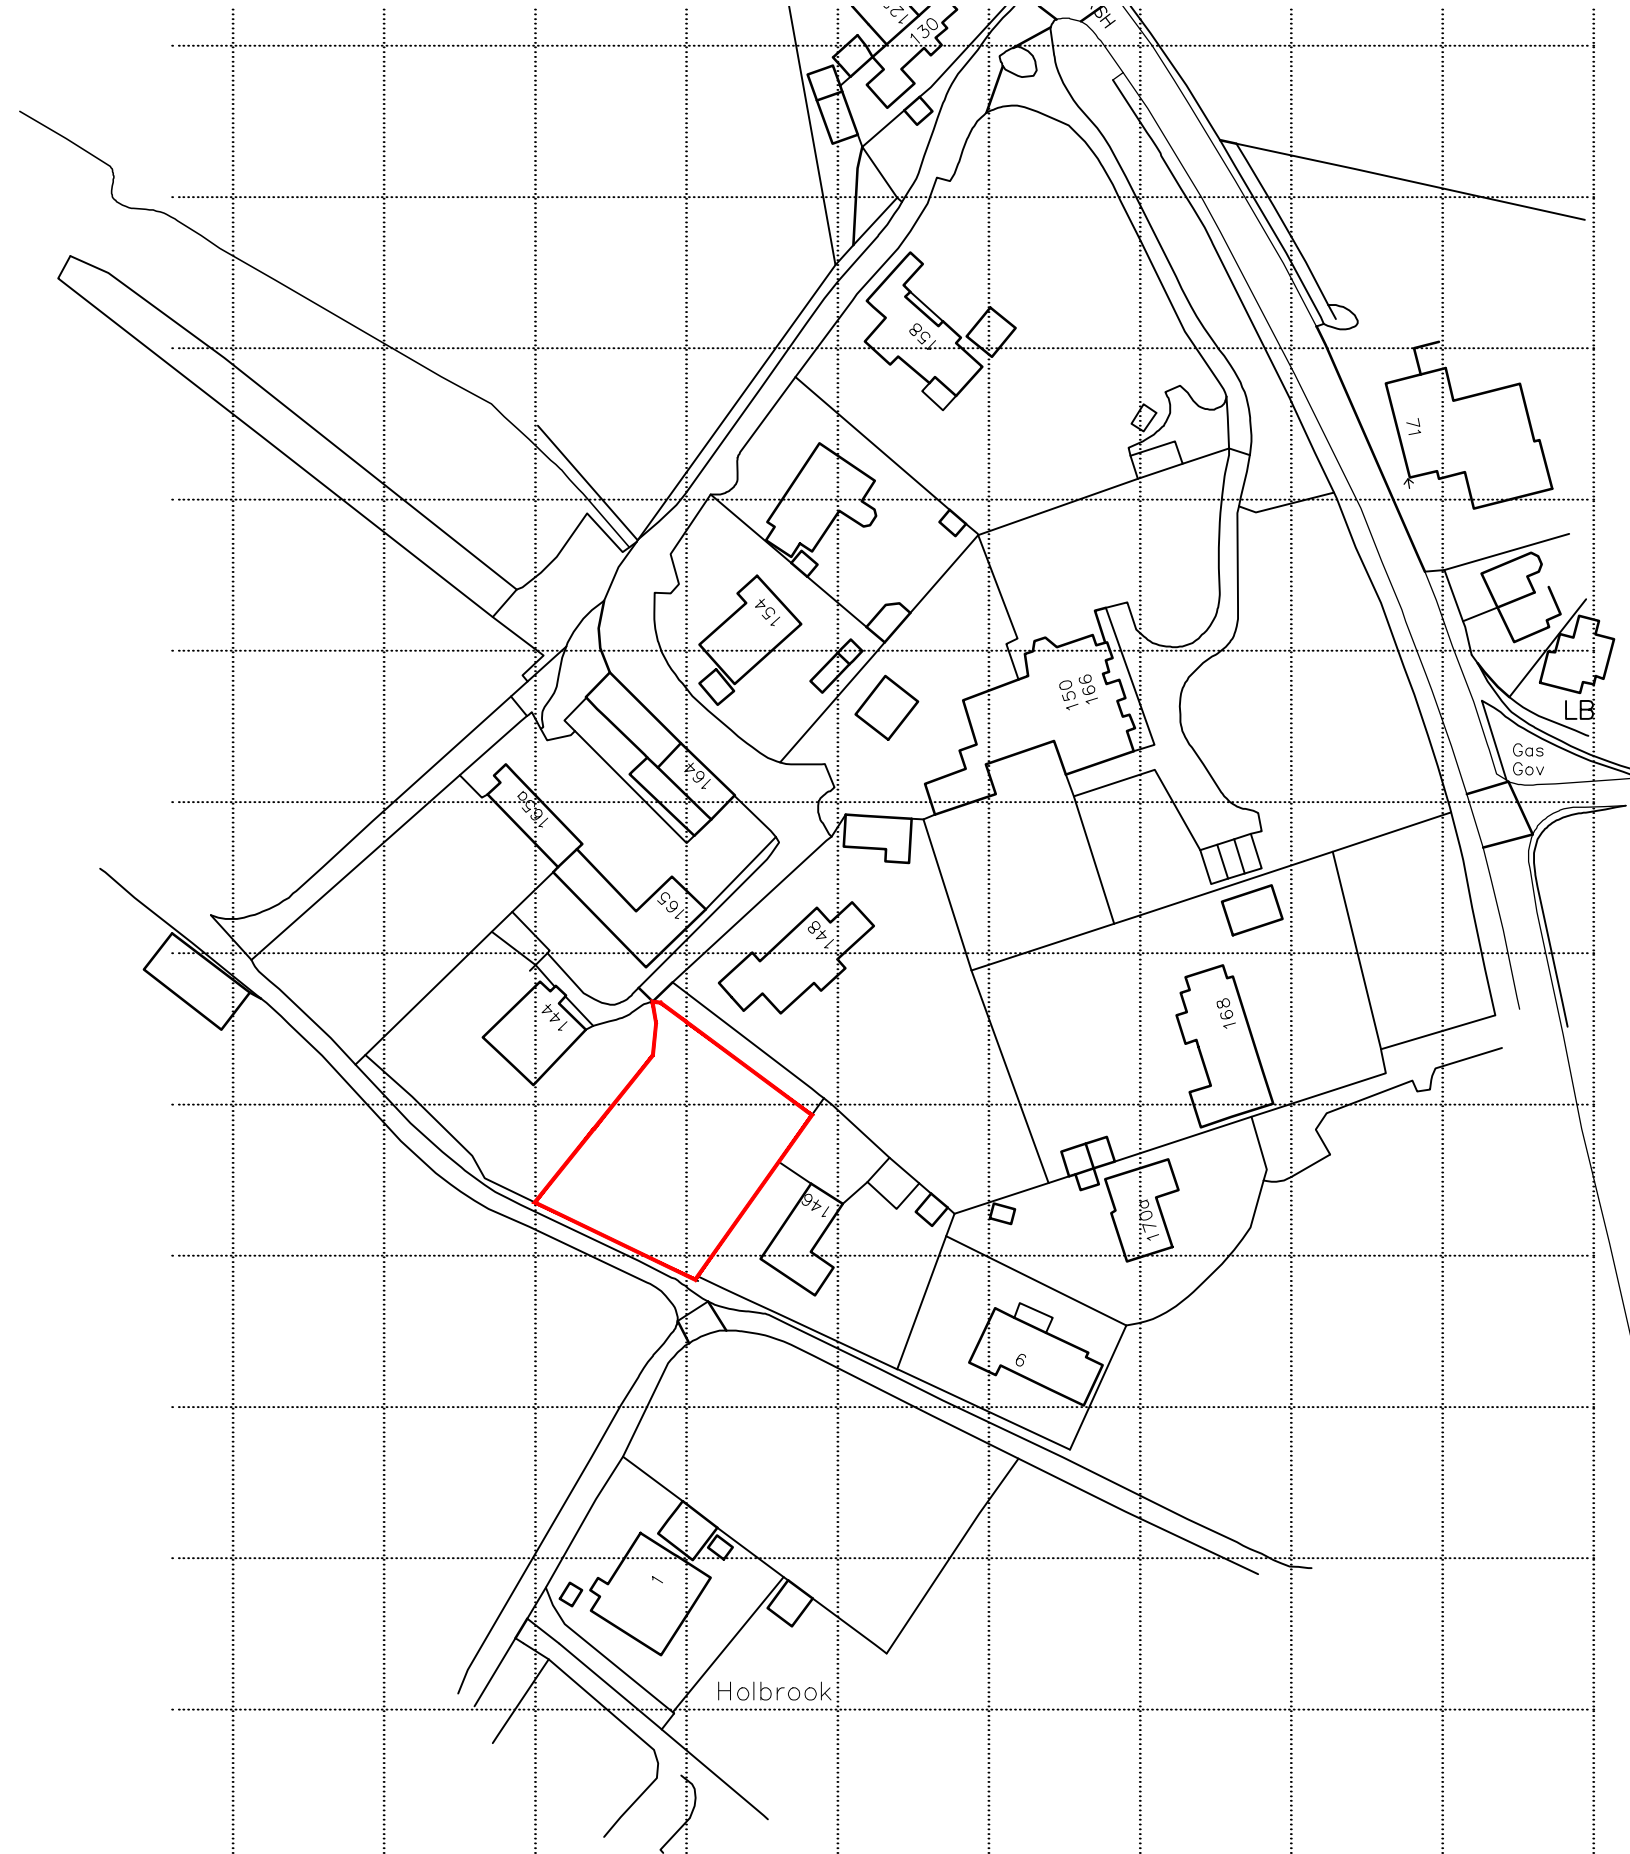

LOCATION PLAN - scale 1:1250

Existing Drawings - St Ediths Marsh

1:1250



0

10

10

30

ISSUED FOR PLANNING

CLIENT

Mark Burbidge

PROJECT

New Dwelling, St Ediths Marsh

DRWG TITLE

Location Plan

DRWG NO

A17 25 40 S01

DRAWN

NB

SCALE

1:1250 @ A3

DATE

27.02.26

CHK'D

NB

atelier 17 ltd

Atelier 17 Ltd, 28 Southleigh, Bradford On Avon, BA15 2EQ.

nigel.a.w.bedford@gmail.com VV www.atelier17.co.uk T: 07841679591

This drawing is copyright. Only figured dimensions to be used.

Contractors to check all dimensions before proceeding

DO NOT SCALE