


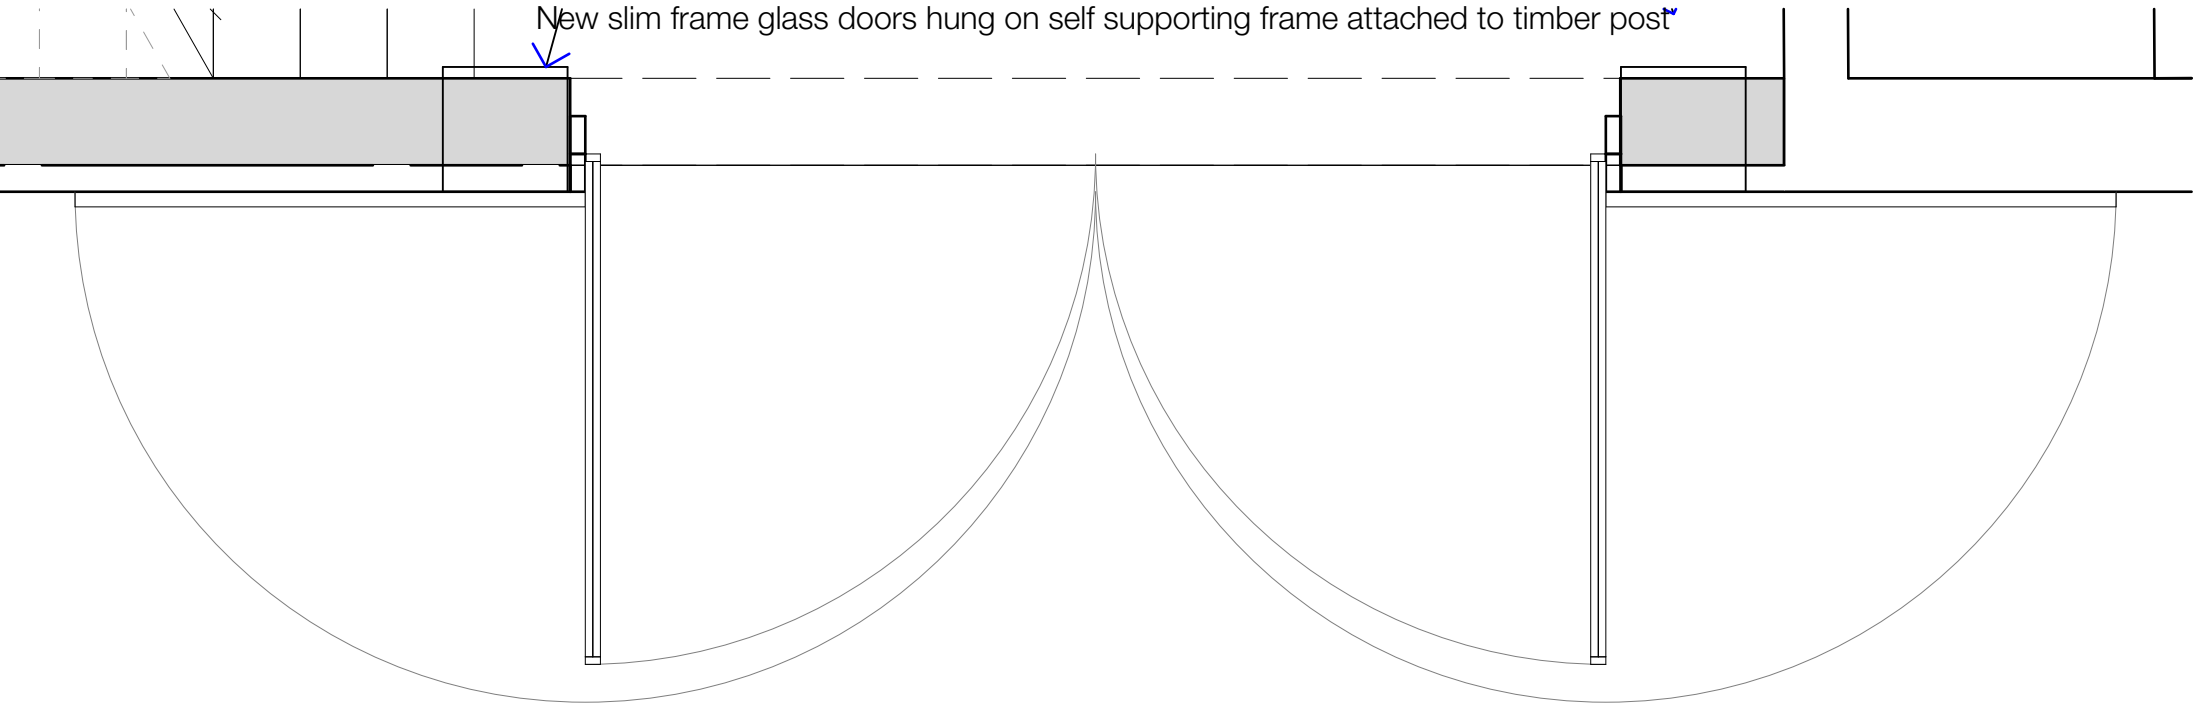



Existing barn doors hung on existing timber frame retained.



LONG TOP SKELETON



SHORT BOTTOM SKELETON BOLT

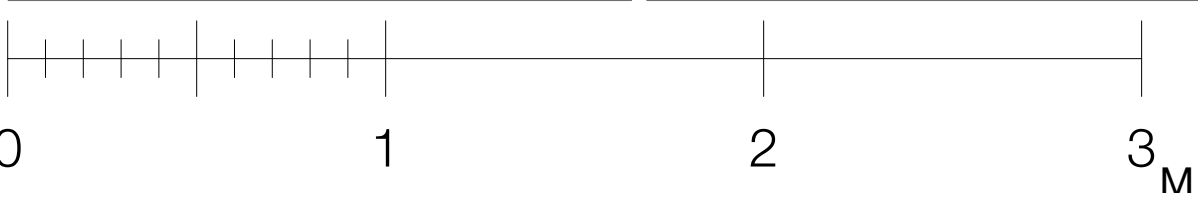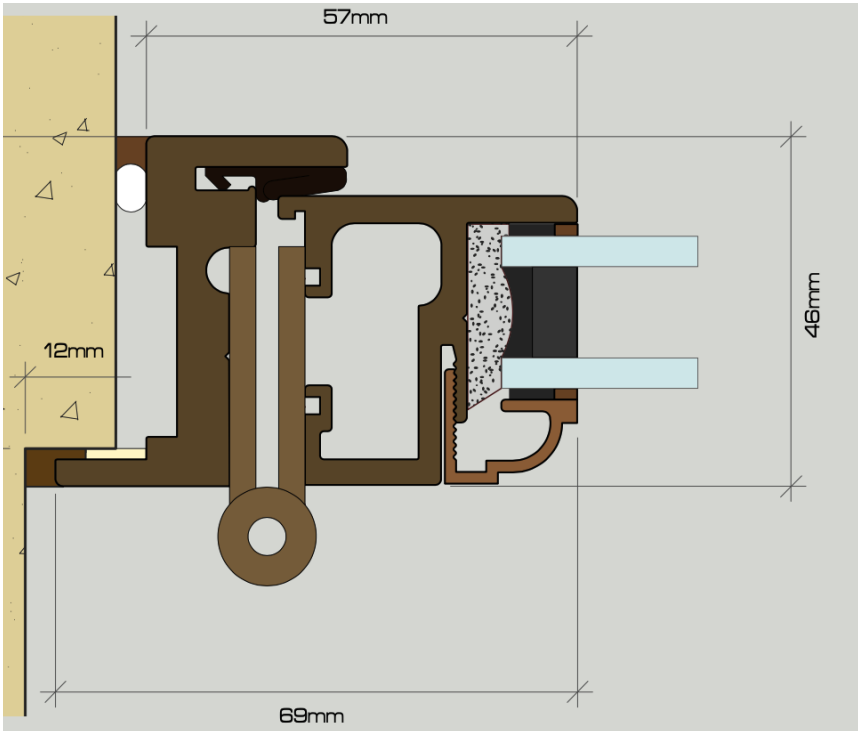

REV	DATE	DRAWN	AMENDMENT

Robert Wilson Architect Ltd

Studios 18-19, 16 Porteus Place, Clapham, London SW4 0AS

t +44 (0) 7785 904680
e robertwilsonarchitect@gmail.com

Project For Address

Chirton Cottage
Client Name
Chirton Cottage, 56 The Street, Chirton, Wiltshire, SN10 3QS

Date

29/04/2026

Drawn by

XX

File

20260415_CHIRTON BARN.pln

IF THIS DRAWING HAS BEEN ISSUED FOR CONSTRUCTION DO NOT SCALE DIRECTLY FROM IT. ALL DIMENSIONS TO BE CHECKED ON-SITE. PLEASE CONTACT ARCHITECT IF YOU REQUIRE CONFIRMATION OF ANY DIMENSIONS. ANY DISCREPANCIES TO BE RAISED WITH CONTRACT ADMINISTRATOR.

THIS DRAWING HAS BEEN PRODUCED FOR THE NAMED CLIENT AND NAMED PROJECT AND IS NOT INTENDED FOR USE BY ANY OTHER PERSON OR FOR ANY OTHER PURPOSE.

Drawing

door detail

Drawing No.

20XX/D/501

Rev

*

Scale

1:20, 1:1.50, 1:1 @ A3

FOR INFORMATION