


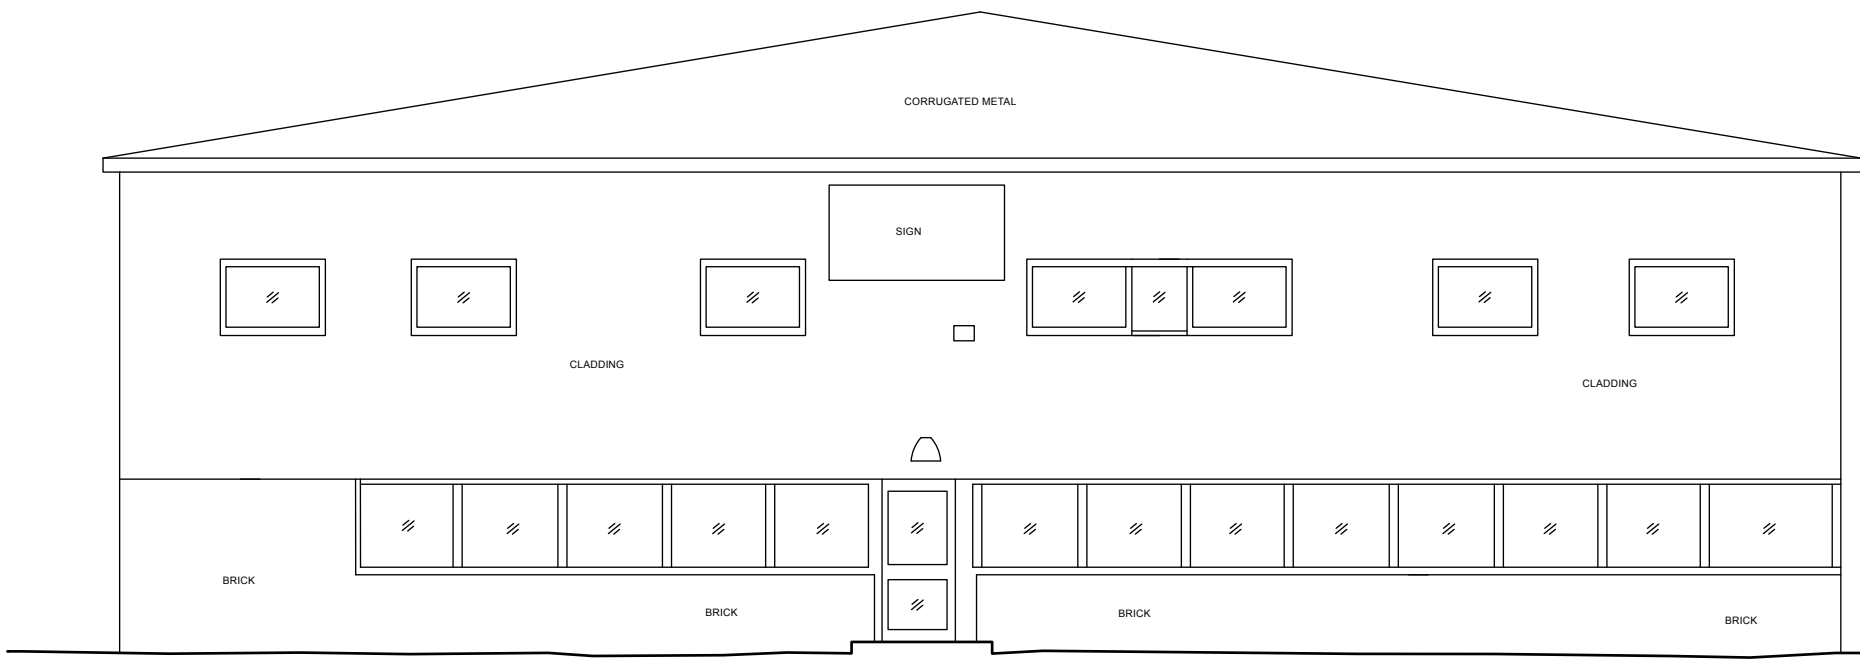


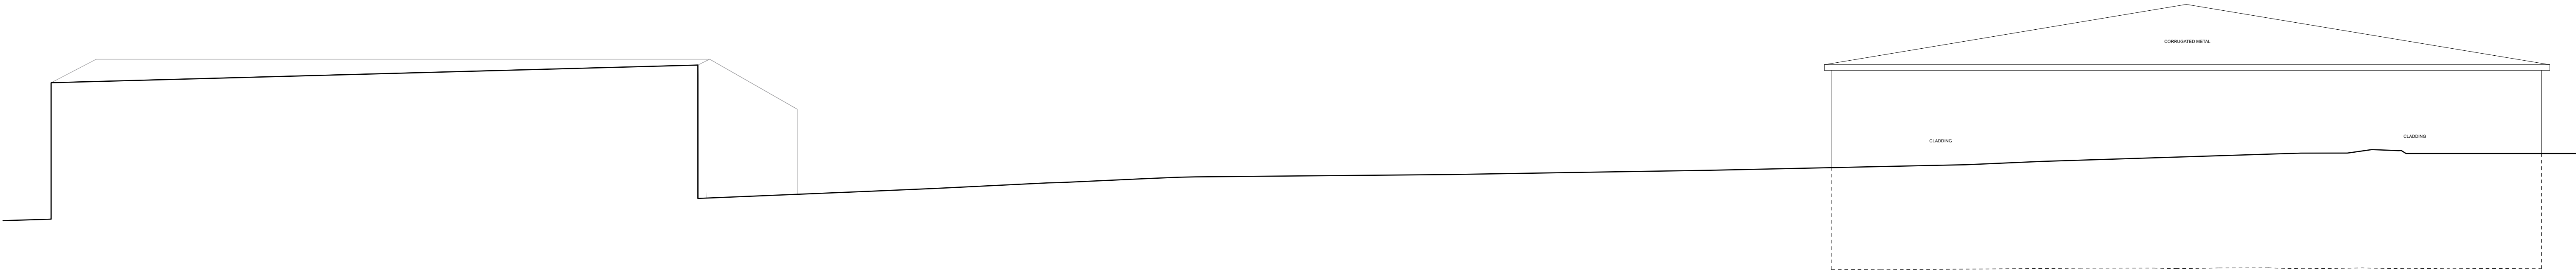


SW South West
Scale: 1:100

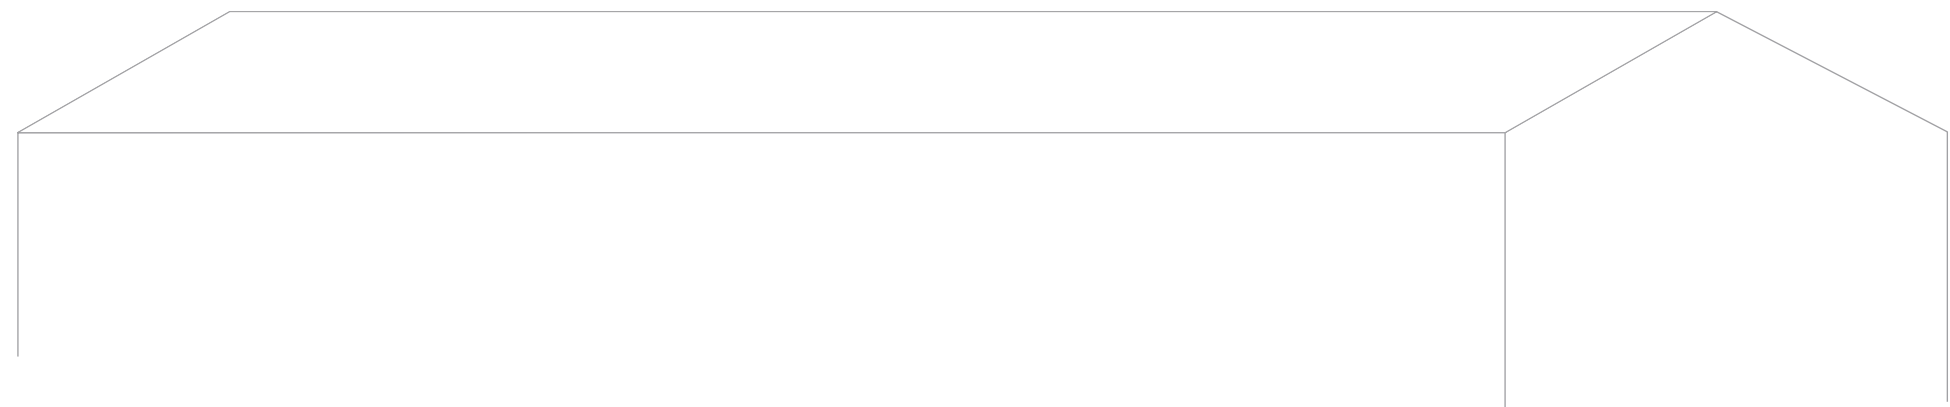


NE-1 North East
Scale: 1:100

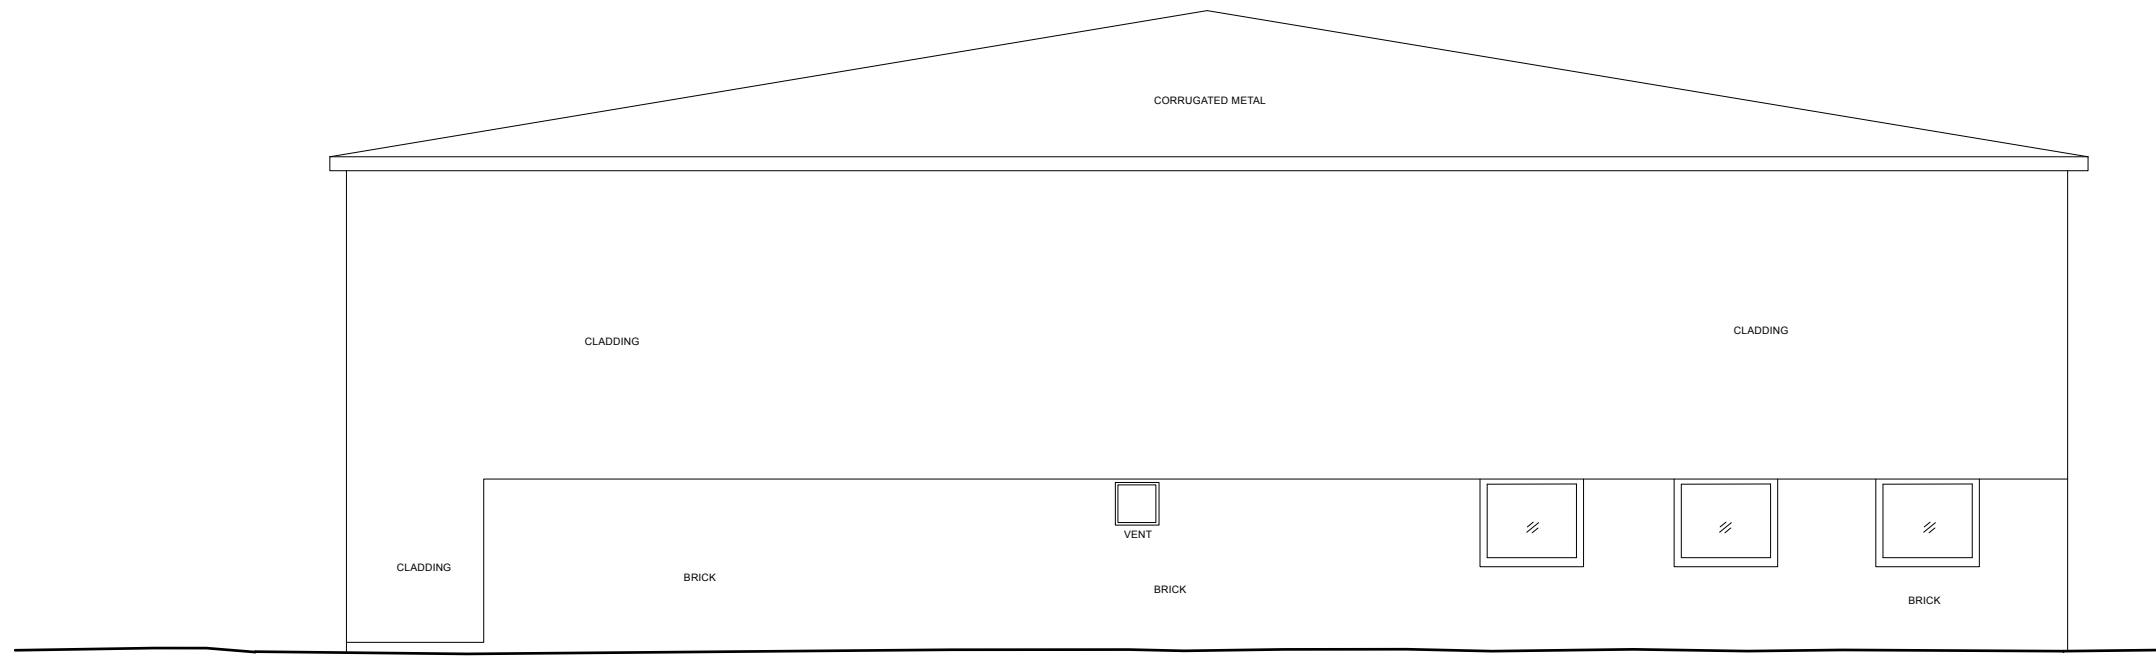

NE-2 North East
Scale: 1:100

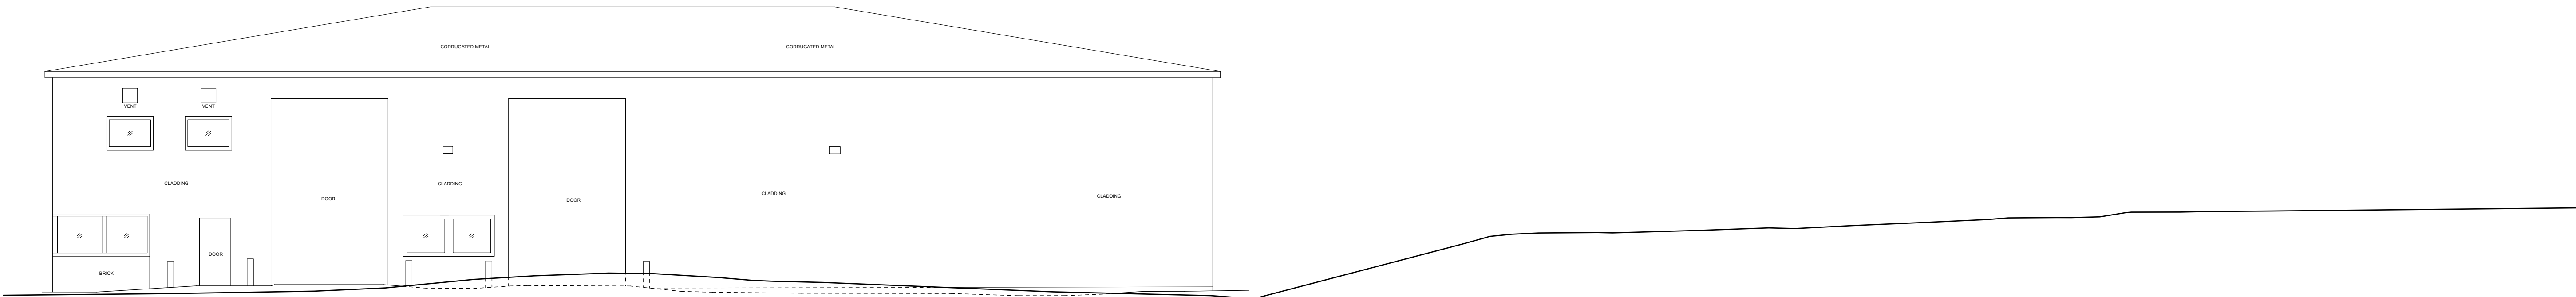

SE South East
Scale: 1:100

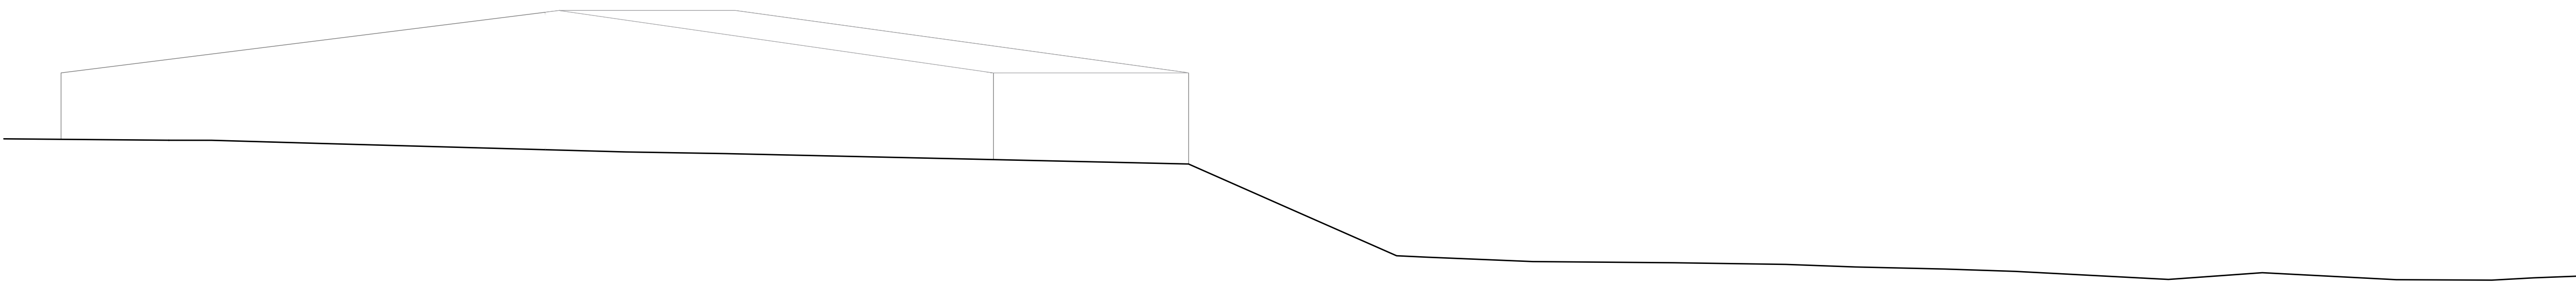

NW North West
Scale: 1:100

