


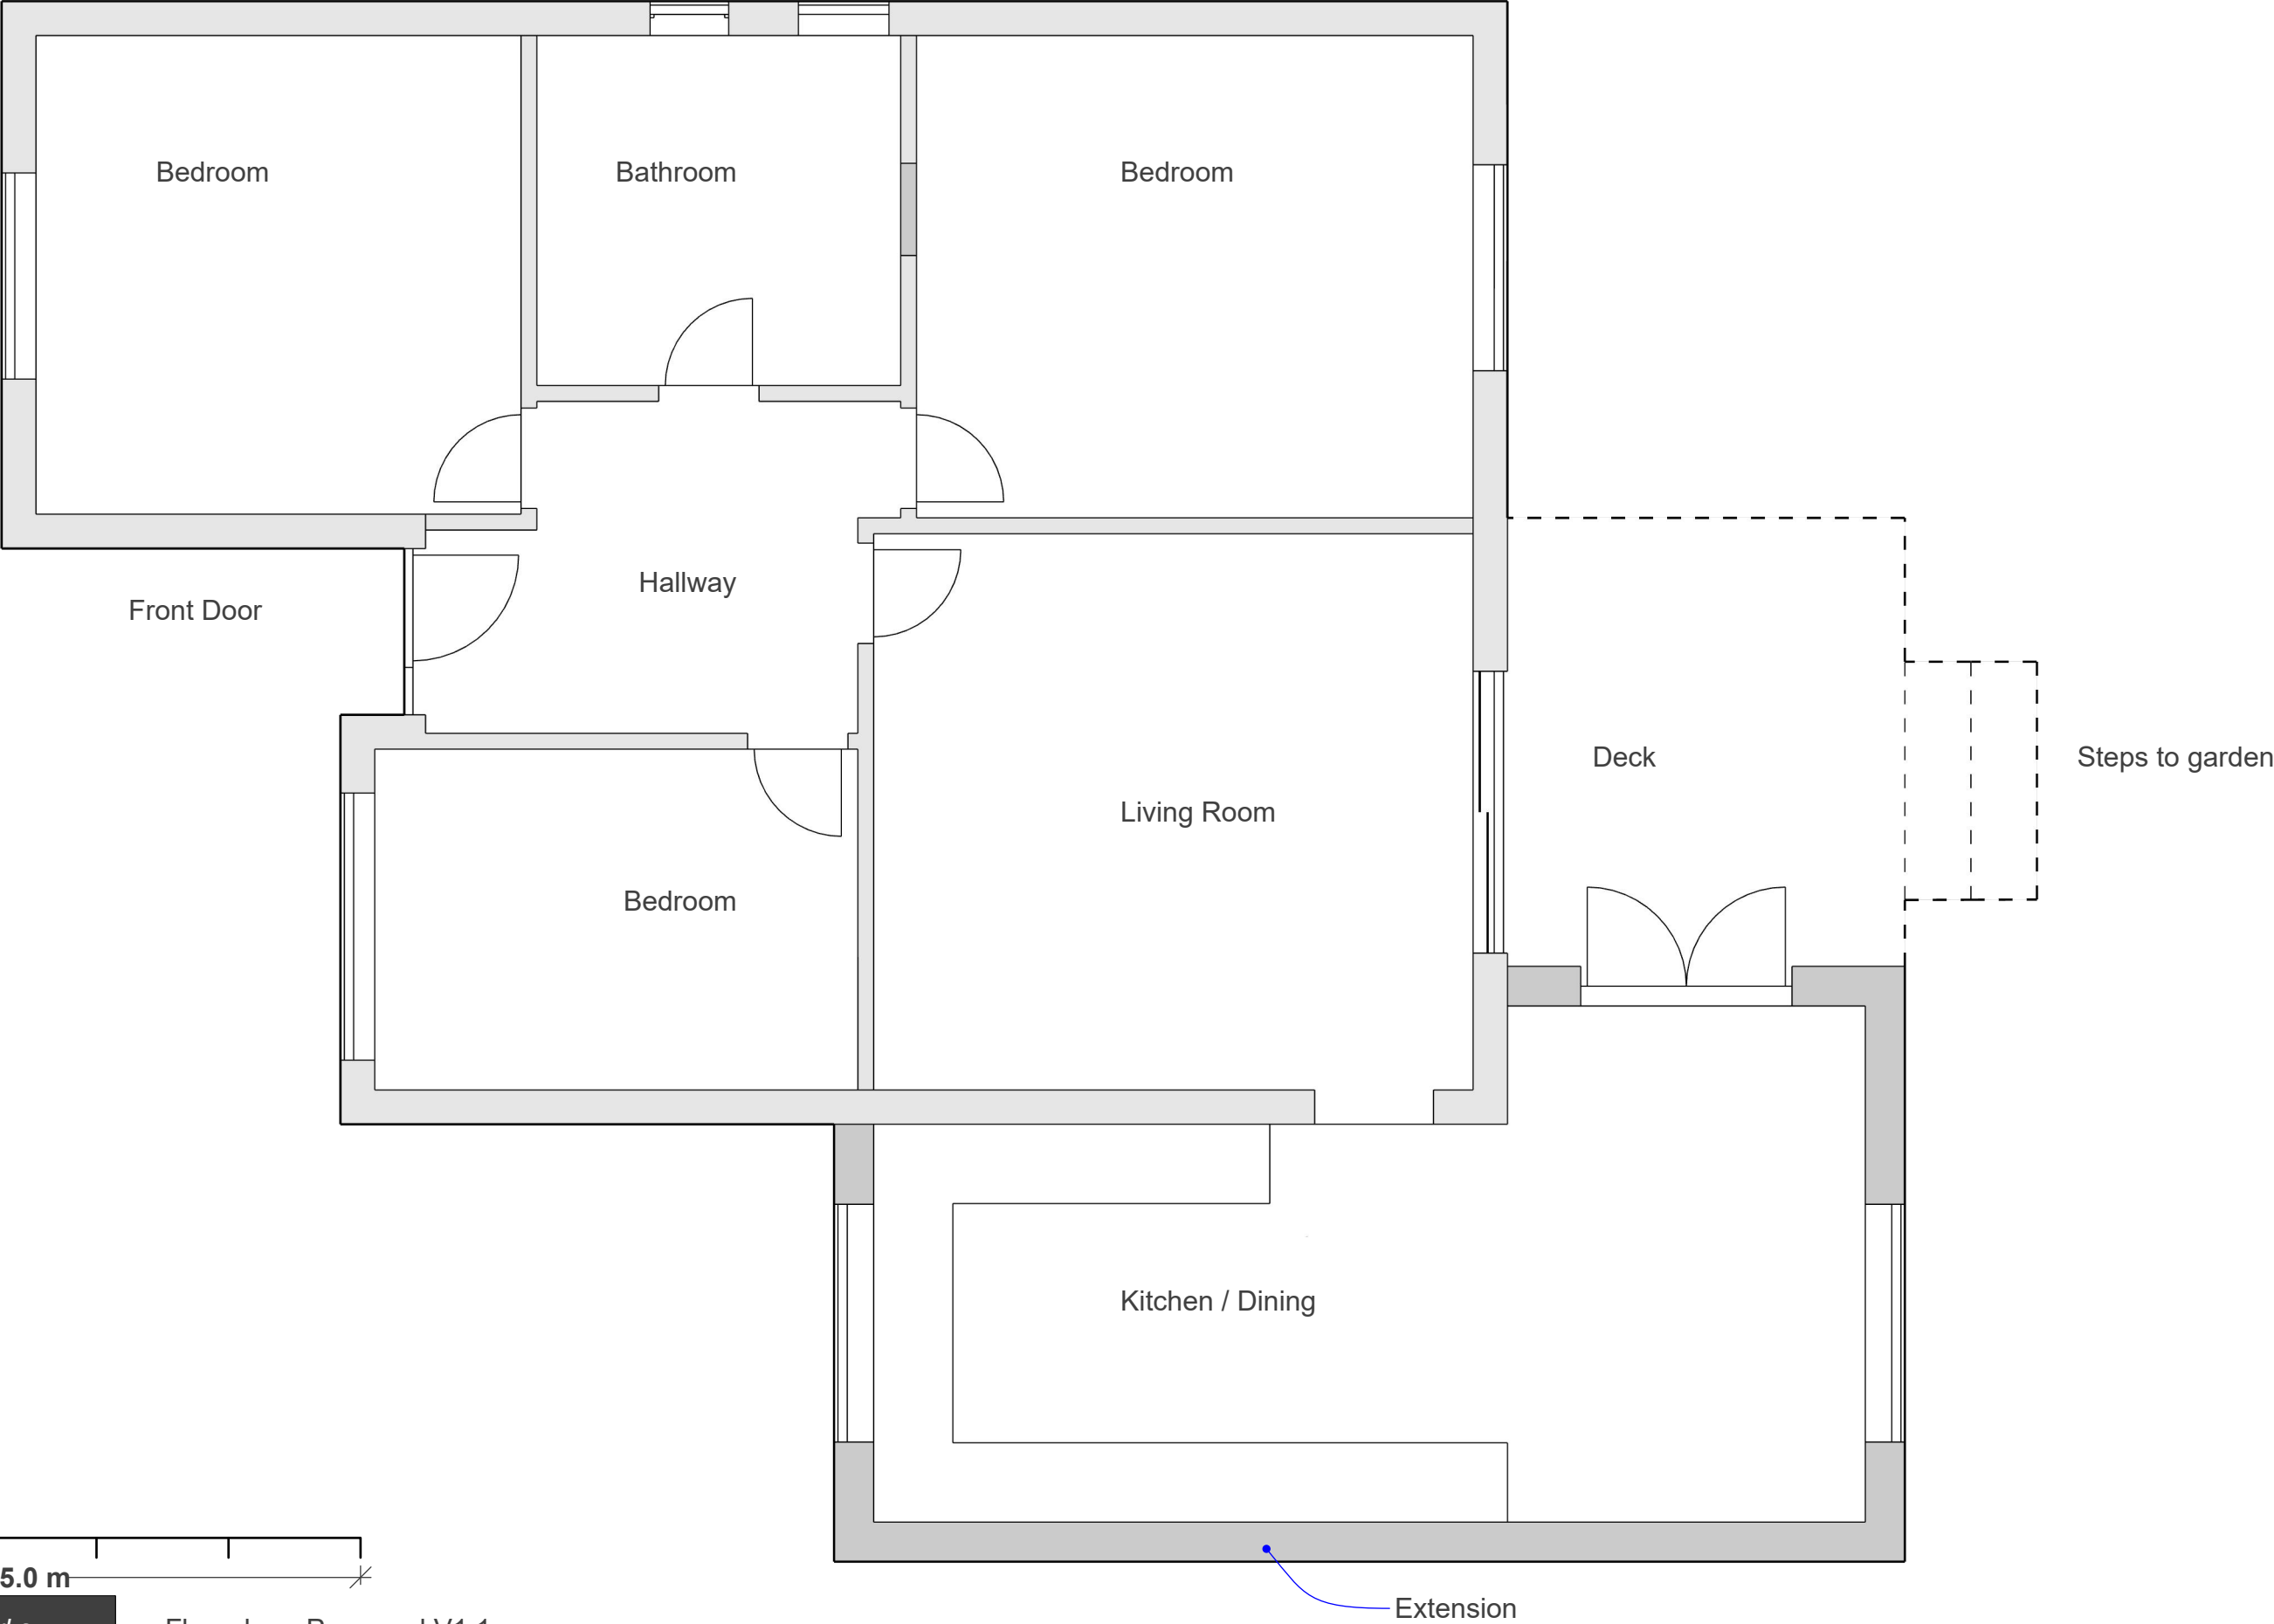

Scale:1:50 A3



The Planning Works
www.theplanningworks.co.uk

Floorplan - Proposed V1.1