


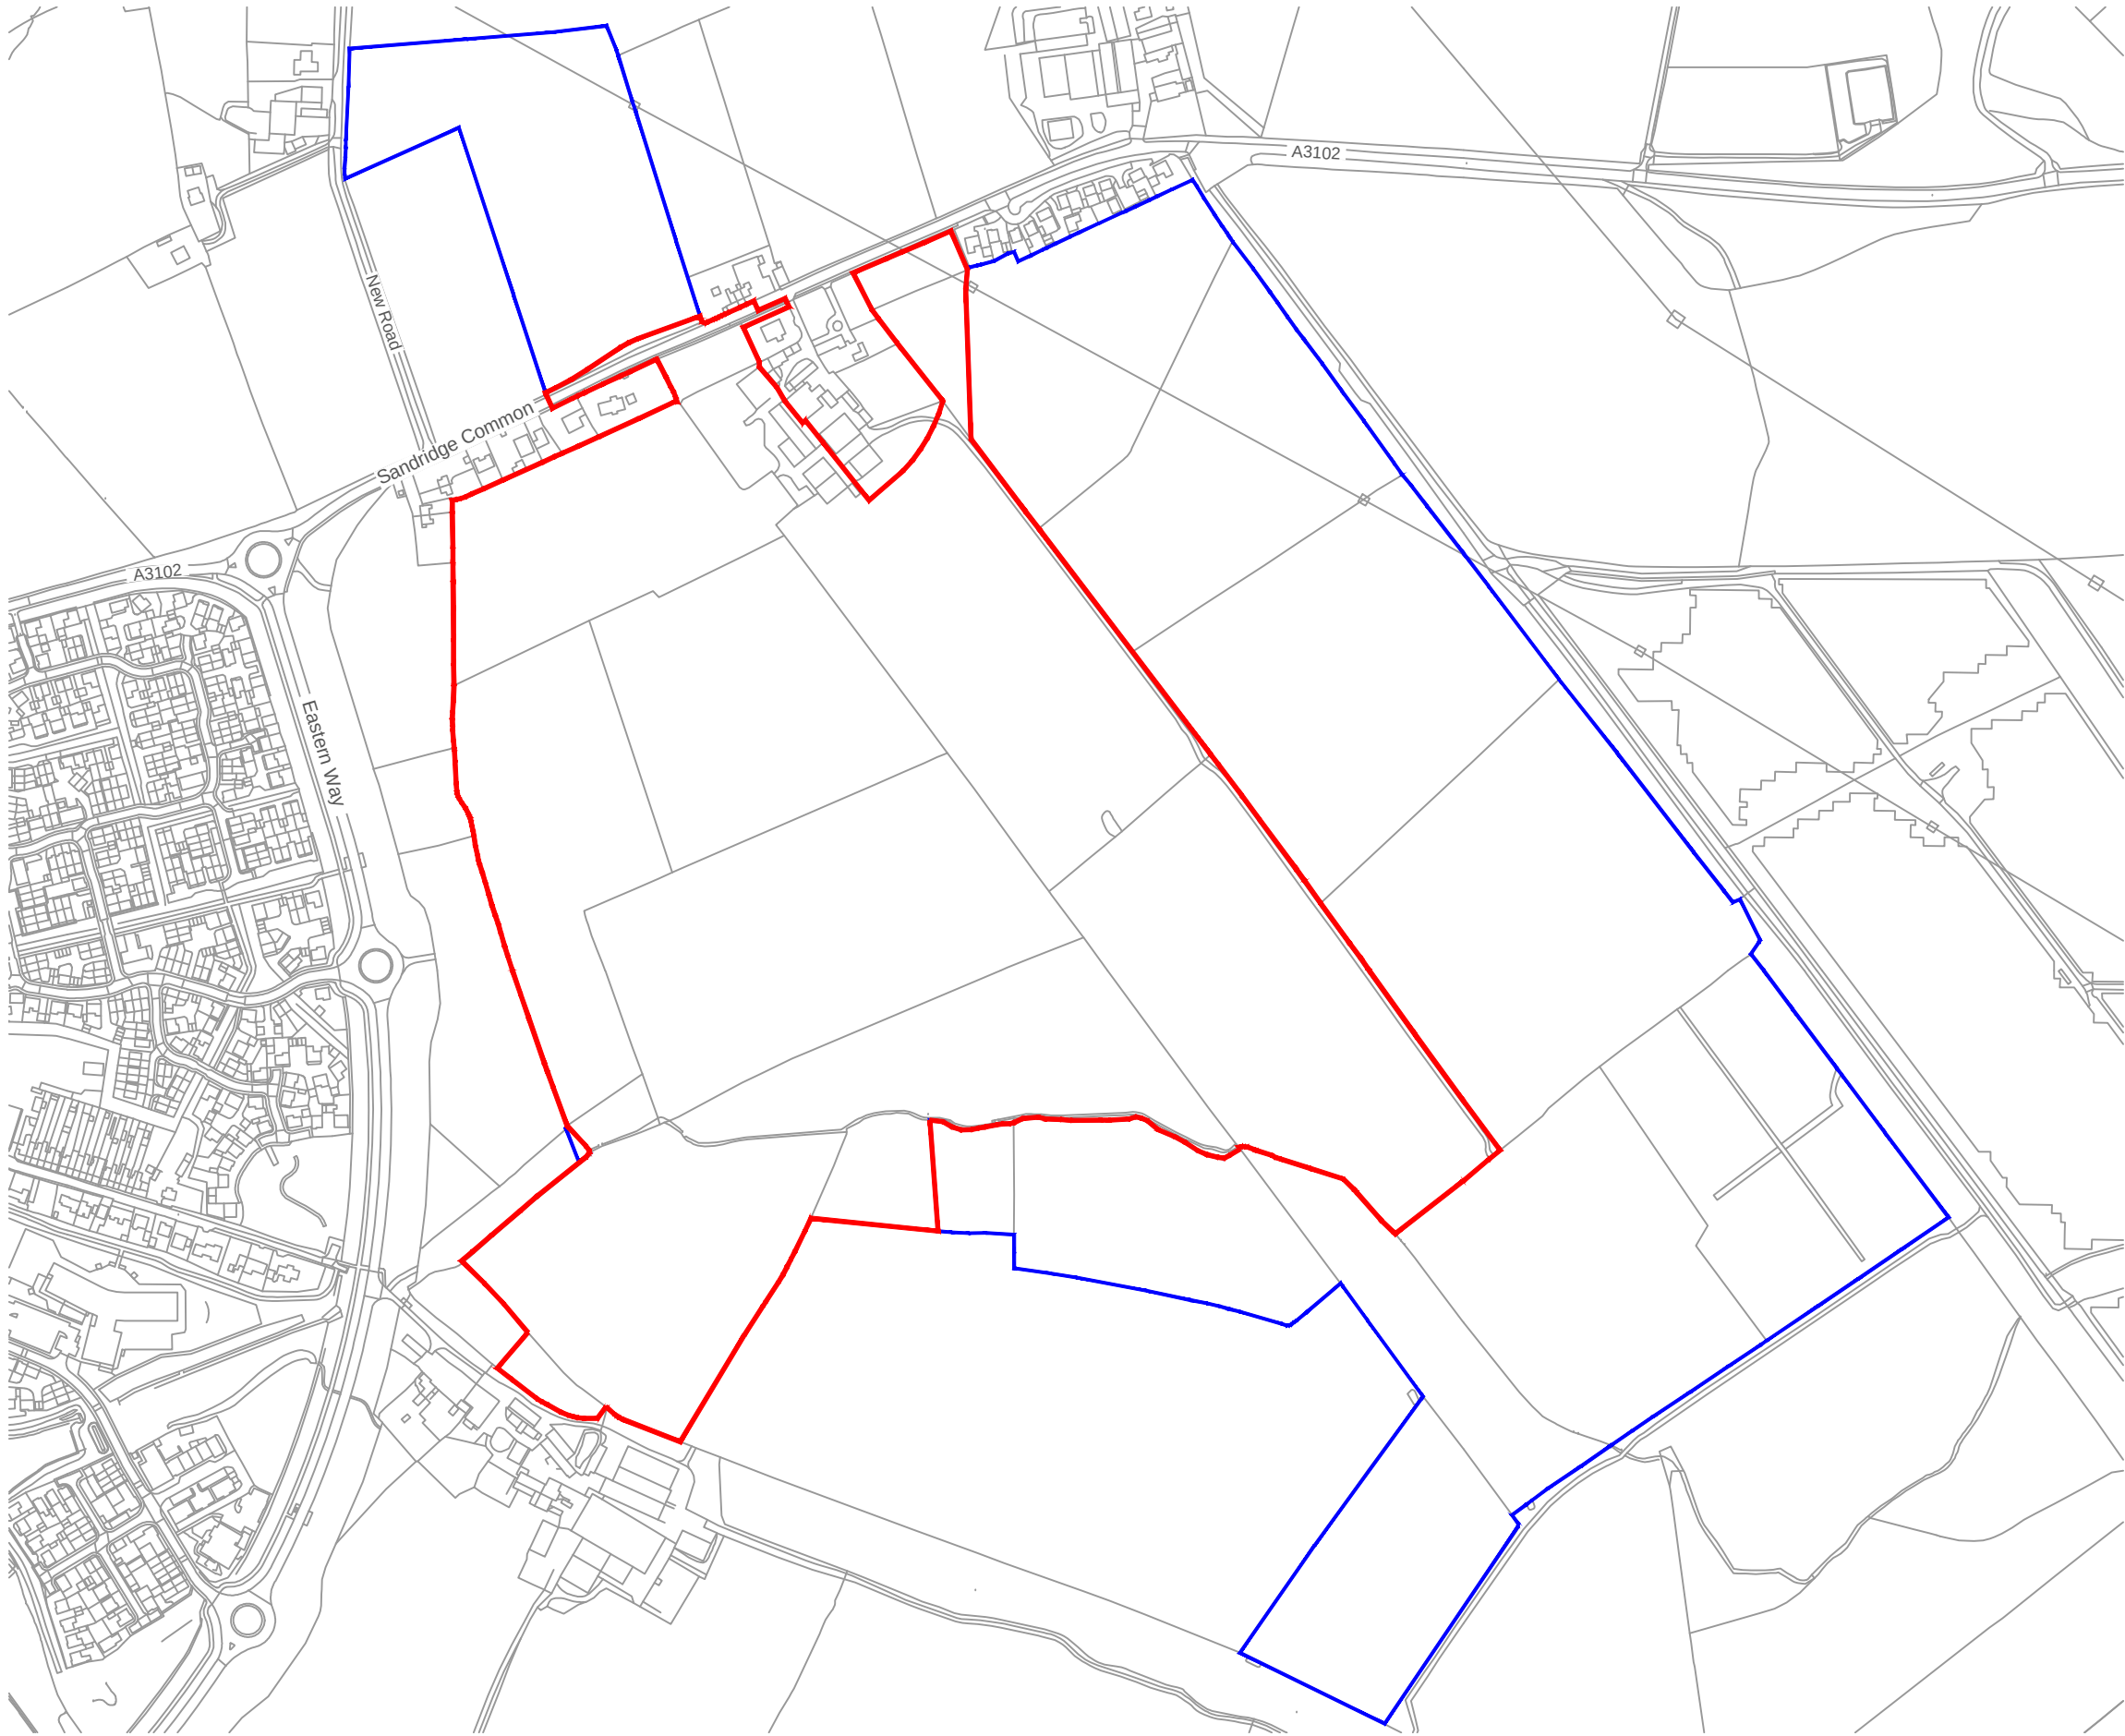


- ▬ Blackmore Farm Proposed Site Boundary = 32.71ha
- ▬ Wider Land within applicant's control

proj: 18-045 drg: 220 date: 18/07/24 rev: B

ORIGIN₃
23 Westfield Park
Redland,
Bristol,
BS6 6LT

0117 980 4900
www.origin3.co.uk
info@origin3.co.uk

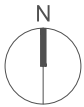

0 50 100 150 200 250 1:2500 @ A1 / 1:5000 @ A3

© Ordnance survey materials used with the permission of The controller of HMSO, crown copyright 100020449.

Land at Blackmore Farm, Melksham

Site Location Plan

Gleeson Land

© This drawing and the building works depicted are the copyright of Origin 3 Ltd and may not be reproduced or amended except by written permission. No liability will be accepted for amendments made by other persons.

Sketch proposals are for illustrative purposes only & as such are subject to detailed site investigation including ground conditions/contaminants, drainage, design & planning/density negotiations. Sketch proposals may be based upon enlargements of OS sheets & visual estimations of existing site features, accuracy will therefore need to be verified by survey.