


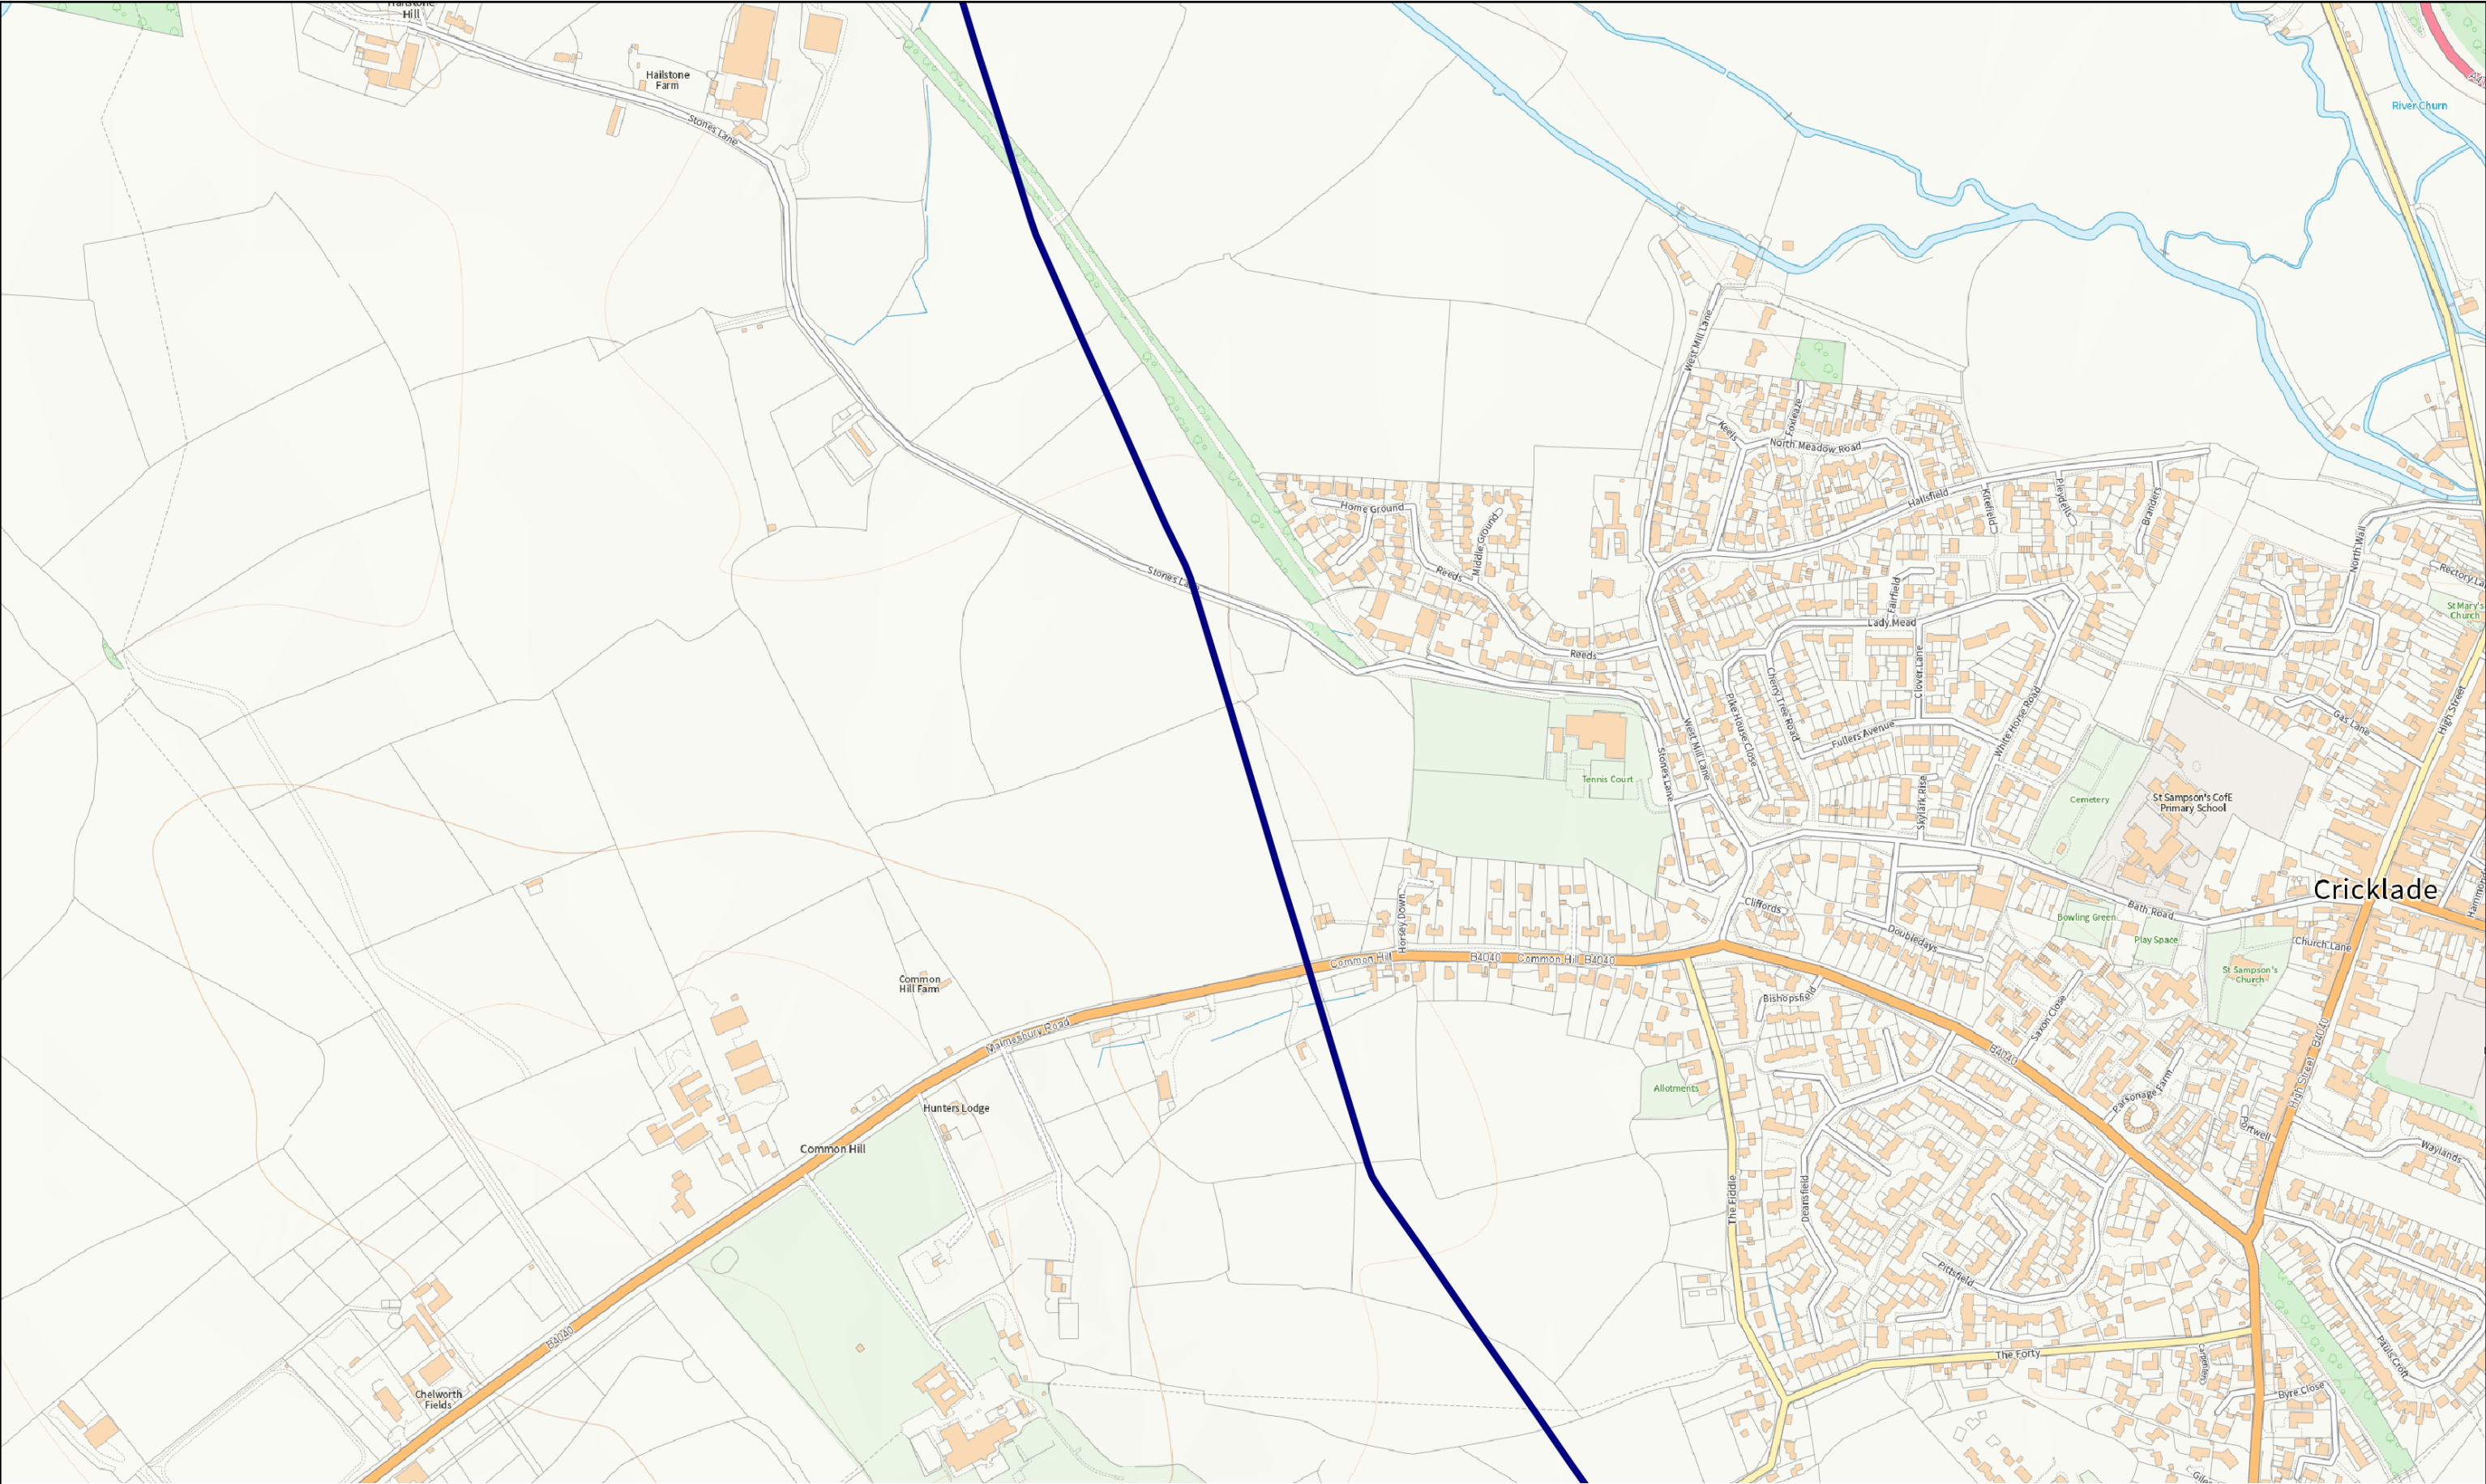

© Crown copyright and database rights 2025 Ordnance Survey Licence Number AL100005237

WARNING

This drawing is not to be used for construction purposes. The location of the pipe must be verified and pegged by the pipeline operator before any excavation or construction begins.

For further details contact:
FISHER GERMAN on 0800 136 812



FISHER GERMAN

THIS DRAWING IS PROTECTED BY COPYRIGHT. IT MAY NOT BE REPRODUCED IN ANY FORM OR BY ANY MEANS FOR ANY PURPOSE WITHOUT WRITTEN PERMISSION OF FISHER GERMAN LLP CHARTERED SURVEYORS



Planning App: PL/2026/02134

Drawing Number			

Issue		East	409006
Status	Checked	North	193746
Date	06/05/2026	Not to scale	

