


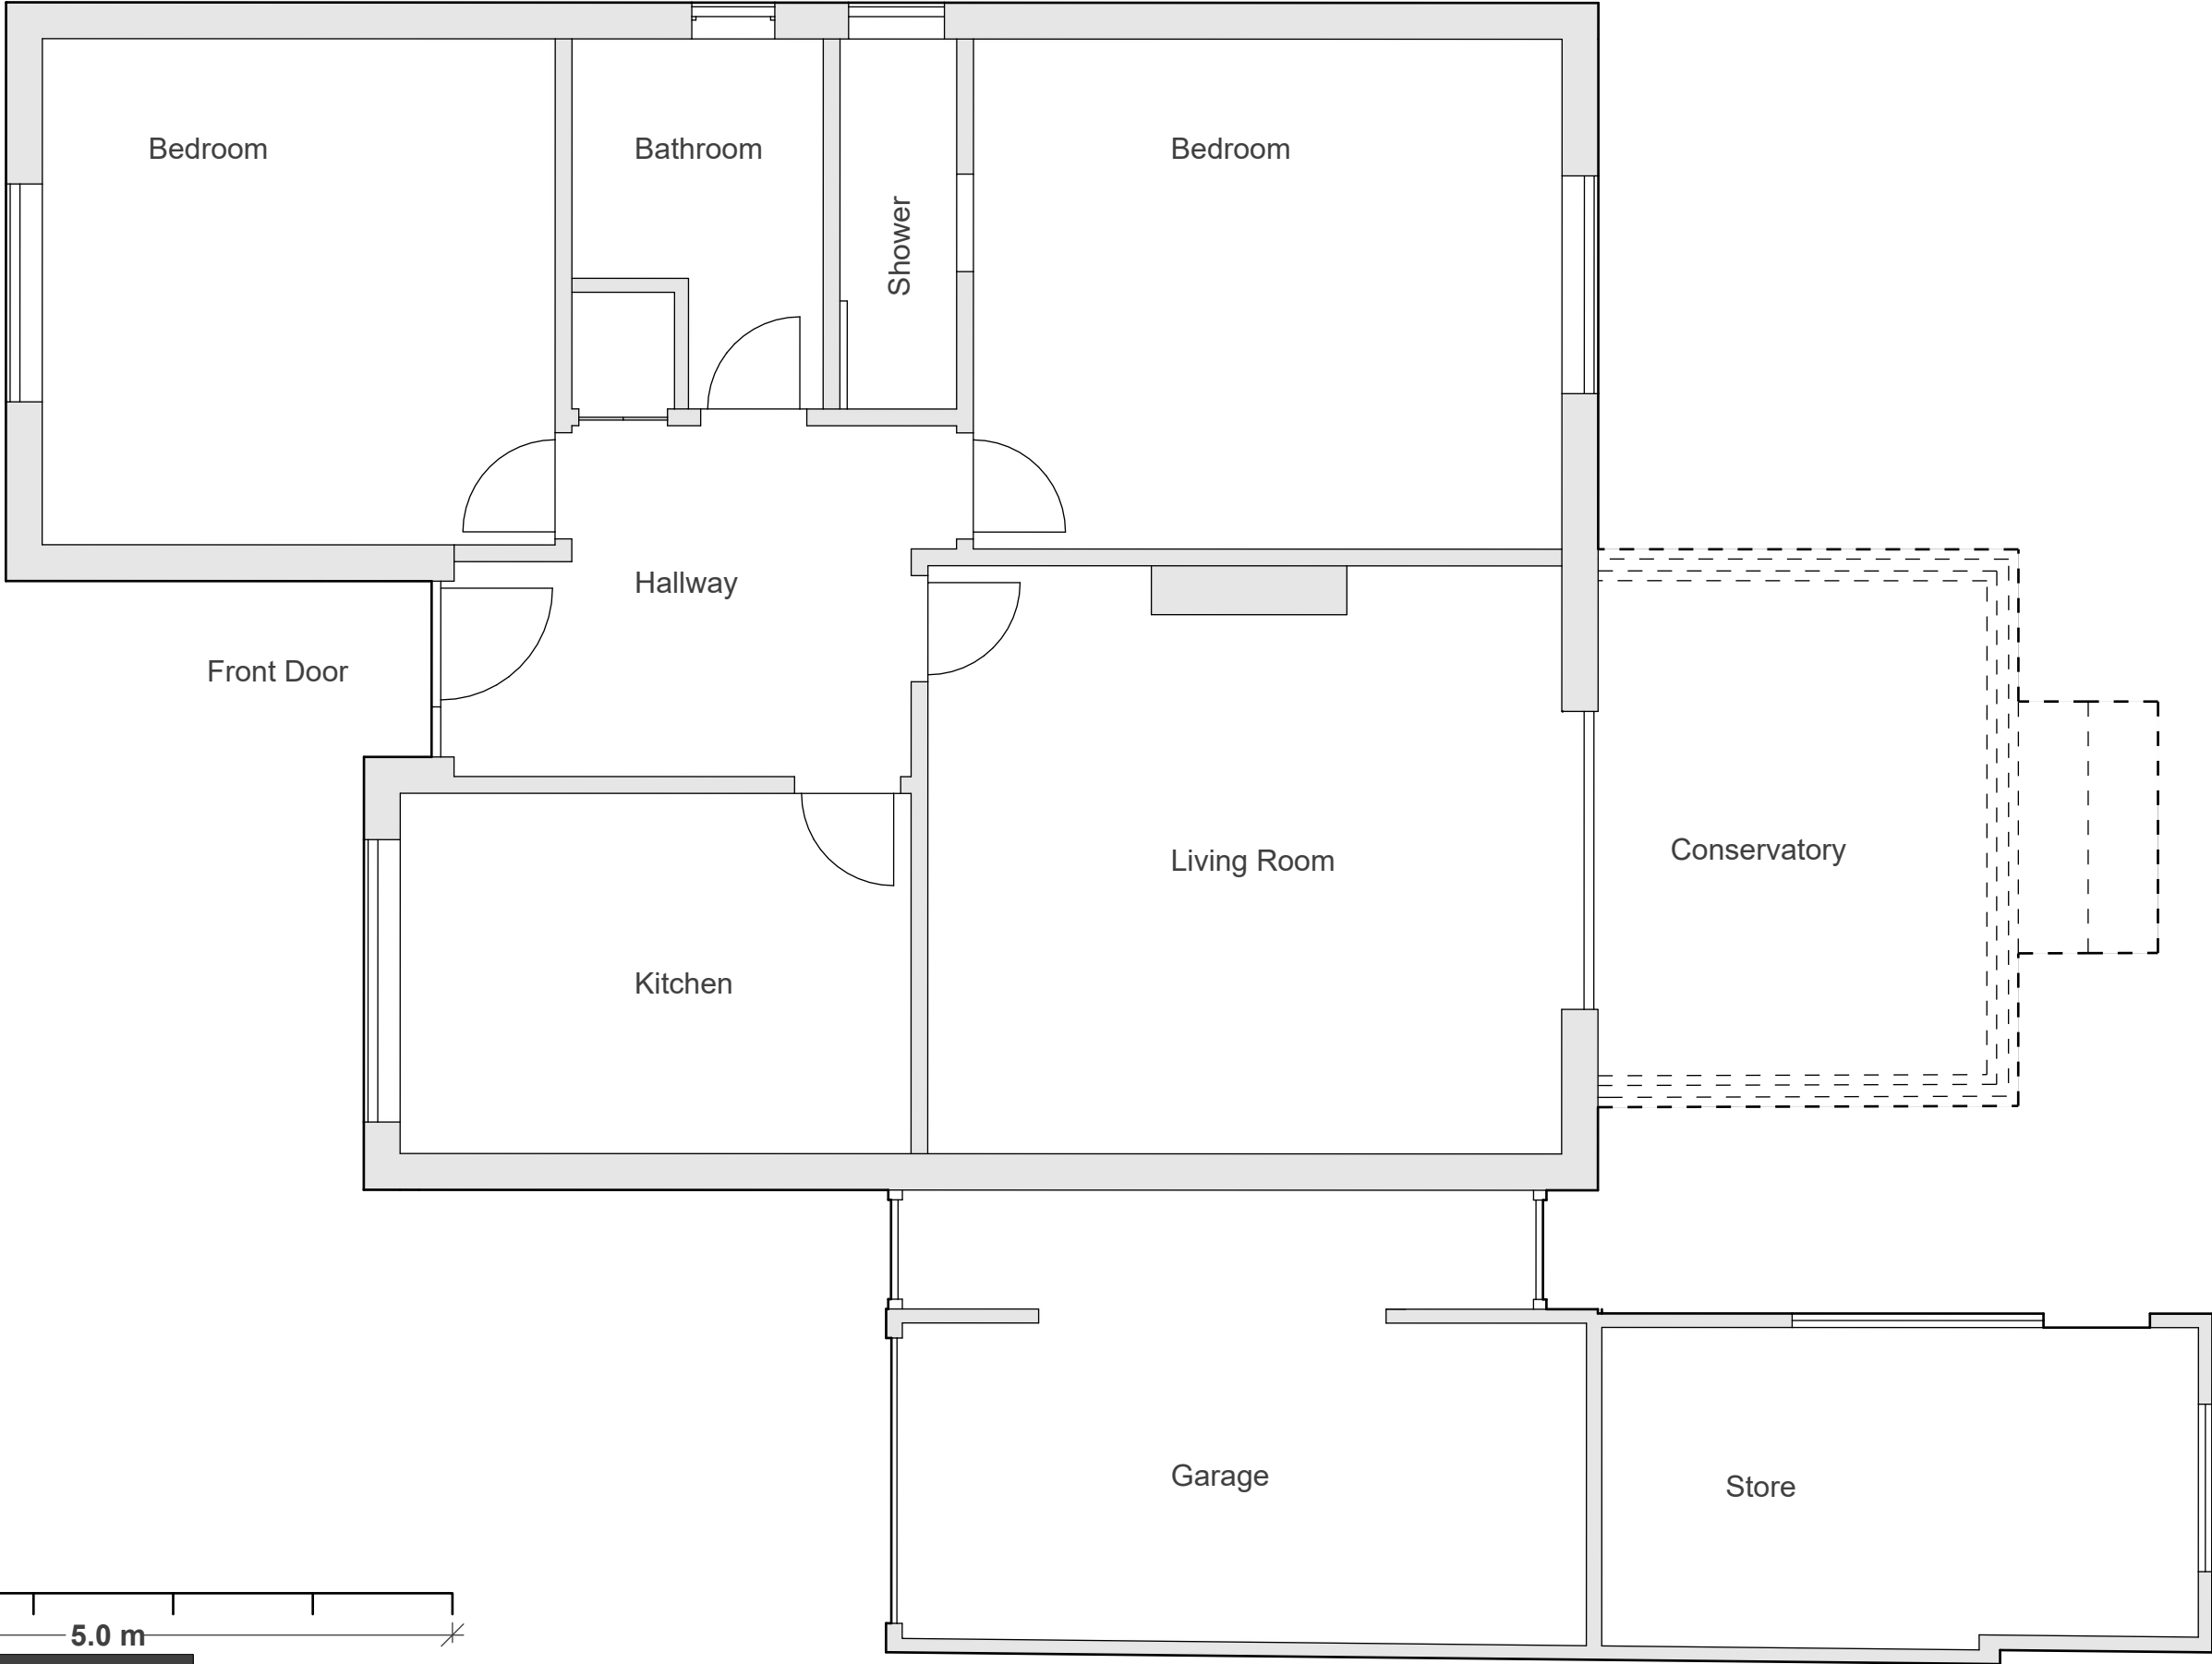

Scale:1:50 A3  
5.0 m

The Planning Works  
www.theplanningworks.co.uk

Floorplan - Existing