


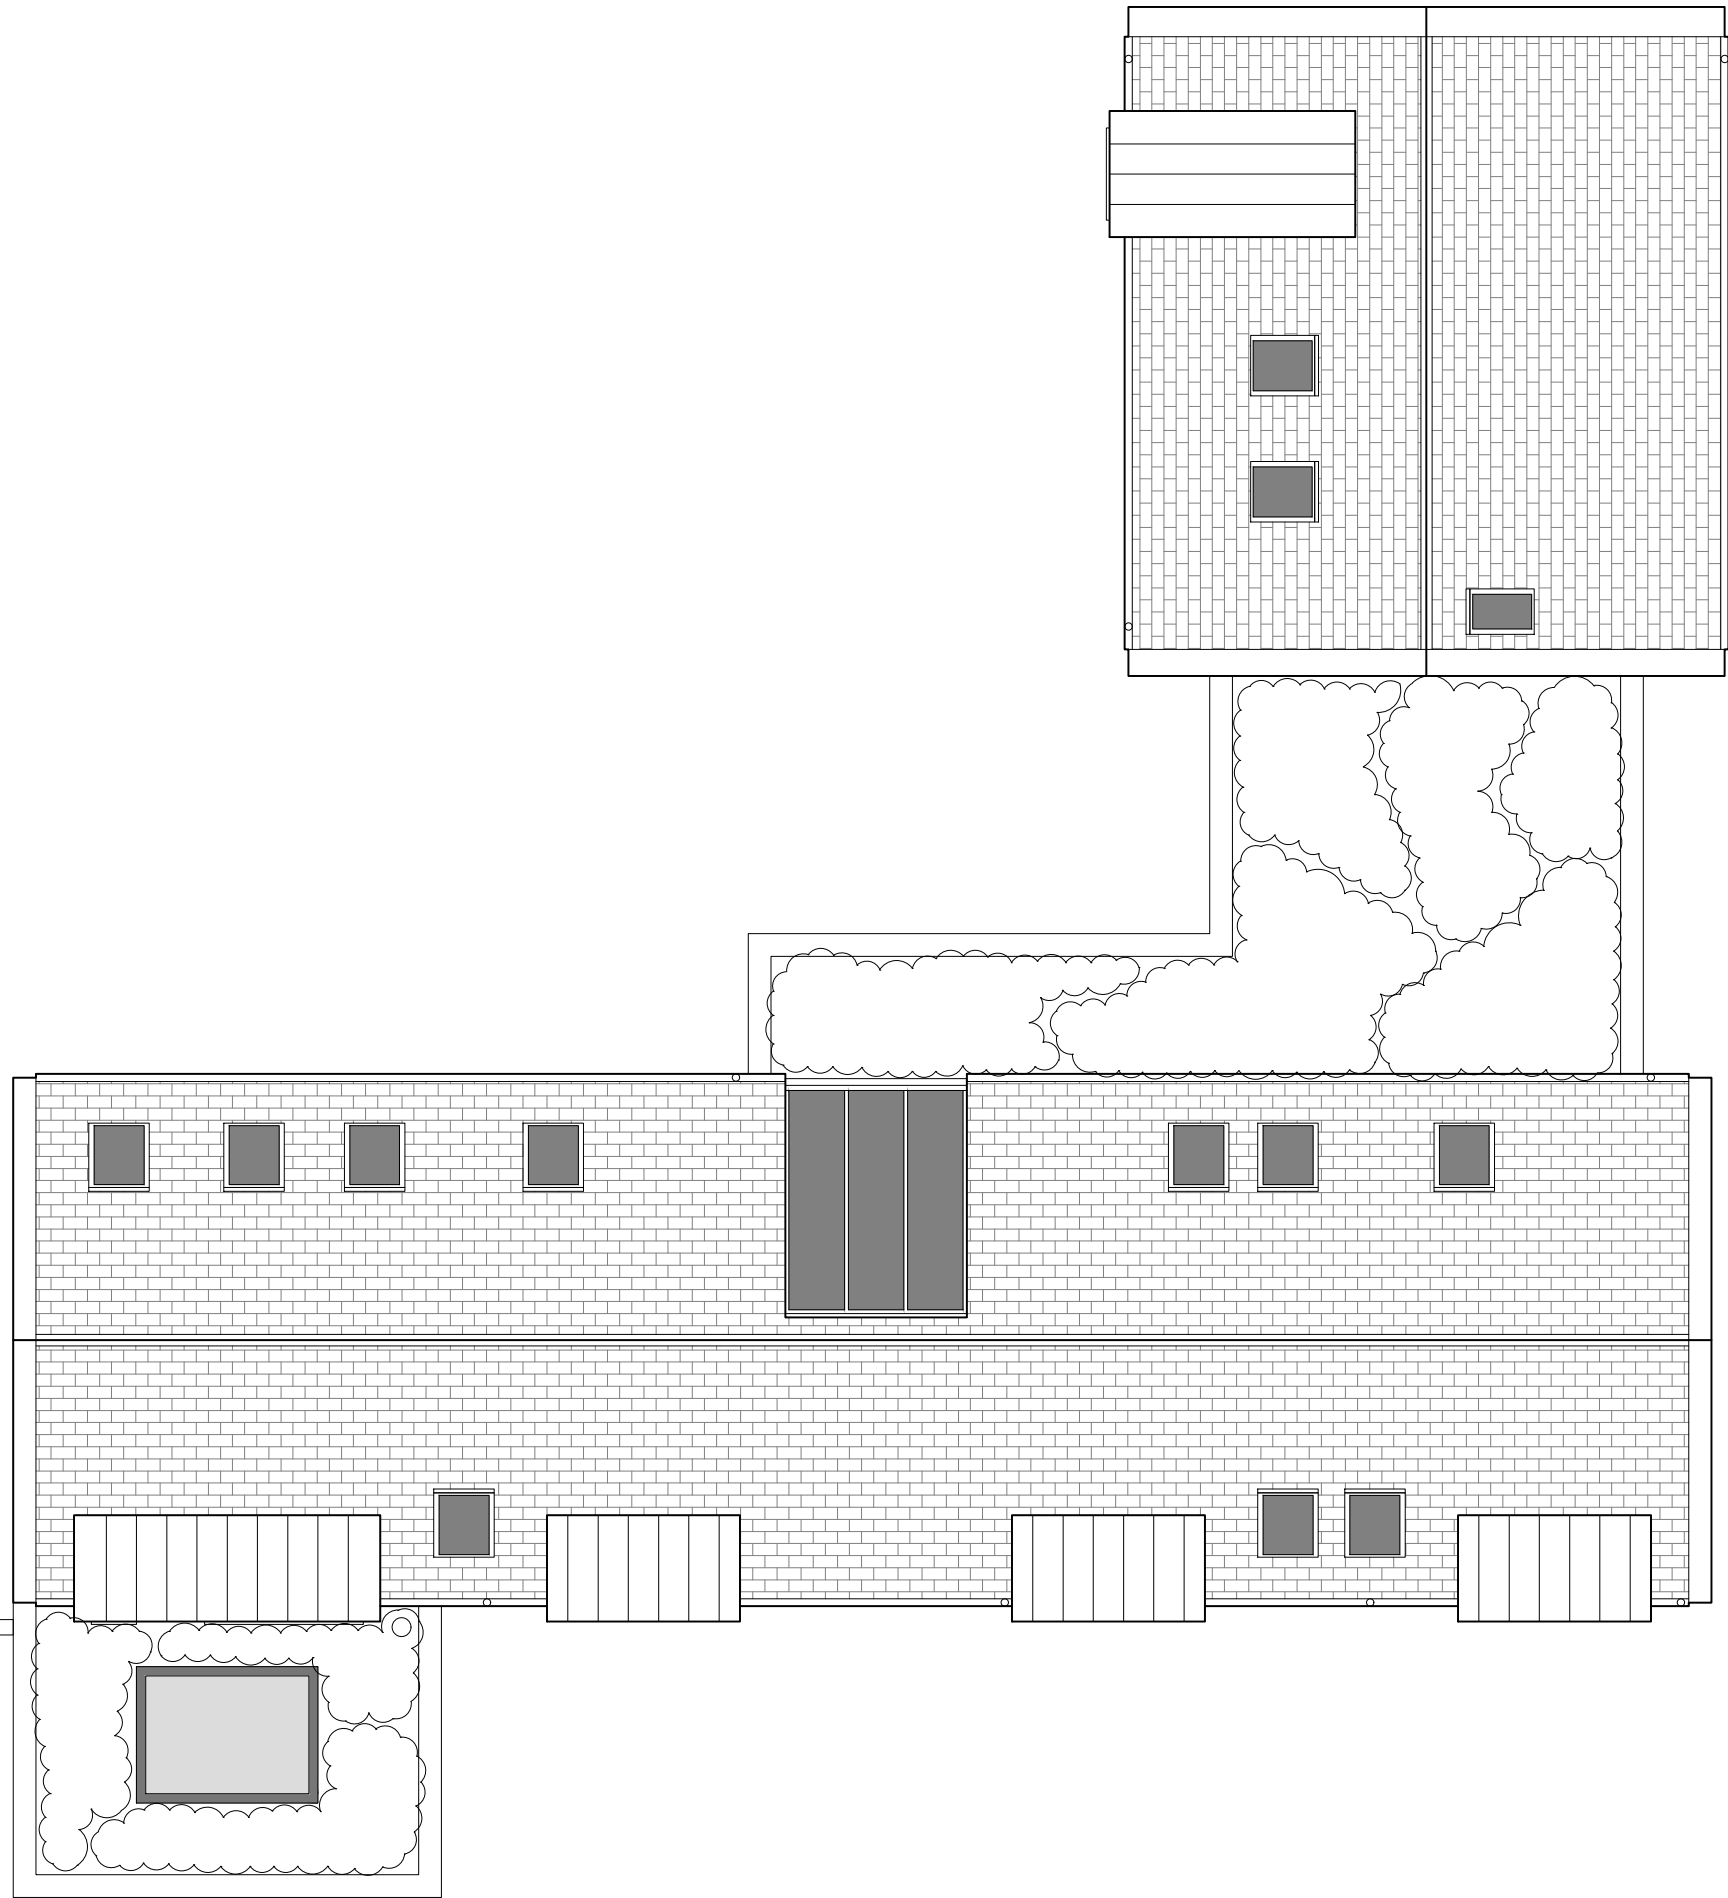

Roof Plan

ISSUED FOR PLANNING

1:100

0

0.5

1.0

1.5

2.0

2.5

CLIENT

Mark Burbadge

PROJECT

New Dwelling, St Ediths Marsh

DRWG TITLE

Proposed Roof Plan

DRWG NO

A17 25 40 P06

DRAWN

NB

SCALE

1:100 @ A3

DATE

31.03.26

CHK'D

NB

atelier 17 ltd

Atelir 17 Ltd, 28 Southleigh, Bradford On Avon, Wiltshire, BA15 2EQ

nigel.a.w.bedford@gmail.com

www.atelier17.co.uk

F.(01225) 862900

This drawing is copyright. Responsibility is not accepted for errors made by others in scaling from this drawing. All dimensions to be checked on site prior to commencement of work. All construction information should be taken from figured dimensions only. Only to be used on the site for which designed. Any discrepancies are to be reported to the architect.