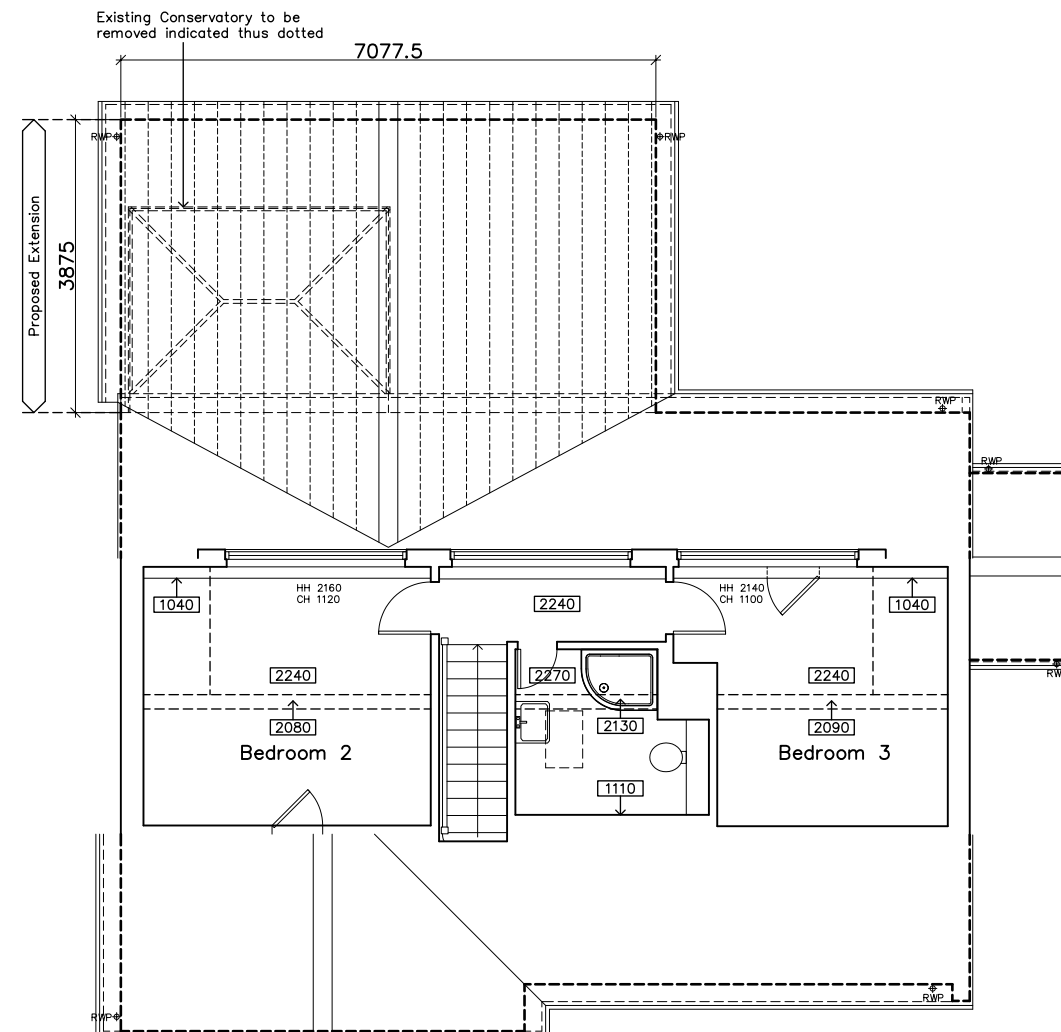
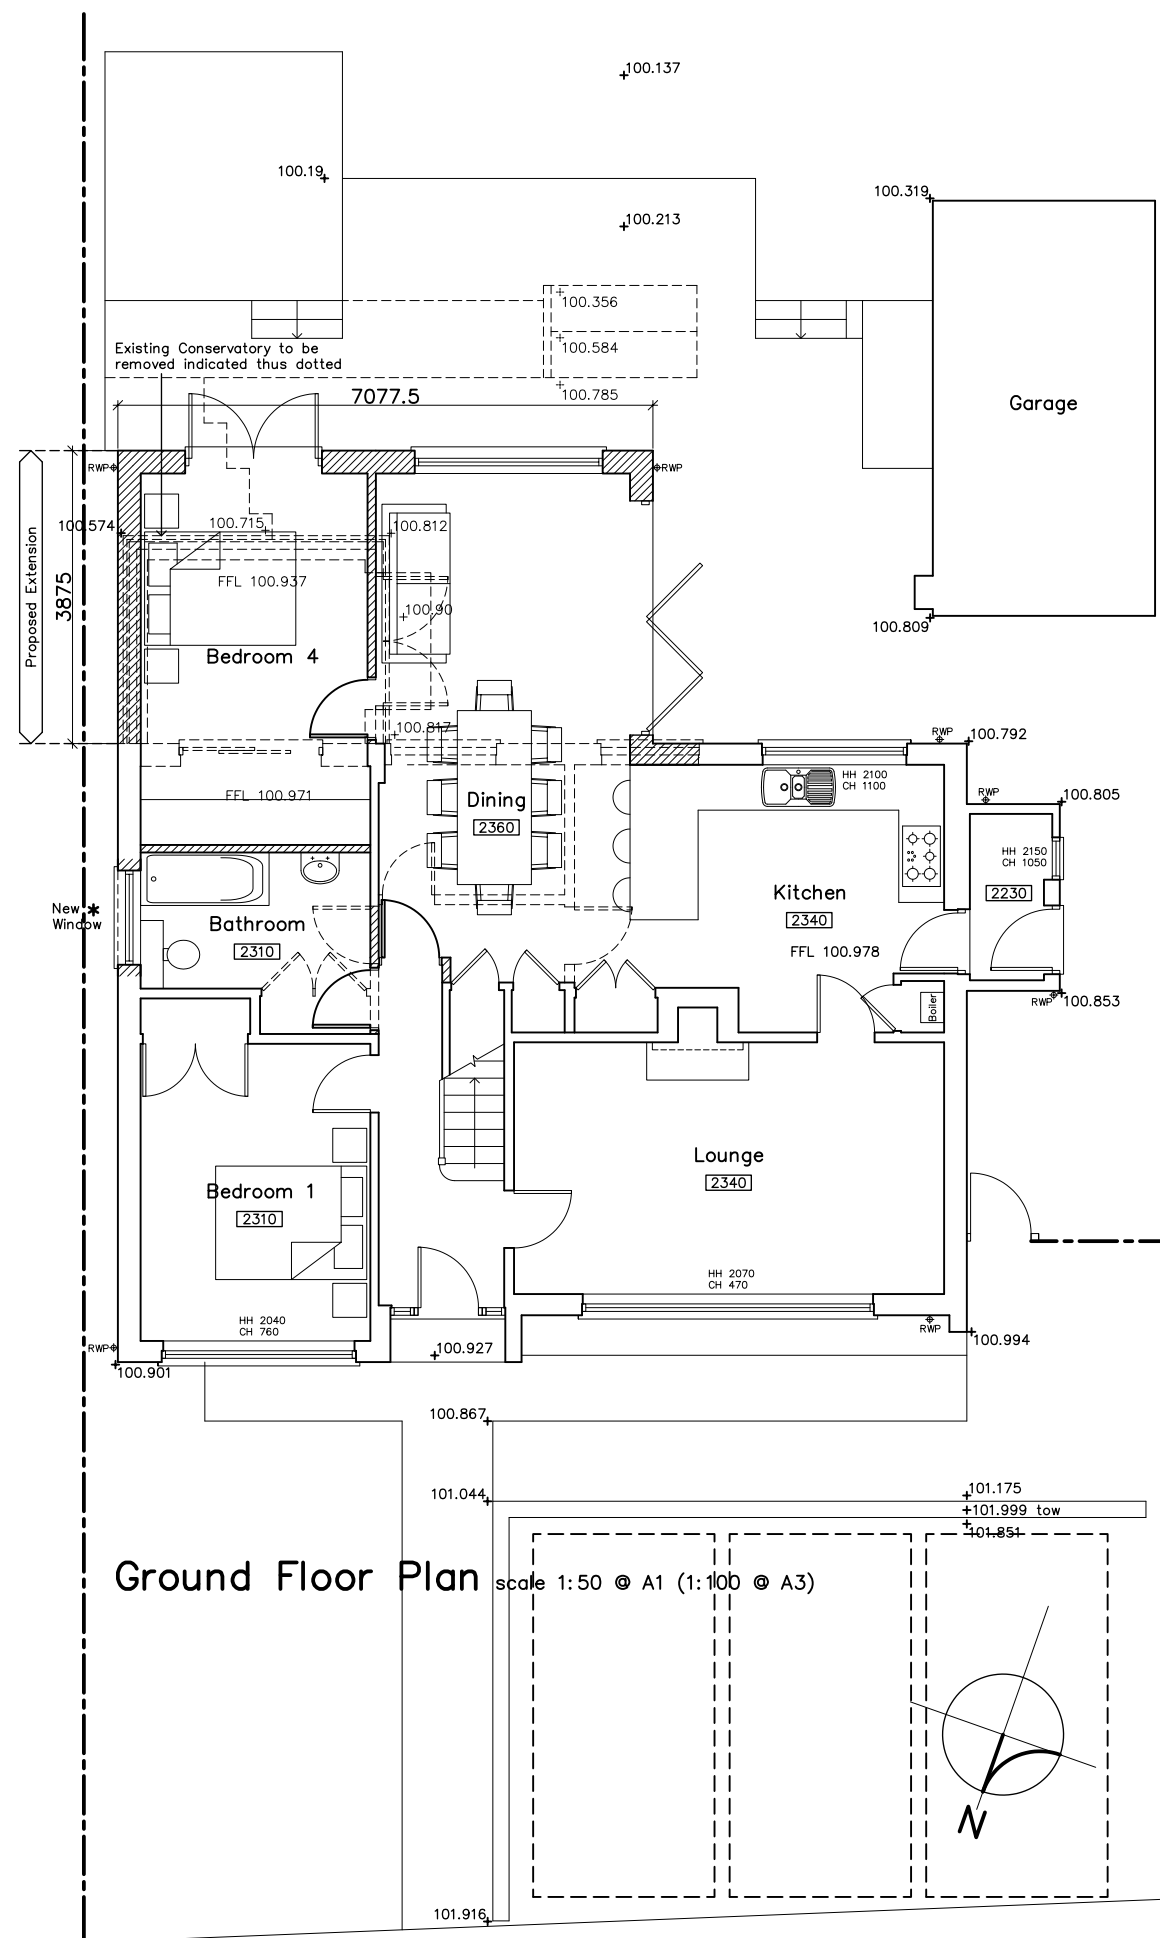


Schedule of Materials


Walls	Facing Brickwork to match existing
Doors & Windows	UPVC or Aluminium Double glazed
Roof	Profiled Interlocking Concrete tiles to match existing. UPVC fascia and soffits to match existing
R W Goods	UPVC to match existing

Legend

- | | |
|---|---------------------|
|  | New door |
|  | Walls to be removed |
|  | New wall |
|  | Obscure glazed |

Proposed Plans for Proposed Extension and Alterations to 4 Beech Close, Porton

Rev	Revision	Date
-----	----------	------

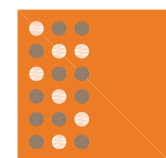

Sarum Architecture
Bespoke Architectural Design

33 Old Meadows Walk,
Salisbury, Wiltshire, SP2 8PA
Website: www.sarumarchitecture.co.uk
Email: chris@sarumarchitecture.co.uk
Tel: 01722 238399 Mob: 07979 923861

Project: 4 Beech Close
Porton
Drawing: Proposed Plans

Client: _____
Drawing Scale: 1:50 (1:100 @ A3)
Drawing Number: 26/0460/101.A