
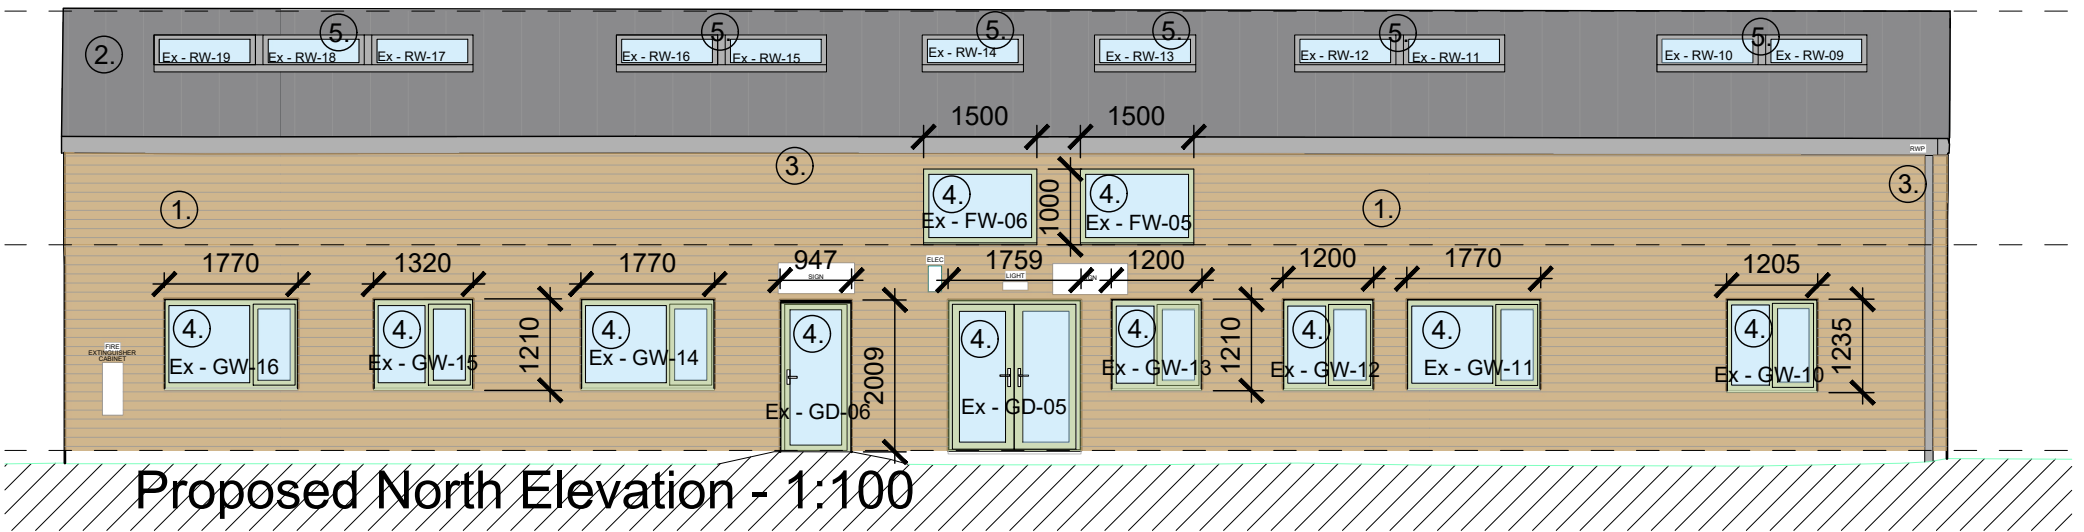
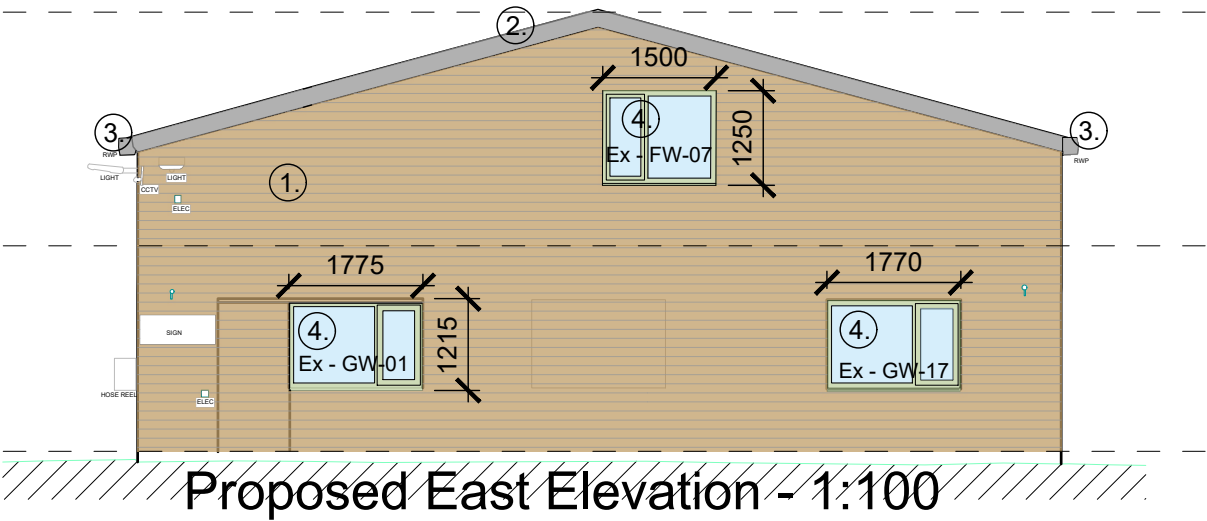
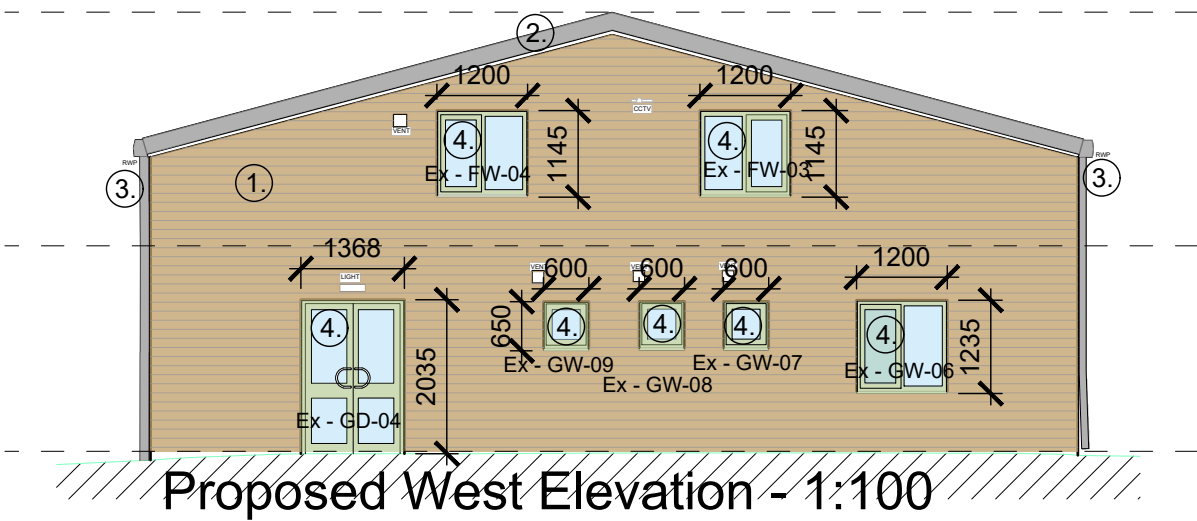


Notes:
Responsibility will not be accepted for errors made by others in scaling from this drawing; all construction information should be taken from figured dimensions only.
If any discrepancies are found inform AB Architectural Design immediately.

2026-04-22 - Preliminary Issue
2026-04-30 - Rev A - Plans updated and issued for planning.

- Material Key:**
- 1. PAR 120x19mm western red cedar cladding
 - 2. Kingspan KS1000RW roof sheets (Dark Grey)
 - 3. Rainwater good to match roof panels (Dark Grey)
 - 4. PPC Aluminium windows/ doors (Sage green - Exact colour TBC)
 - 5. Velux roof windows

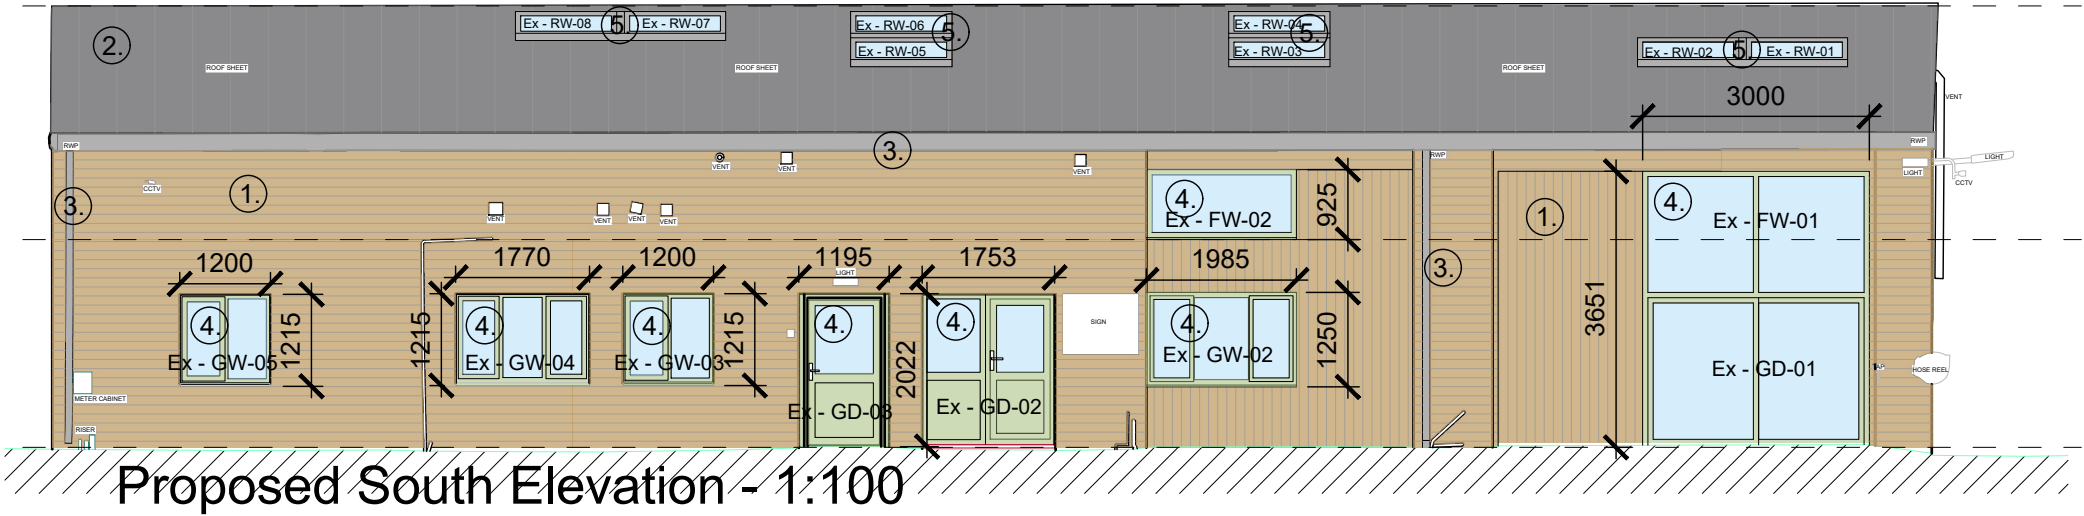

ISSUE: PLANNING

Proposed alterations to Engineering Building, Fairfield College.

Proposed Elevations

FOR:

Fairfield Trust, Fairfield College,
High St. Dilton Marsh, BA13 4DL

1:100 @ A3

Apr. 2026

AB/AB

AL(1)05 Rev - A

AB Architectural Design

Job No. 4518

© AB Architectural Design Ltd.

Tel: 01373 832 133 - Email: enquiries@abadesign.co.uk - www.abadesign.co.uk

