



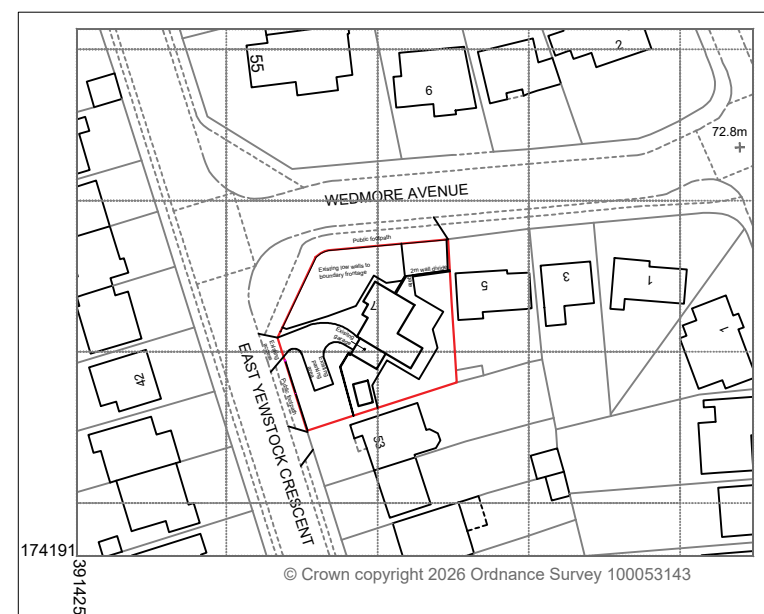

KEY: SITE BOUNDARY

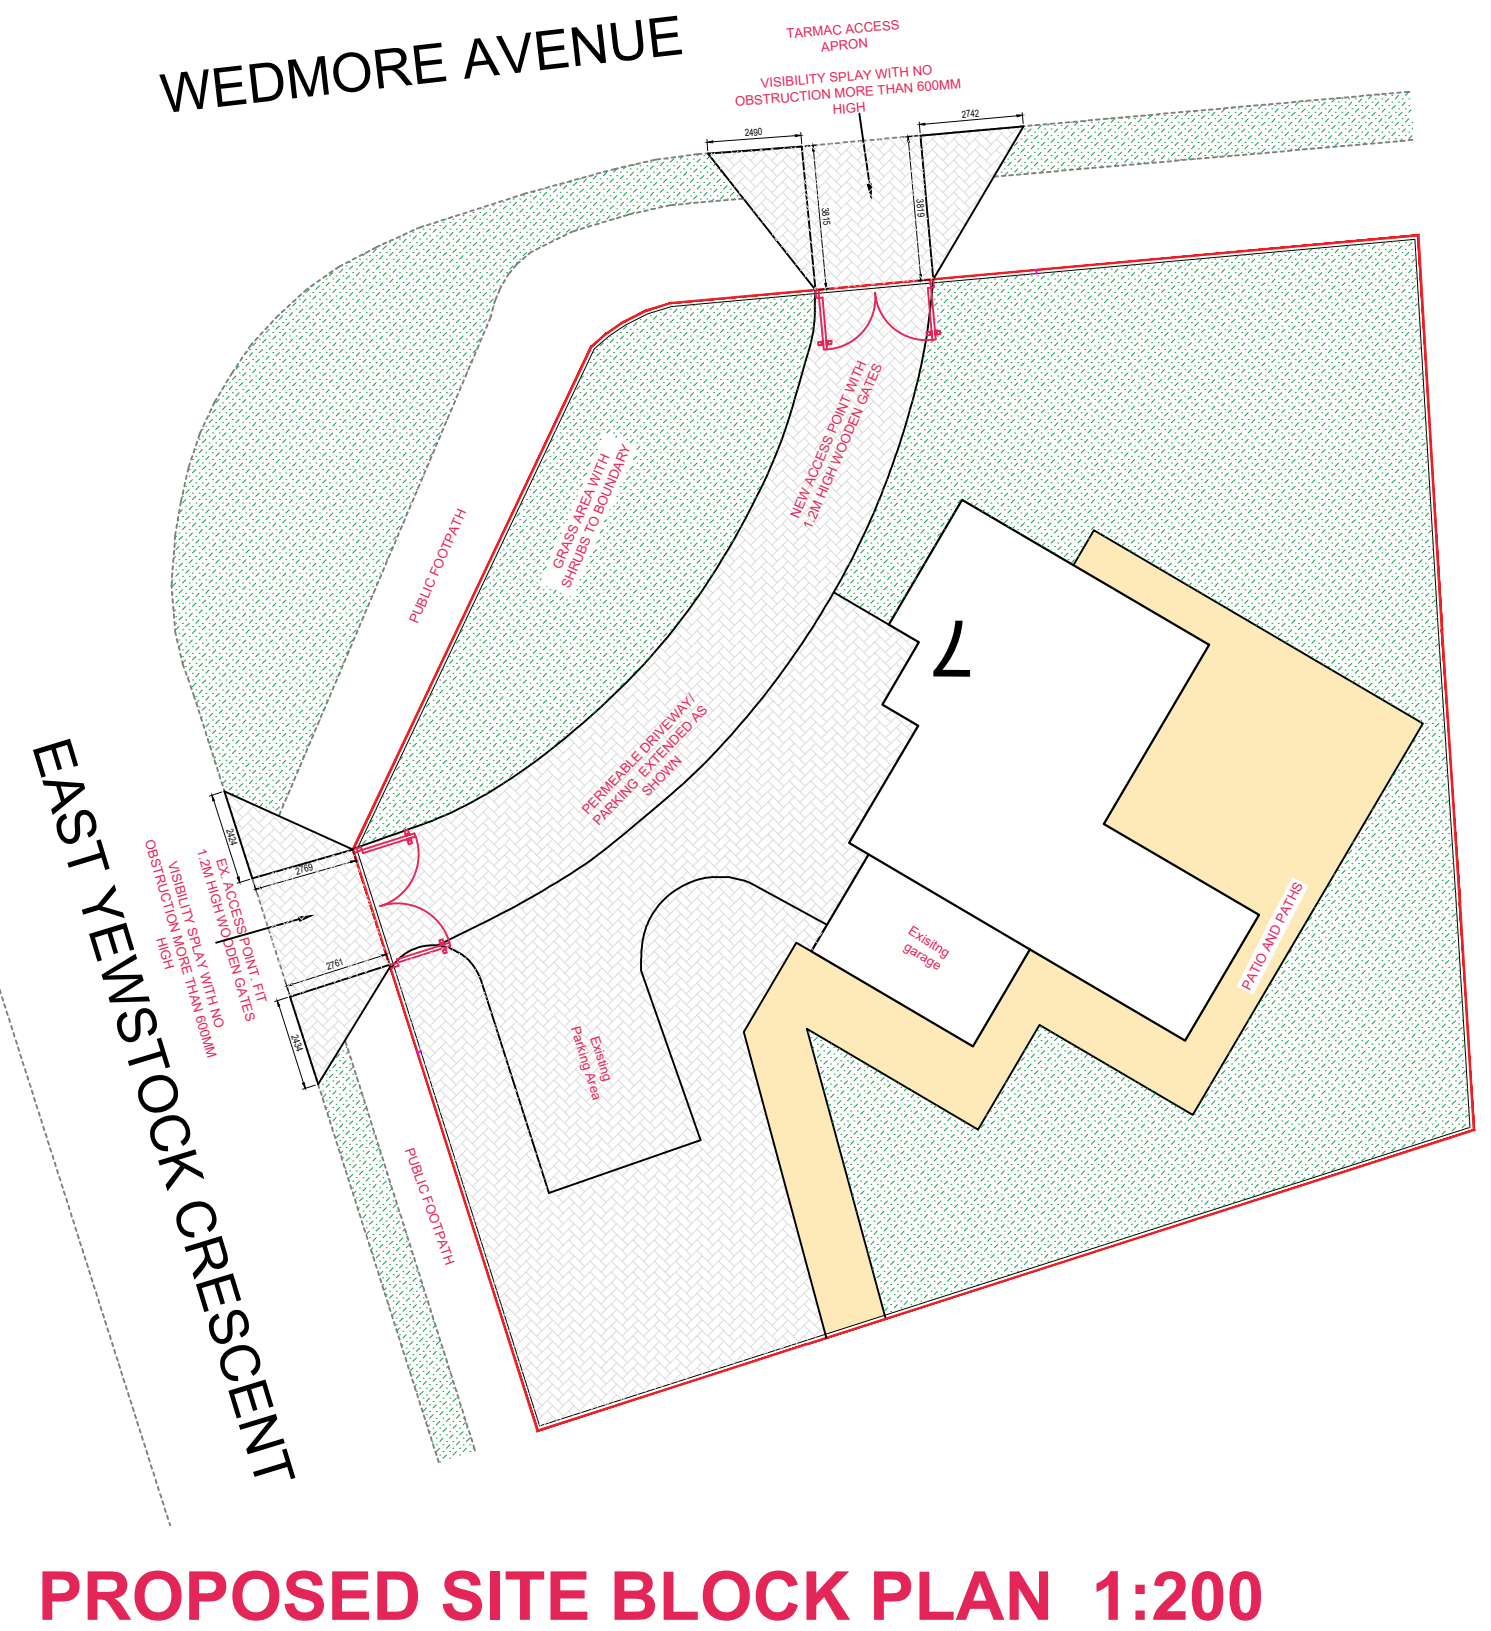

1:1250



0 25m 50m 75m 100m 125m

1:200

4m 0 4m 8m 12m 16m 20m

Copyright in design of this drawing is the property of BAYA

- Reproduction in whole or in part is forbidden without written permission from BAYA
- All dimensions to be cross checked on site prior to construction. Any discrepancies to be reported to BAYA immediately
- Print out to actual size.
- Copyright in design of this drawing is the property of BAYA

Site Block Plan



0800 998 7701 info@bayadesign.co.uk
13 Clifton Vale, Bristol, BS8 4PT