




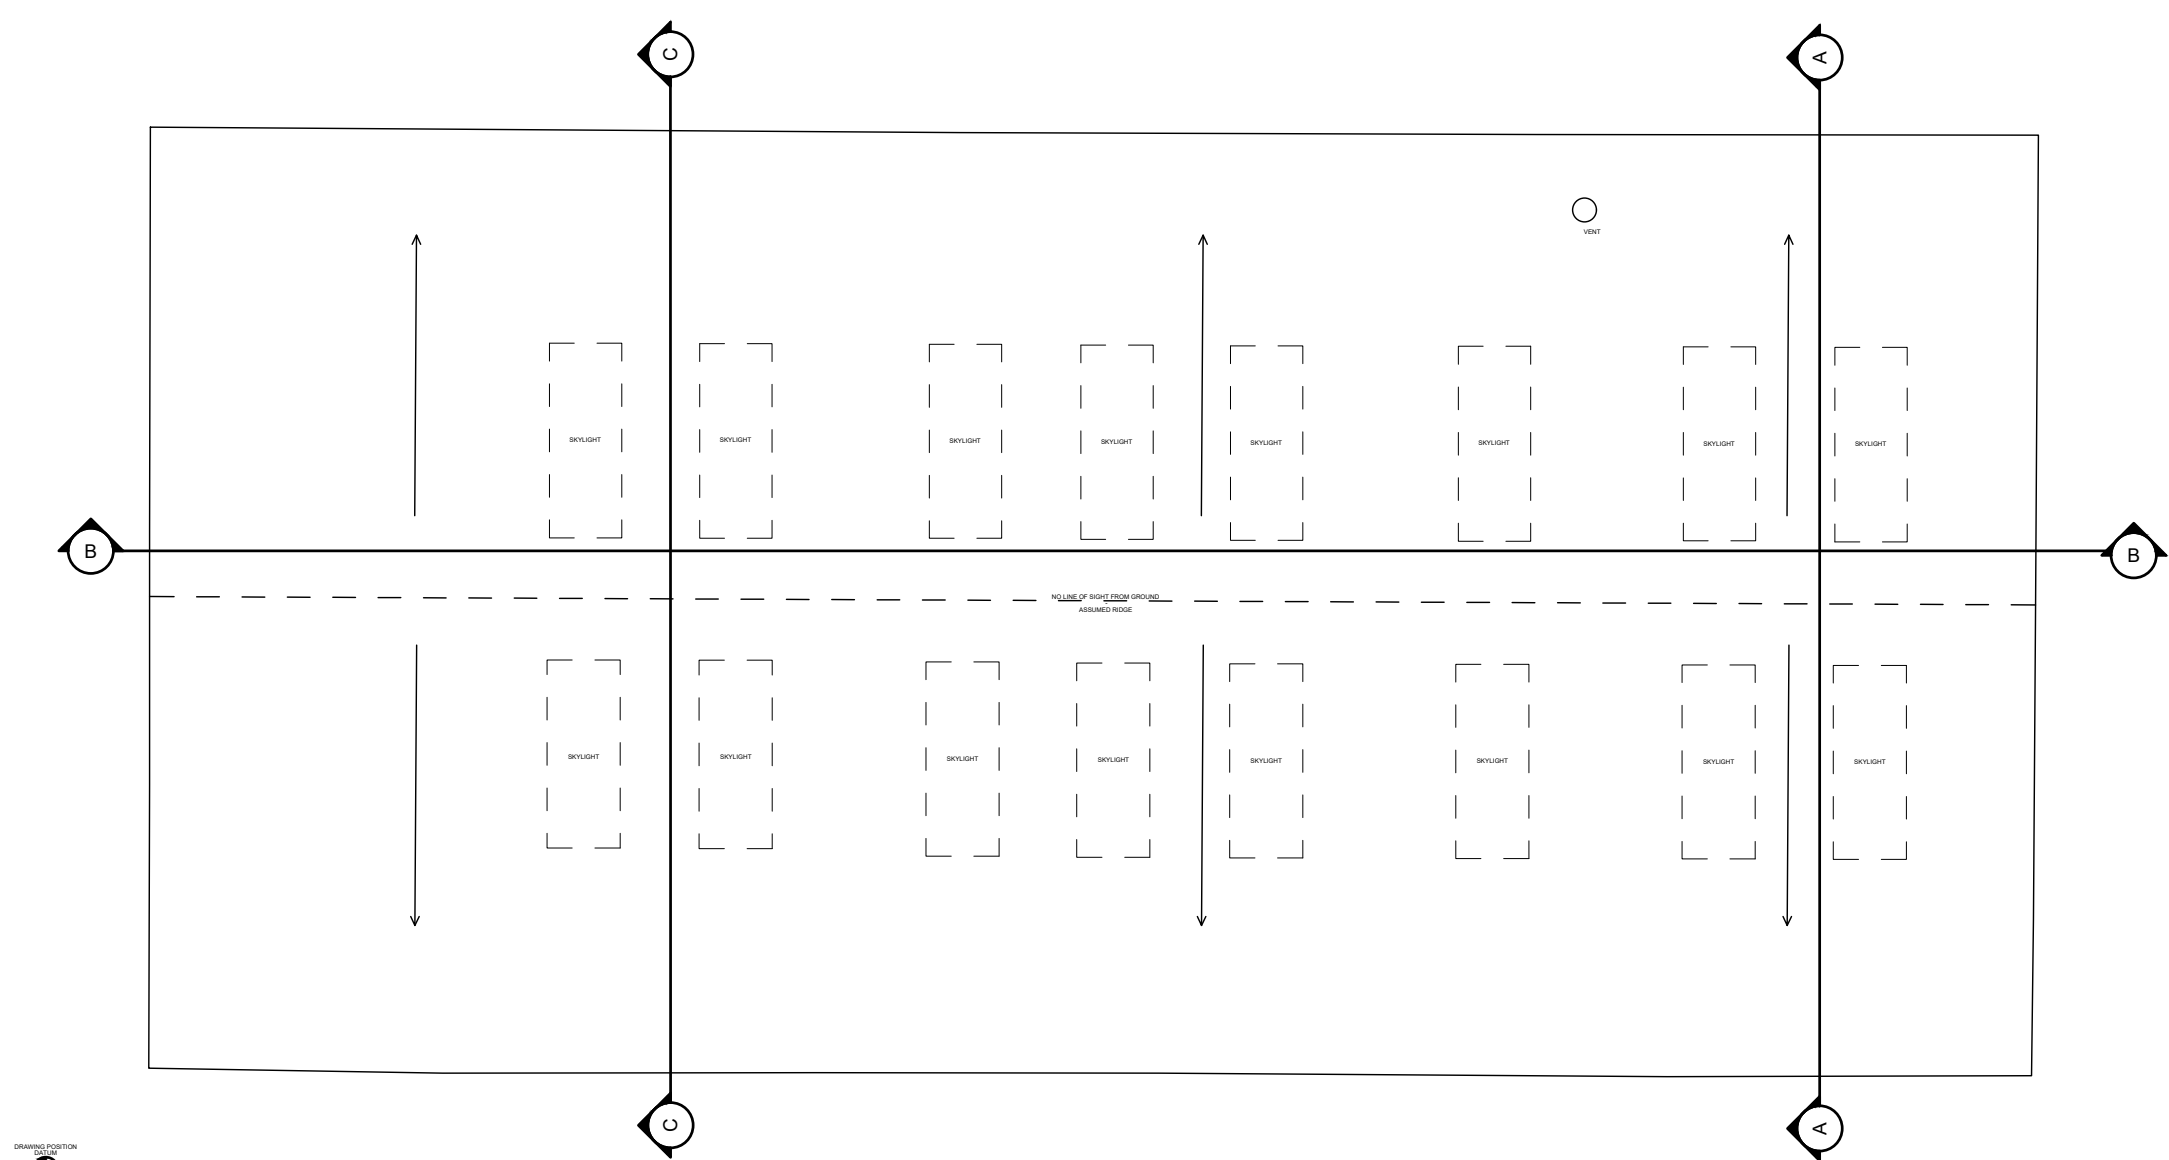


ROOF PLAN

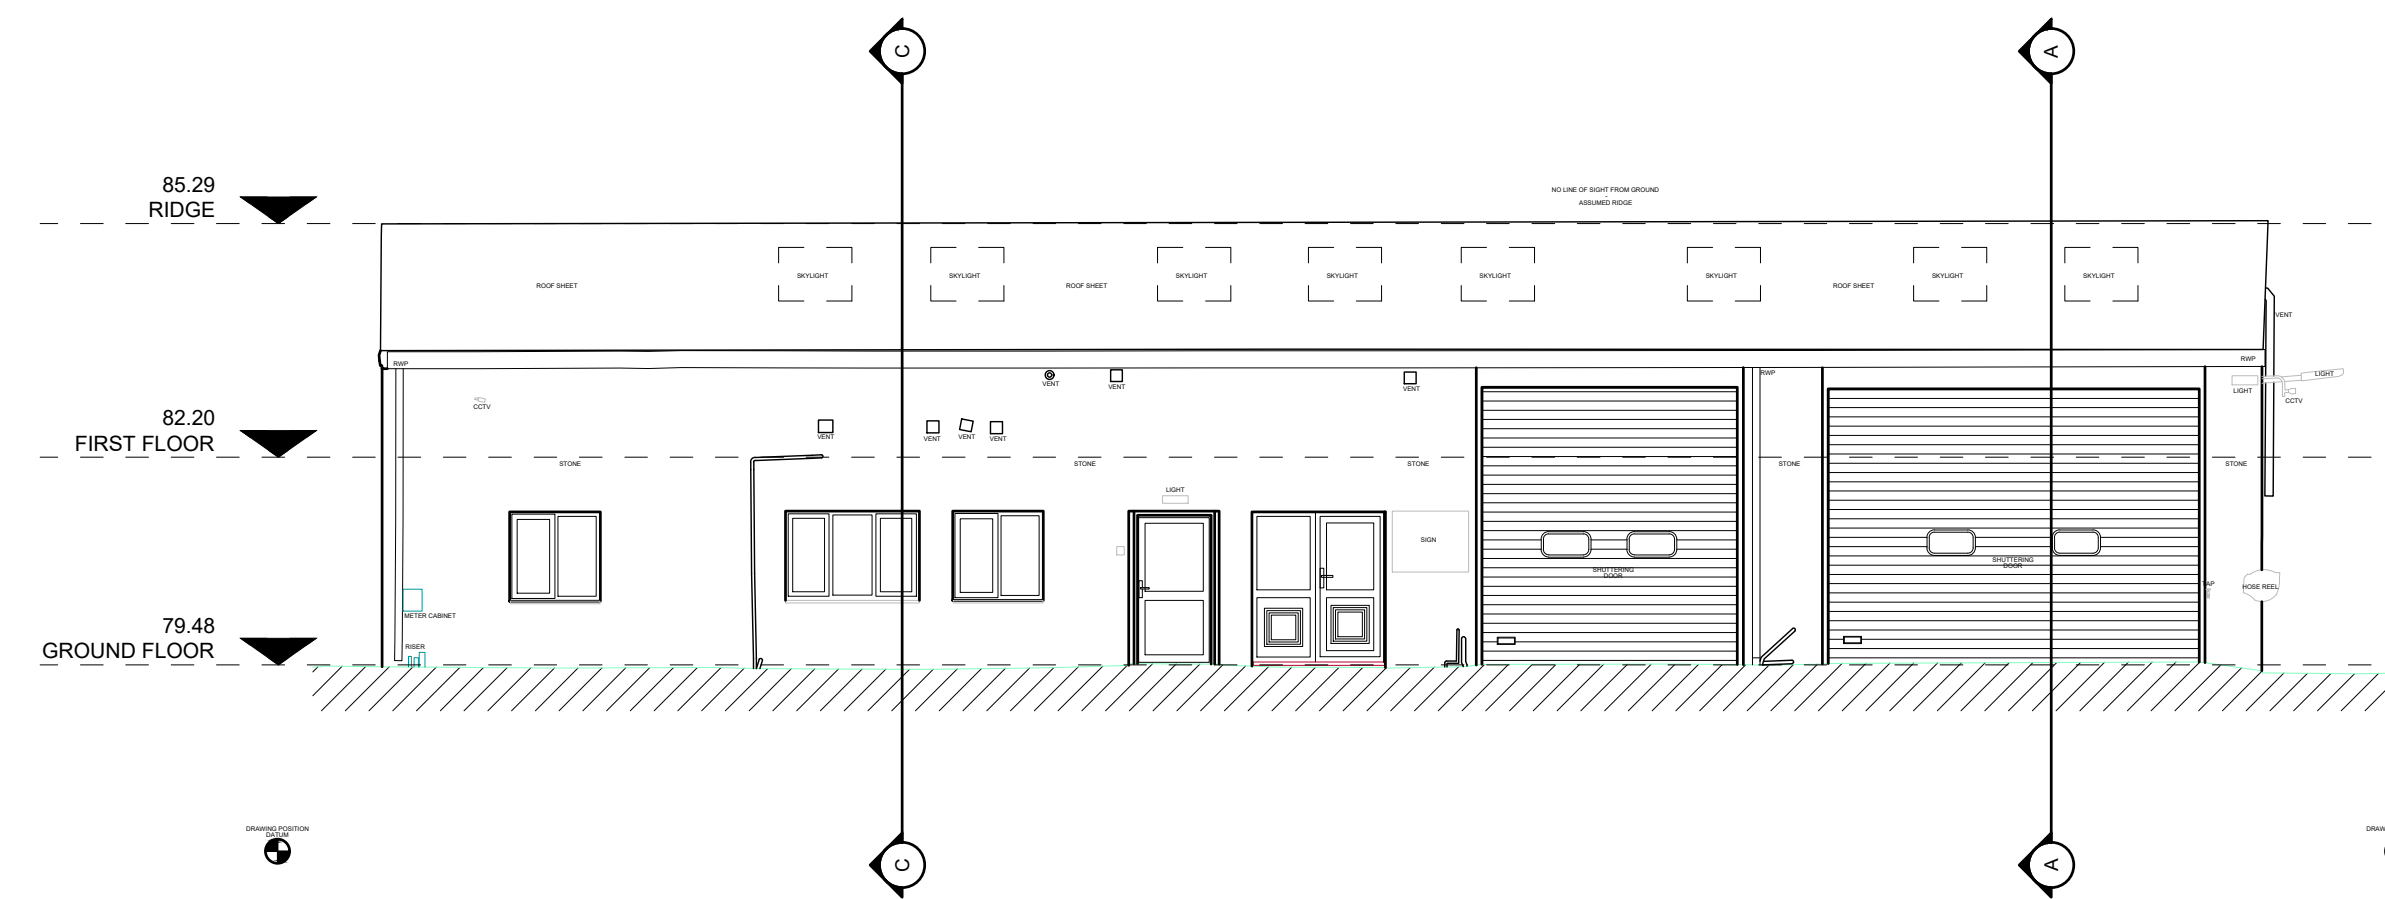


SOUTH ELEVATION

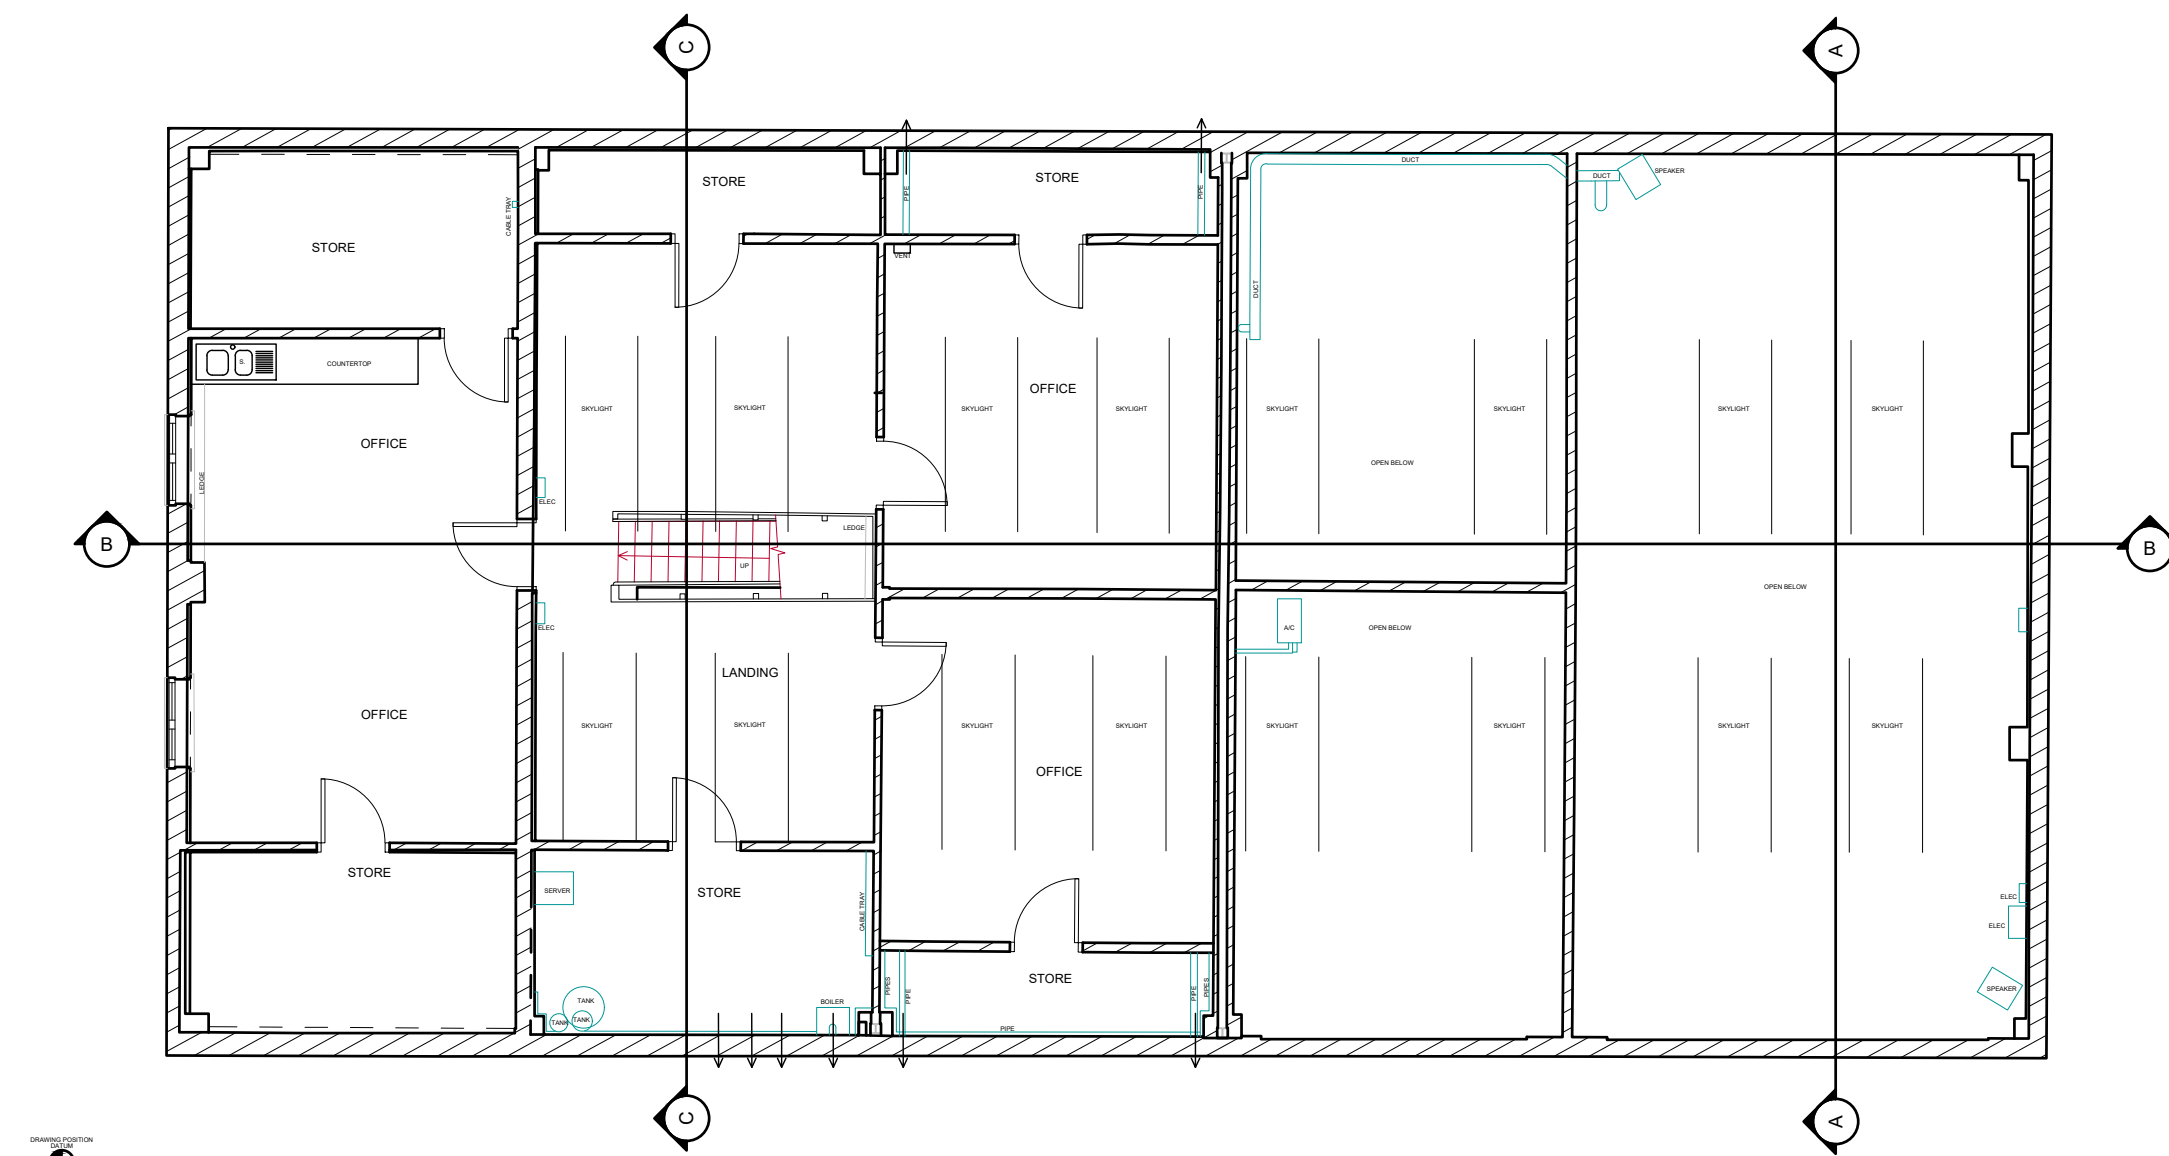


FIRST FLOOR PLAN

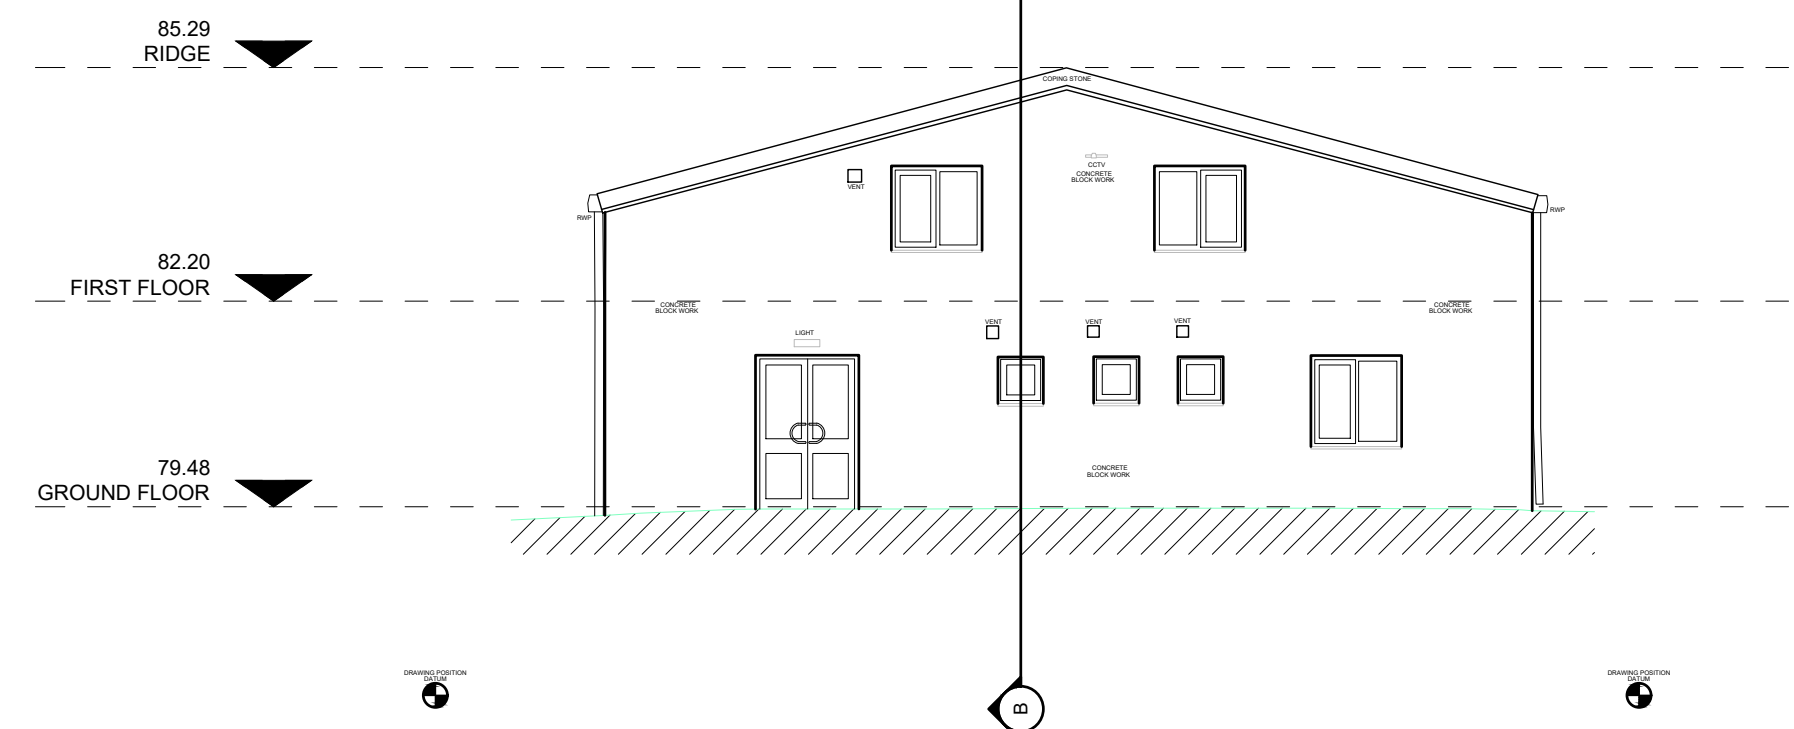


WEST ELEVATION

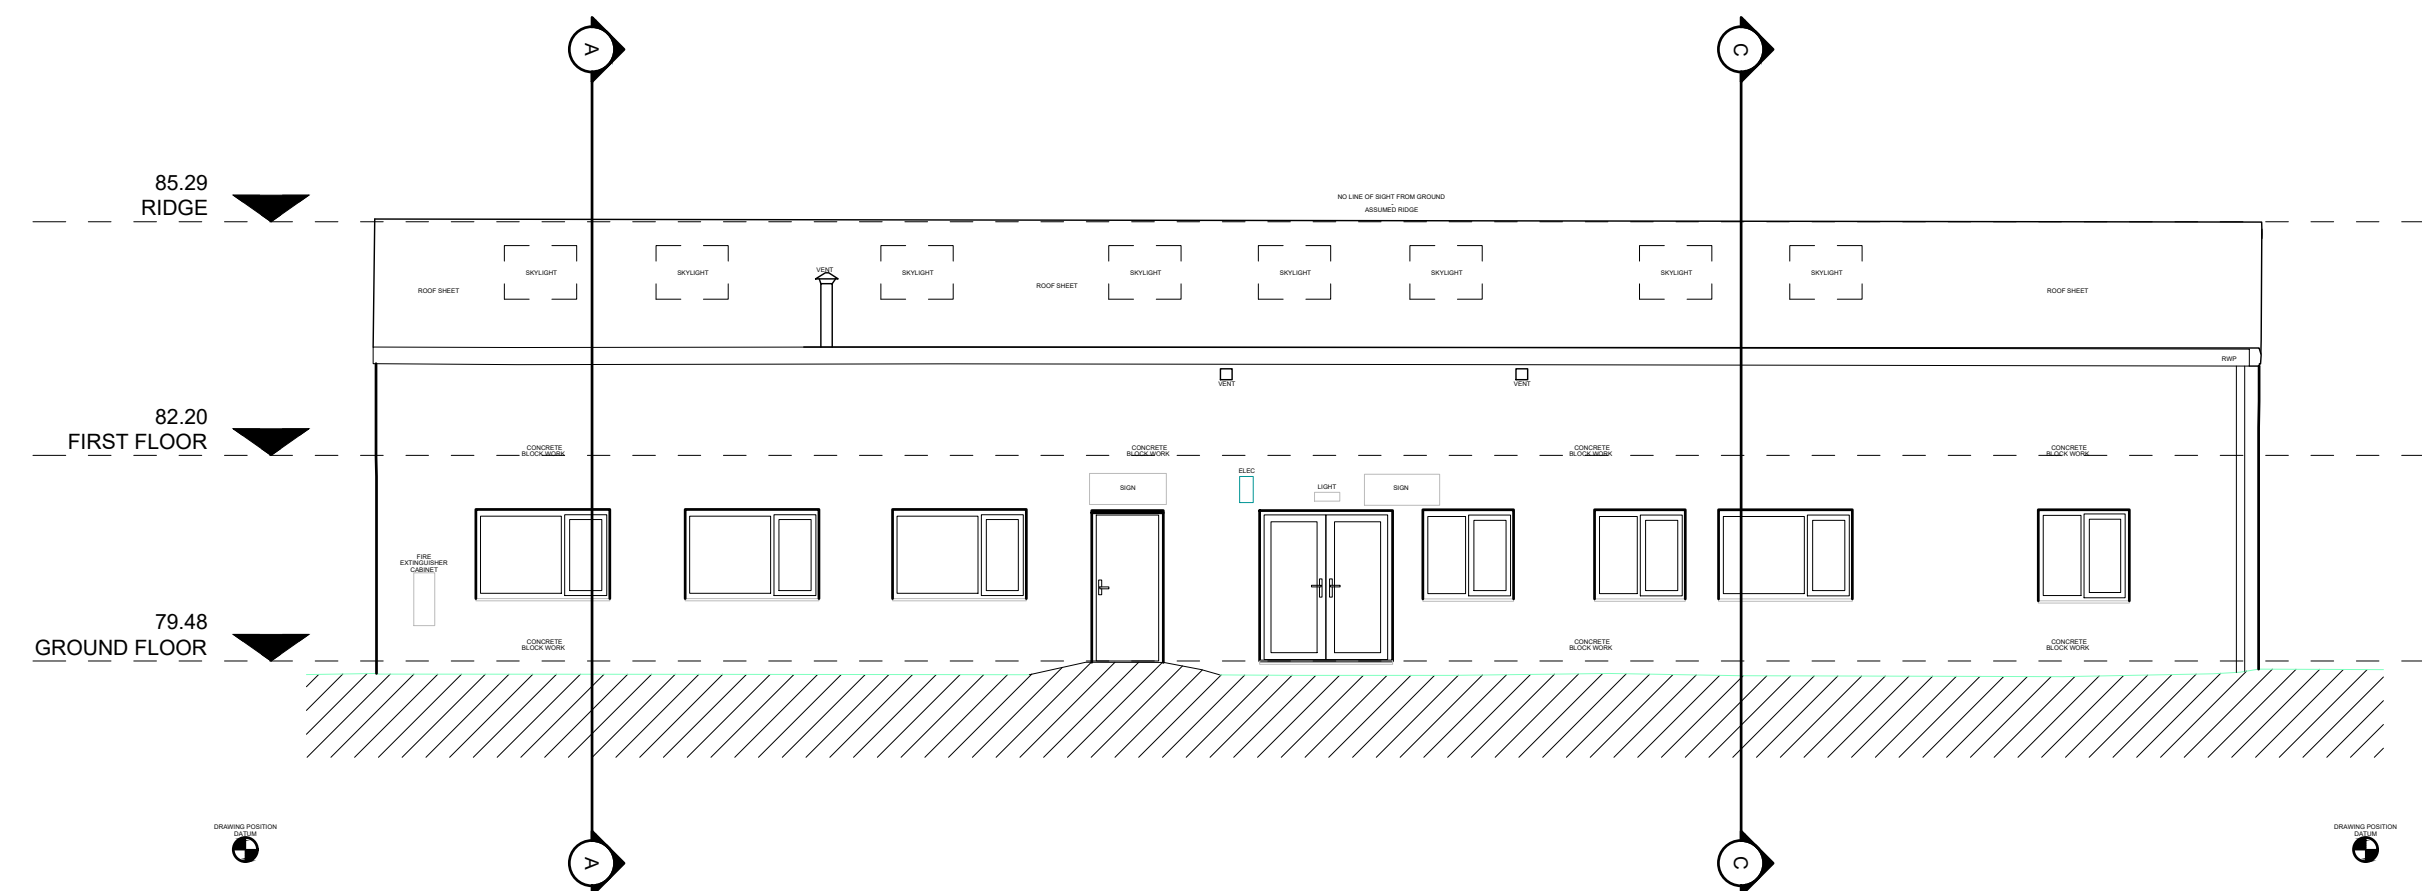

NORTH ELEVATION

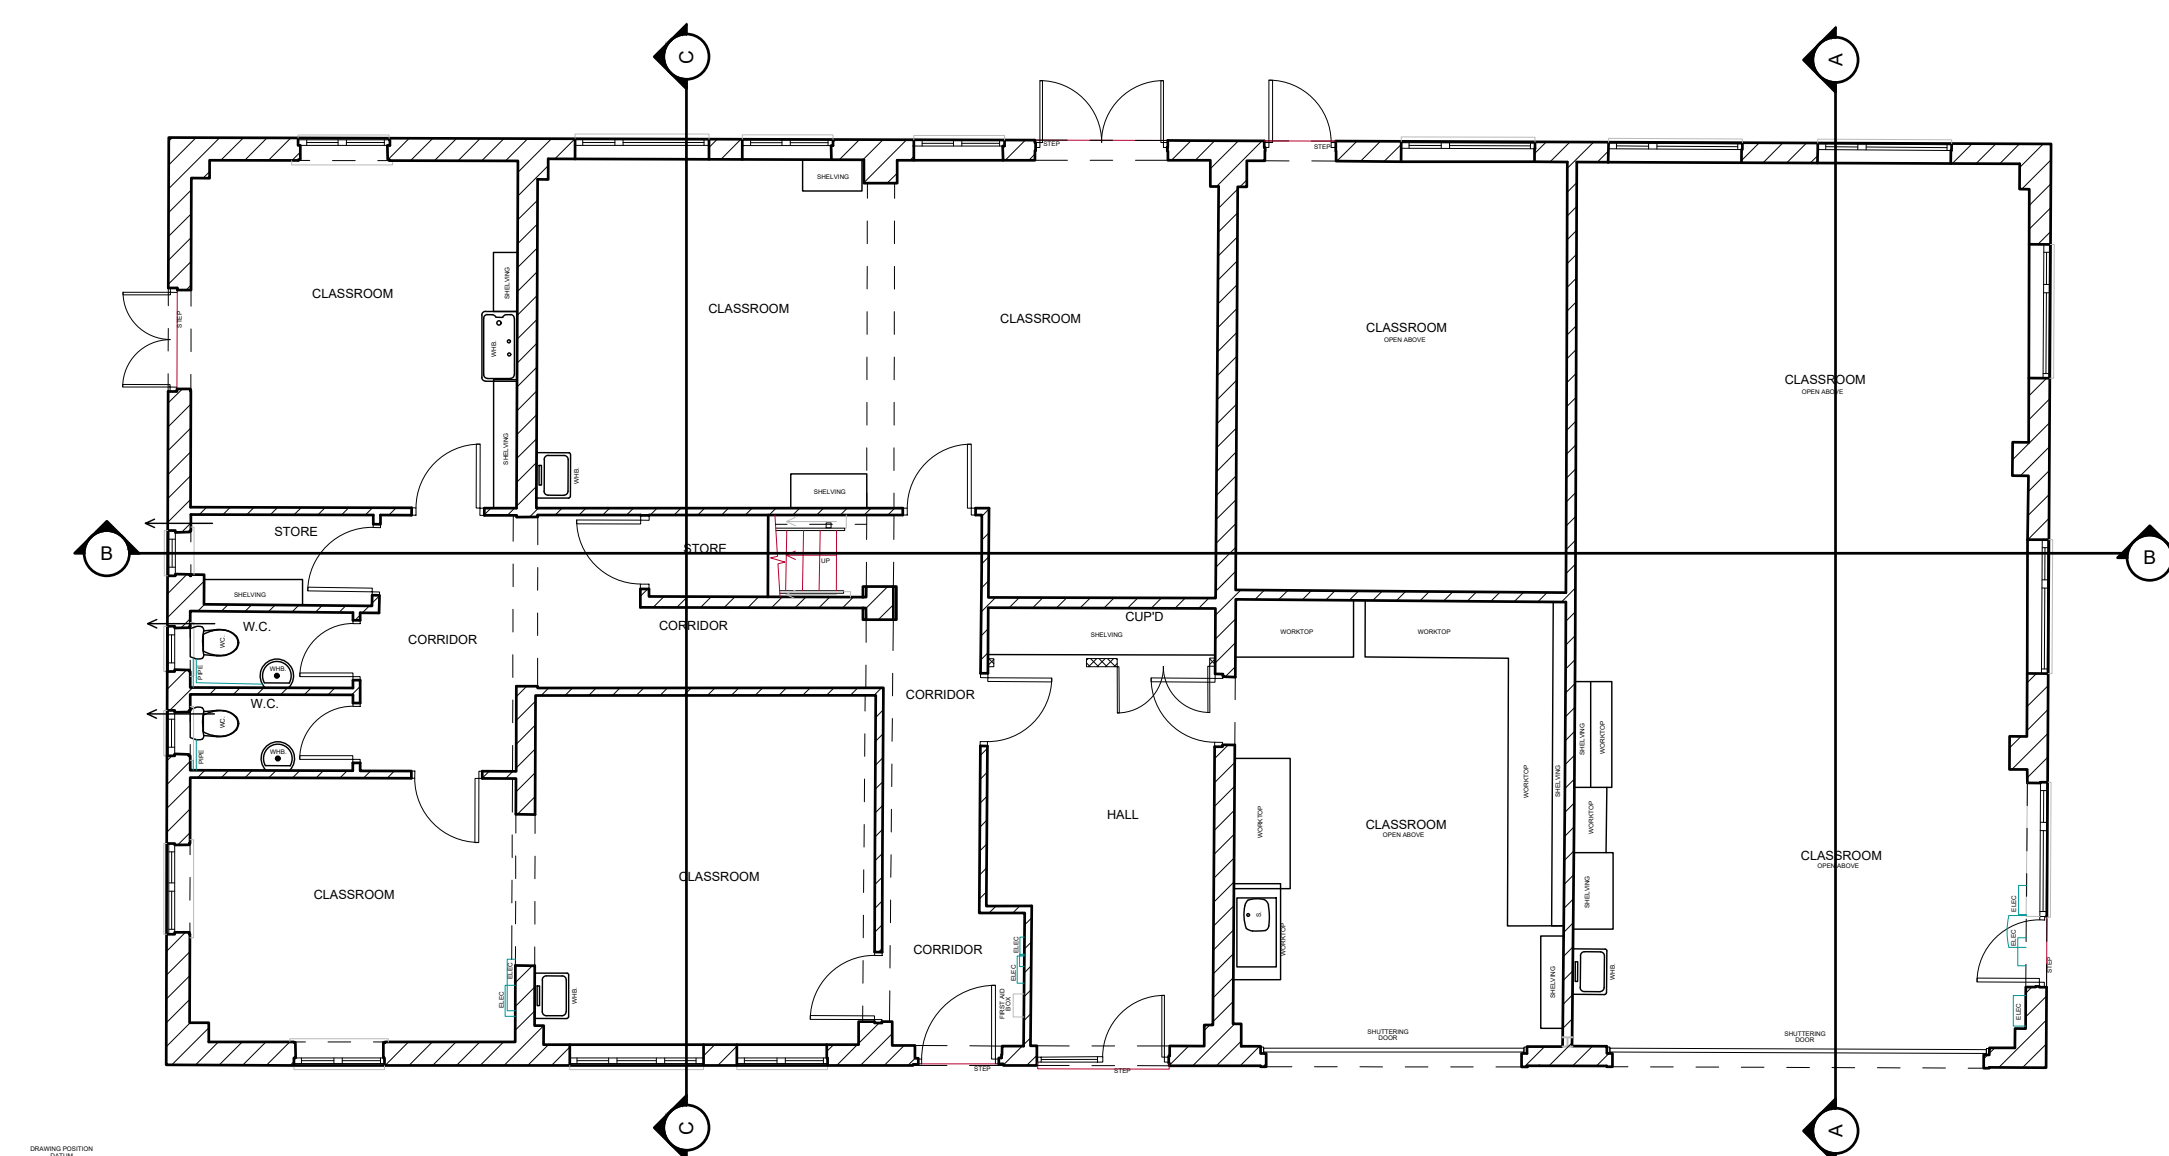

GROUND FLOOR PLAN

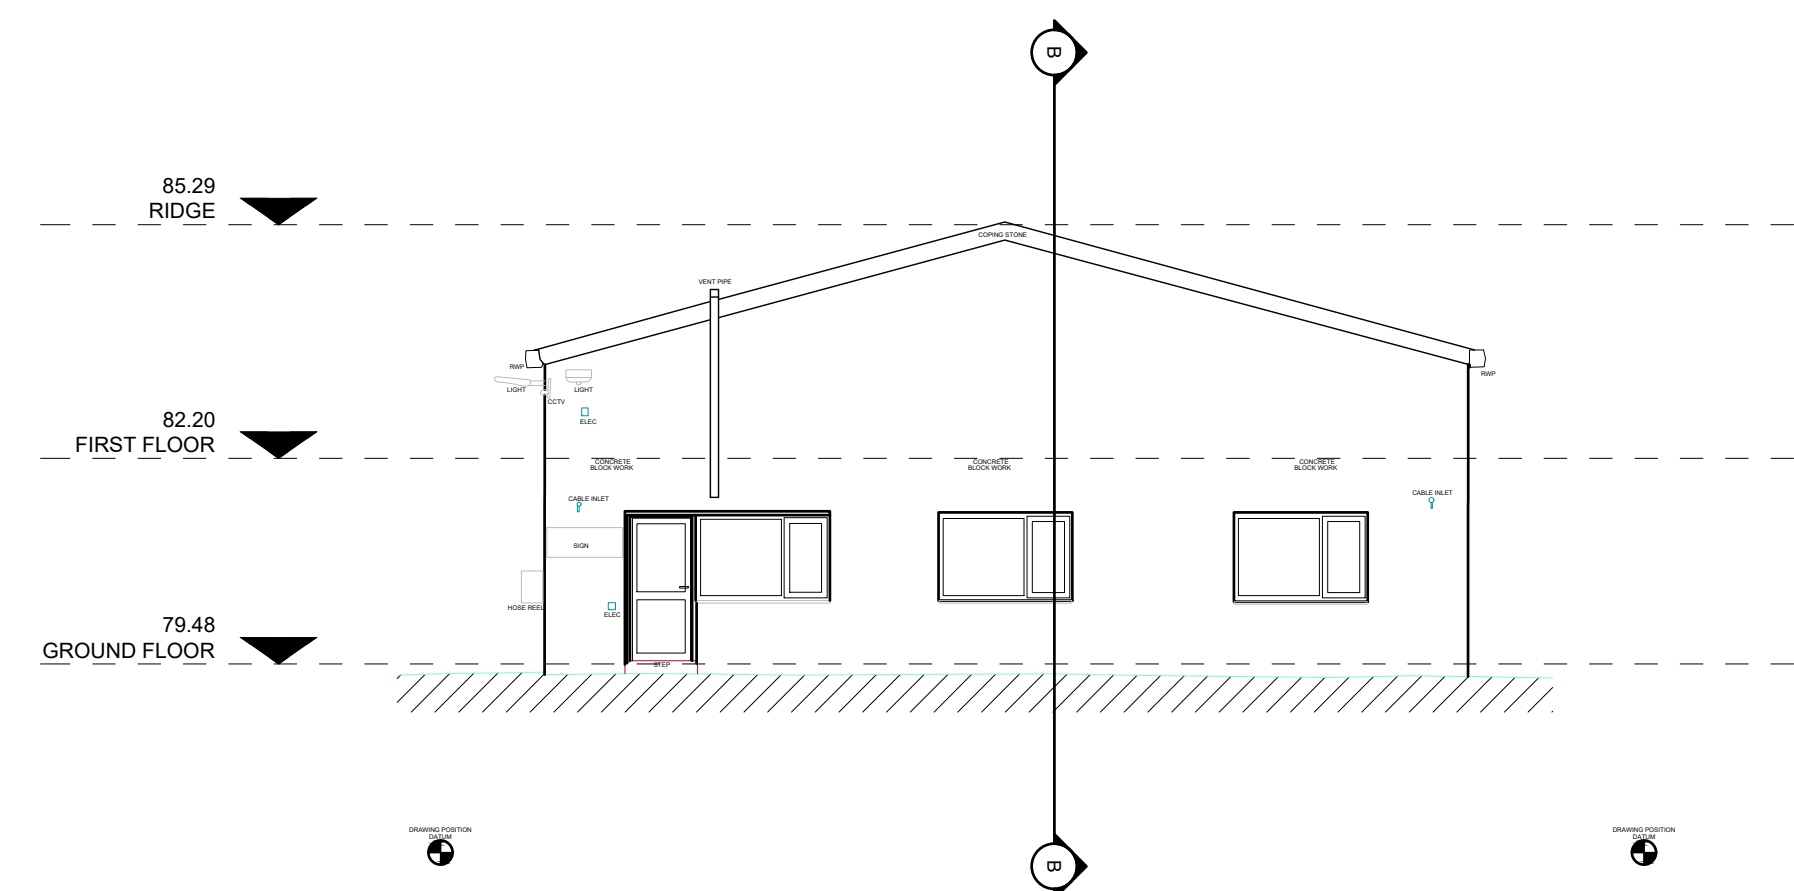

EAST ELEVATION

Notes:

Responsibility will not be accepted for errors made by others in scaling from this drawing; all construction information should be taken from figured dimensions only. If any discrepancies are found inform AB Architectural Design immediately.

REVISION
2026-03-09 - Preliminary Issue
2026-04-30 - Rev A - Issued for planning

ISSUE: PLANNING

Proposed alterations to existing engineering building, Fairfield College

Existing Floor plans and Elevations

FOR:

Fairfield Trust - Fairfield College,
43 High St, Dilton Marsh, BA13 4DL

1:100

Mar. 2026
AB/AB

AL(1)02 Rev - A

AB Architectural design

Job No. 4518

© AB Architectural Design Ltd.
Tel: 01373 832 133 - Email: enquiries@abadesign.co.uk - www.abadesign.co.uk

0 20m 40m 60m
1:1250

0 10m 20m 30m
1:500

0 5m 10m 15m 20m
1:200

0 2m 4m 6m 8m 10m
1:100

0 1m 2m 3m 4m 5m
1:50

0 0.5m 1m 1.5m 2m 2.5m
1:20