
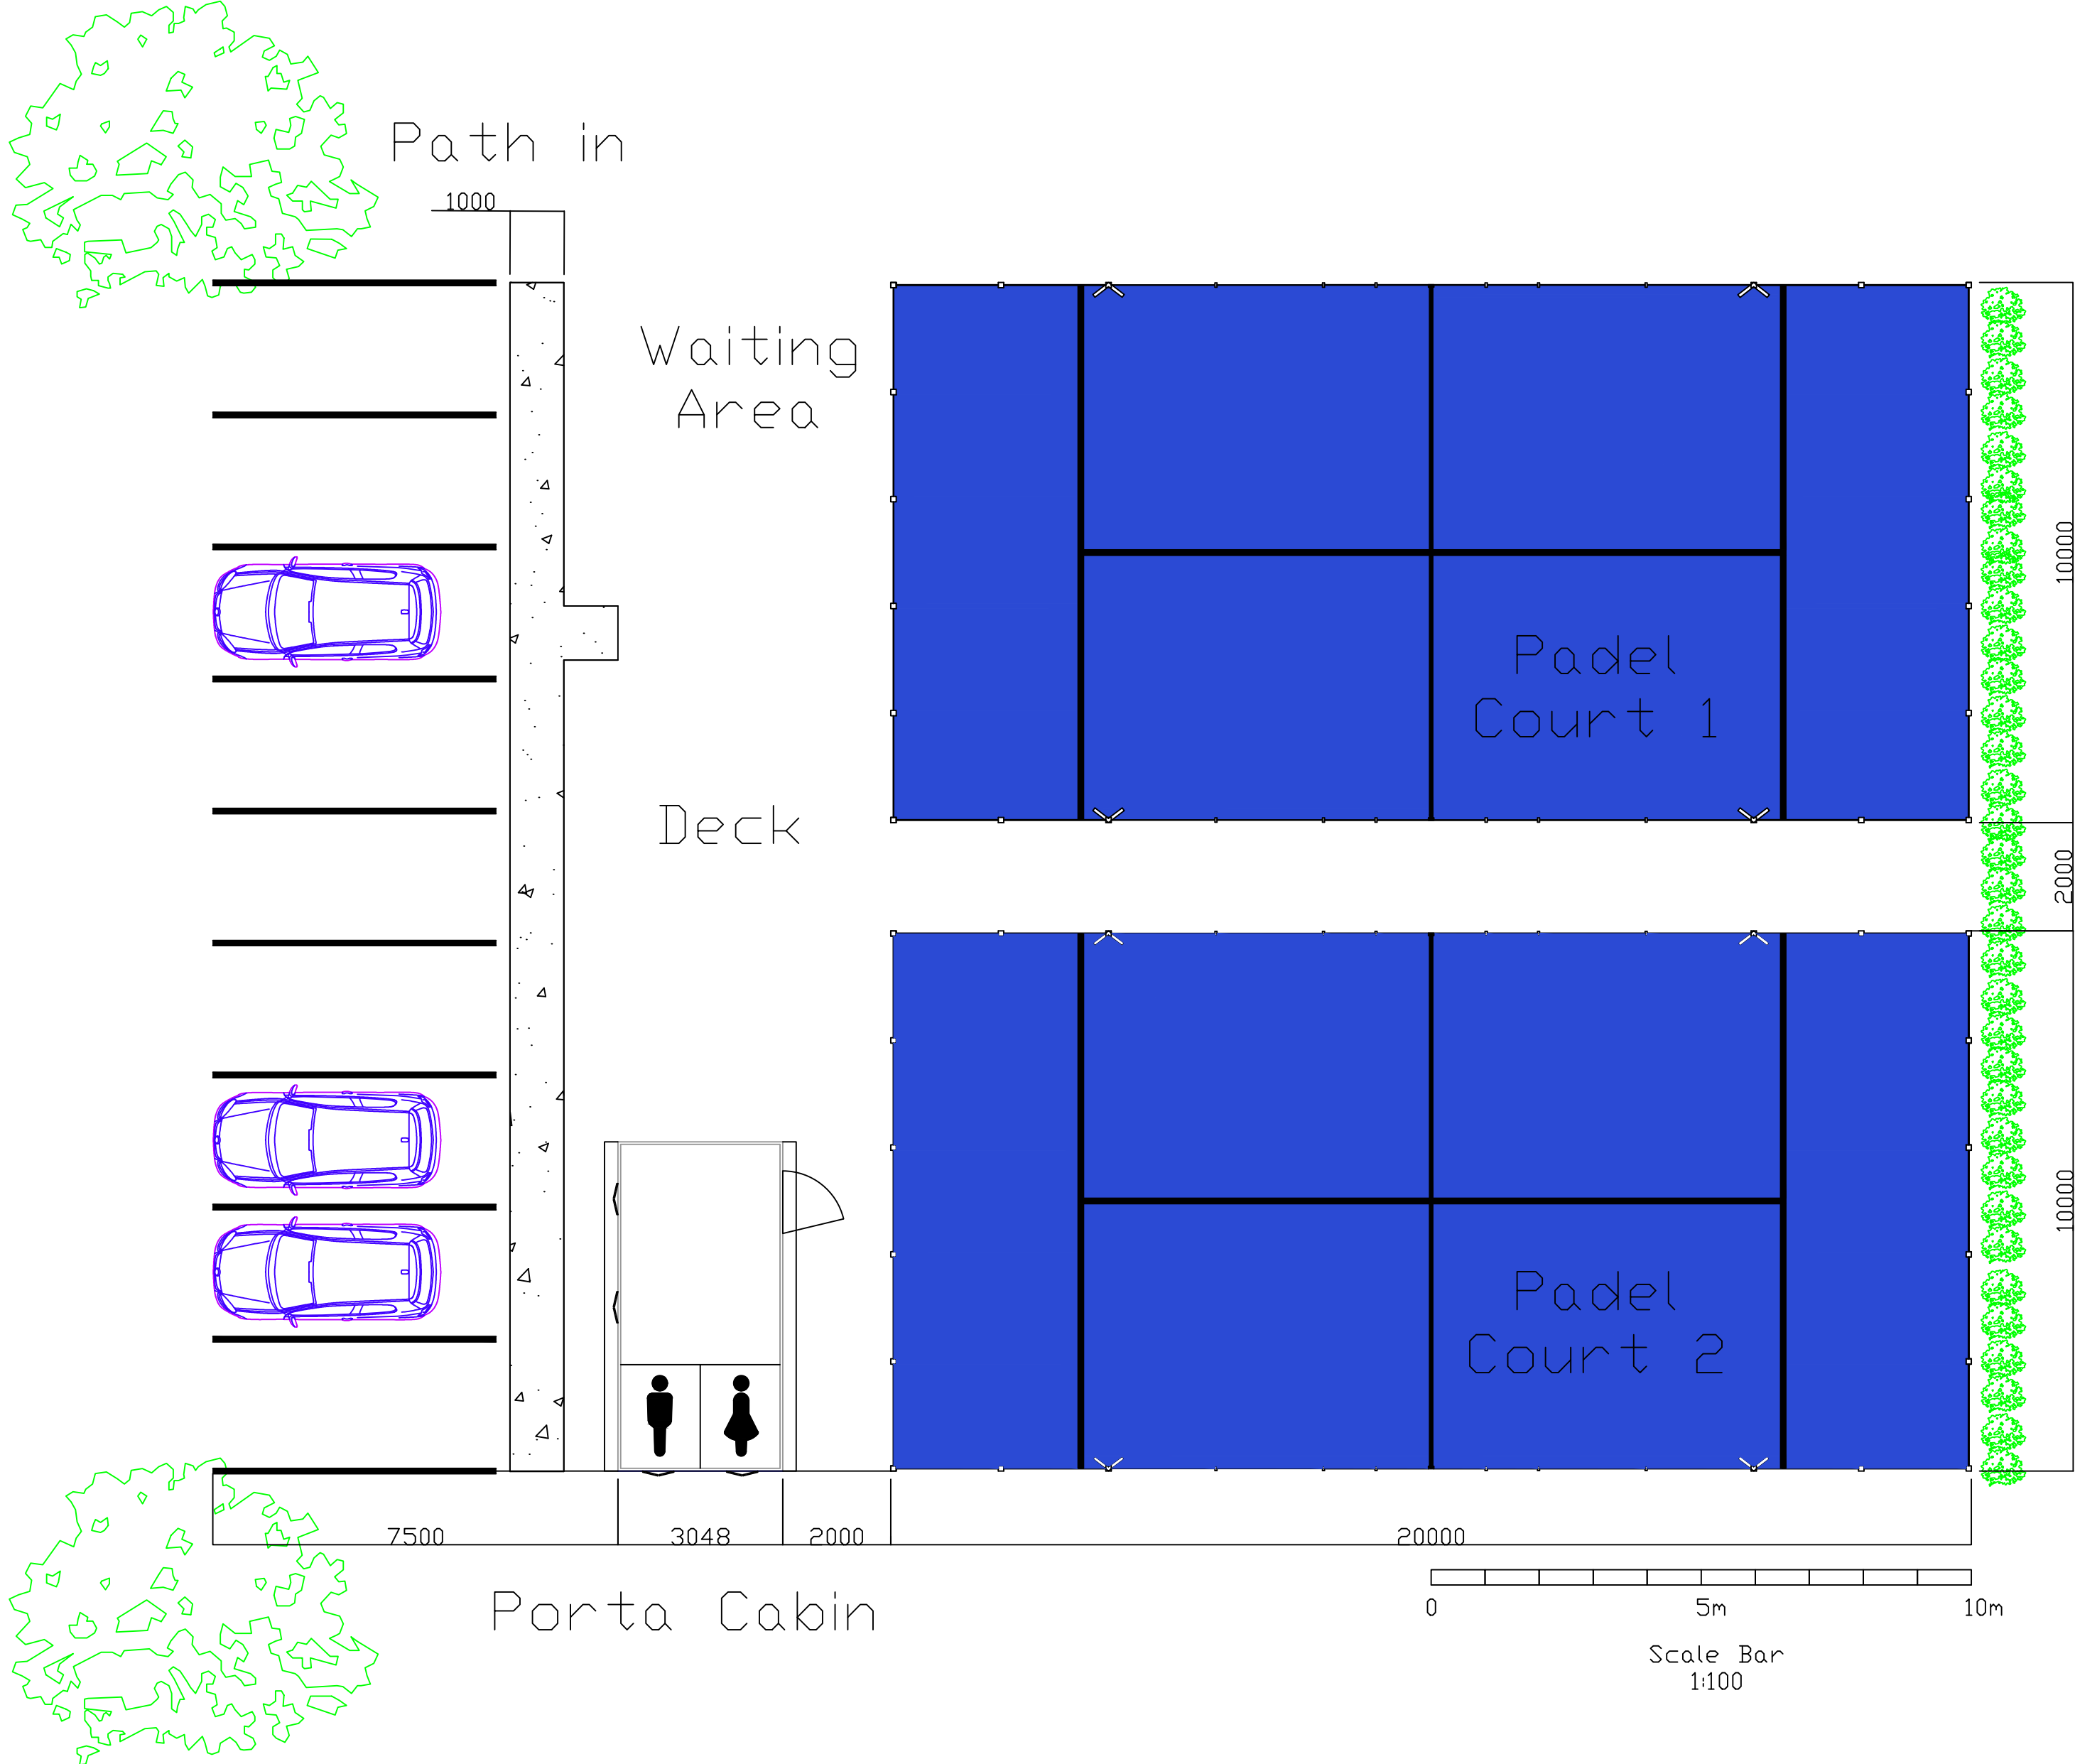


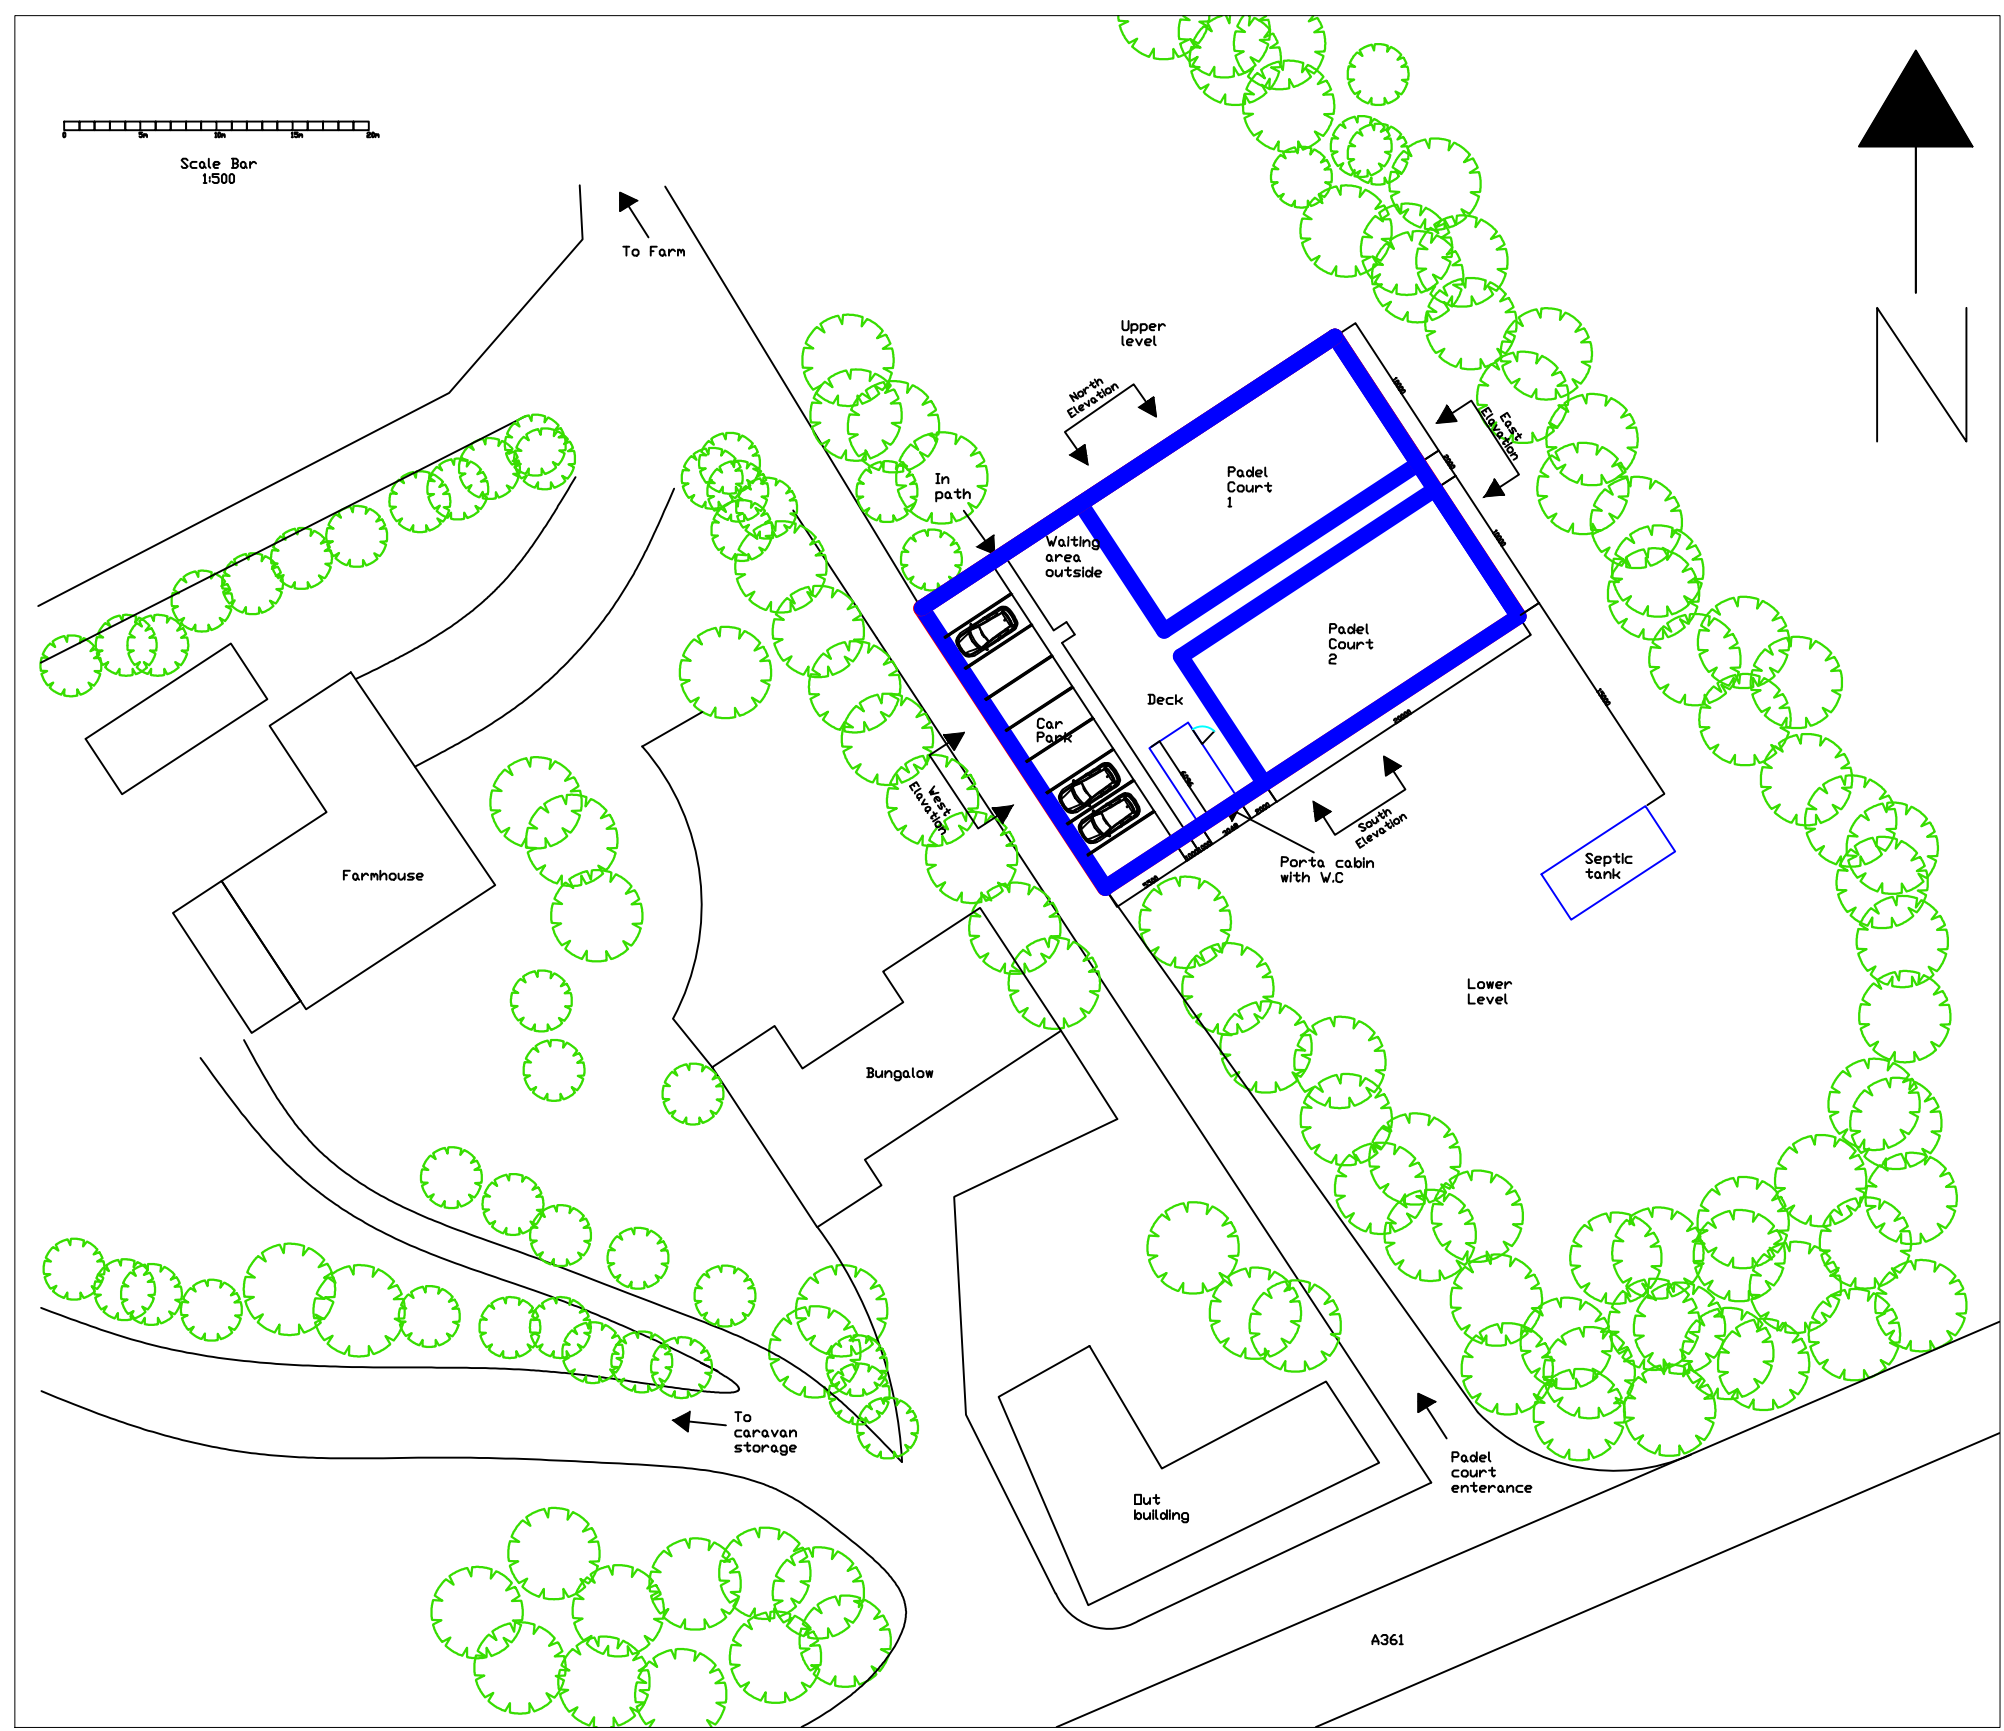

A	26/0./26	Initial Issue	DH
REVISION			
HATCH DETAILING			
CLIENT Tri Padel Courts			
PROJECT Fairfield caravan storage park Semington Trowbridge, BA14 6JD			
SUB PROJECT			
DRAWING TITLE Plan View			
DRAWN BY DH	CHECKED BY JH	CREATED DATE	SHEET 1 OF 1
PROJECT No.		SCALE @A1 1:100 Plan 1:500 Plan Site	
SUB No.		DRAWING No.	REV
PROJECT No.		DRAWING No. RDP-007	REV A