




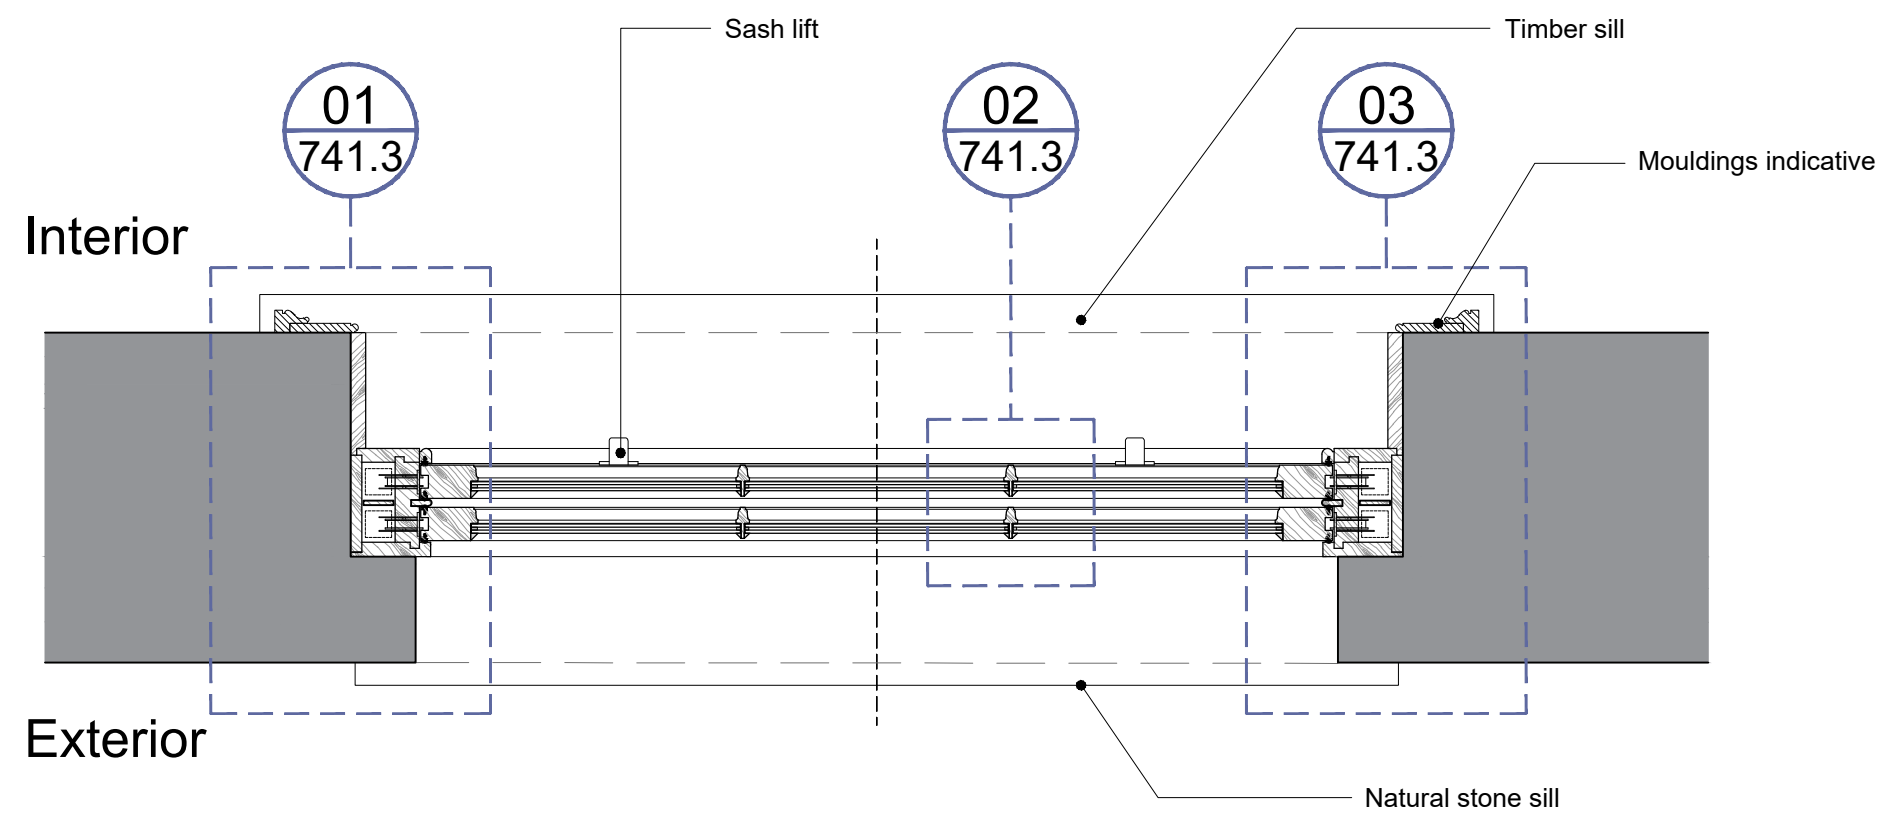


01 Window Type A2 - Typical Timber Arched Sash Window Plan
741.1 SCALE 1:10 @ A1

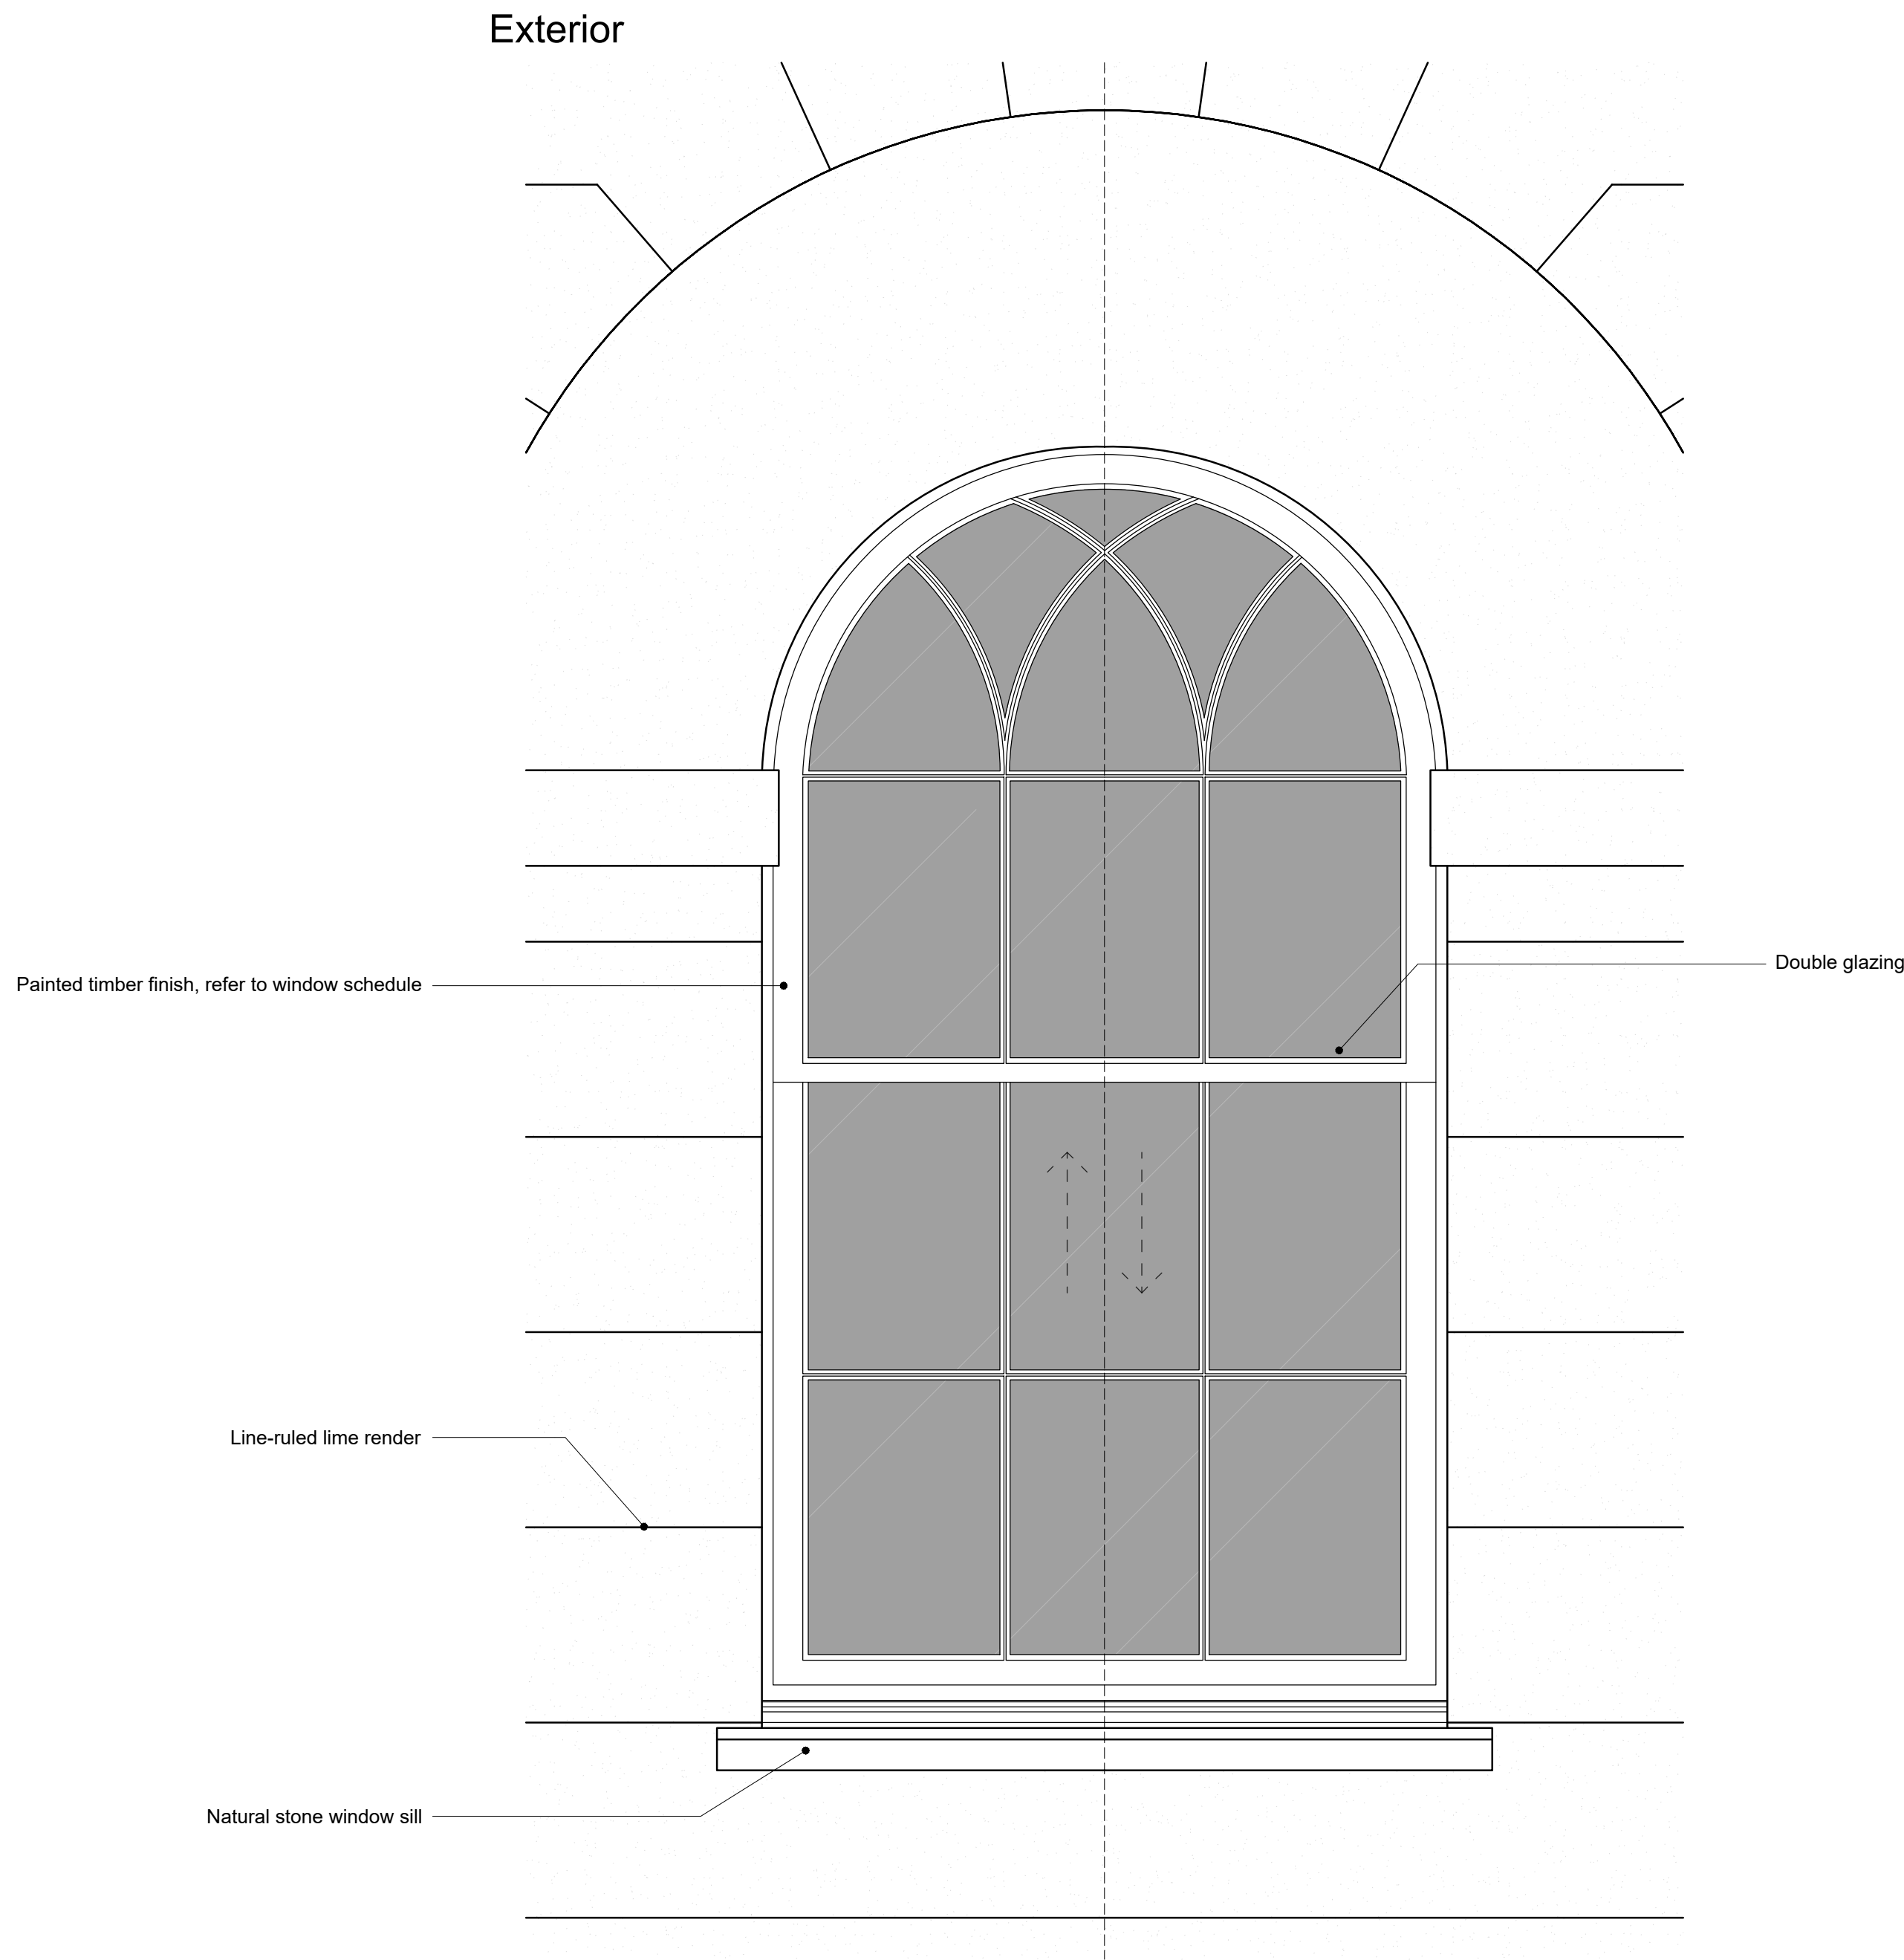

02 Window Type A2 - Typical Timber Arched Sash Window Elevations
741.1 SCALE 1:10 @ A1

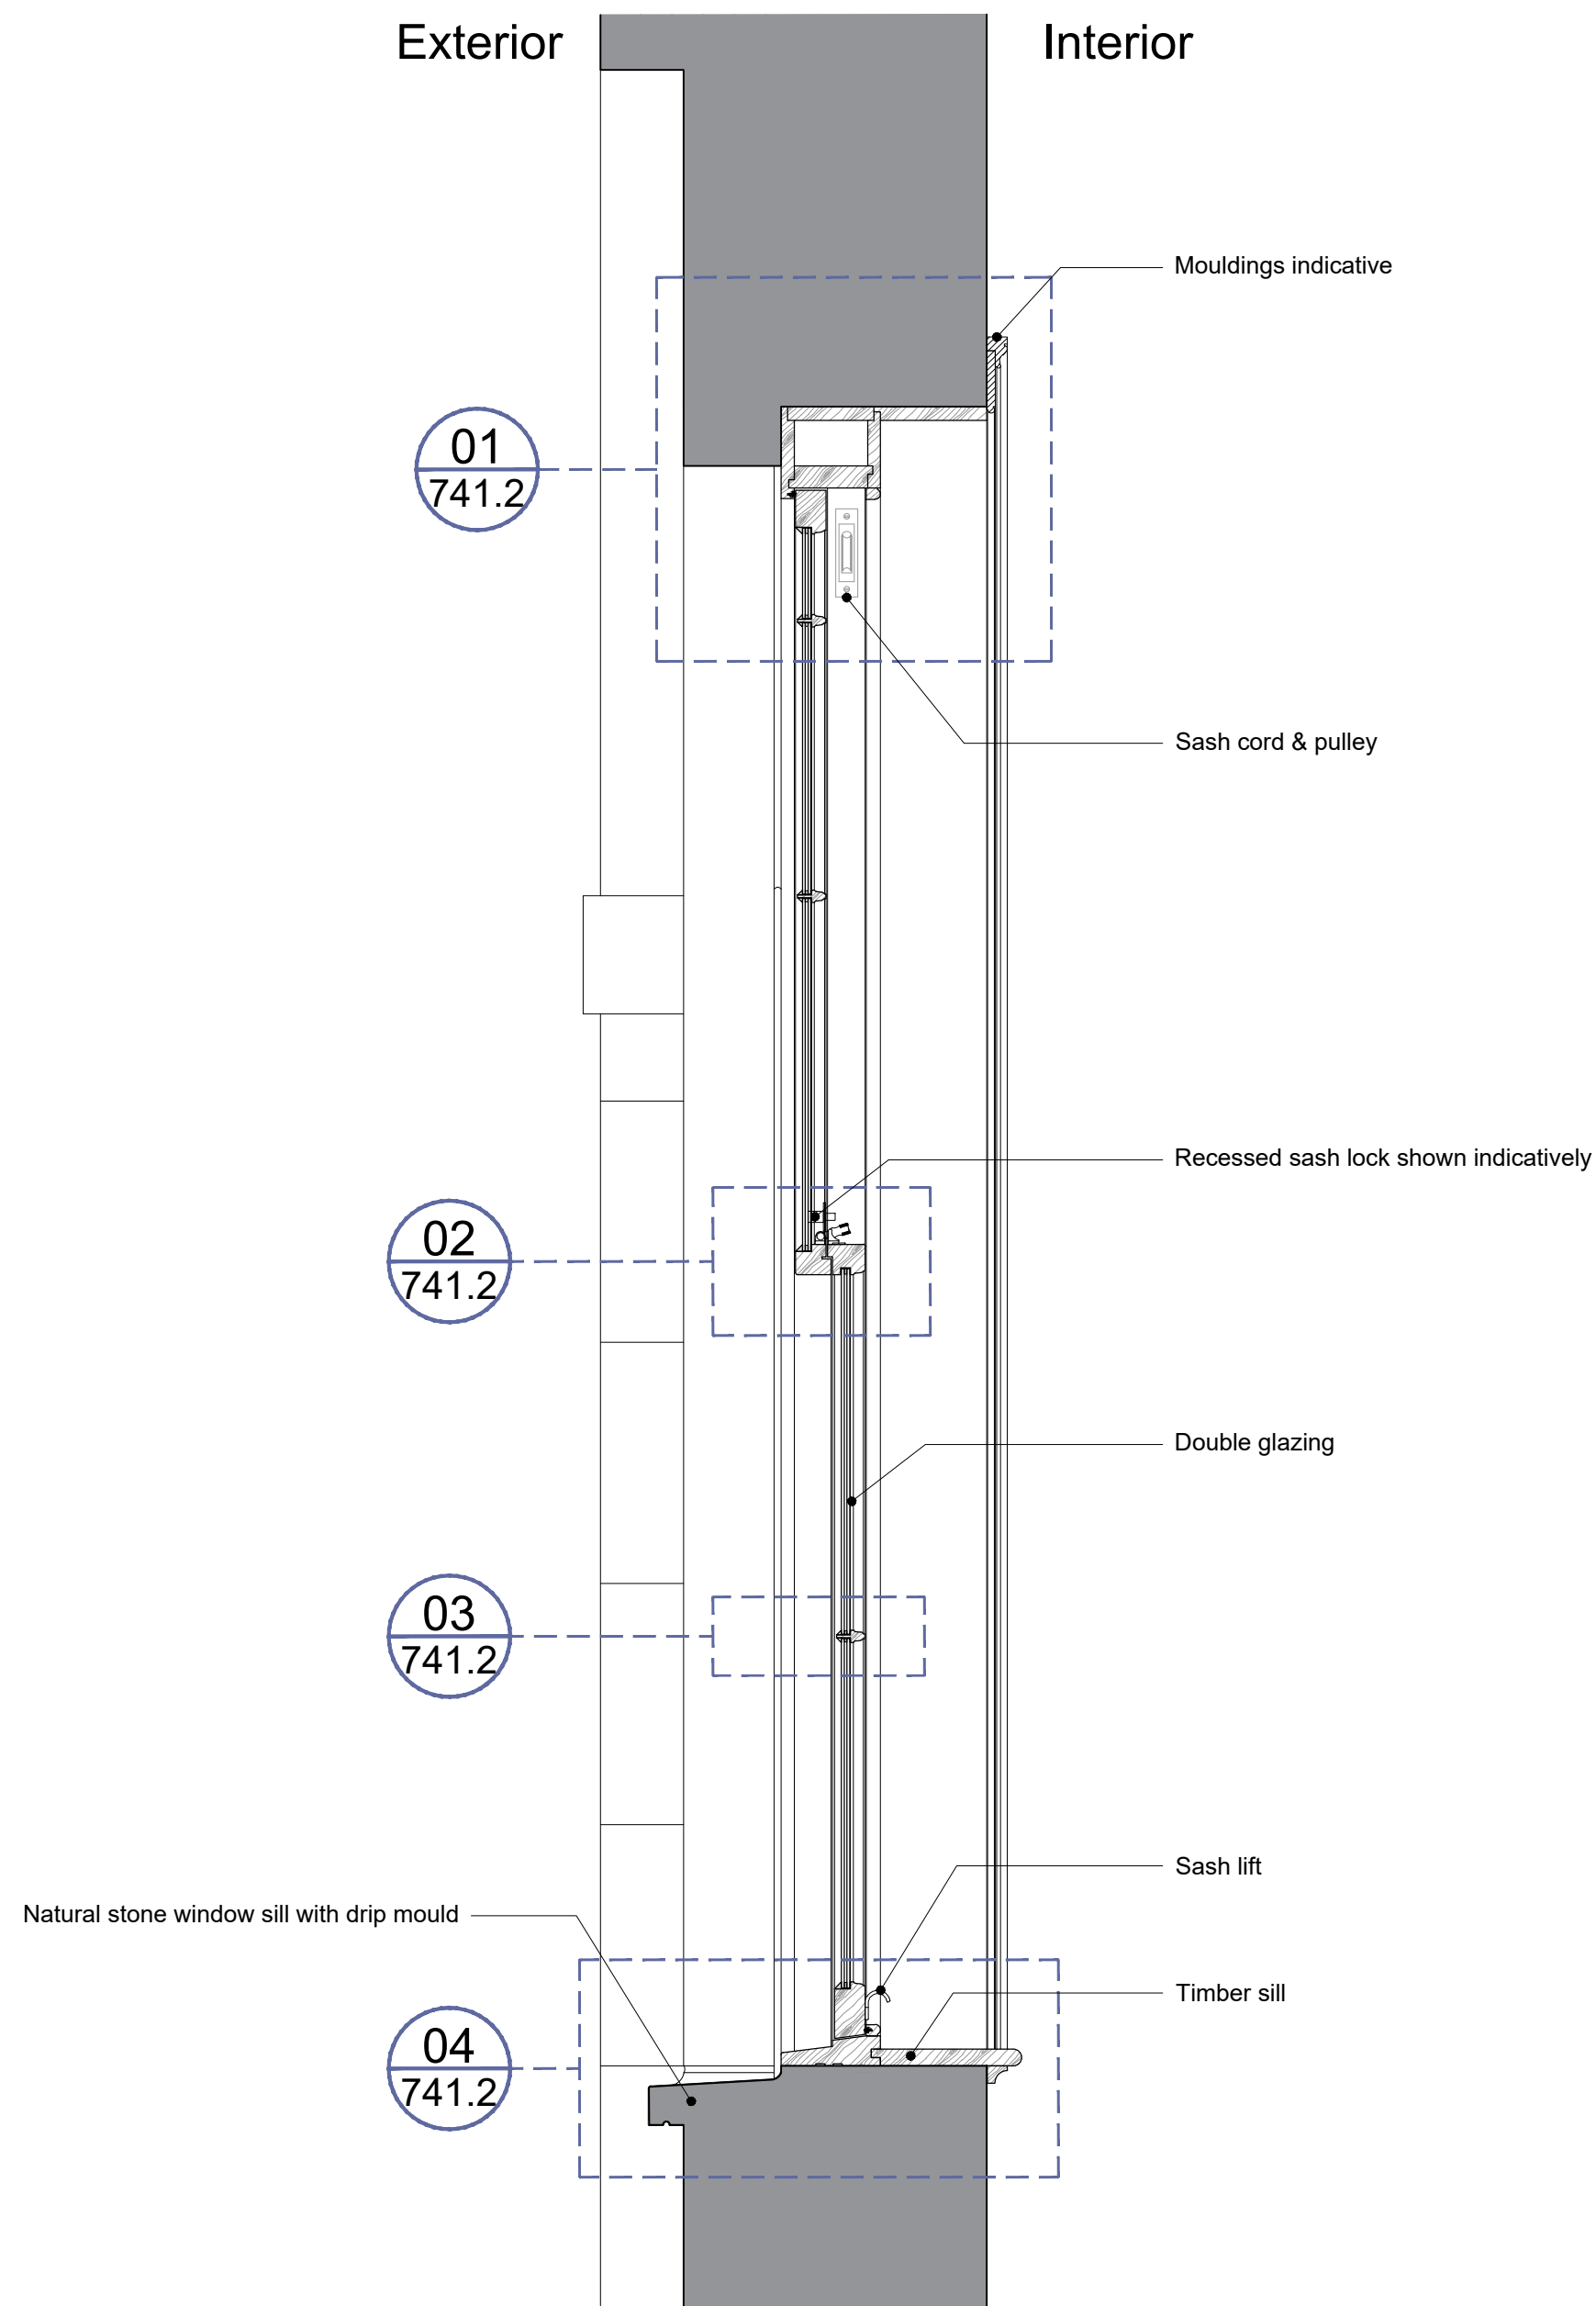

03 Window Type A2 - Typical Timber Arched Sash Window Section
741.1 SCALE 1:10 @ A1

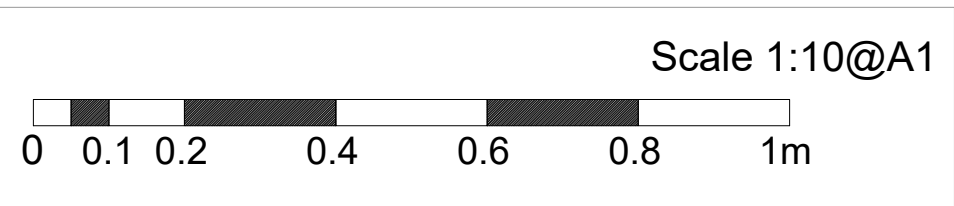

- No. Notes
1. Dimensions to be verified on site. Only figured dimensions to be used and any discrepancies in dimensions are to be reported to the architect. No dimensions are to be scaled from printed drawings. Any areas indicated on this drawing are for guidance only. No responsibility is taken for their accuracy.
 2. There is a risk of injury or death in construction if the works are not properly planned and supervised. The contractor must not undertake any element of the work without first having carried out the necessary risk assessments and prepared detailed method statements.

FOR PLANNING

P1 Sash horns removed 05/05/26
P1 Initial Release 20/03/26
no. revision. date.



RIBA  211 Design Centre East
Chartered Practice Chelsea Harbour
London, SW10 0XF
mail@blda.co.uk
www.blda.co.uk
t +44 (0) 20 7838 5555
f +44 (0) 20 7838 5556

Job: TH - Walled Garden Buildings

Title: Typical Window Details - WTA2
Window Type - A2 Typical Arched Sash Window
Sheet 1 of 3

Type: Building 5

Status: FOR PLANNING

drawn by	JM	checked by	DY	approved by	DY
scale	1:10 @ A1	size	A1	date	03/12/25
job number	3124	drawing number	741.1	revision	P1

3124 741.1 P1