


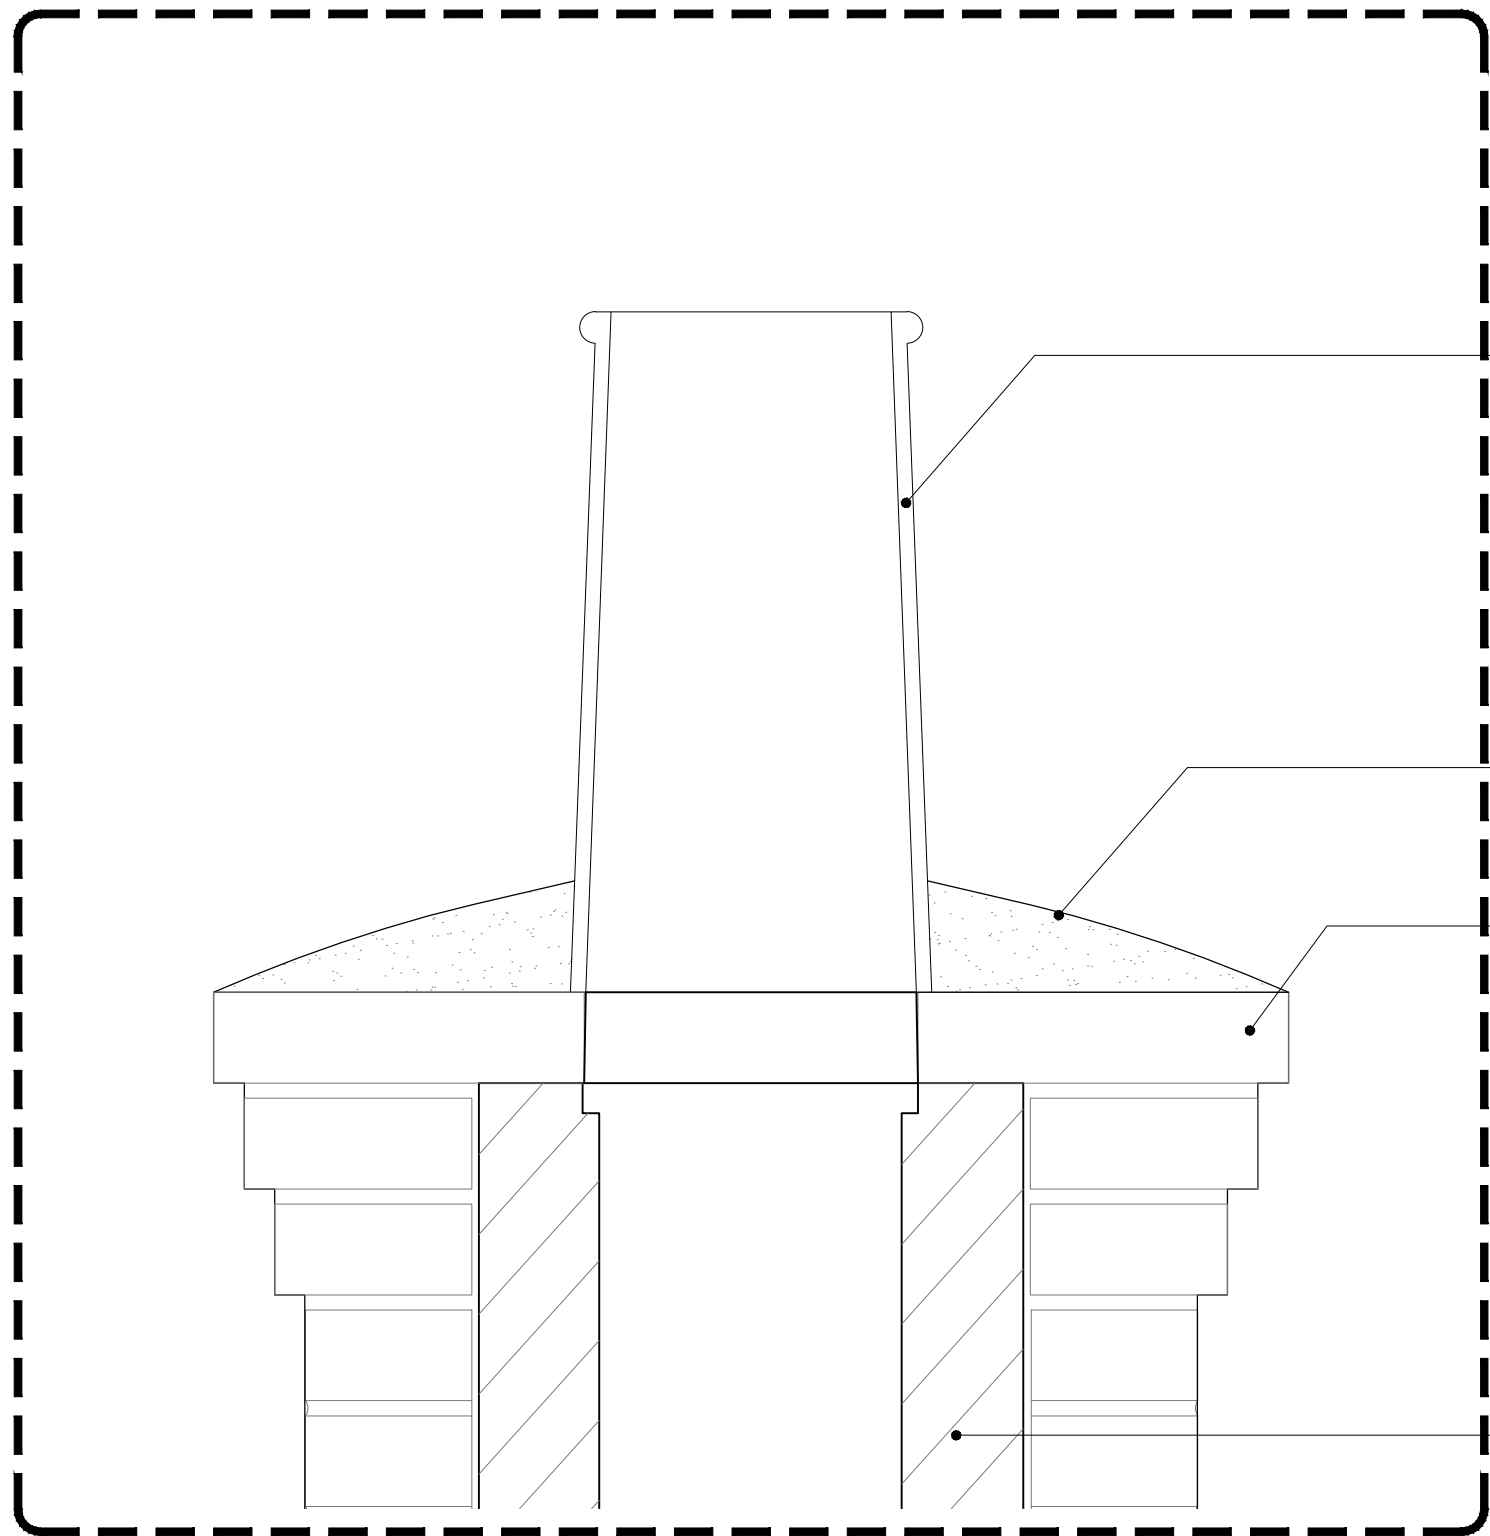

New Terracotta chimney
pot, 215mm Ø

Cement flaunching

Brickwork corbel

Pumice chimney liner

01 Chimney Stack & Pot Detail
501.2 SCALE 1:5 @ A1


Stepped chimney brickwork

Pumice chimney liner


Plaster wall on
gypliner

Precast fireplace lintel

Fireplace gather

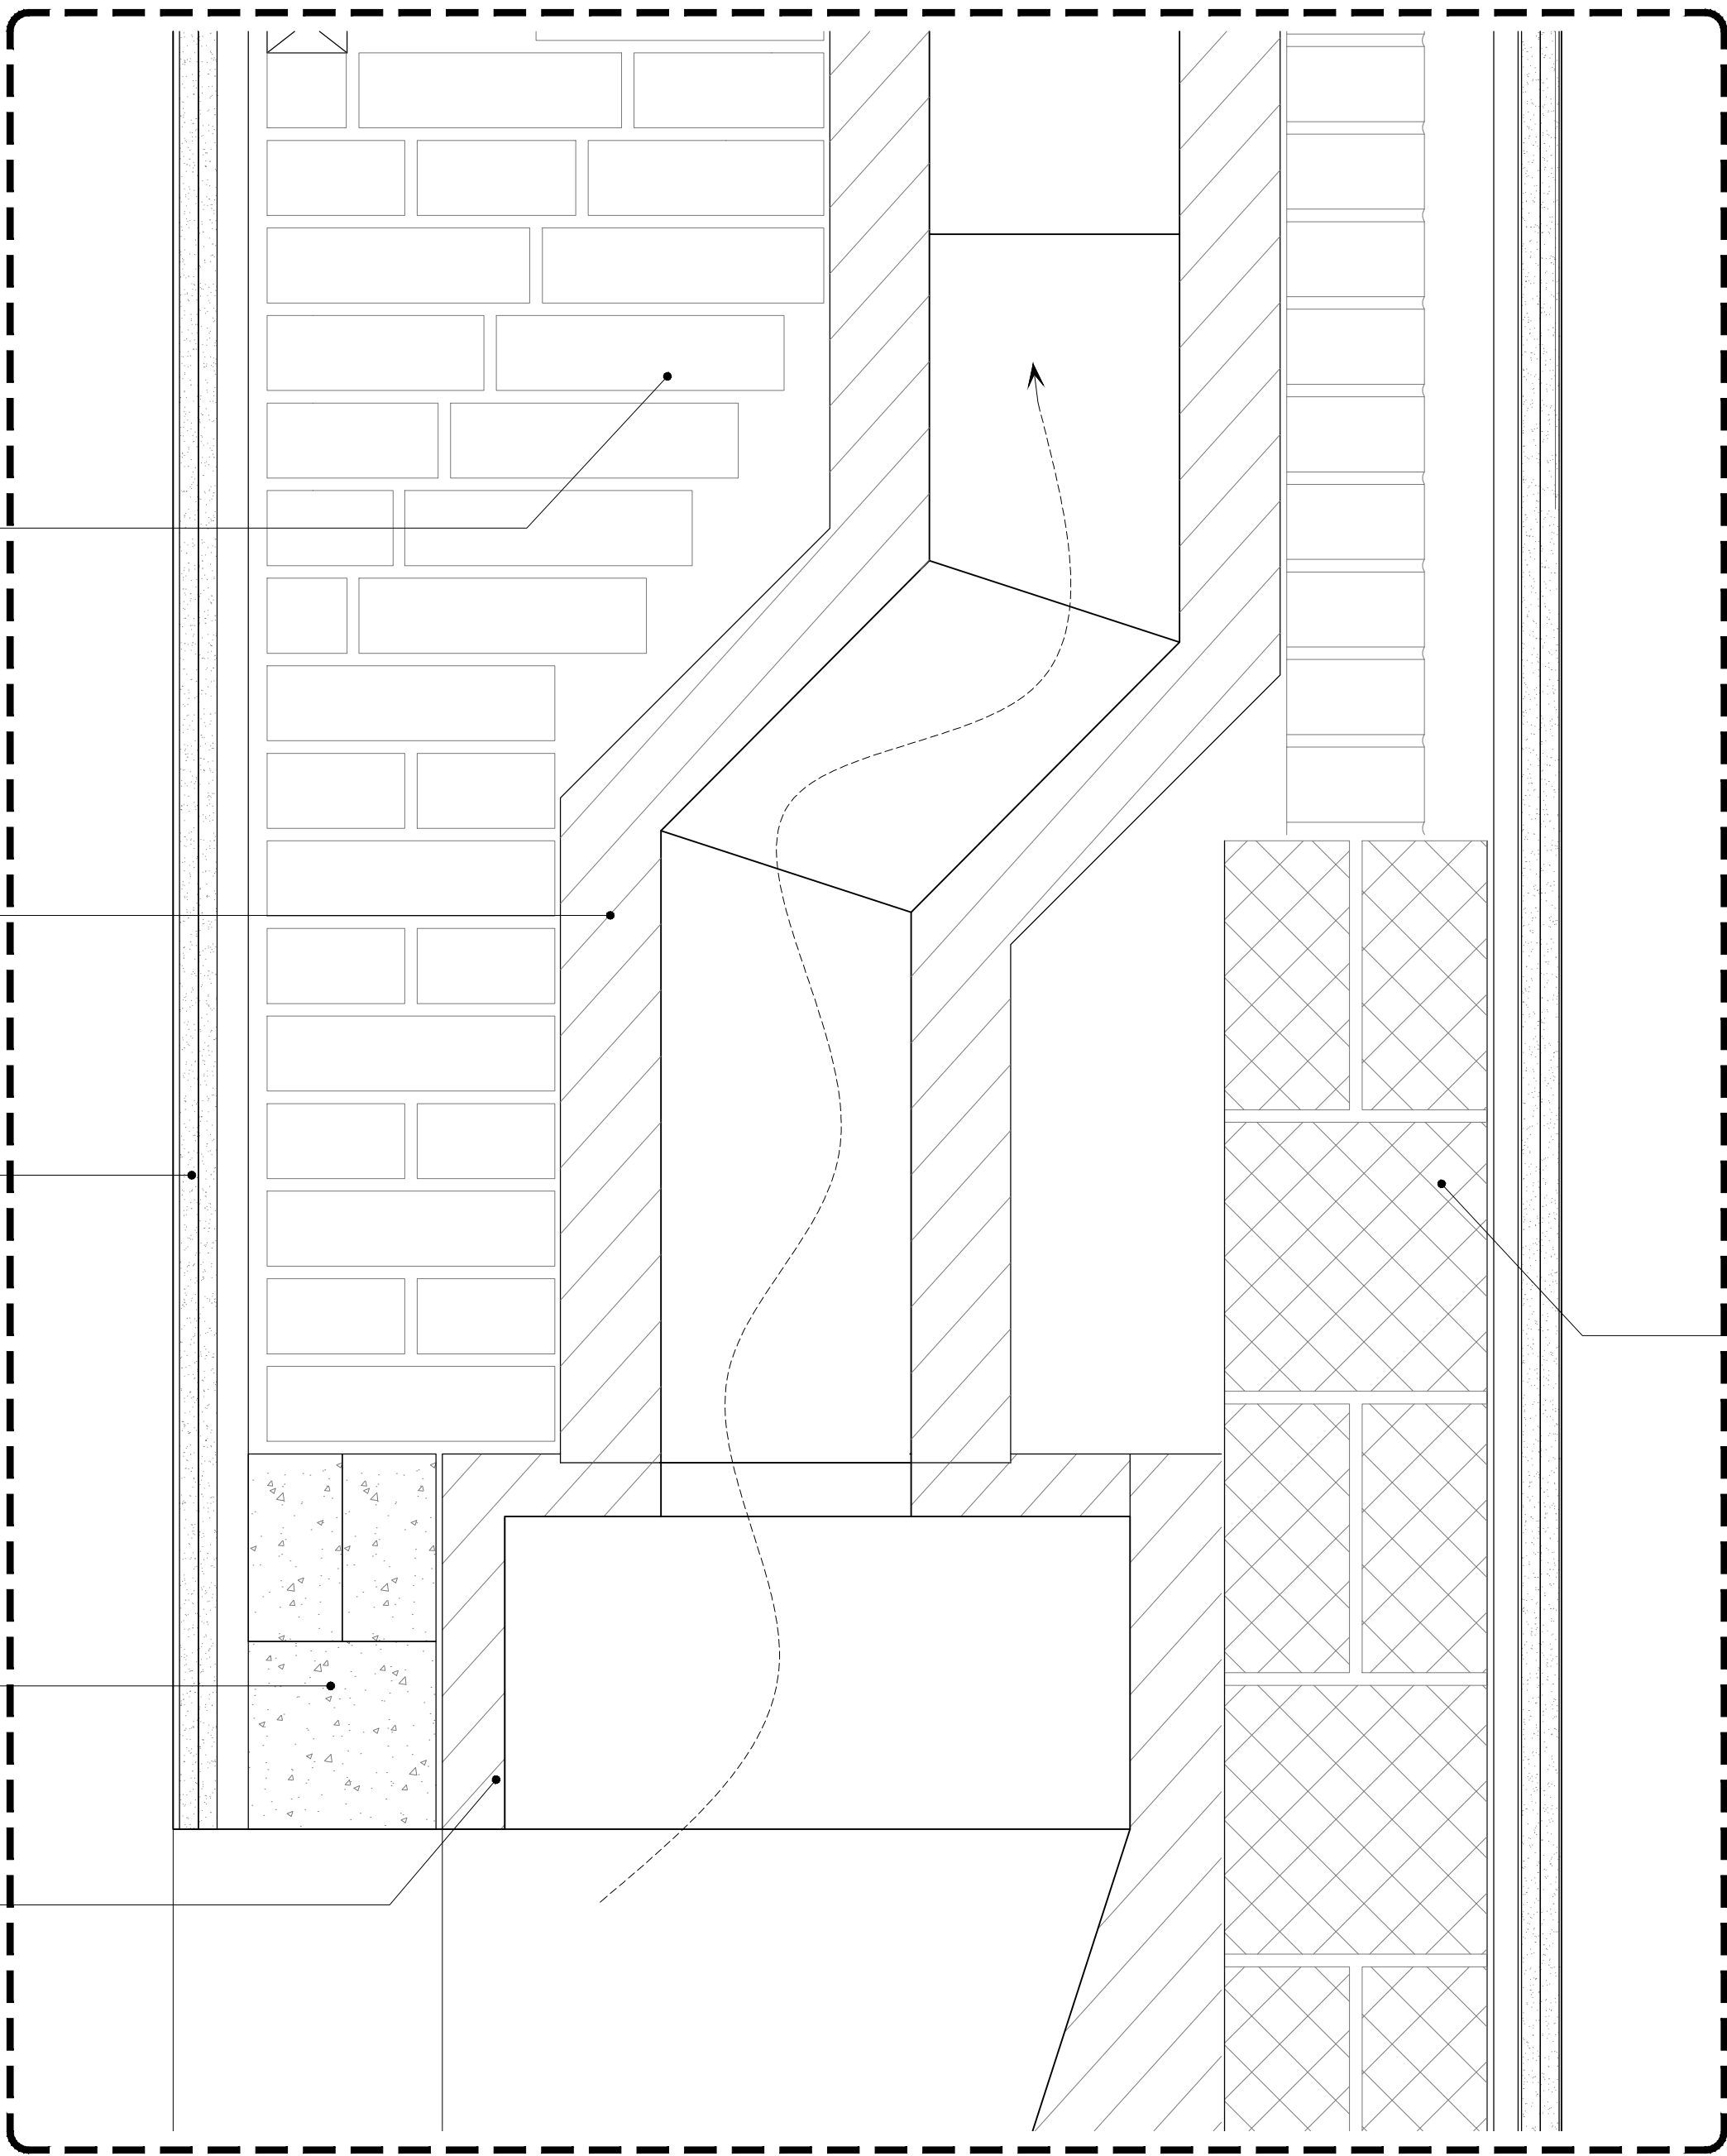

01 Chimney Stack & Pot Detail
501.2 SCALE 1:5 @ A1

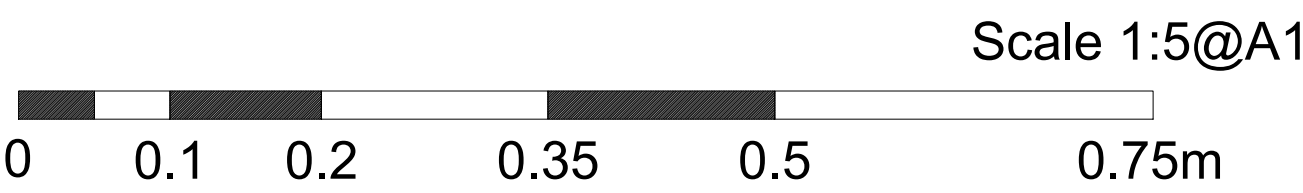

No. Notes

1. Dimensions to be verified on site. Only figured dimensions to be used and any discrepancies in dimensions are to be reported to the architect. No dimensions are to be scaled from printed drawings. Any areas indicated on this drawing are for guidance only. No responsibility is taken for their accuracy.
2. There is a risk of injury or death in construction if the works are not properly planned and supervised. The contractor must not undertake any element of the work without first having carried out the necessary risk assessments and prepared detailed method statements.

Sundries Legend

- Damp Proof Course
- Vapour Control Layer
- Damp Proof Membrane

FOR PLANNING

P1 Initial 20/03/26
no. revision. date.



RIBA 211 Design Centre East mail@blda.co.uk
Chartered Practice Chelsea Harbour www.blda.co.uk
London, SW10 0XF t +44 (0) 20 7838 5555
f +44 (0) 20 7838 5556

Job: TH - Walled Garden Buildings

Title: Chimney Detail - Building 5 Planning

Type: Building 5

Status: FOR PLANNING

drawn by JM checked by DY approved by DY
scale 1:5 @ A1 size A1 date 02/02/26
job number drawing number revision

3124 501.2 P1