




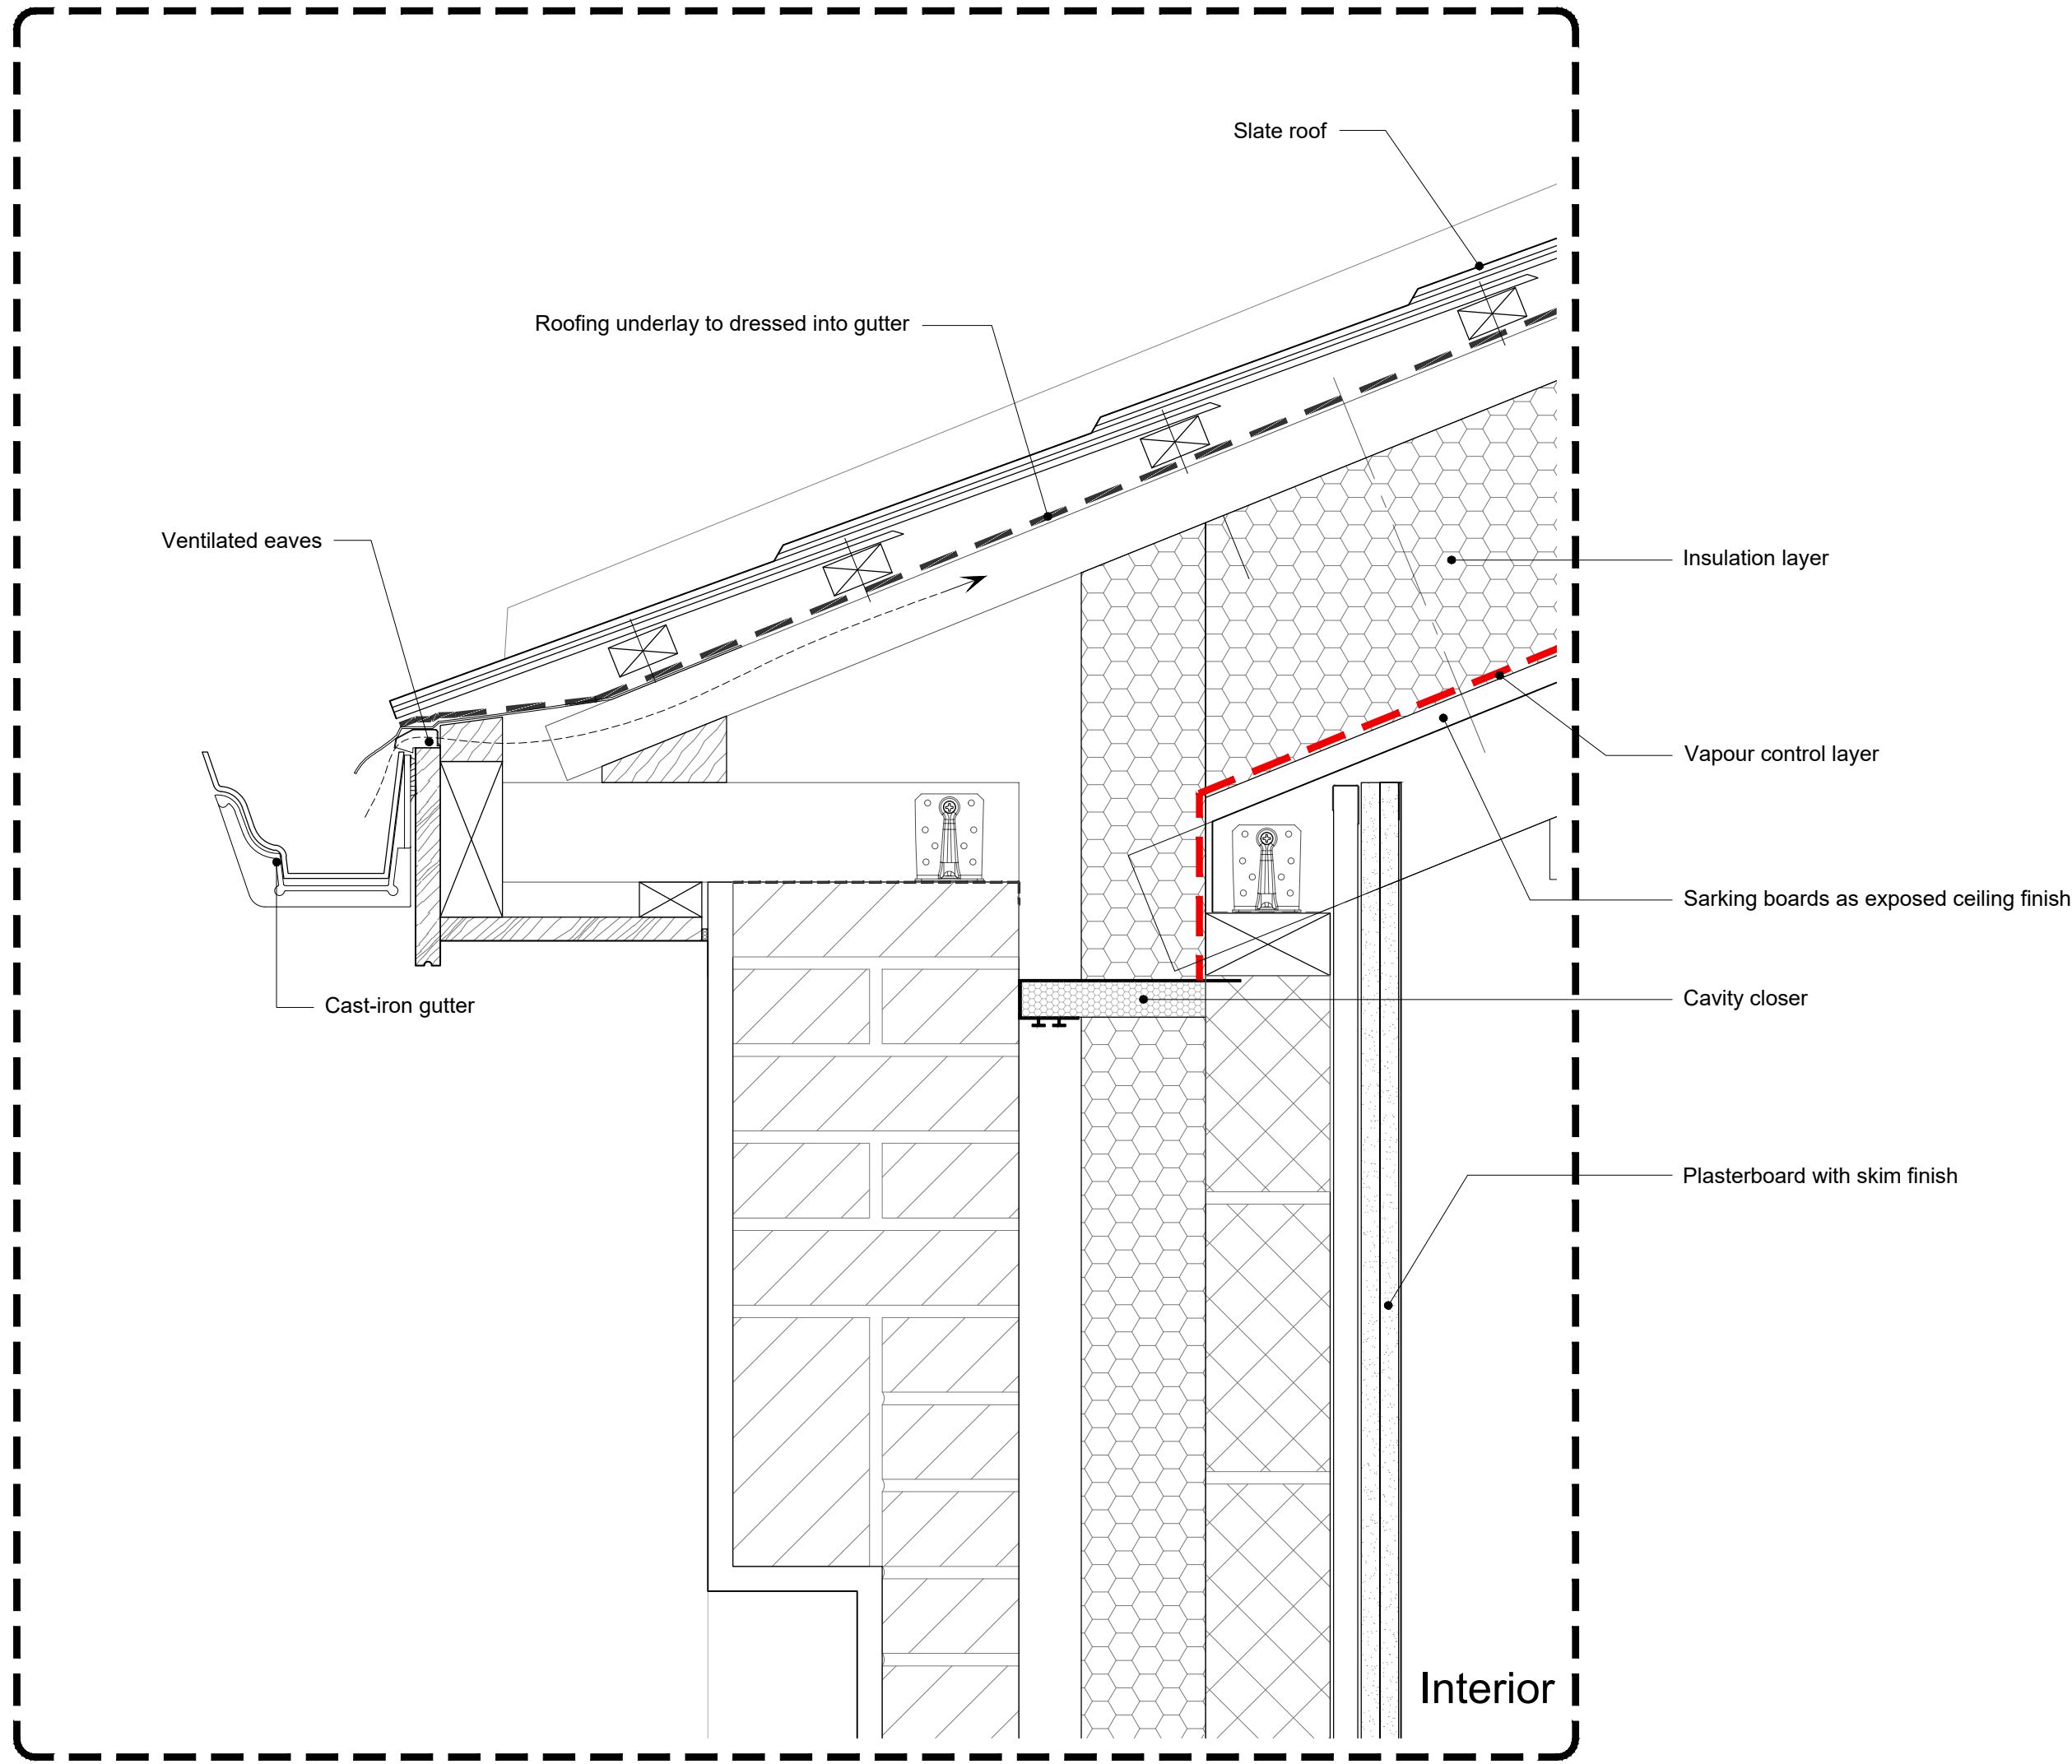

01 Typical low pitched roof eaves detail  
801 SCALE 1:5 @ A1

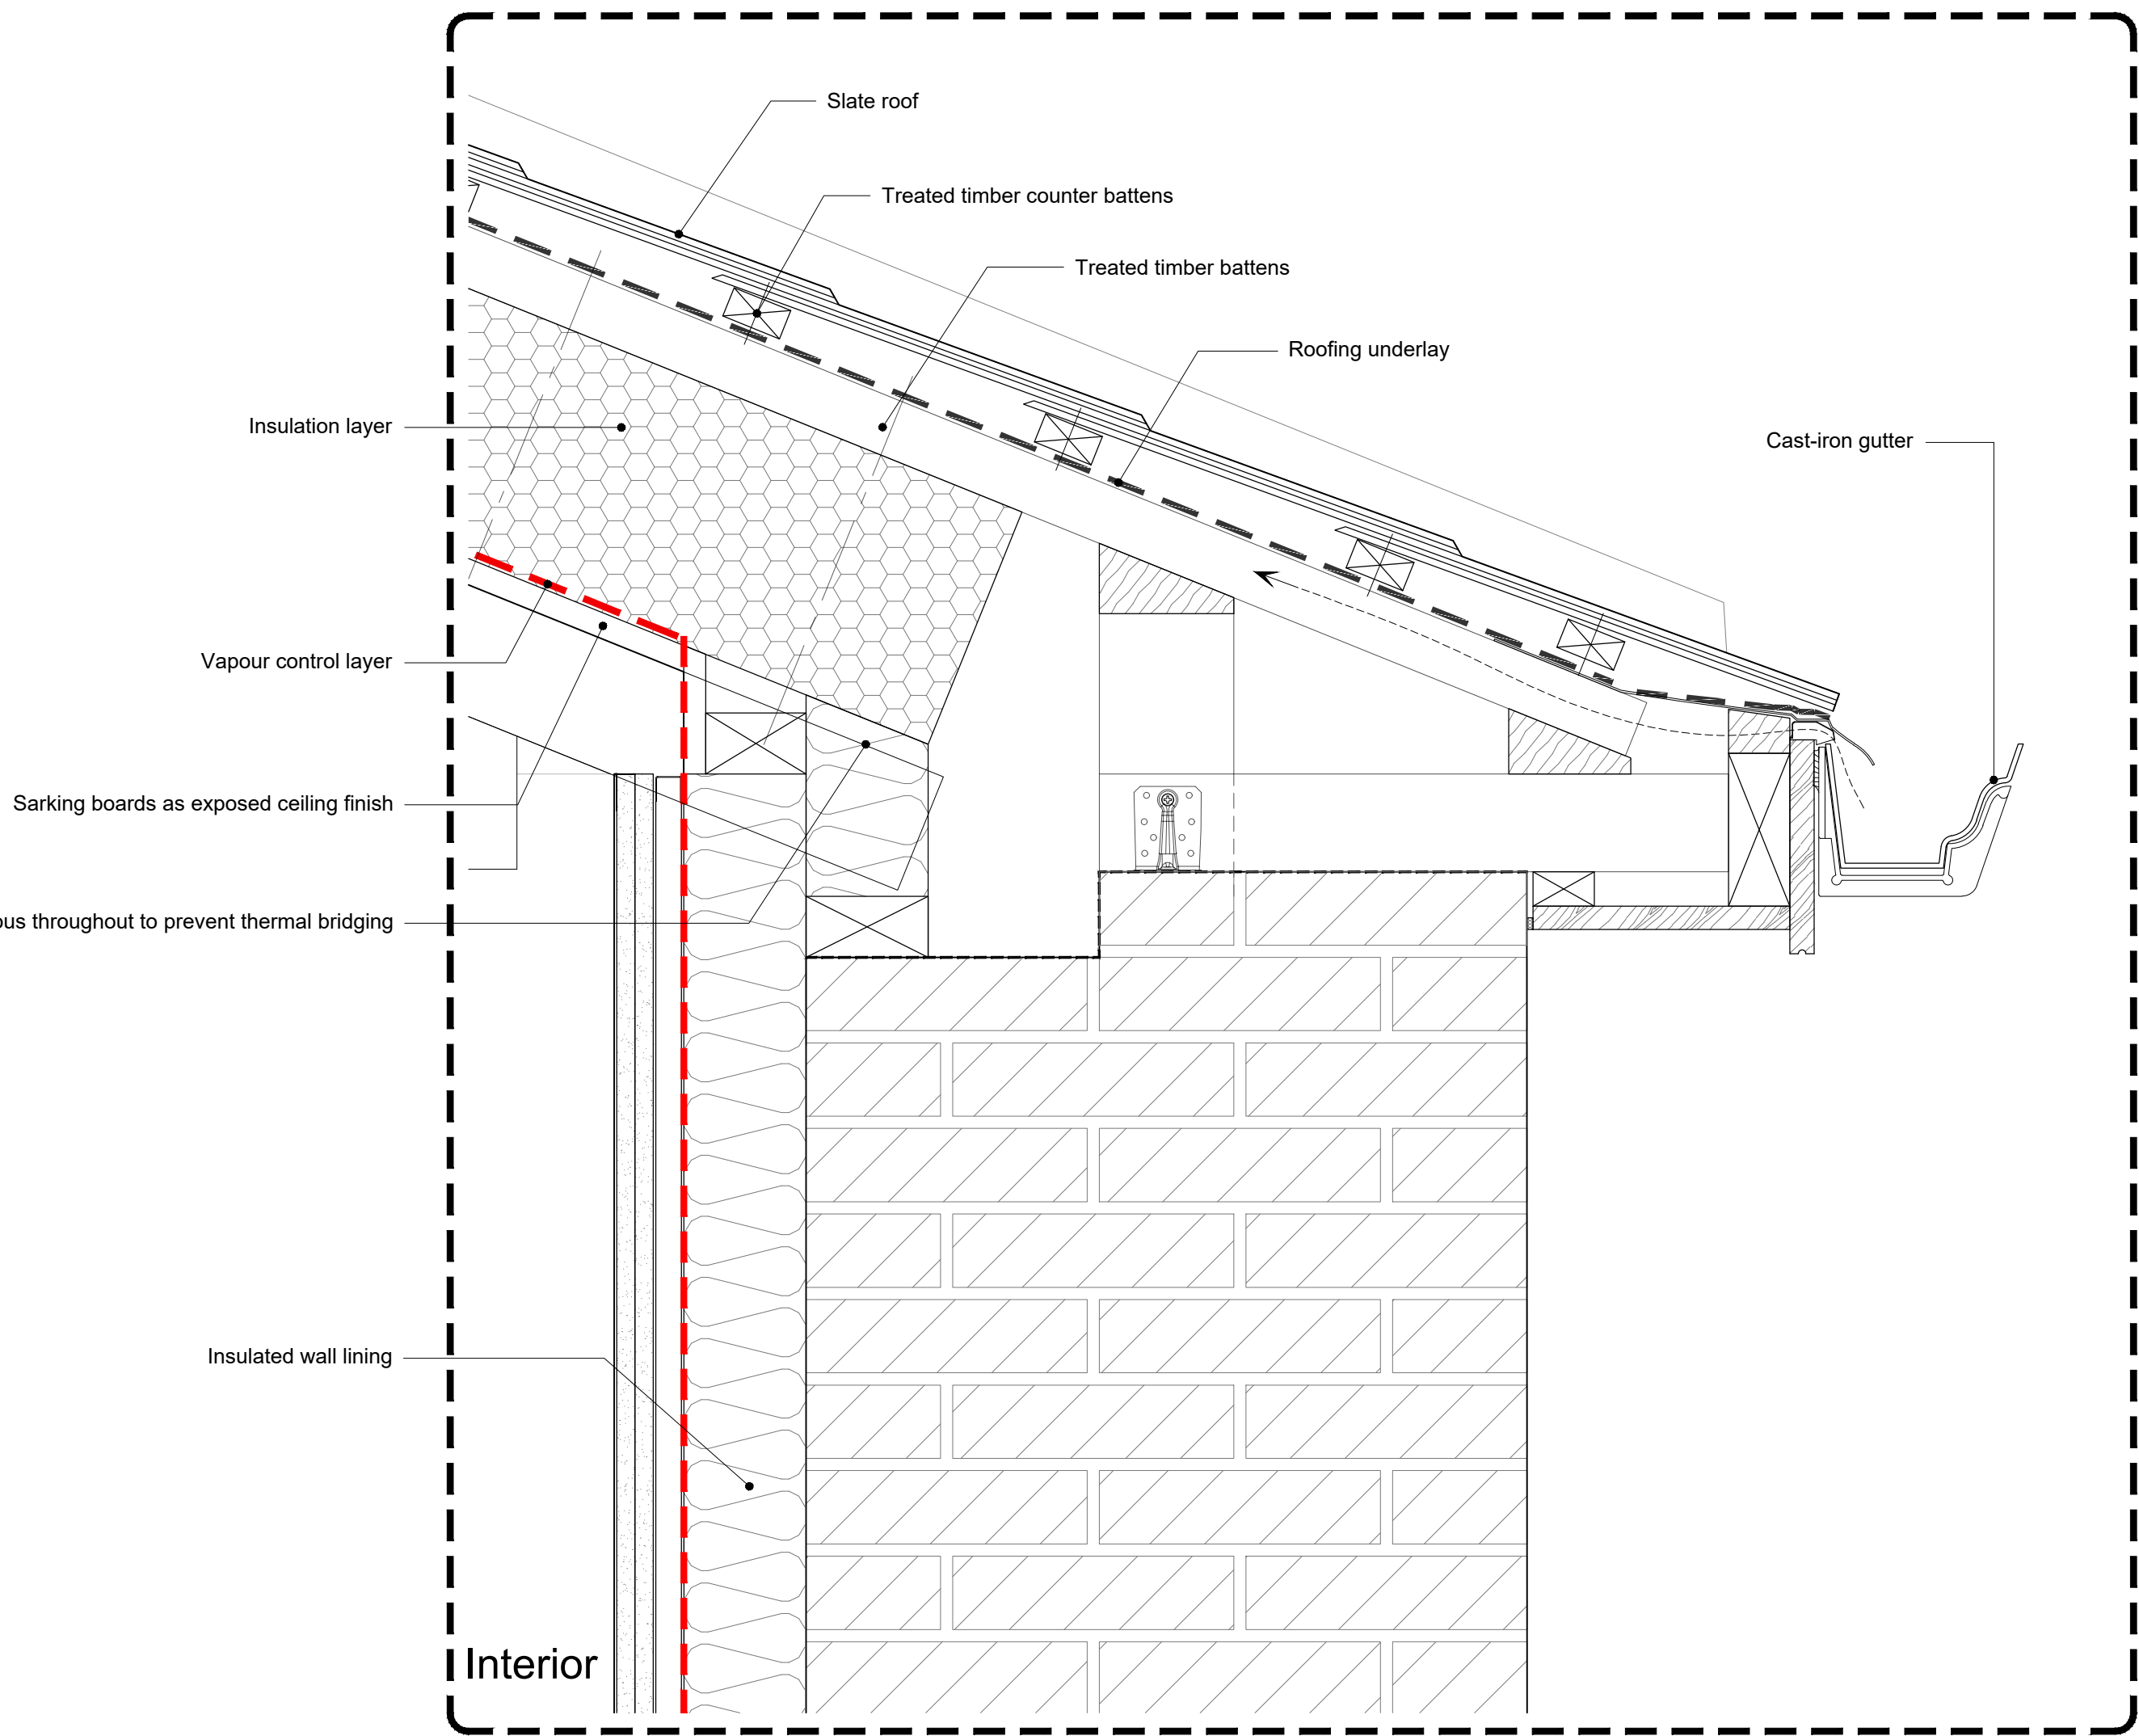

02 Typical wall lining and low pitched roof eaves detail  
801 SCALE 1:5 @ A1

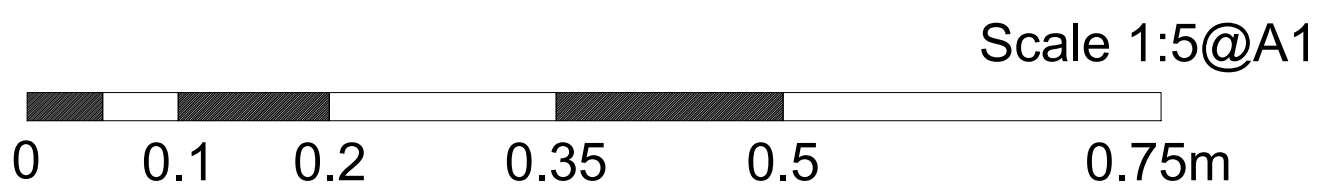

No. Notes

1. Dimensions to be verified on site. Only figured dimensions are to be used and any discrepancies in dimensions are to be reported to the architect. No dimensions are to be scaled from printed drawings. Any areas indicated on this drawing are for guidance only. No responsibility is taken for their accuracy.
2. There is a risk of injury or death in construction if the works are not properly planned and supervised. The contractor must not undertake any element of the work without first having carried out the necessary risk assessments and prepared detailed method statements.

Sundries Legend

- Damp Proof Course
- Vapour Control Layer
- Damp Proof Membrane

FOR PLANNING

|     |           |          |
|-----|-----------|----------|
| P1  | Initial   | 20/03/26 |
| no. | revision. | date.    |



RIBA 211 Design Centre East  
Chartered Practice Chelsea Harbour  
London, SW10 0XF  
mail@blda.co.uk  
www.blda.co.uk  
t +44 (0) 20 7838 5555  
f +44 (0) 20 7838 5556

Job: TH - Walled Garden Buildings

Title: Building 5 - Typical Details

Type: Building 5

Status: FOR PLANNING

|            |          |                |    |             |          |
|------------|----------|----------------|----|-------------|----------|
| drawn by   | JM       | checked by     | DY | approved by | DY       |
| scale      | 1:5 @ A1 | size           | A1 | date        | 03/12/25 |
| job number |          | drawing number |    | revision    |          |

3124 801 P1