



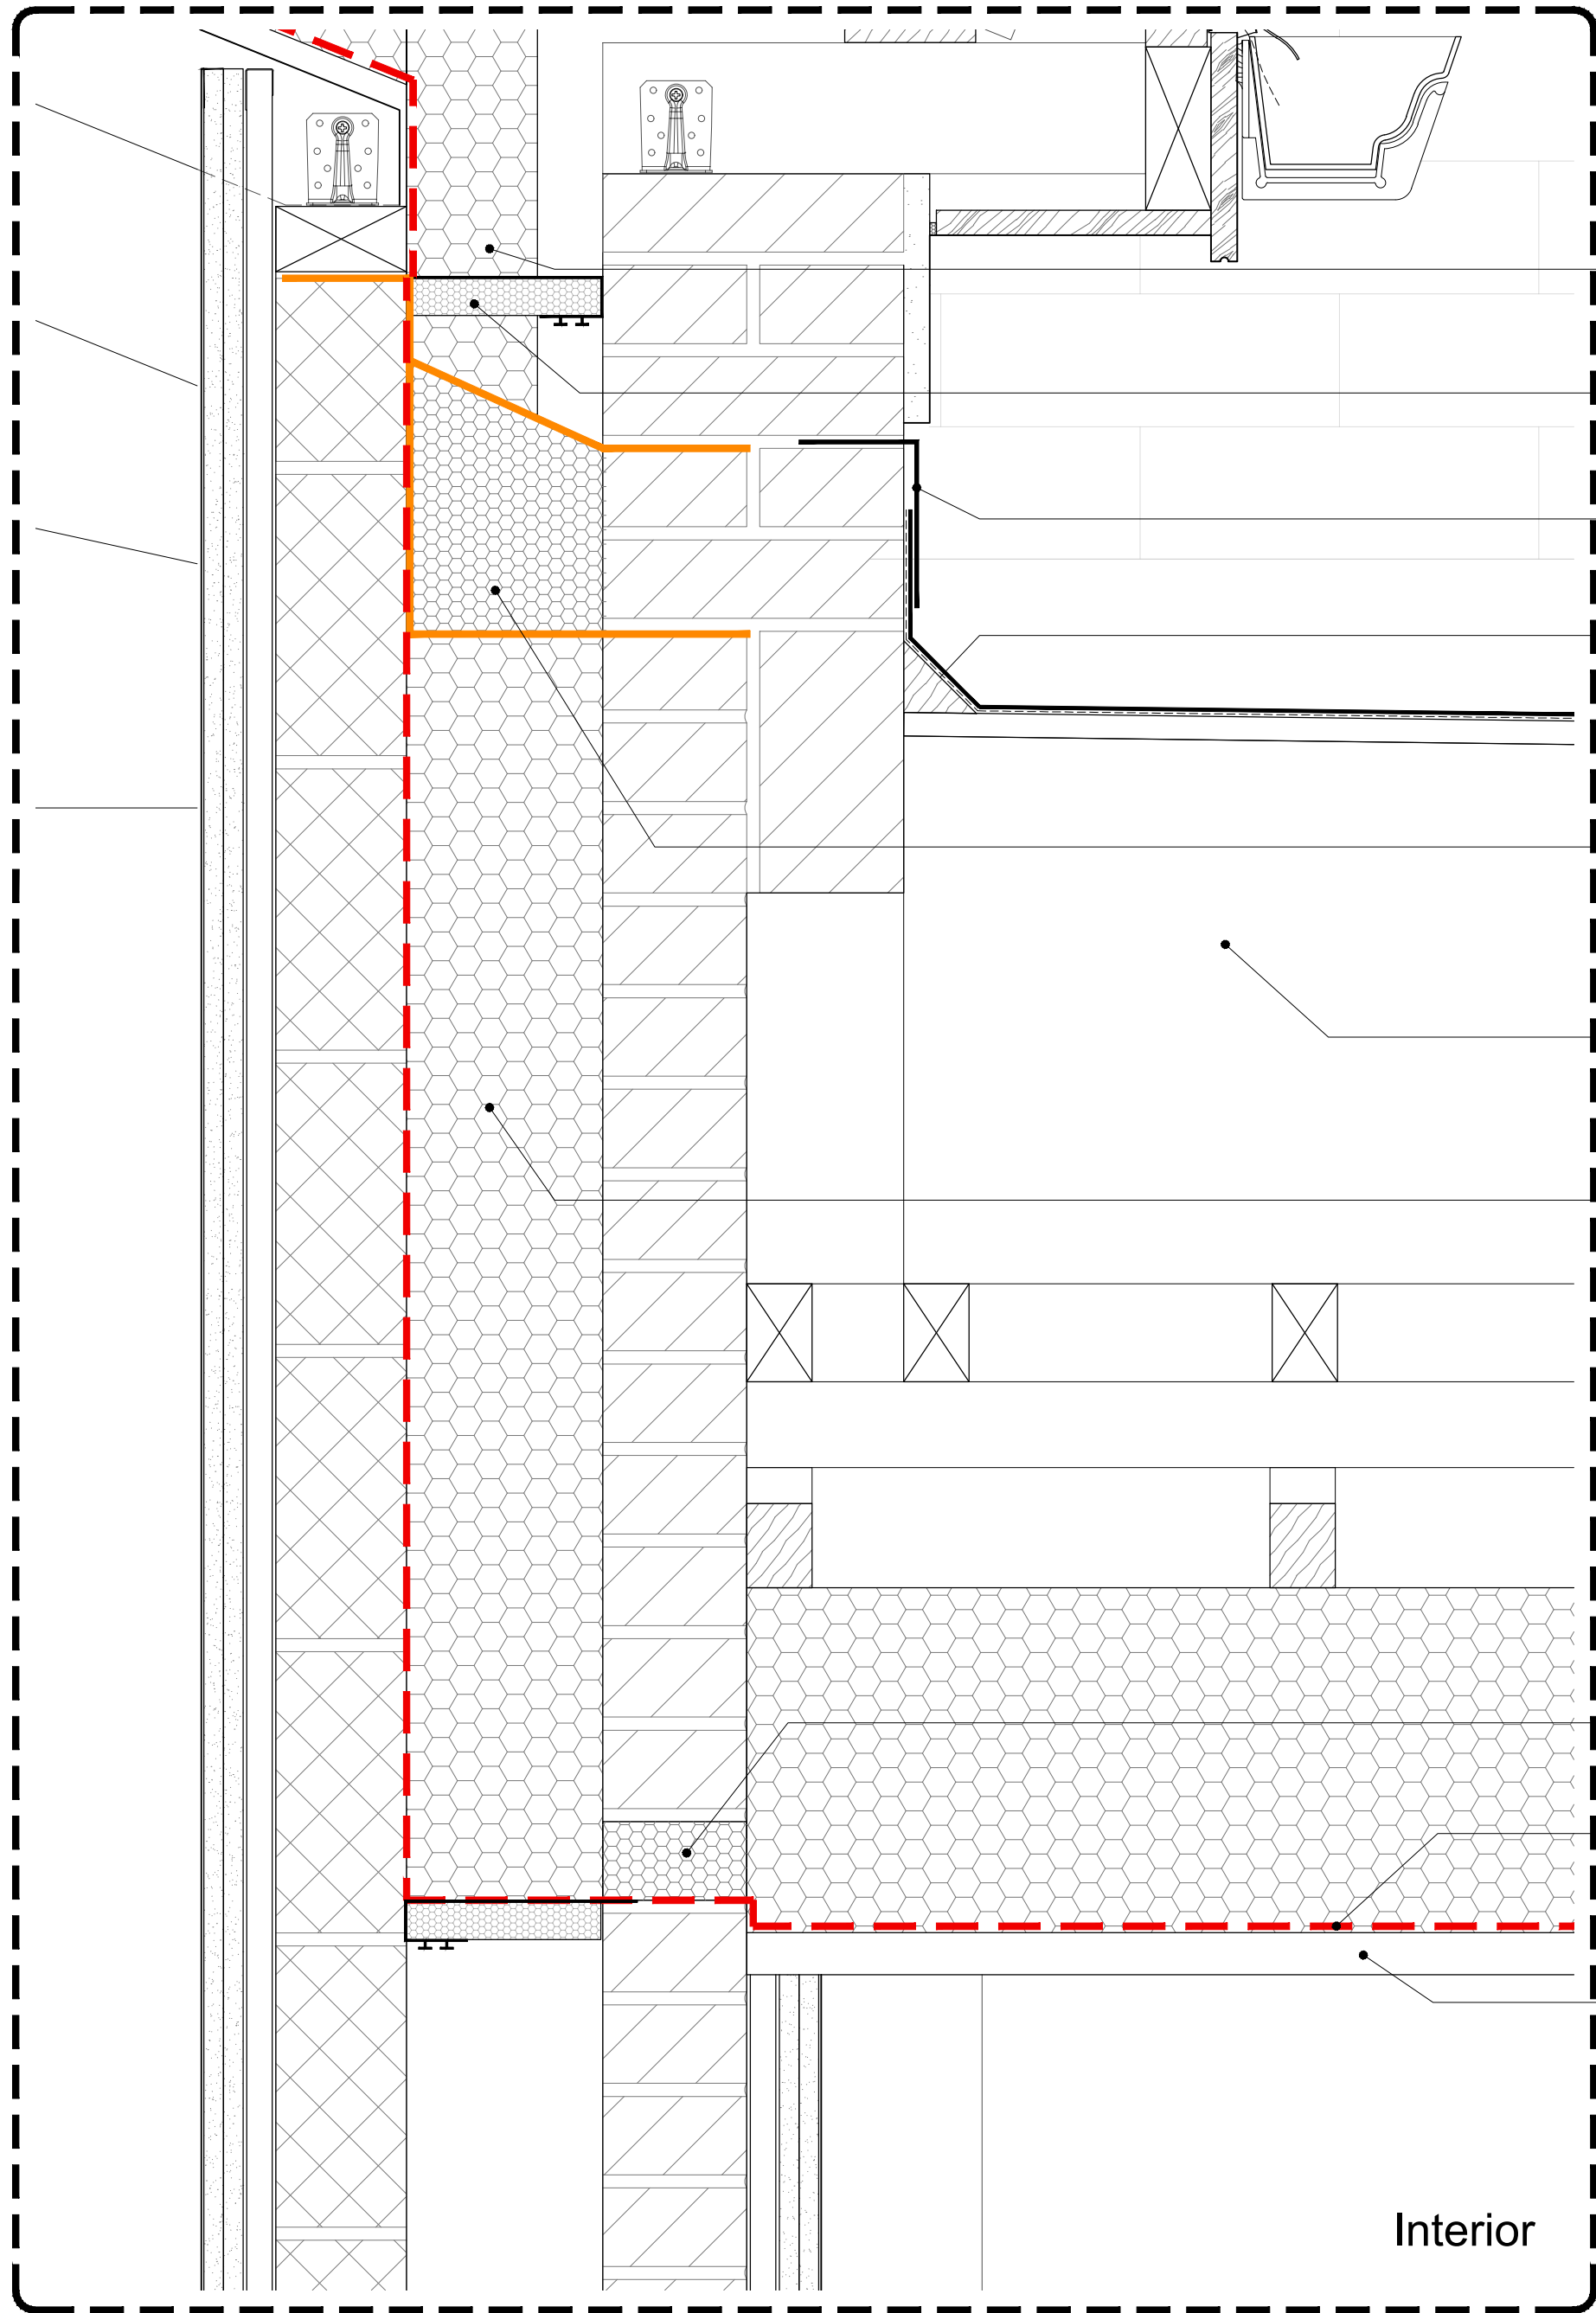

01 Stepped gutter to wall junction detail
803 SCALE 1:5 @ A1

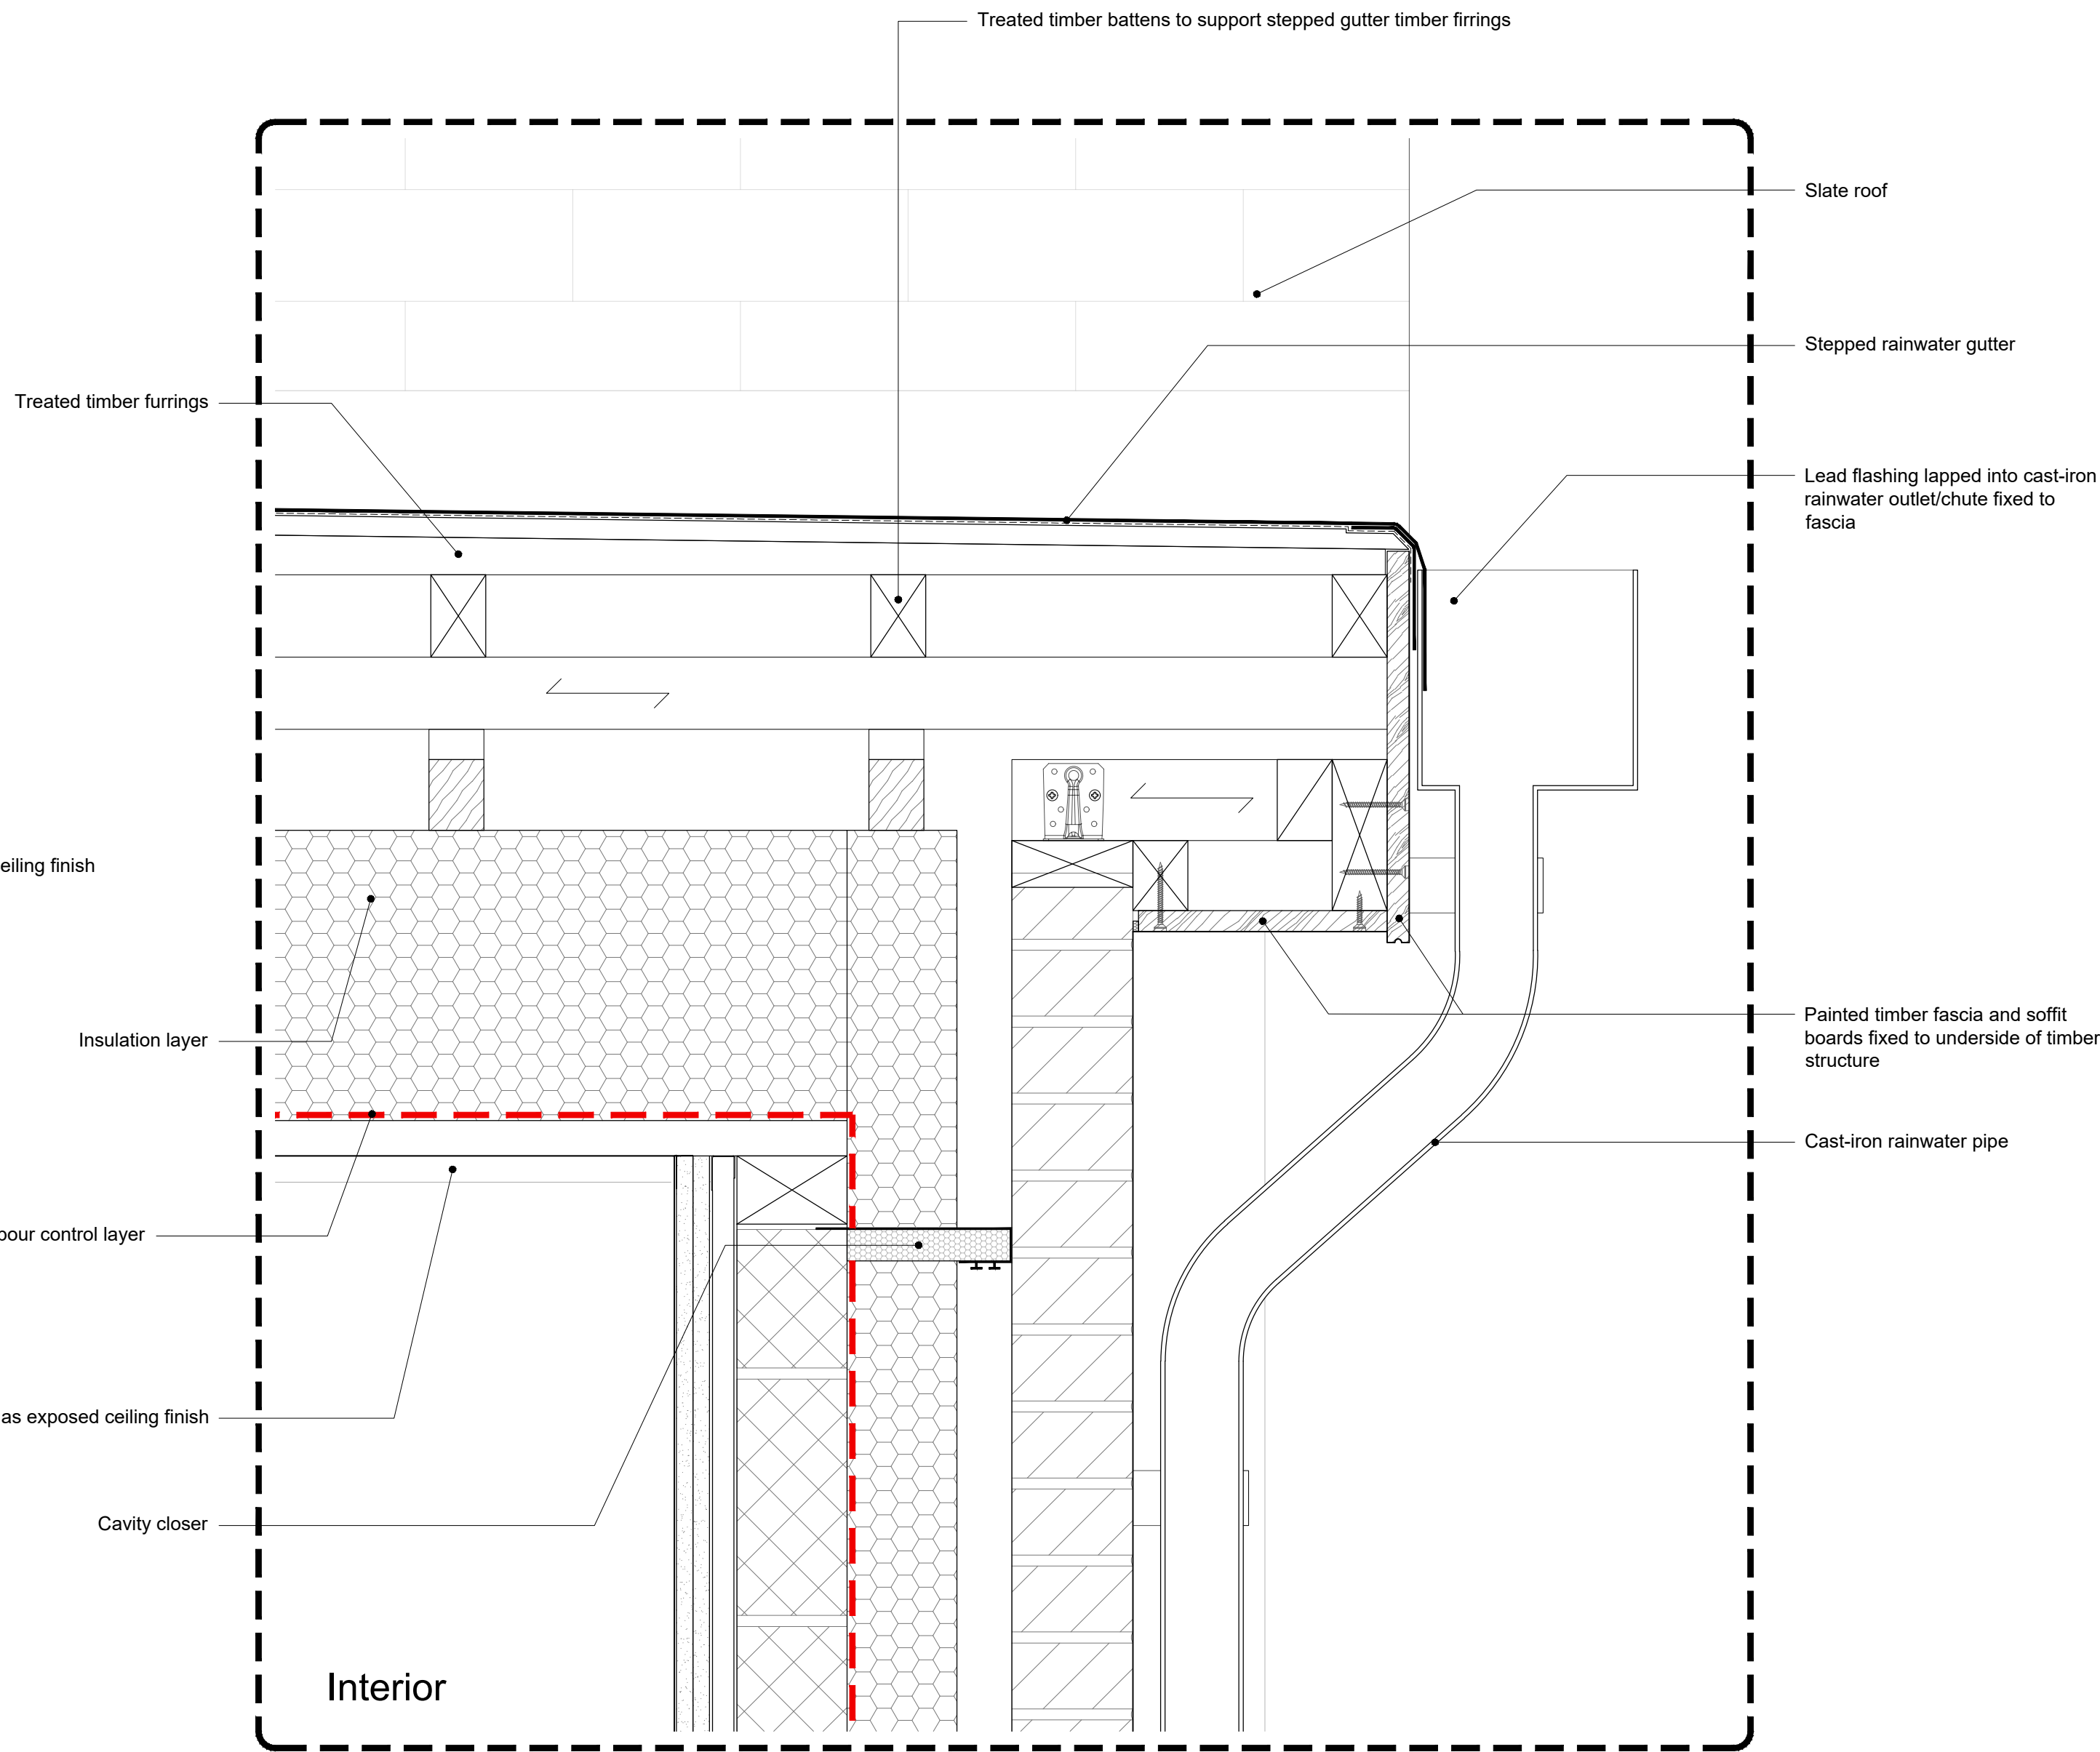

02 Stepped gutter flashing to box gutter termination detail
803 SCALE 1:5 @ A1

Scale 1:5@A1
0 0.1 0.2 0.35 0.5 0.75m

- No. Notes
1. Dimensions to be verified on site. Only figured dimensions to be used and any discrepancies in dimensions are to be reported to the architect. No dimensions are to be scaled from printed drawings. Any areas indicated on this drawing are for guidance only. No responsibility is taken for their accuracy.
 2. There is a risk of injury or death in construction if the works are not properly planned and supervised. The contractor must not undertake any element of the work without first having carried out the necessary risk assessments and prepared detailed method statements.

Sundries Legend	
	Damp Proof Course
	Vapour Control Layer
	Damp Proof Membrane

FOR PLANNING

P1 Initial 20/03/26
no. revision. date.



RIBA 211 Design Centre East
Chartered Practice Chelsea Harbour
London, SW10 0XF
mail@blda.co.uk
www.blda.co.uk
t +44 (0) 20 7838 5555
f +44 (0) 20 7838 5556

Job: TH - Walled Garden Buildings

Title: Building 5 - Typical Details

Type: Building 5

Status: FOR PLANNING

drawn by JM	checked by DY	approved by DY
scale 1:5 @ A1	size A1	date 16/01/26
job number	drawing number	revision

3124 803 P1