

1. Dimensions to be verified on site. Only figured dimensions to be used and any discrepancies in dimensions are to be reported to the architect. No dimensions are to be scaled from printed drawings. Any areas indicated on this drawing are for guidance only. No responsibility is taken for their accuracy.
2. There is a risk of injury or death in construction if the works are not properly planned and supervised. The contractor must not undertake any element of the work without first having carried out the necessary risk assessments and prepared detailed method statements.

FOR PLANNING

P1 Initial 20/03/26

no. revision. date.

BLDA ARCHITECTS

RIBA  211 Design Centre East
Chartered Practice Chelsea Harbour
London, SW10 0XF
mail@blda.co.uk
www.blda.co.uk
t +44 (0) 20 7838 5555
f +44 (0) 20 7838 5556

Job: TH - Walled Garden Buildings


Title: Typical Door Details
Door Type - B1 External Timber Panel
Door with Fanlight
Sheet 3 of 3

Type: 751-762 Typical Door Details


Status: FOR PLANNING

drawn by	JM	checked by	DY	approved by	DY
scale	1:2 @ A1	size	A1	date	20/03/26
job number		drawing number		revision	


3124 755.3 P1

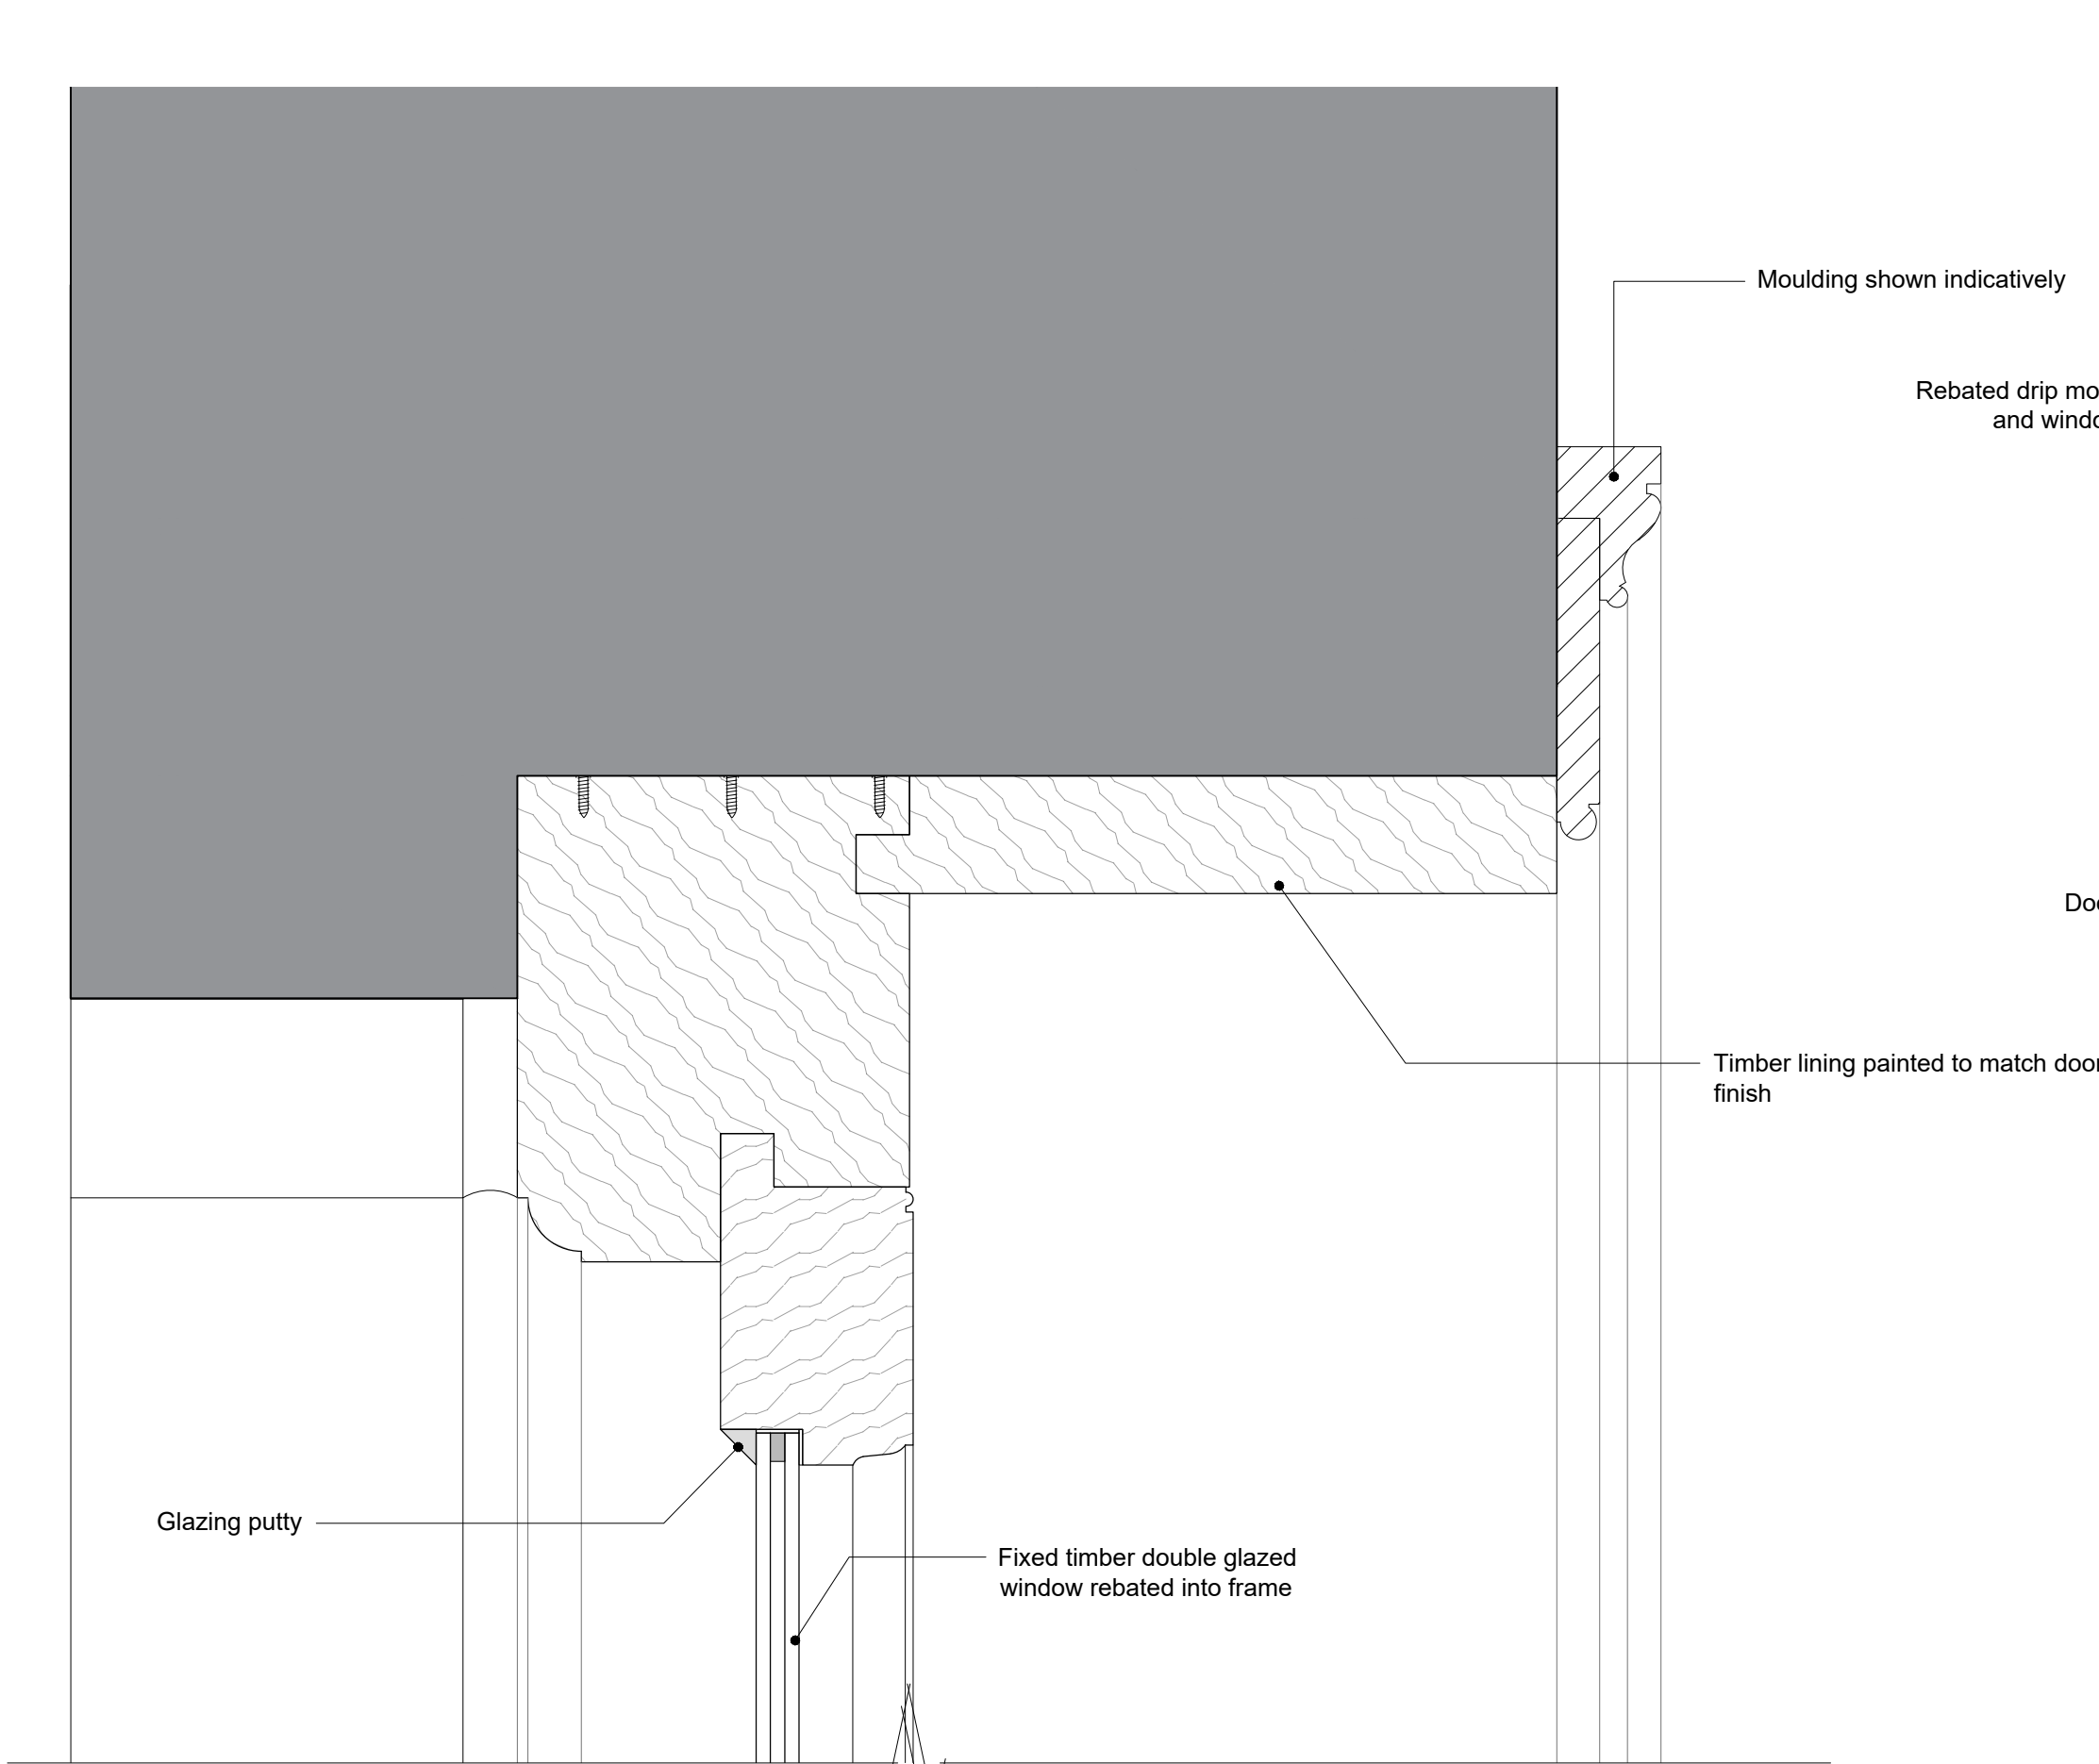

01 Door Type B1 - Door Jamb & Window Sill Detail
755.3 SCALE 1:2 @ A1

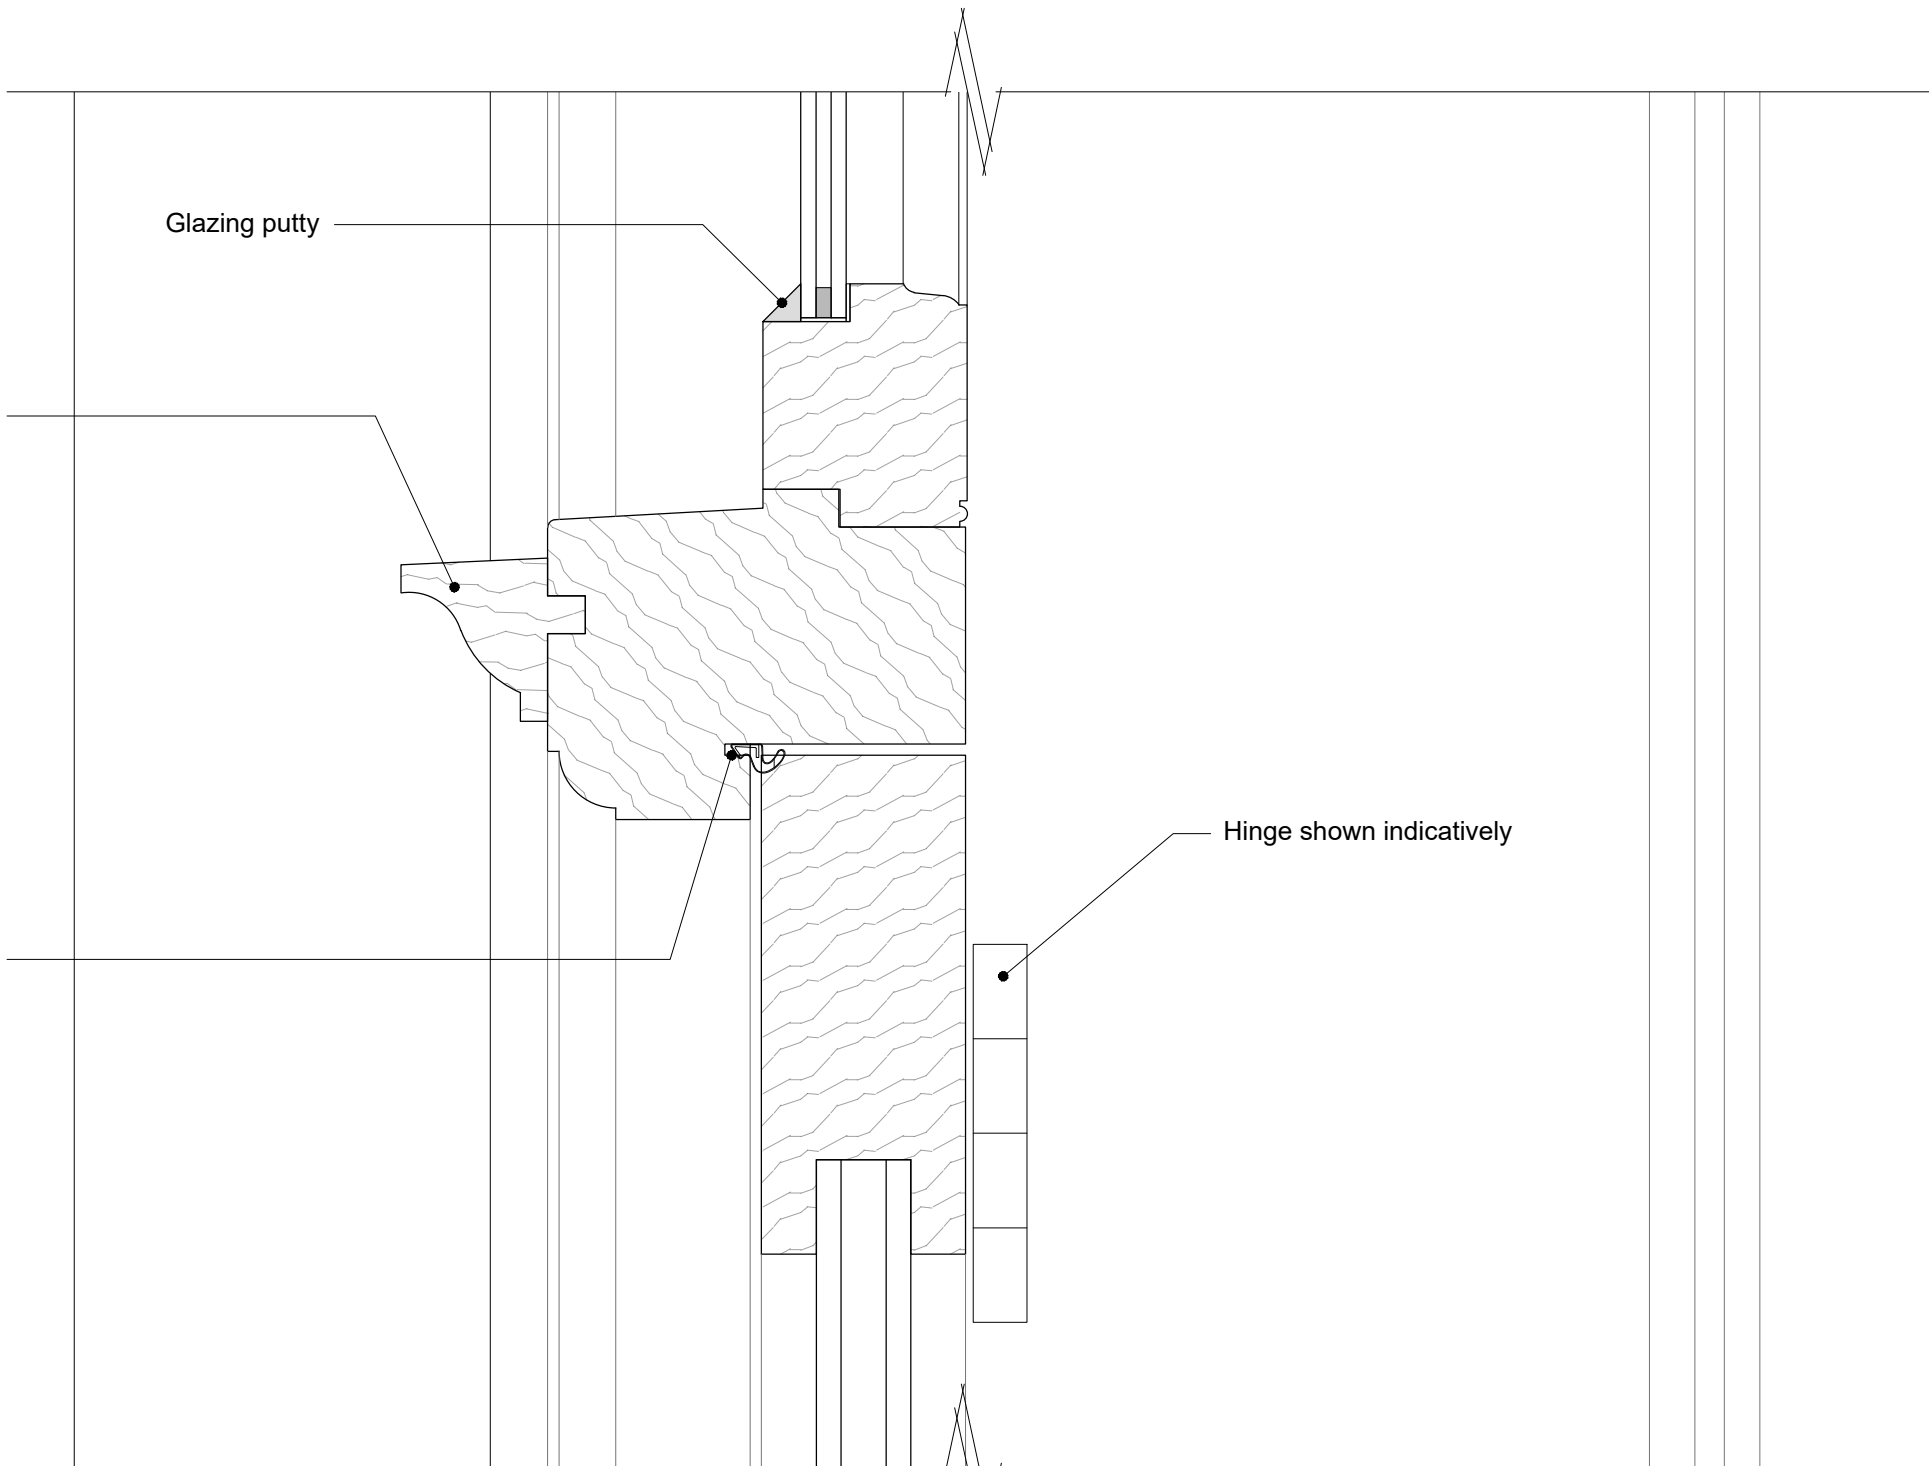

02 Door Type B1 - Door Jamb & Window Sill Detail
755.3 SCALE 1:2 @ A1

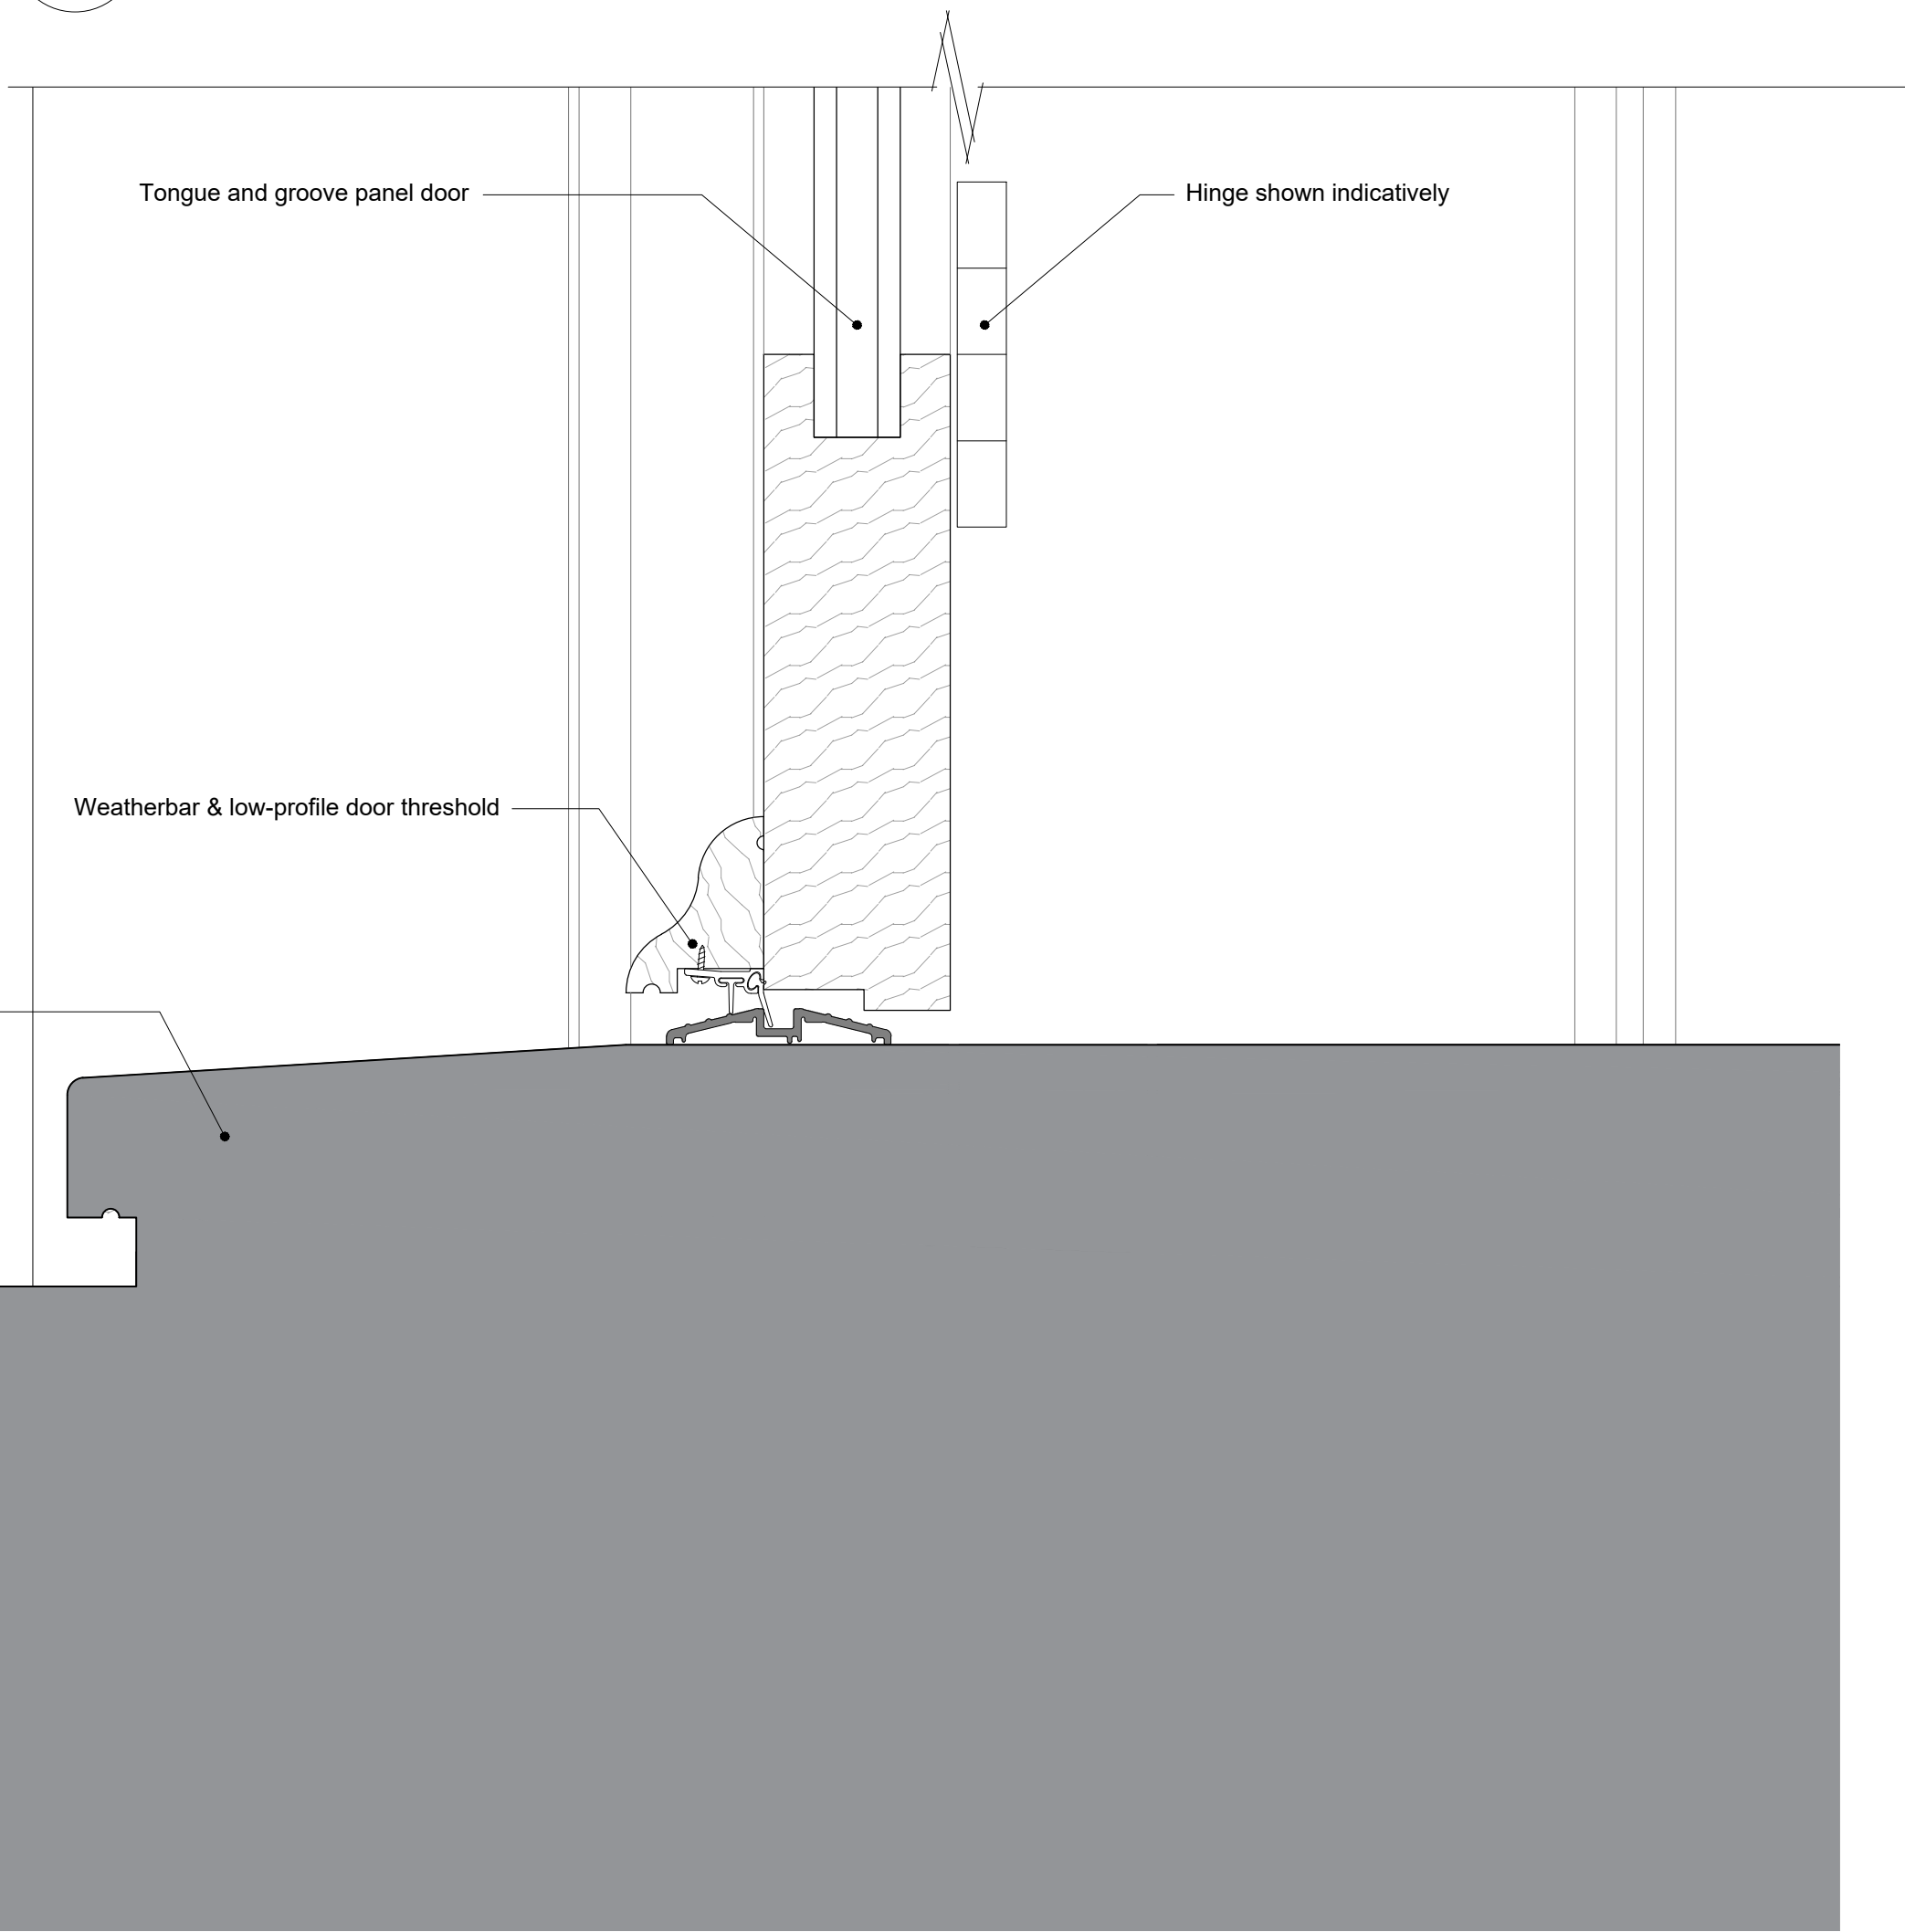

03 Door Type B1 - Square Fanlight Plan Detail
755.3 SCALE 1:2 @ A1

Scale 1:2@A1

0 20 60 100 140 180 200mm