




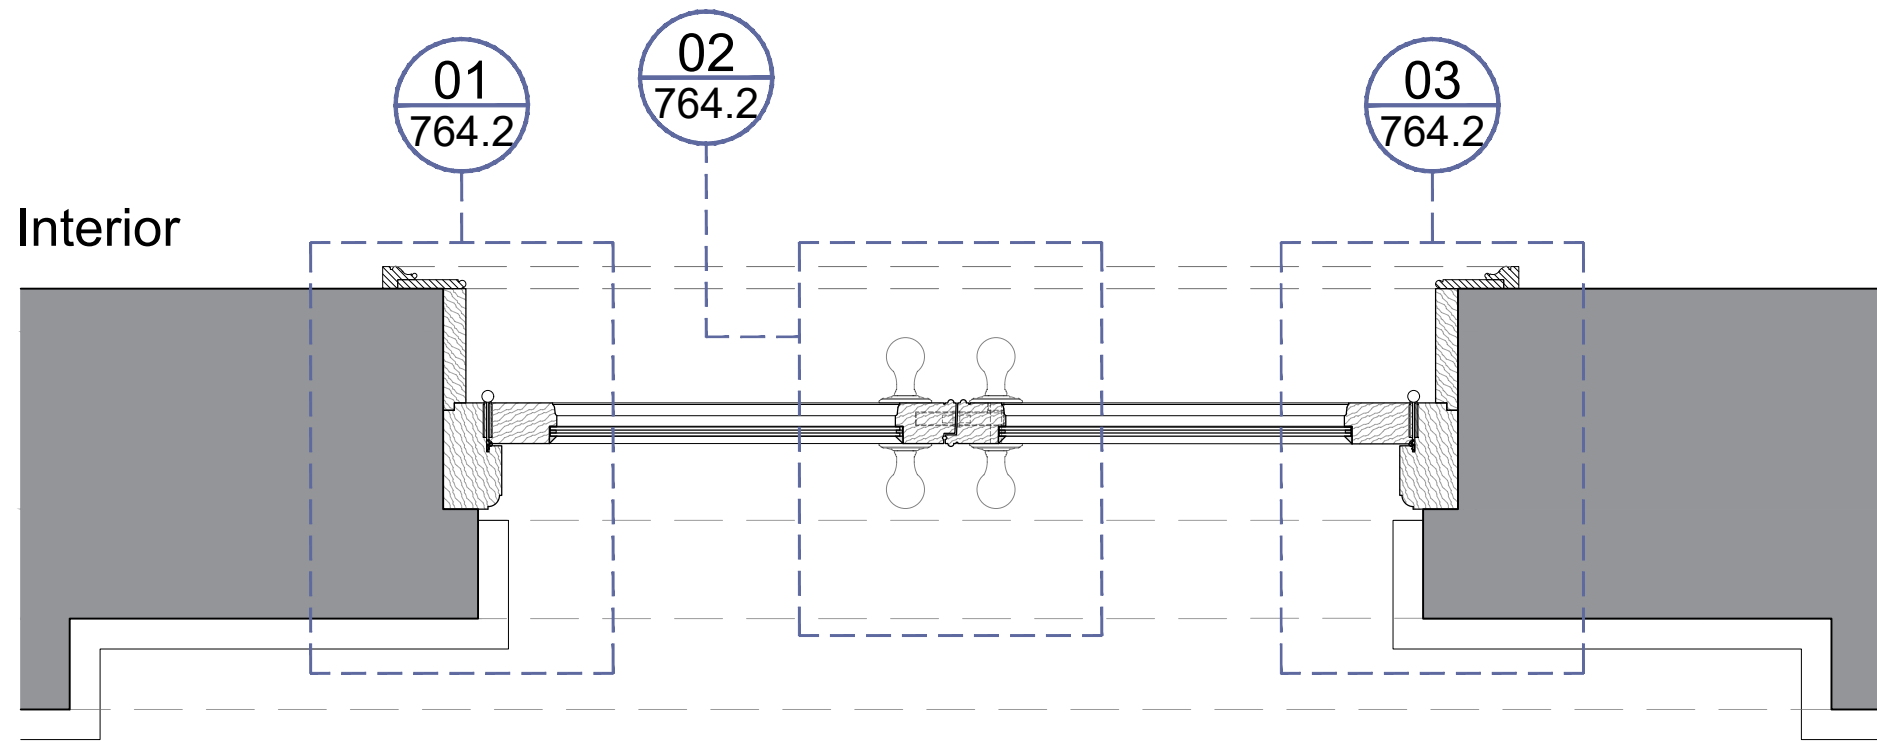


01 Door Type C1 - Double Glazed French Doors with Fanlight Plan
764.1 SCALE 1:10 @ A1

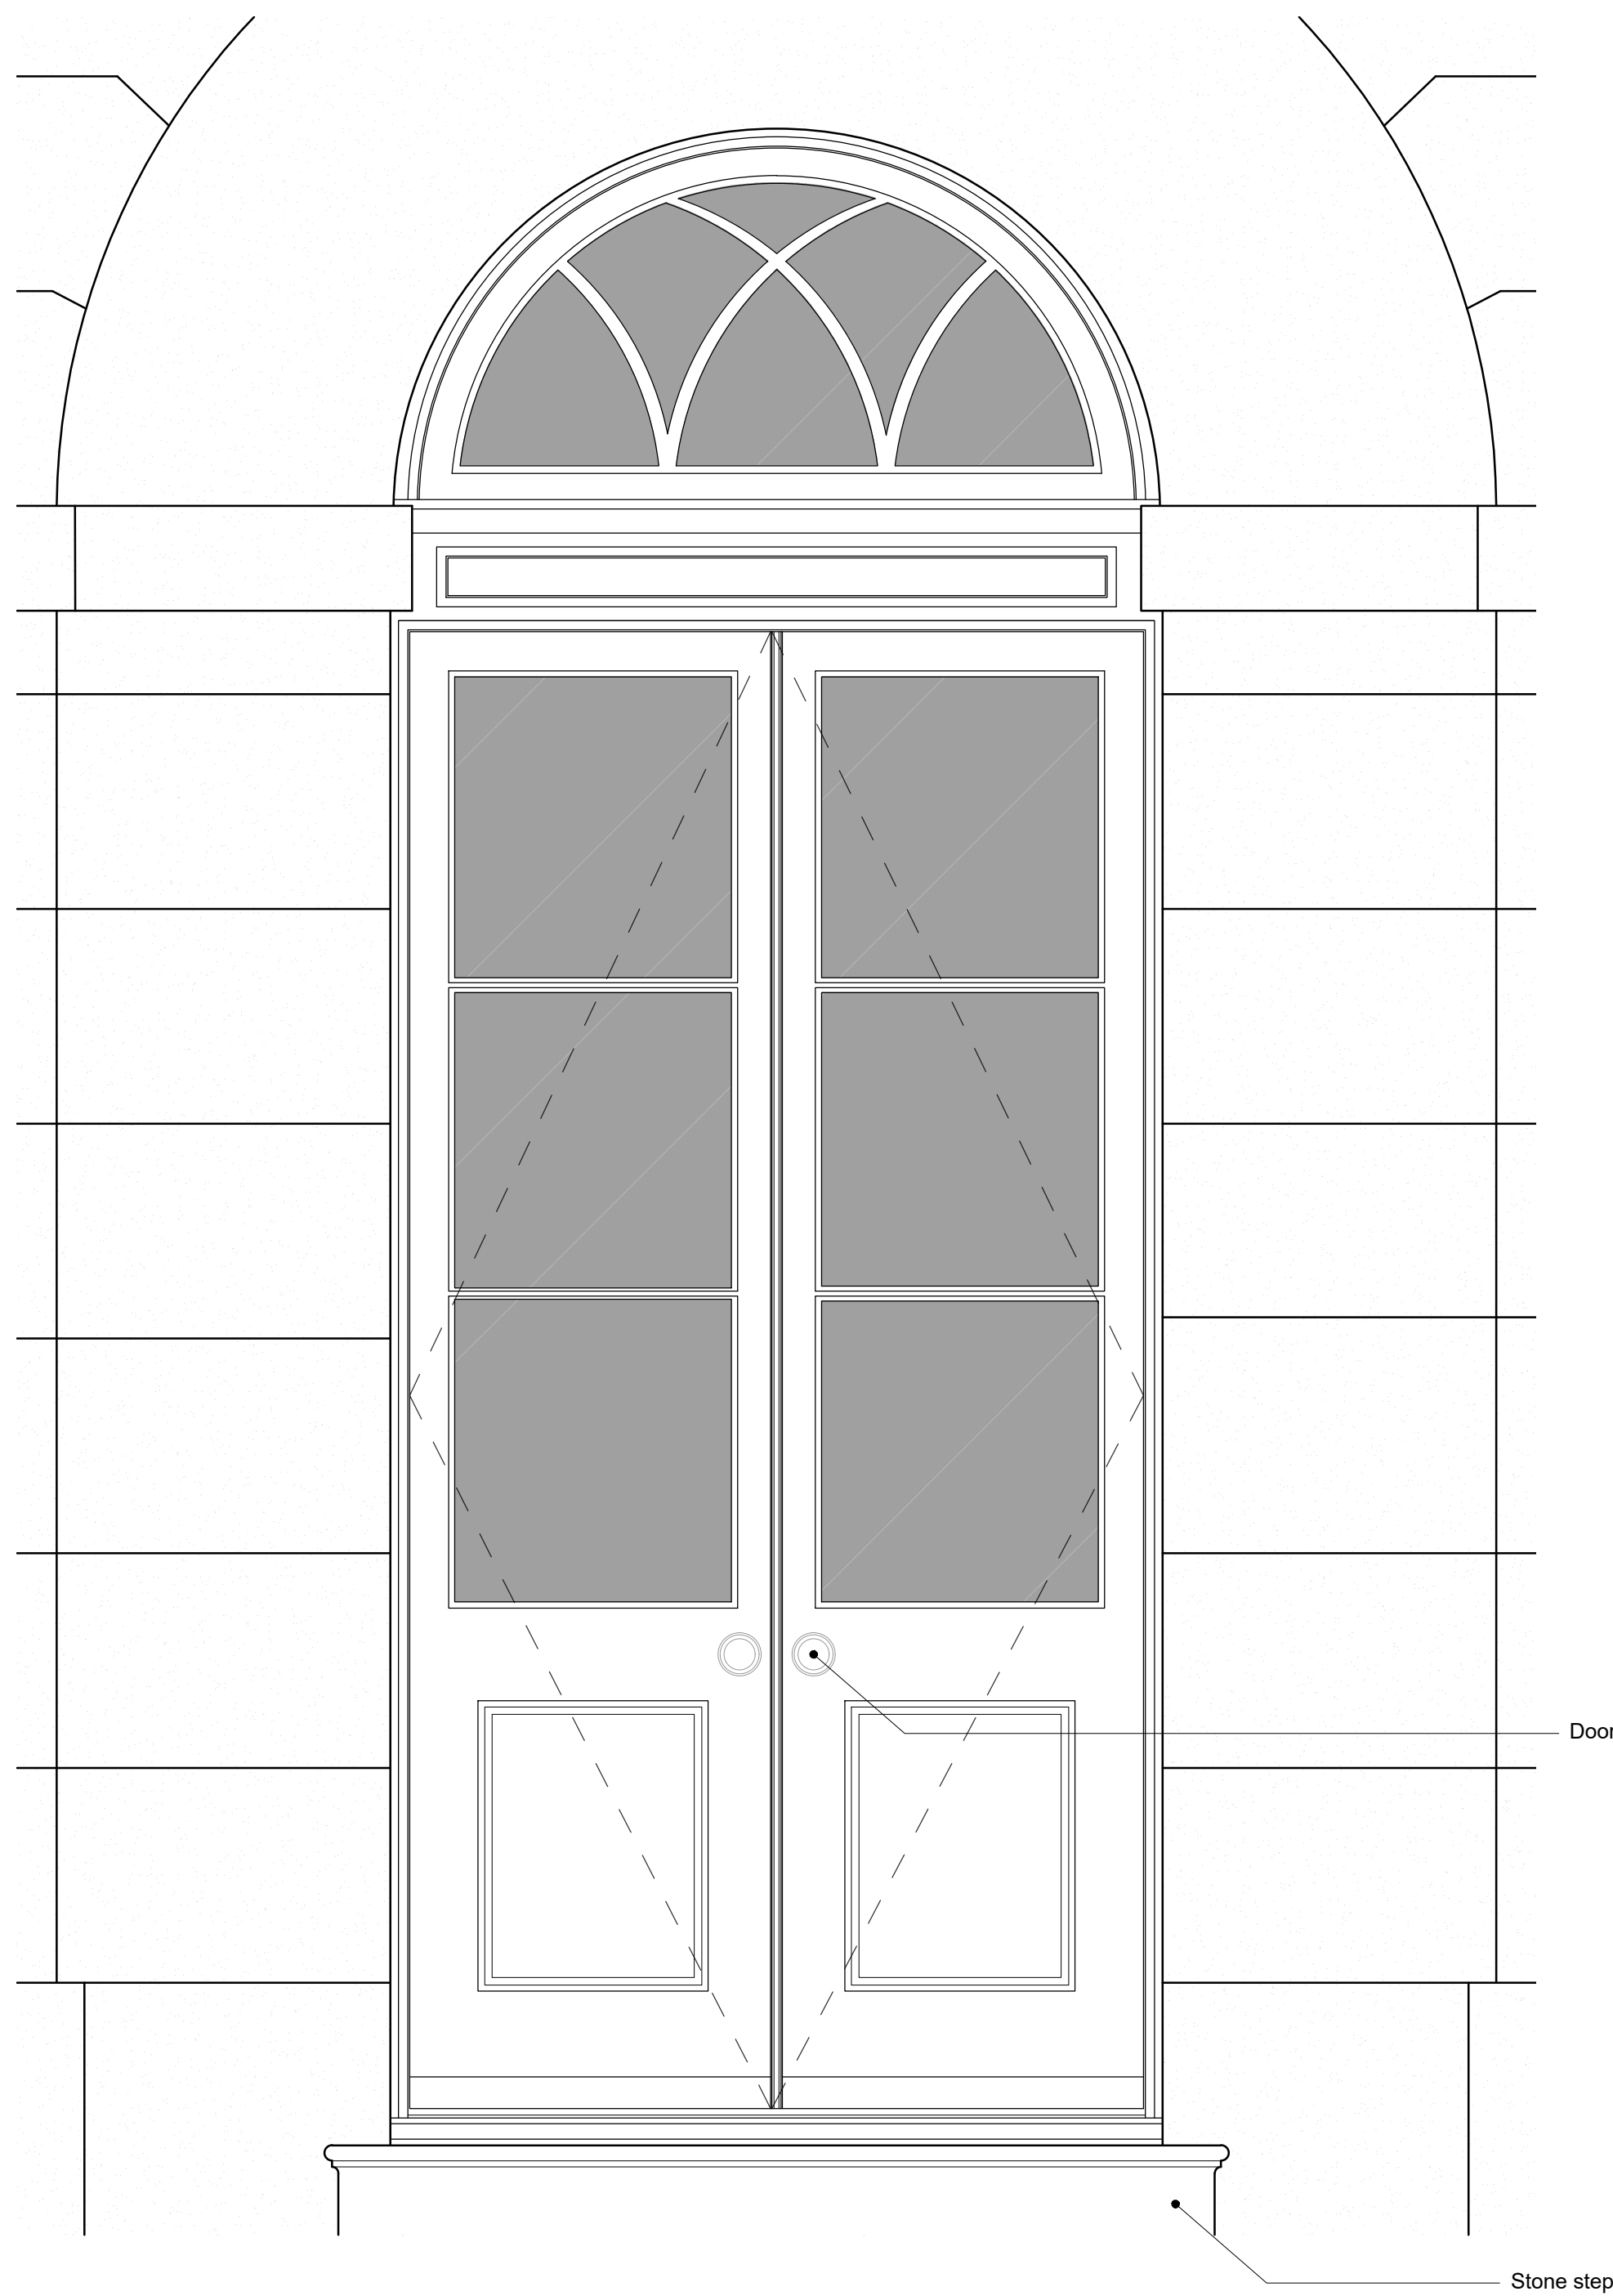

02 Door Type C1 - Double Glazed French Doors with Fanlight External Elevation
764.1 SCALE 1:10 @ A1

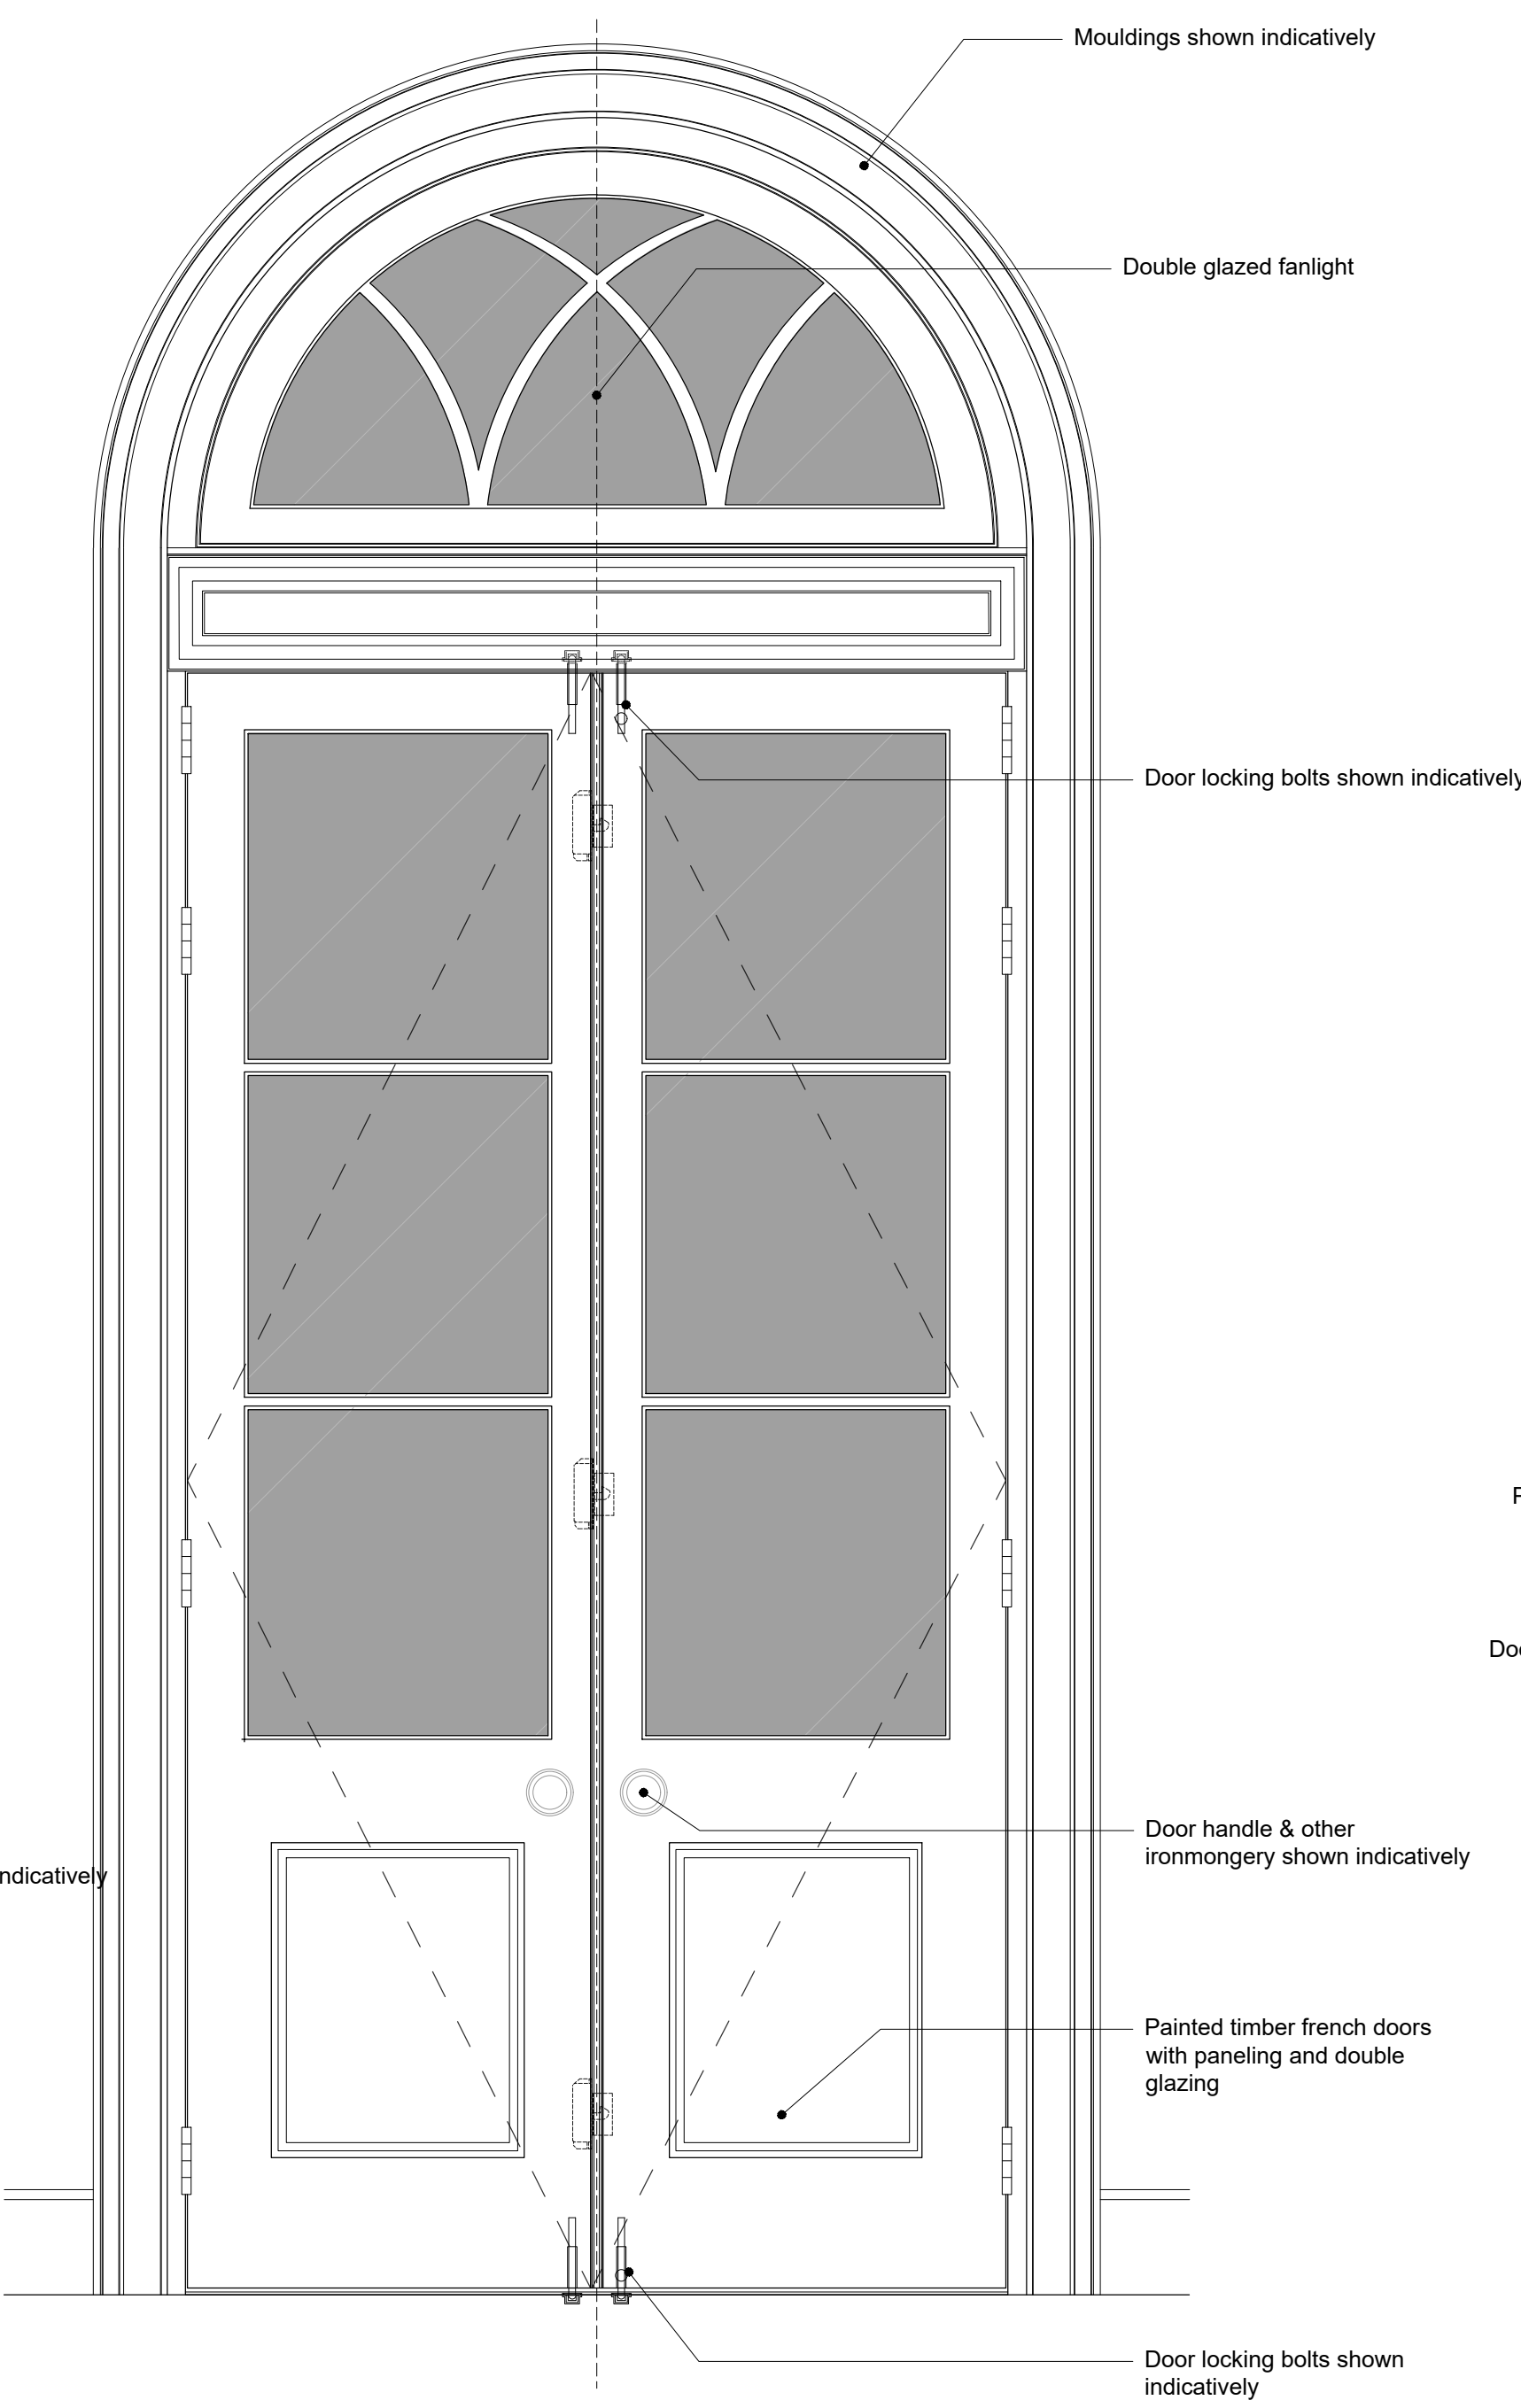

03 Door Type C1 - Double Glazed French Doors with Fanlight Internal Elevation
764.1 SCALE 1:10 @ A1

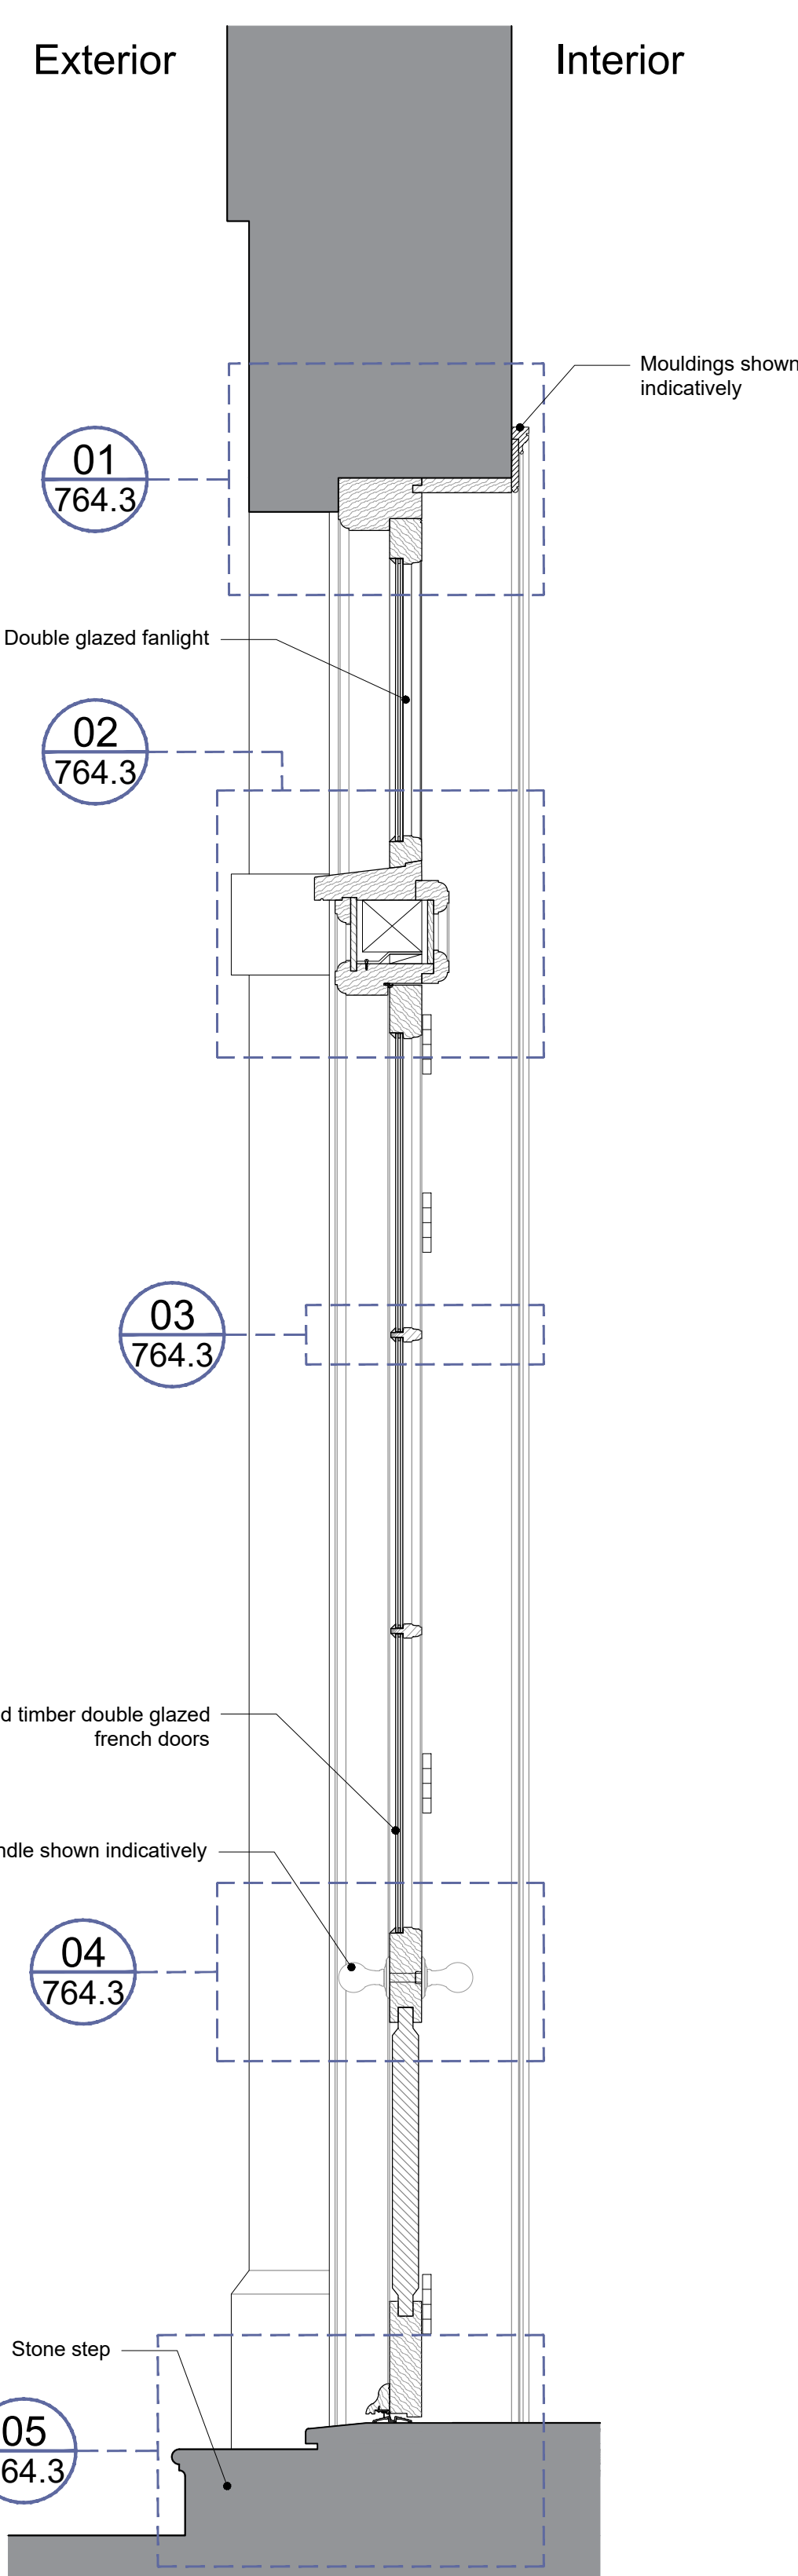

04 Door Type C1 - Double Glazed French Doors with Fanlight Section
764.1 SCALE 1:10 @ A1

- No. Notes
1. Dimensions to be verified on site. Only figured dimensions are to be used and any discrepancies in dimensions are to be reported to the architect. No dimensions are to be scaled from printed drawings. Any areas indicated on this drawing are for guidance only. No responsibility is taken for their accuracy.
 2. There is a risk of injury or death in construction if the works are not properly planned and supervised. The contractor must not undertake any element of the work without first having carried out the necessary risk assessments and prepared detailed method statements.

FOR PLANNING

P1 Initial 20/03/26
no. revision. date.



RIBA 211 Design Centre East
Chartered Practice Chelsea Harbour
London, SW10 0XF
mail@blda.co.uk
www.blda.co.uk
t +44 (0) 20 7838 5555
f +44 (0) 20 7838 5556

Job: TH - Walled Garden Buildings
Title: Typical Door Details - DTC1
Door Type - C1 Typical French Double
Glazed Door with Fanlight
Sheet 1 of 3

Type: Building 5
Status: FOR PLANNING
drawn by JM checked by DY approved by DY
scale 1:10 @ A1 size A1 date 16/01/26
job number 3124 drawing number 764.1 revision P1