


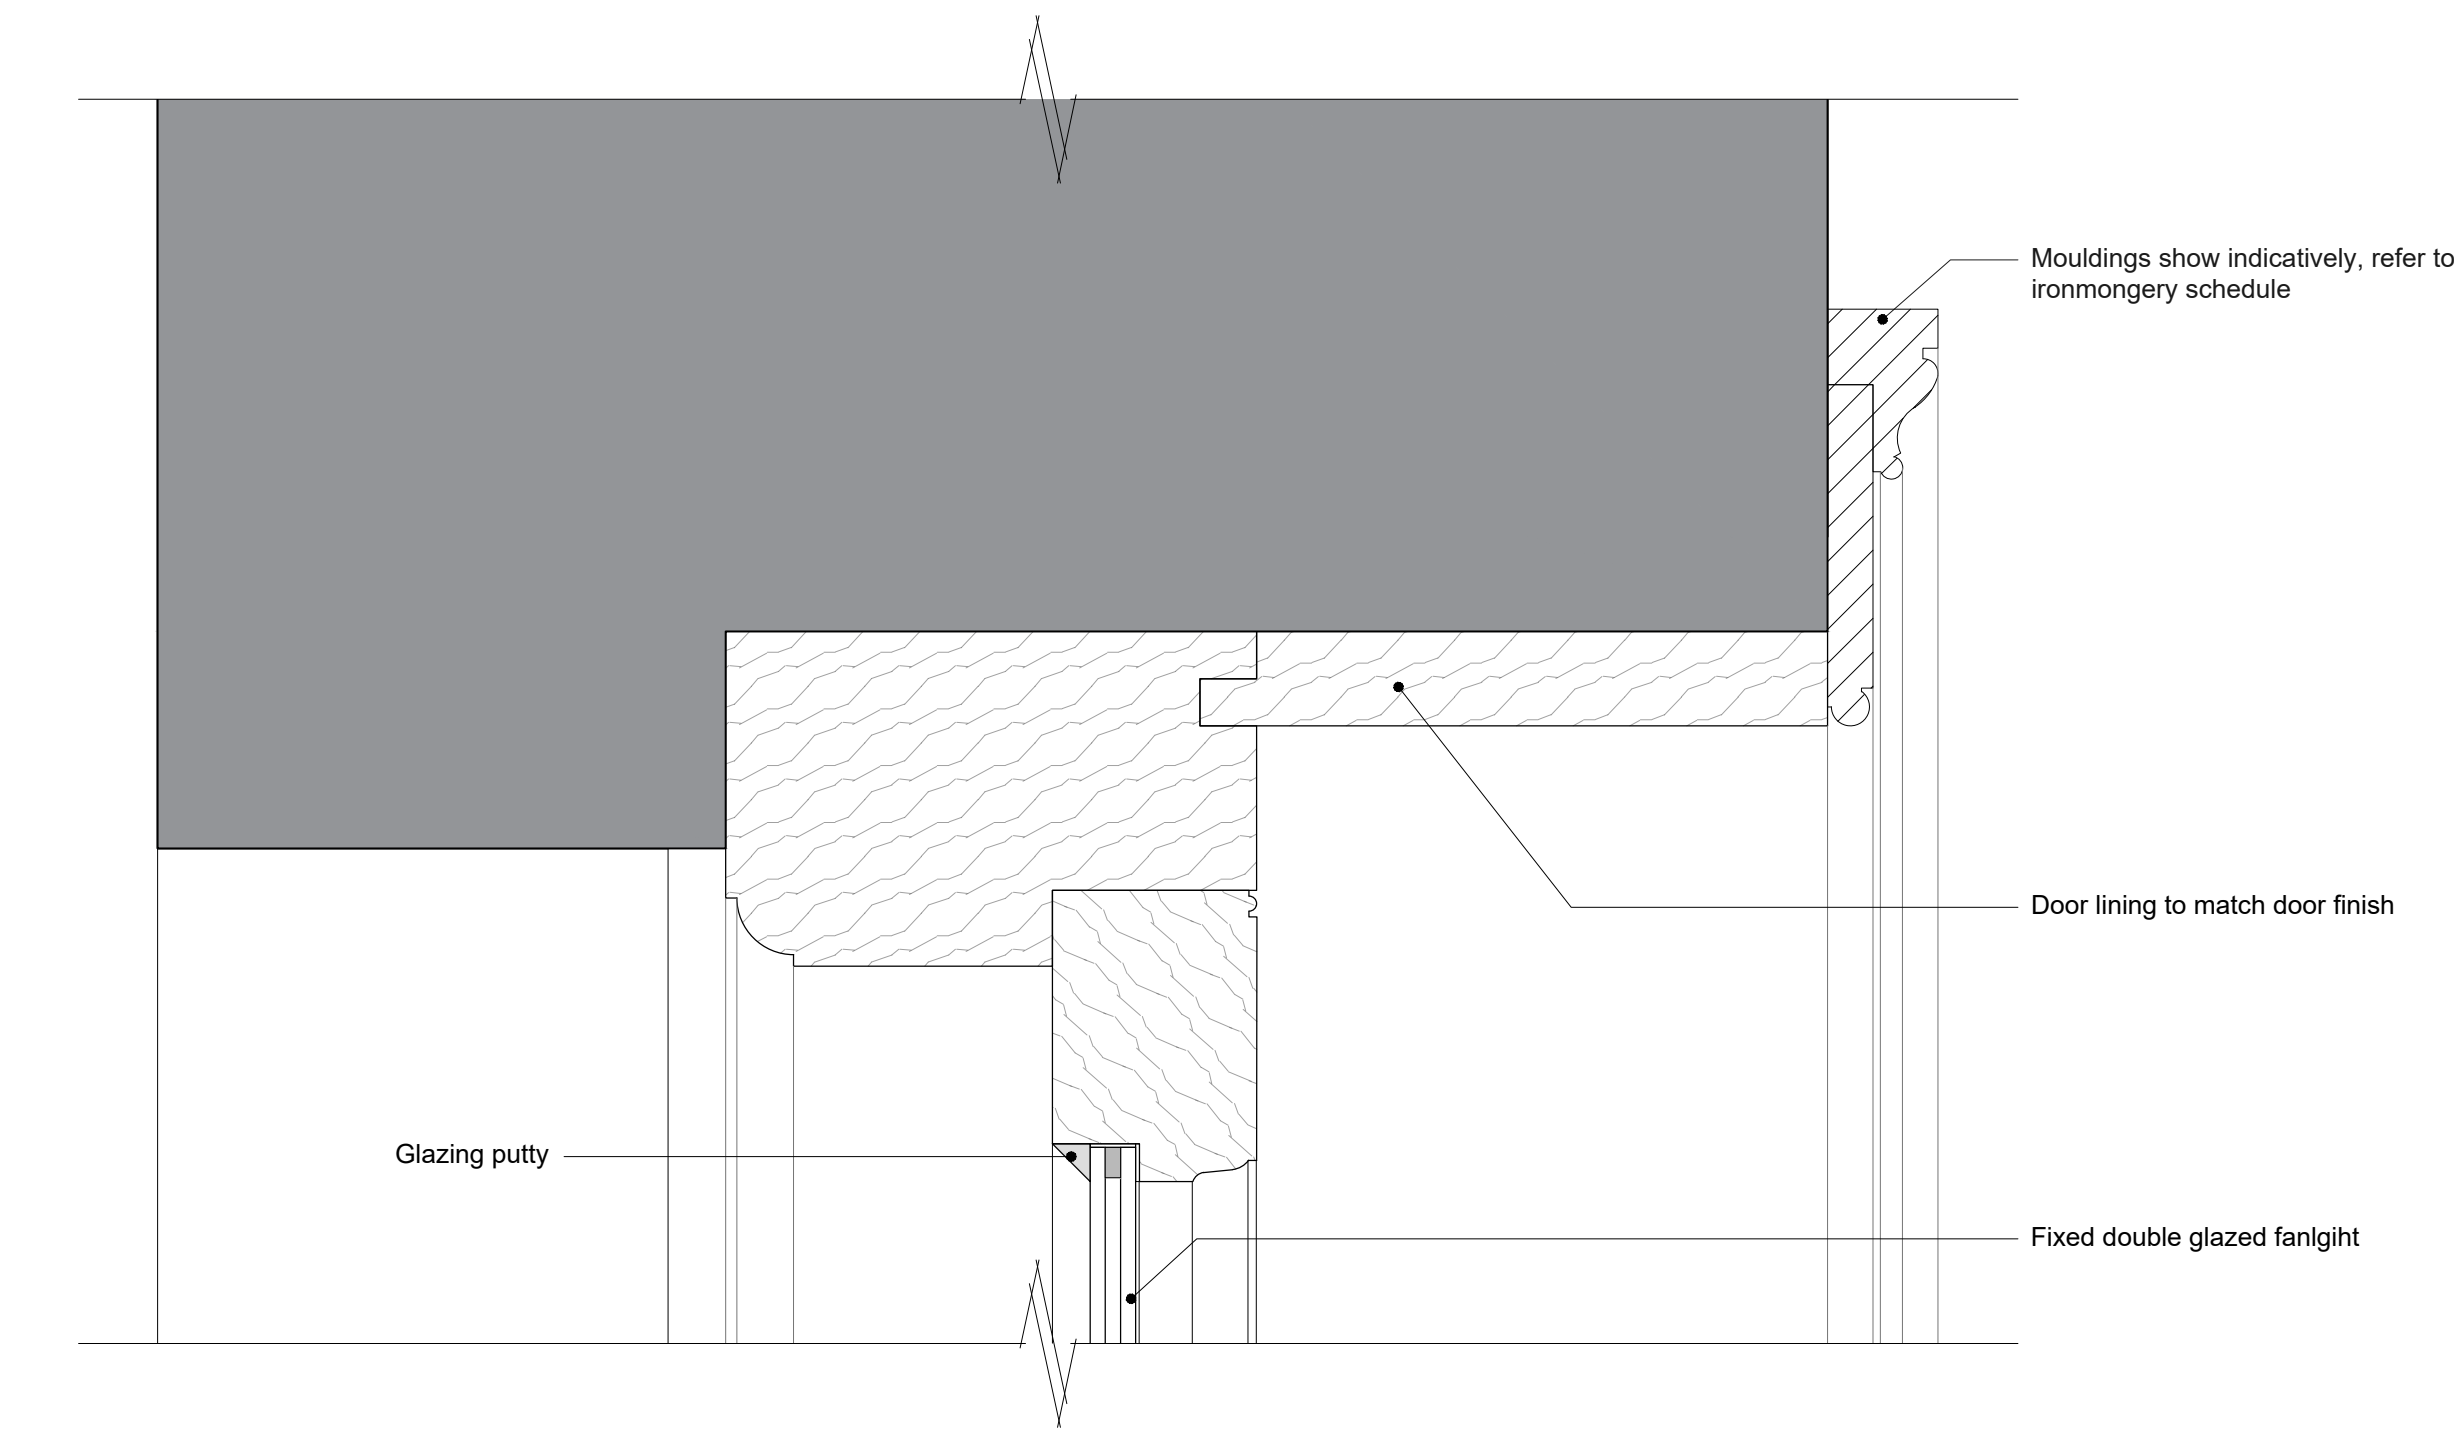


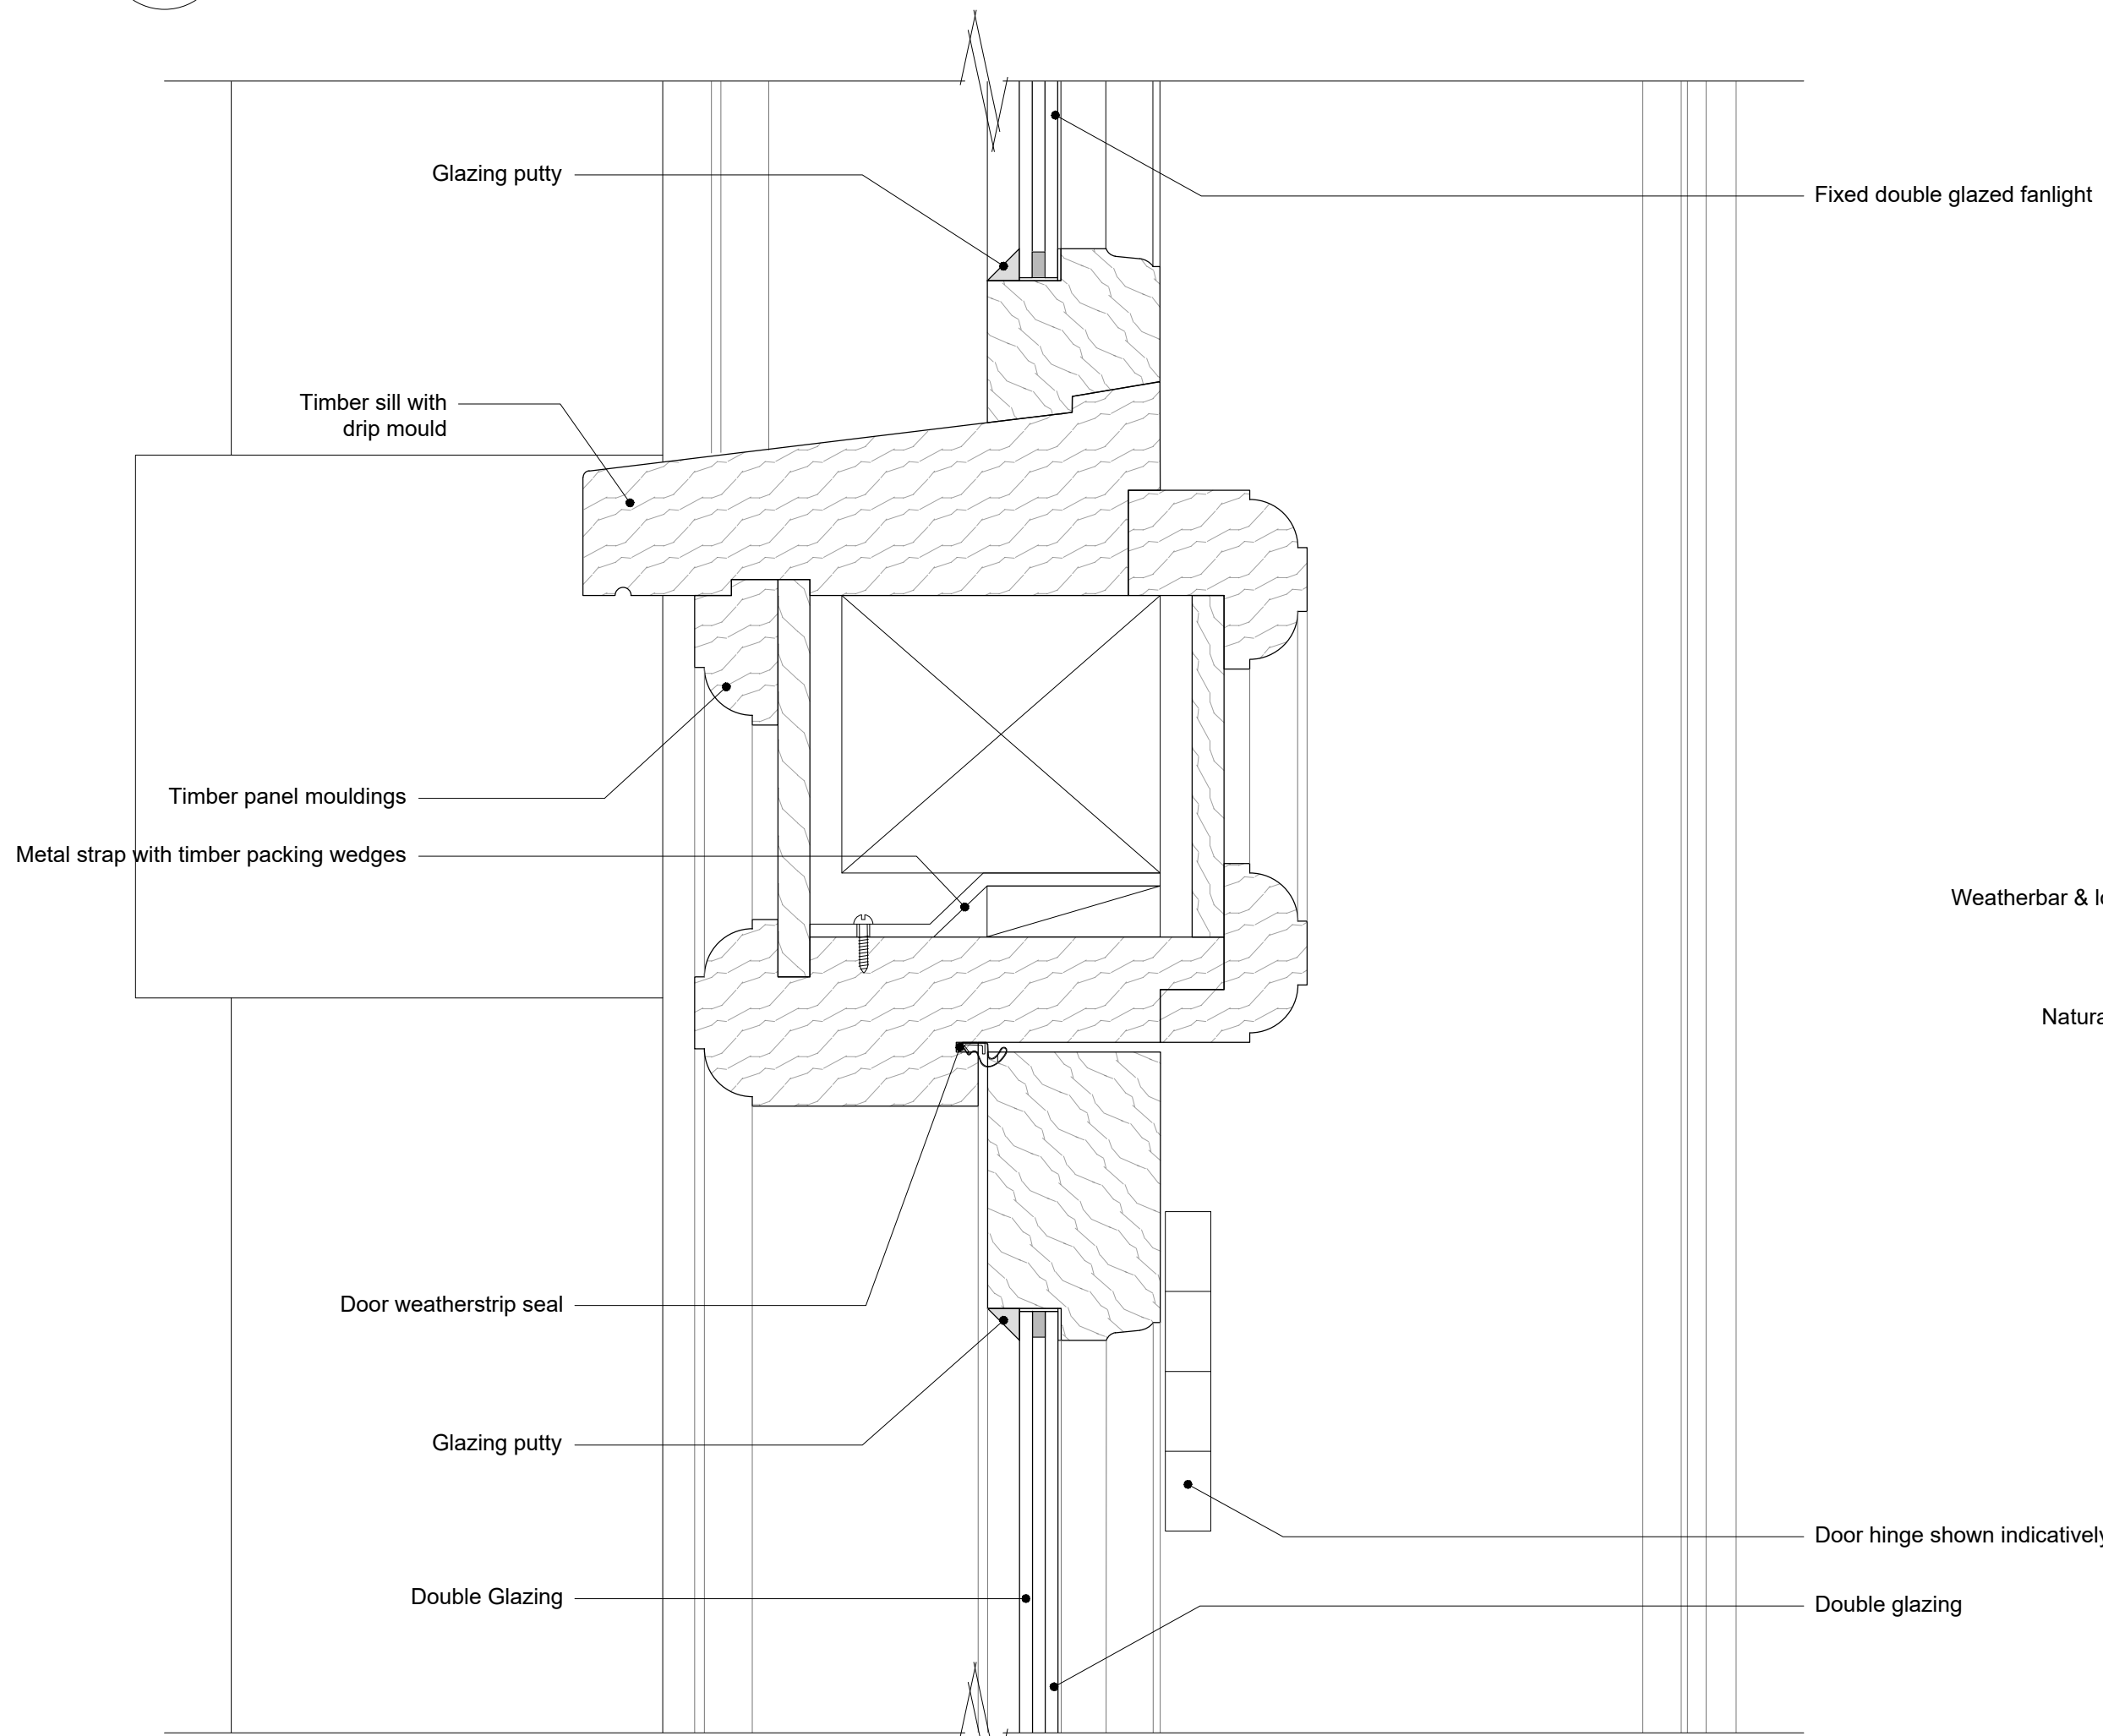


01 Door Type C1 - Fanlight Jamb Detail
764.3 SCALE 1:2 @ A1

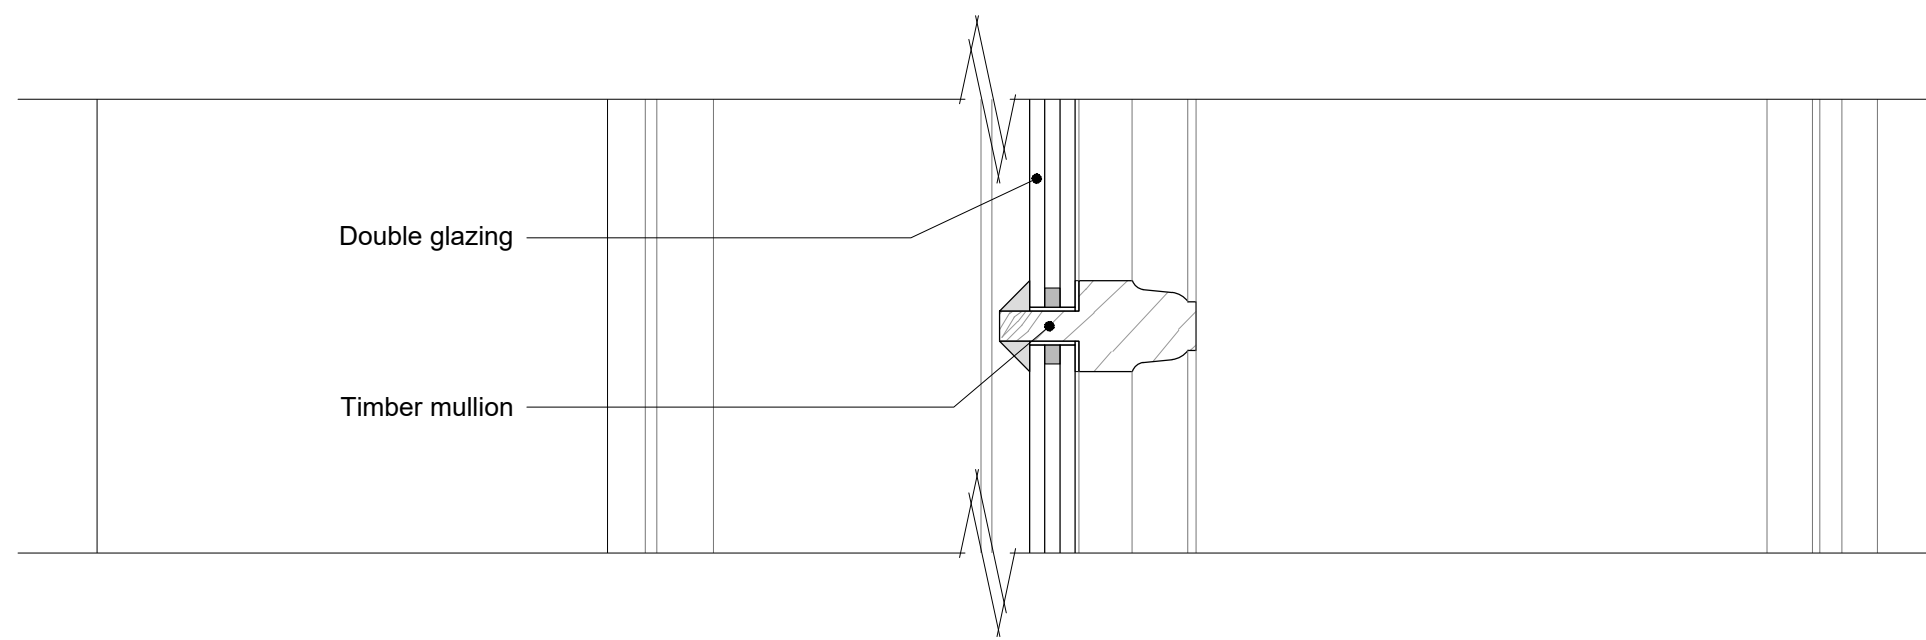


02 Door Type C1 - Fanlight Sill & Door Head Jamb Detail
764.3 SCALE 1:2 @ A1

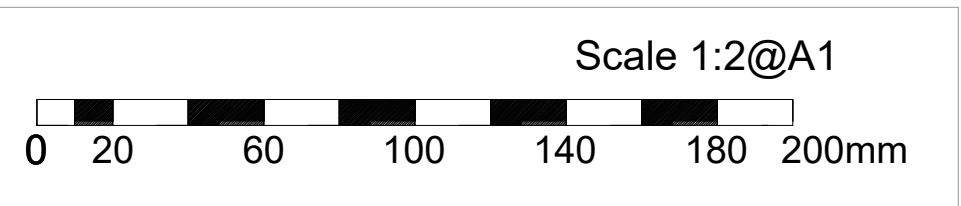

03 Door Type C1 - Door Mullion Detail
764.3 SCALE 1:2 @ A1

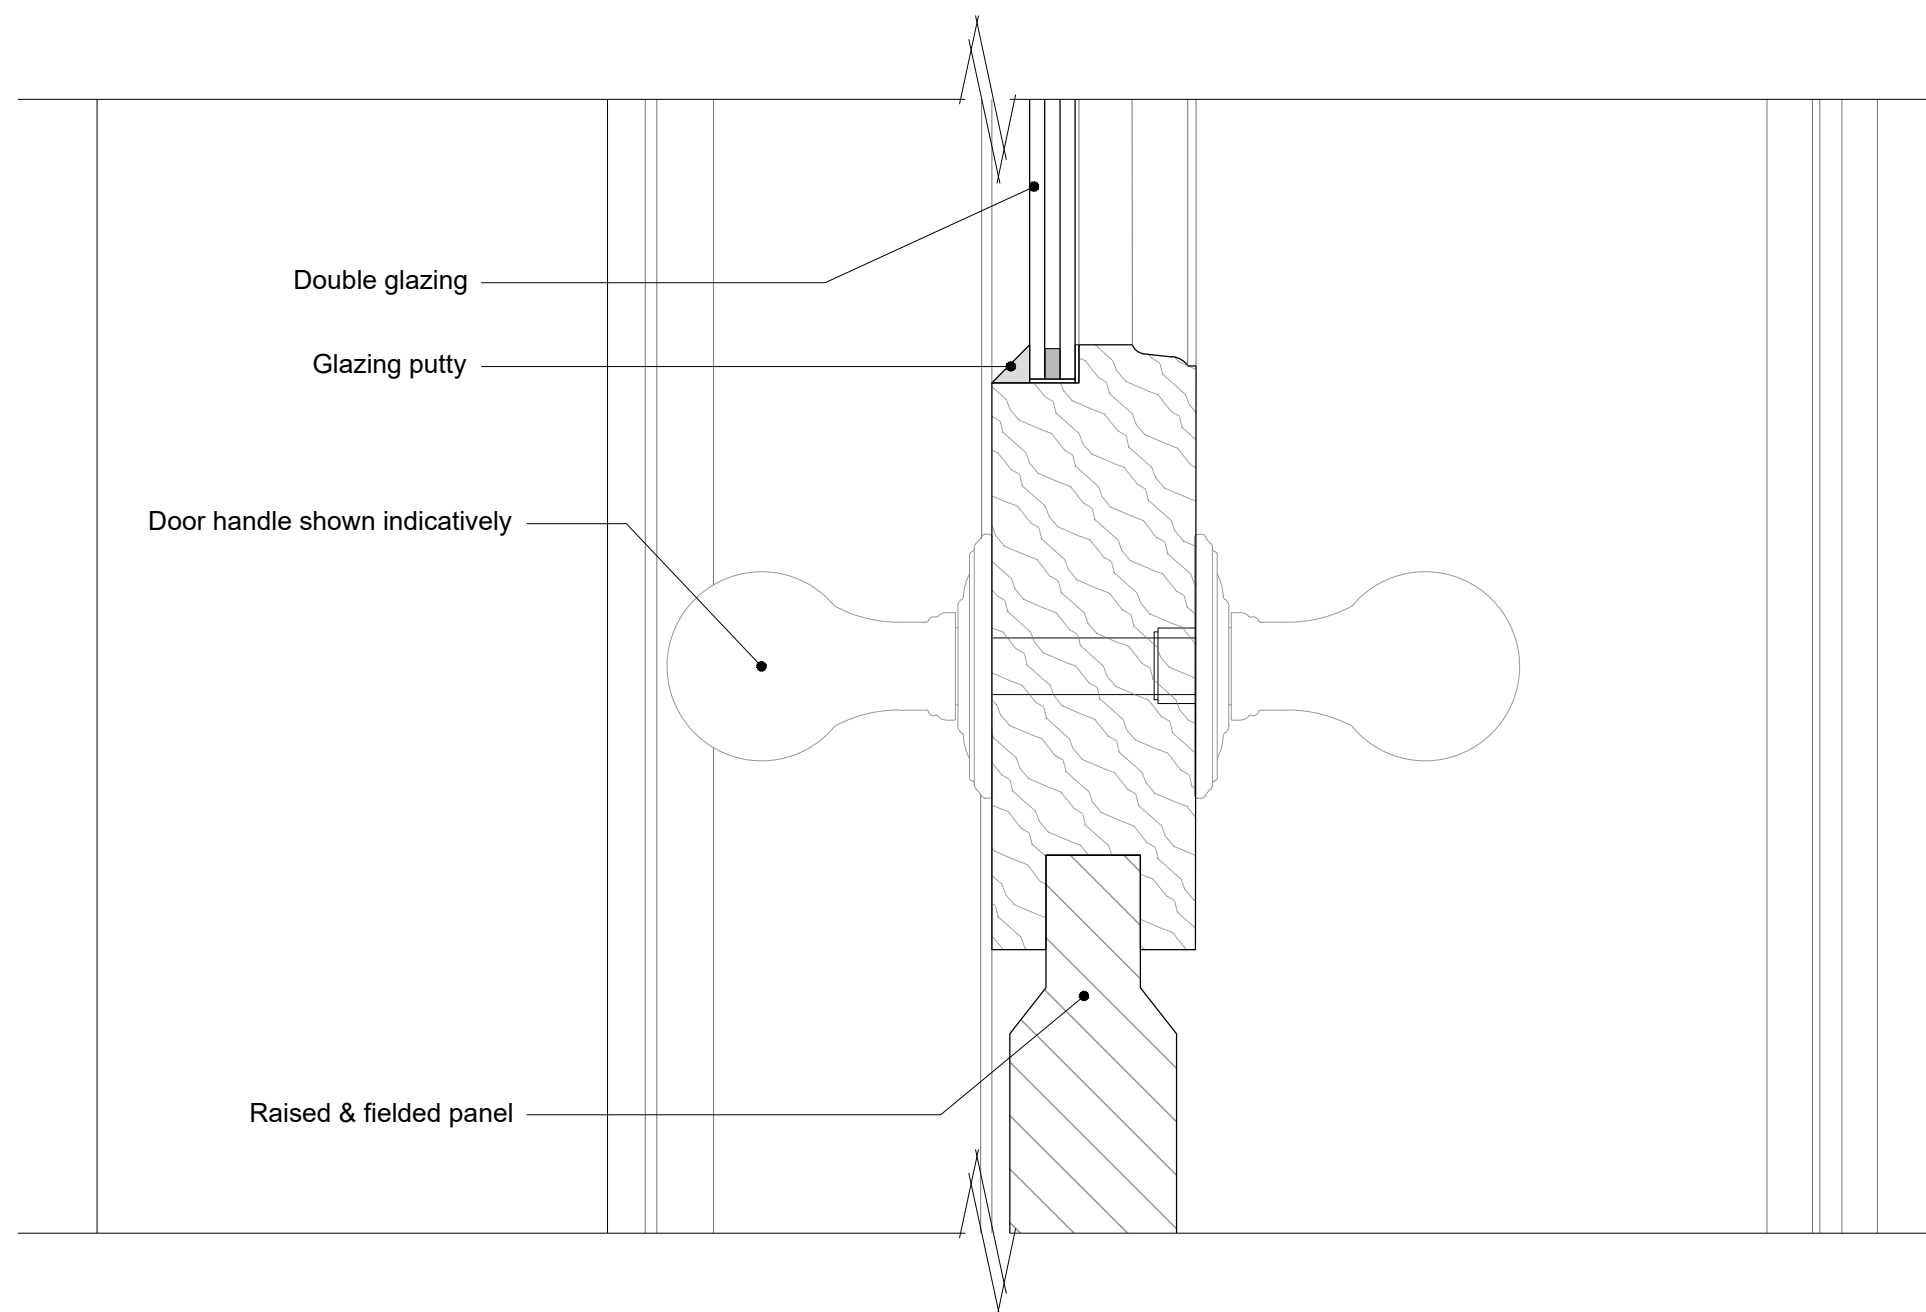

04 Door Type C1 - Door Middle Rail Detail
764.3 SCALE 1:2 @ A1

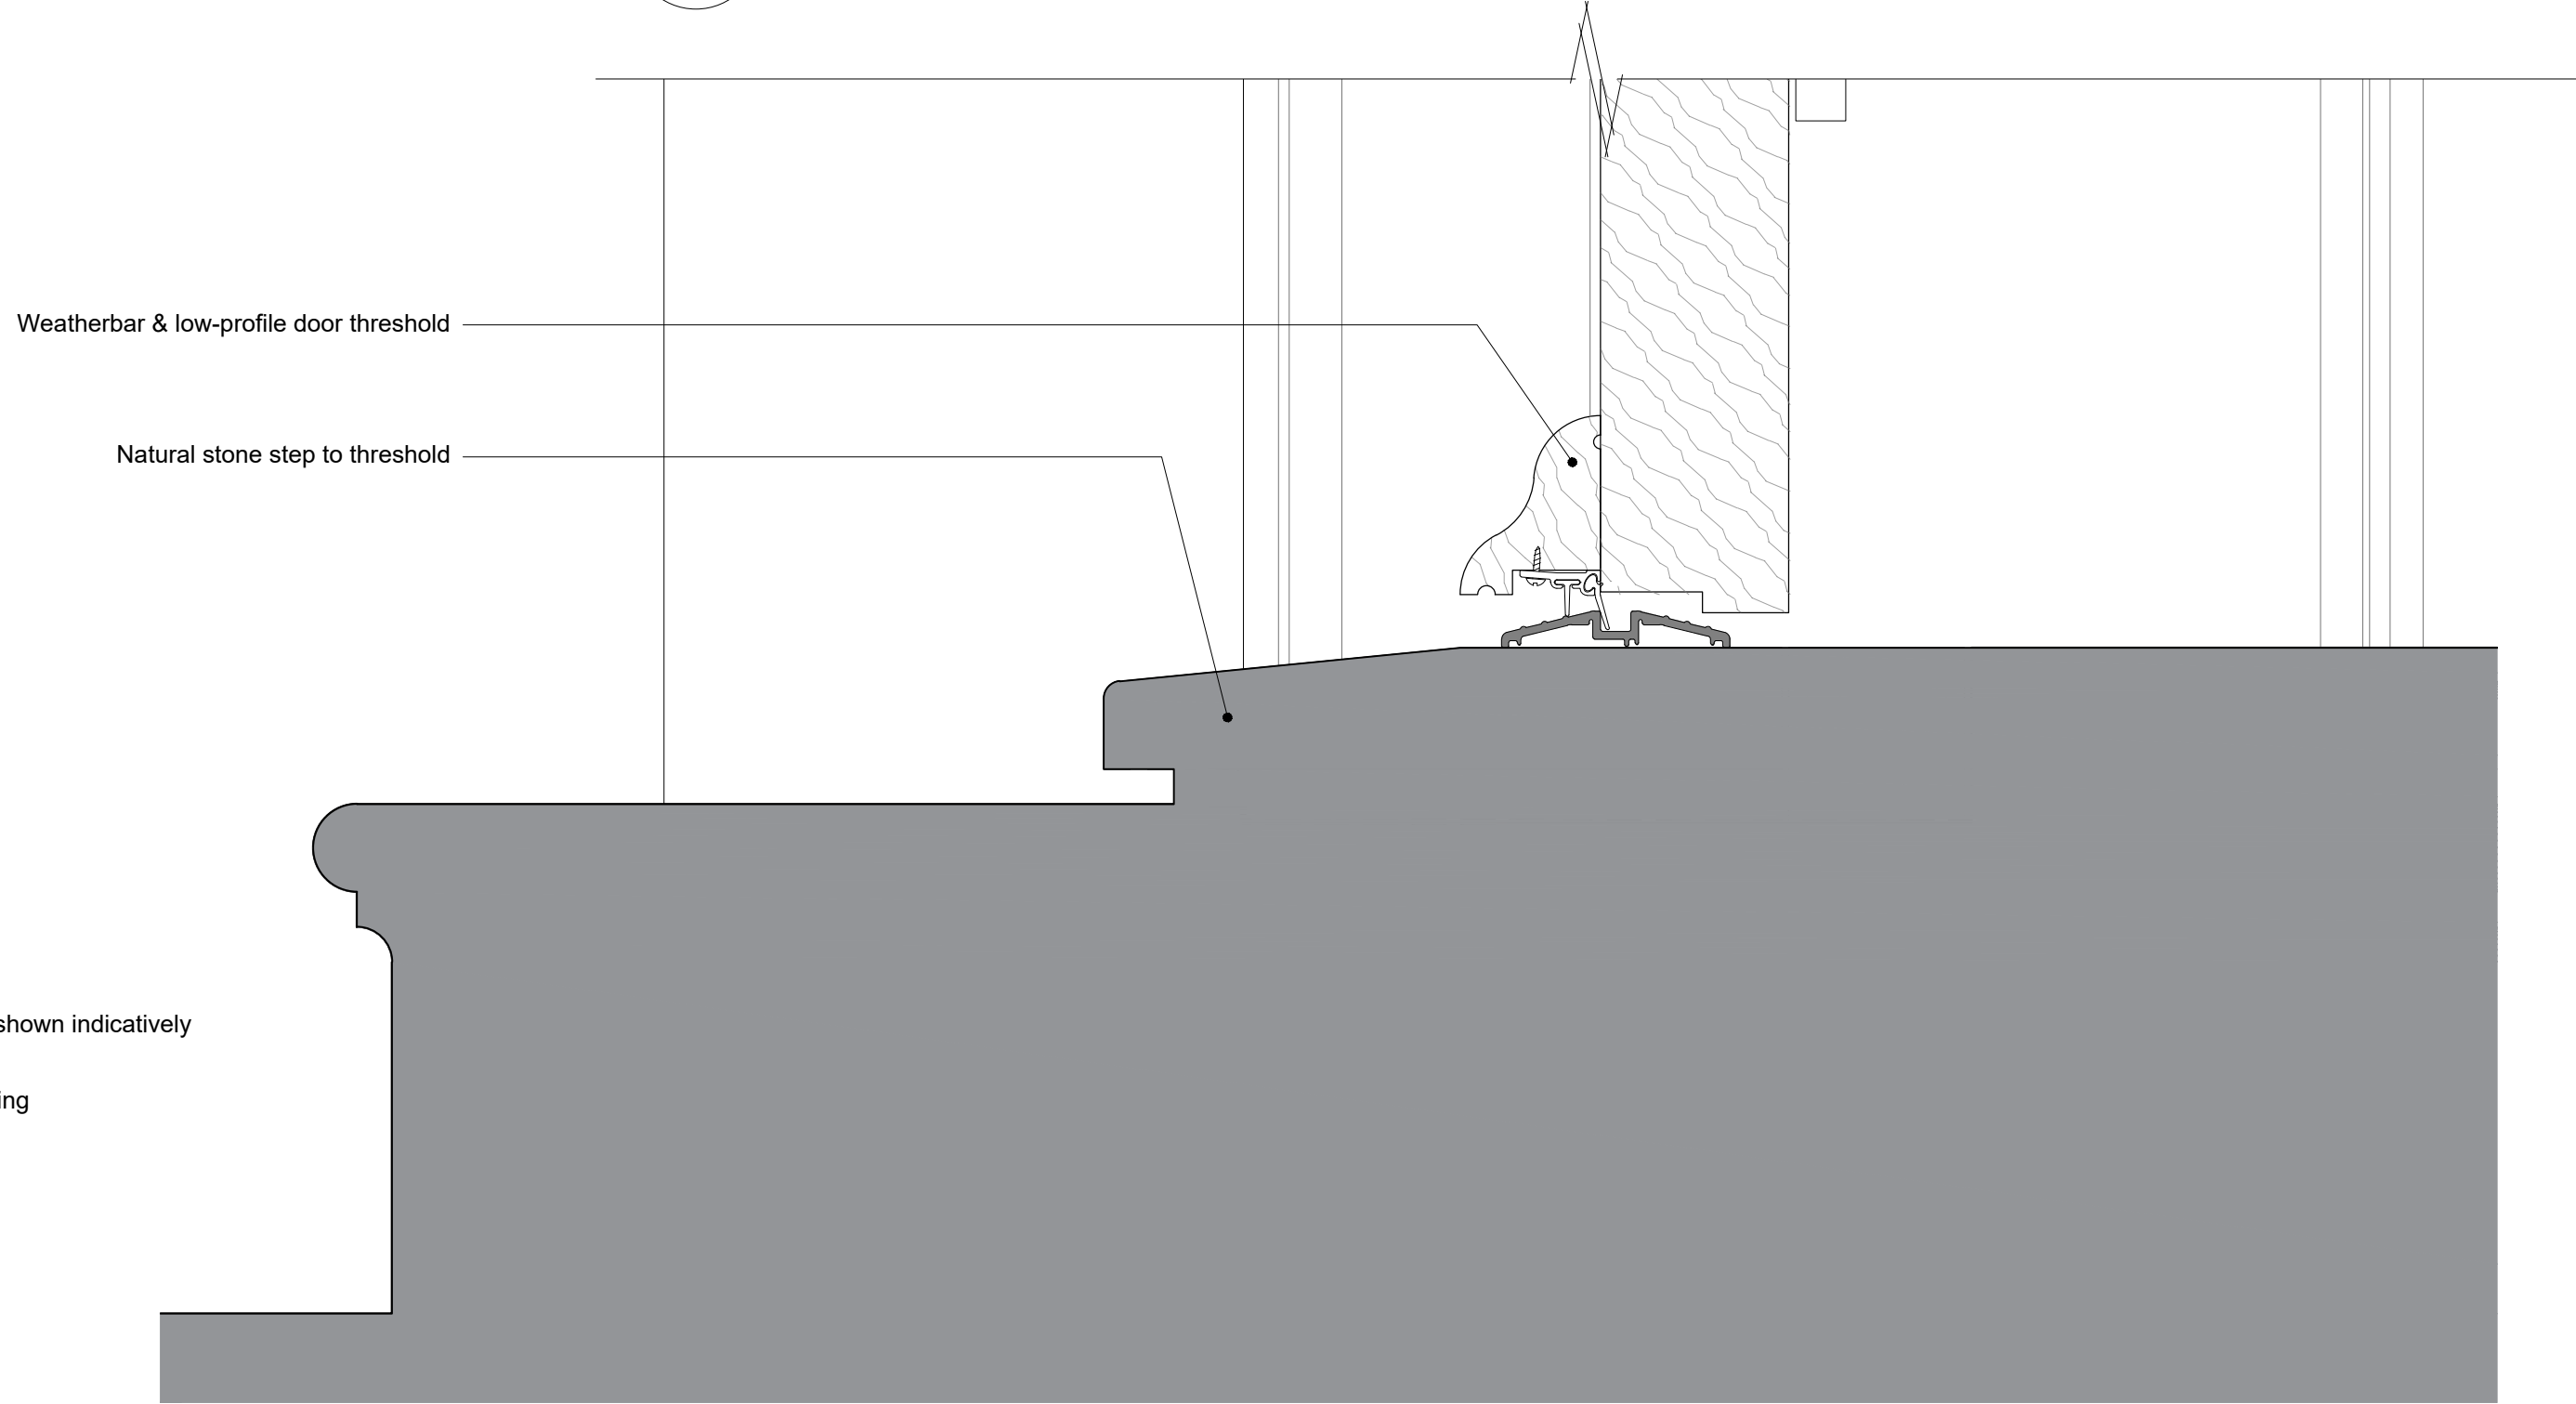

05 Door Type C1 - Bottom Rail & Threshold Detail
764.3 SCALE 1:2 @ A1

- No. Notes
1. Dimensions to be verified on site. Only figured dimensions to be used and any discrepancies in dimensions are to be reported to the architect. No dimensions are to be scaled from printed drawings. Any areas indicated on this drawing are for guidance only. No responsibility is taken for their accuracy.
 2. There is a risk of injury or death in construction if the works are not properly planned and supervised. The contractor must not undertake any element of the work without first having carried out the necessary risk assessments and prepared detailed method statements.

FOR PLANNING

P1 Initial 20/03/26
no. revision. date.

BLDA ARCHITECTS

RIBA  211 Design Centre East
Chartered Practice Chelsea Harbour
London, SW10 0XF
mail@blda.co.uk
www.blda.co.uk
t +44 (0) 20 7838 5555
f +44 (0) 20 7838 5556

Job: TH - Walled Garden Buildings

Title: Typical Door Details - DTC1
Door Type - C1 Typical French Double
Glazed Door with Fanlight
Sheet 3 of 3

Type: 752-767 Typical Door Details

Status: FOR PLANNING

drawn by	JM	checked by	DY	approved by	DY
scale	1:2 @ A1	size	A1	date	16/01/26
job number		drawing number		revision	

3124 764.3 P1