


3 brigmerston cottages, SP4 8HY location plan

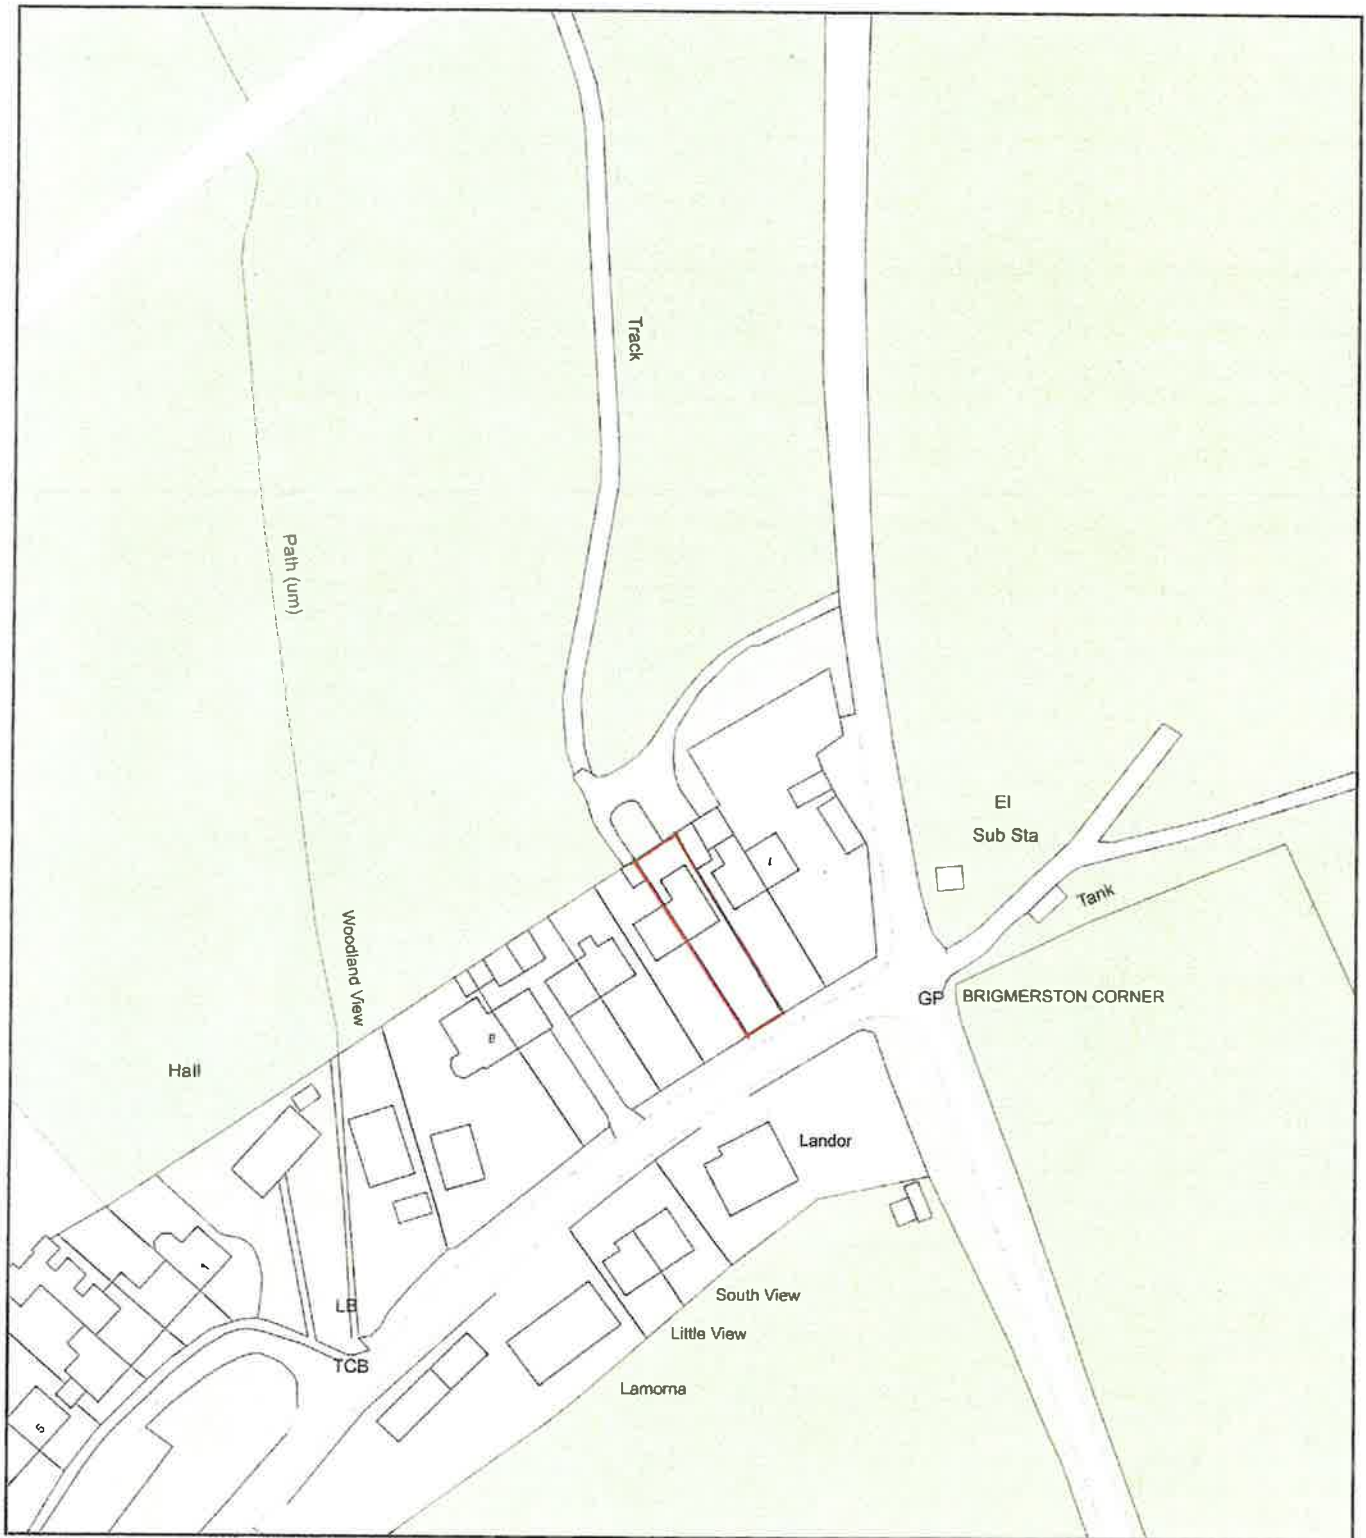

0 50
Metres



Plan Produced for: Mr M Western
Date Produced: 28 Apr 2026
Plan Reference Number: TQRQM26118110647560
Scale: 1:1250 @ A4