



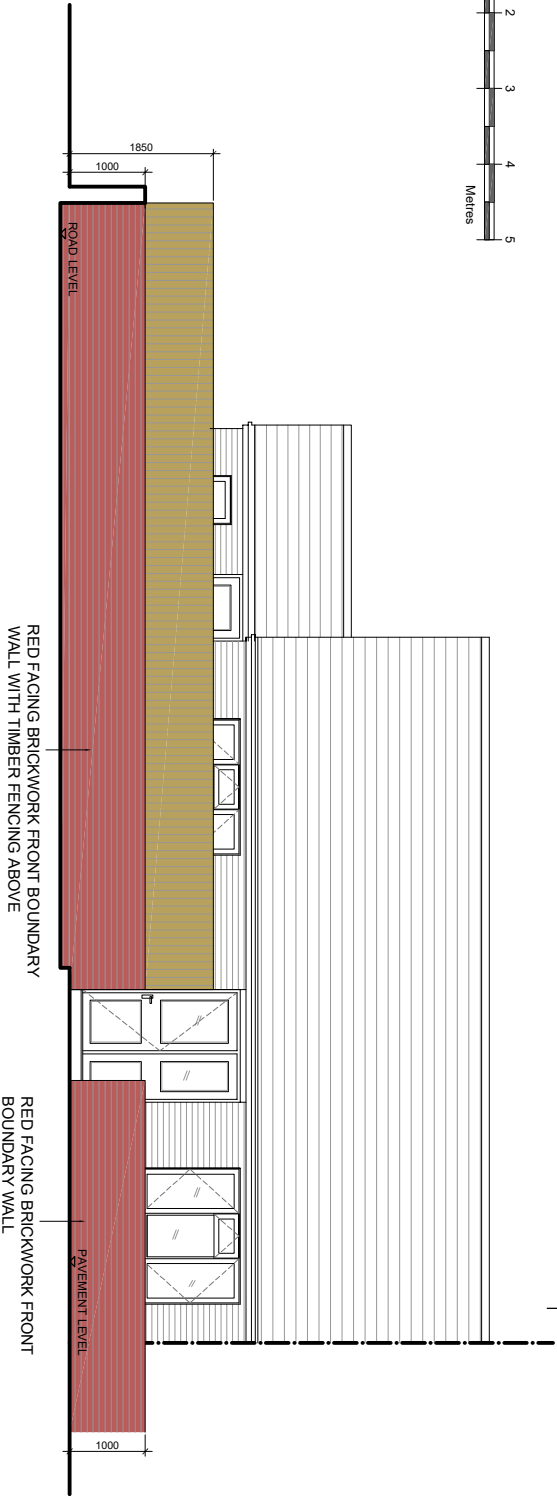

FRONT BOUNDARY WALL
AS EXISTING

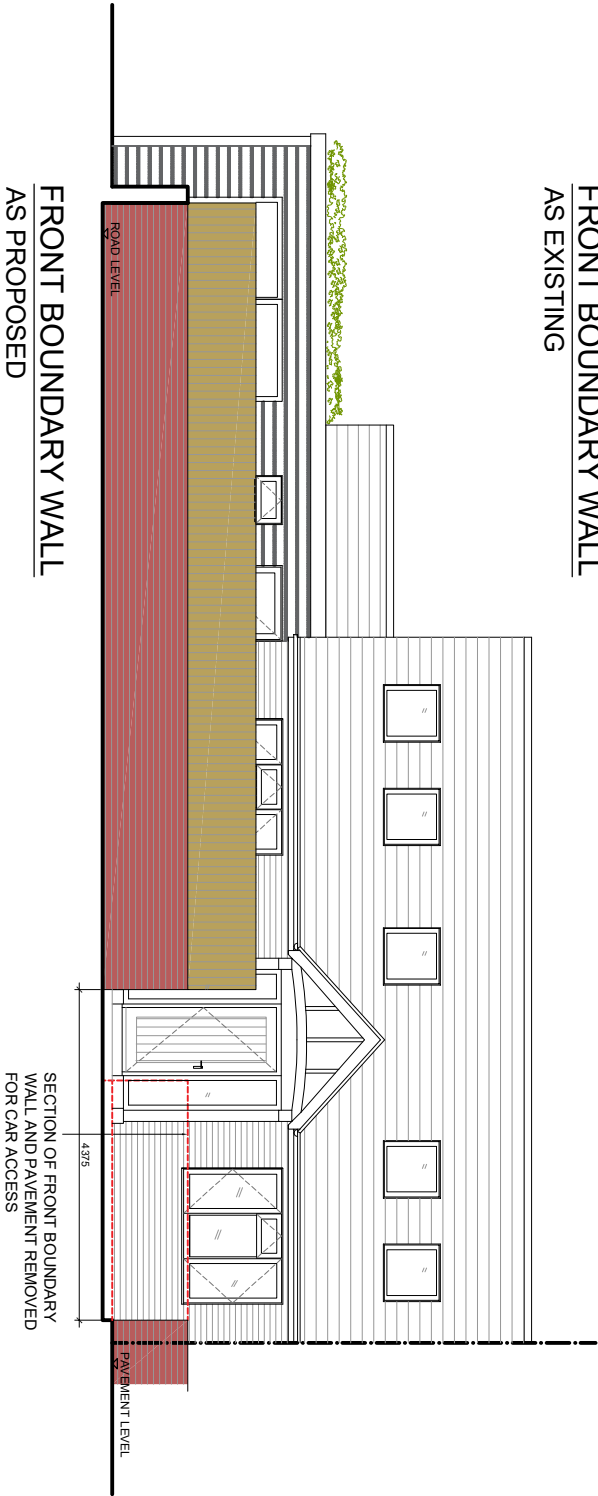


FRONT BOUNDARY WALL
AS PROPOSED




FRONT BOUNDARY AS EXISTING

NOTE: THERE IS NO DEDICATED, PRIVATE PARKING SPACE ASSOCIATED WITH THE EXISTING 2 BED PROPERTY. THE NEW DEDICATED PARKING SPACE IS INTENDED TO OFFSET THE ADDITIONAL BEDROOM PROPOSED

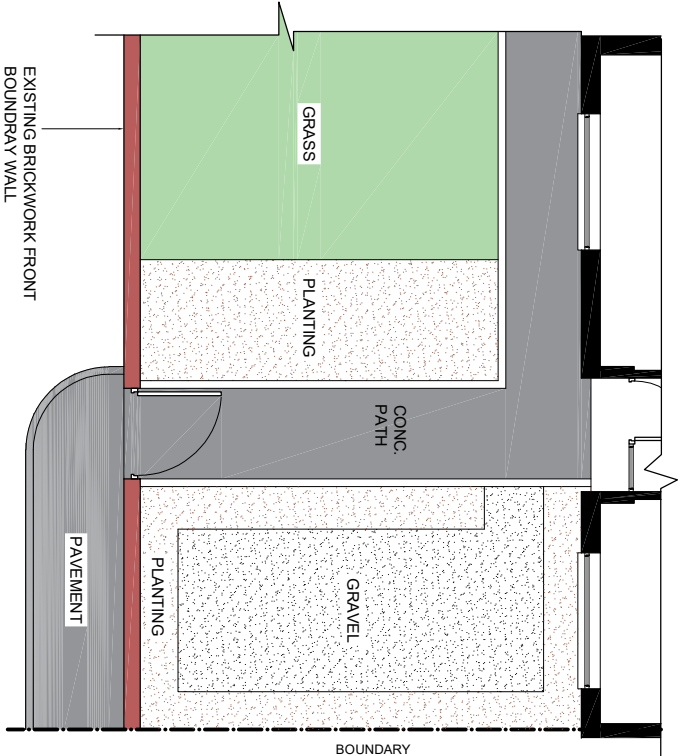

FRONT GARDEN PLAN
AS EXISTING

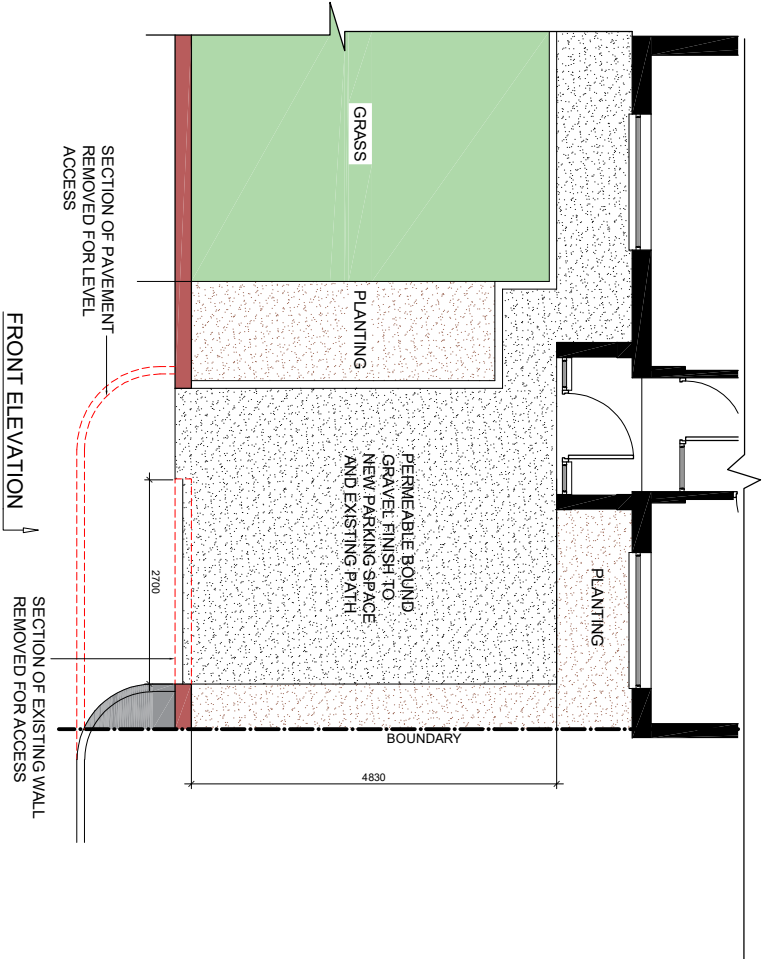

FRONT GARDEN PLAN
AS PROPOSED

REVISION NOTES

A 05-05-2025 JD FRONT & REAR DOWNER REMOVED, PORCH ADDED.

SIMPLE PLANS
PLANNING & DESIGN SERVICES
e: simpleplans76@gmail.com m: 07715 707733
www.simpleplans.net

© COPYRIGHT

No part of this drawing may be reproduced without written consent.
All contractors must visit site and be responsible for taking and checking all dimensions relating to this work.
Do not scale from this drawing.

STATUS

PLANNING

PROJECT

LOFT CONVERSION & SIDE EXTENSION
1 MEADOW CROFT, CHILTON FOLIAT,
HUNGERFORD, RG17 0UA

DATE DRAWN BY 24.08.2025 JD SCALE 1:100@A3

DRAWING TITLE OFF ROAD PARKING SPACE DETAILS

PROJECT NO PL04 REV A