
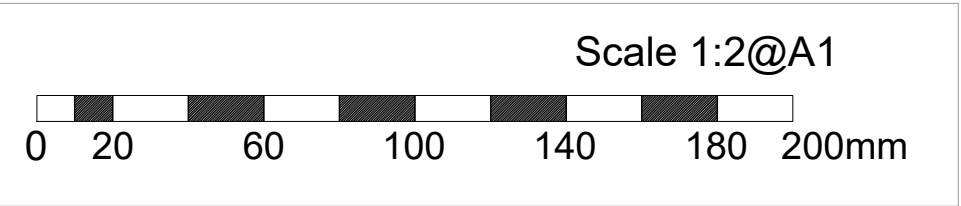
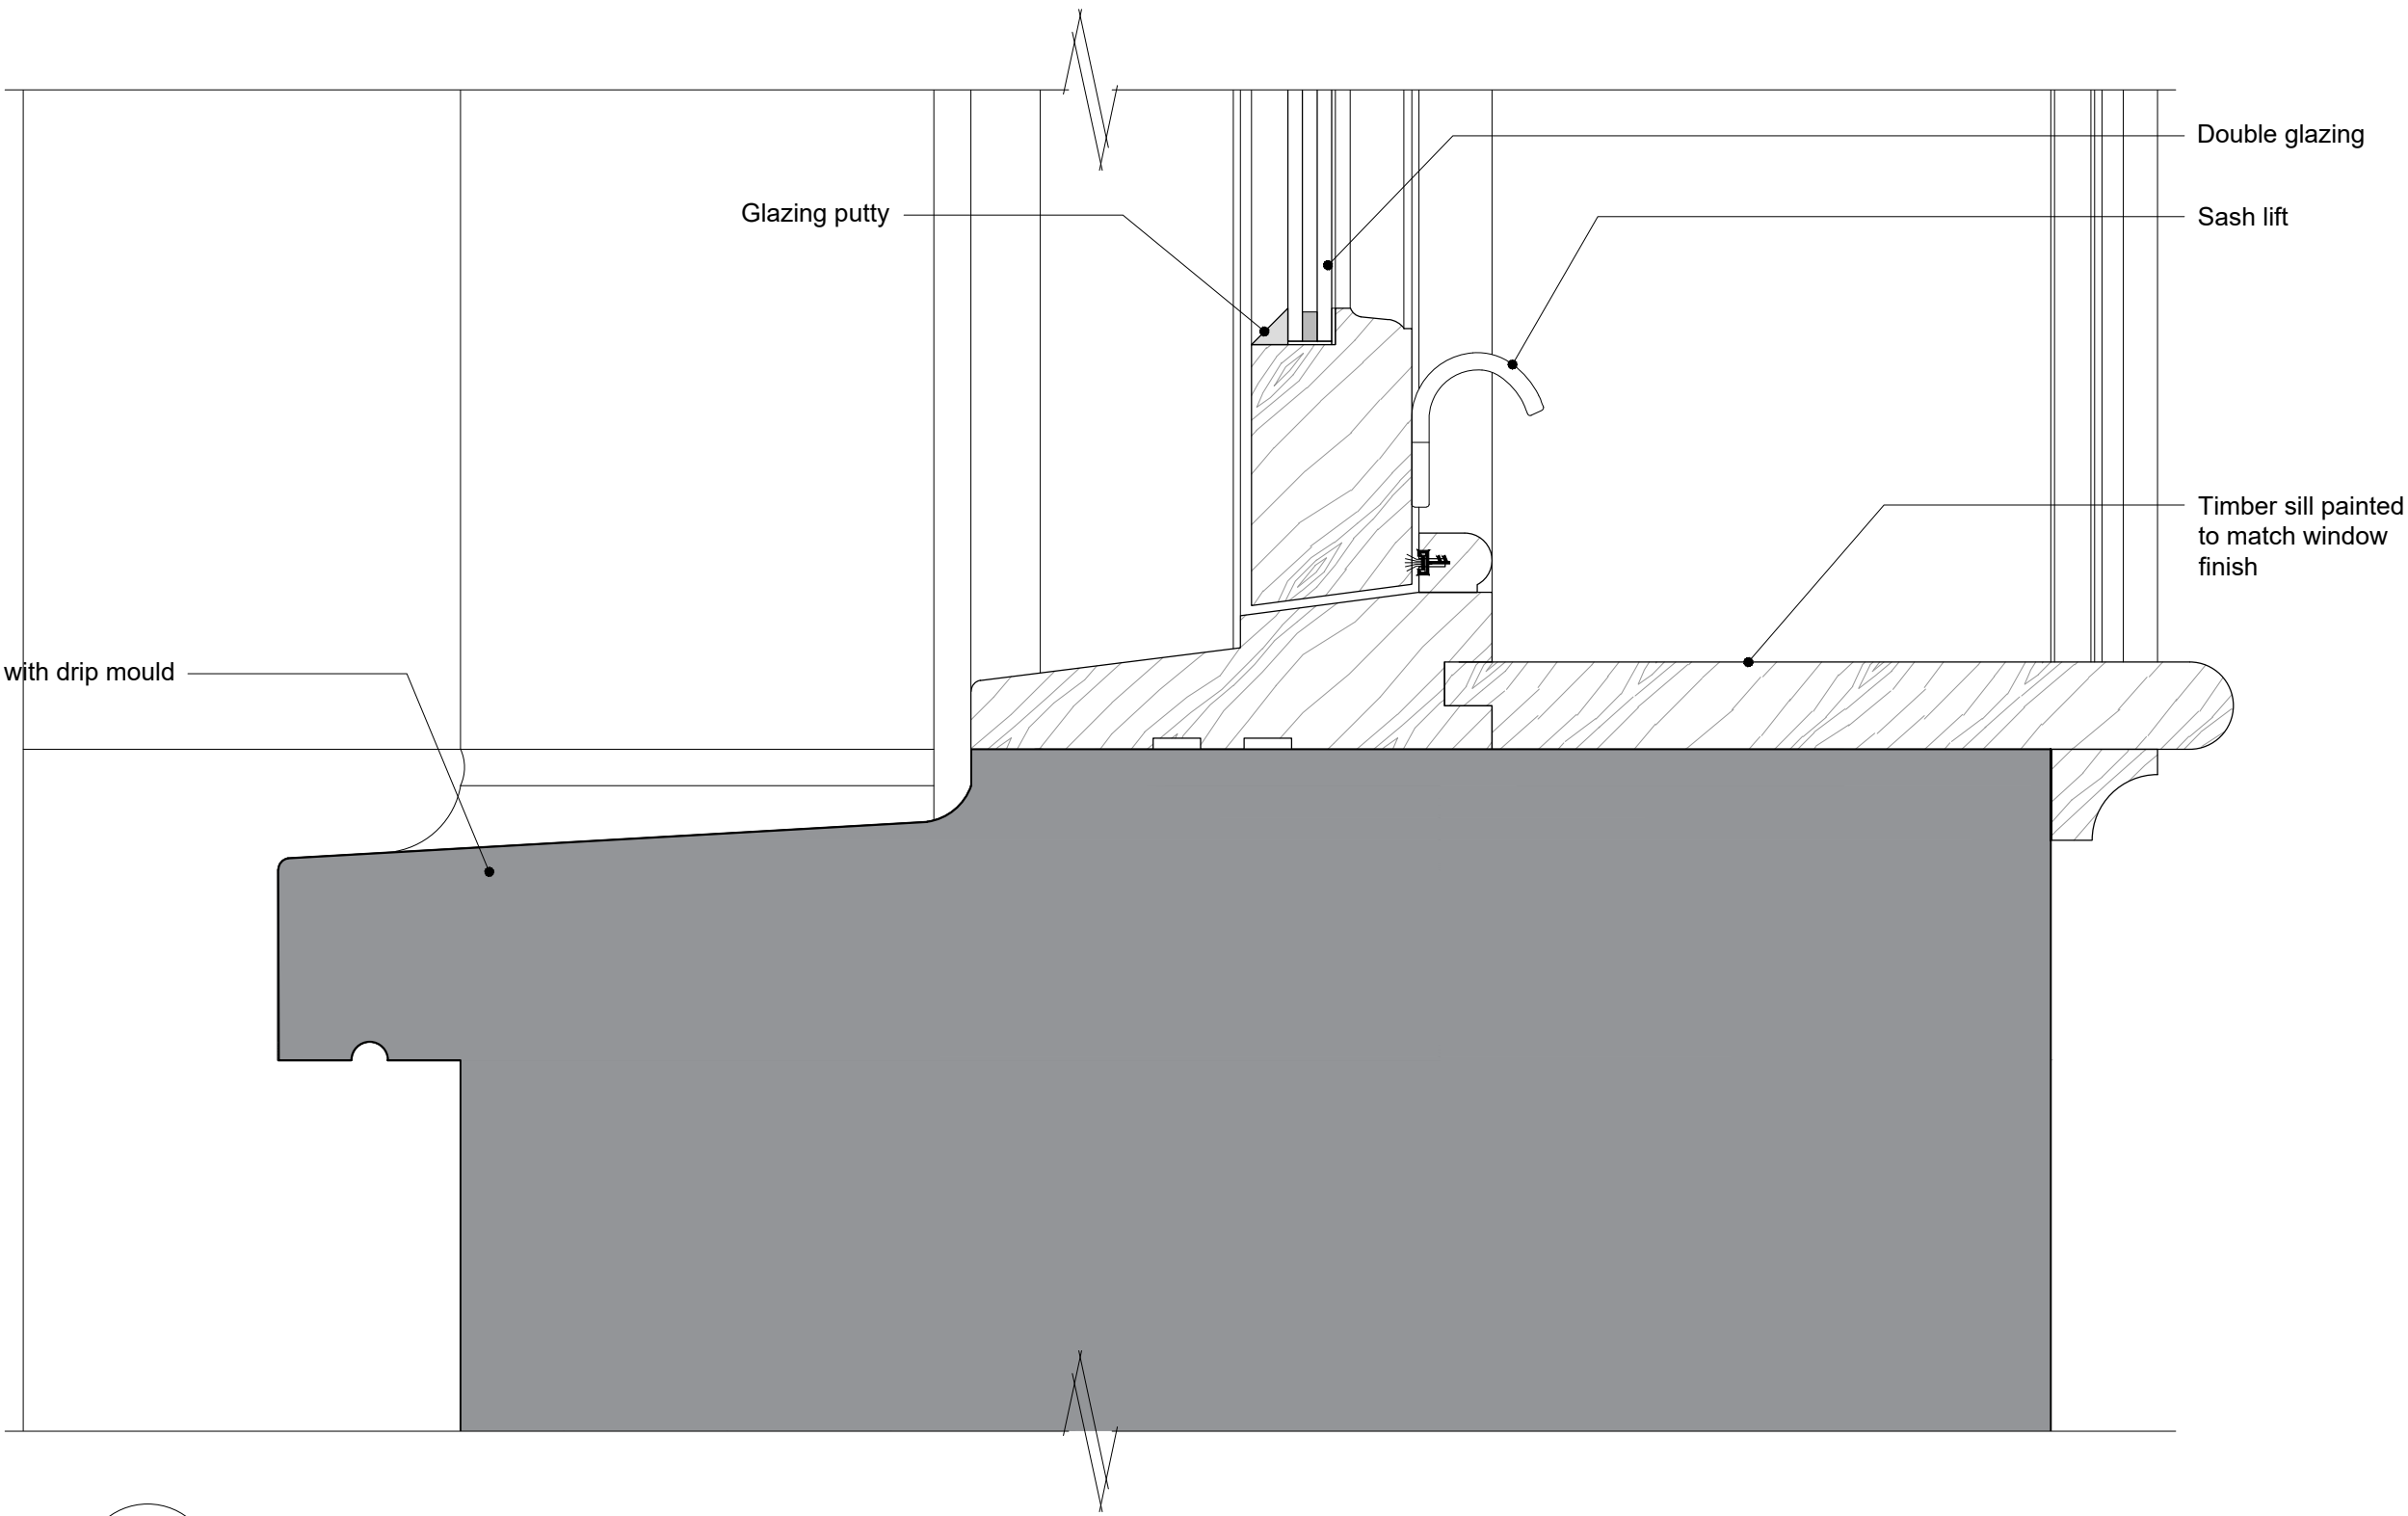
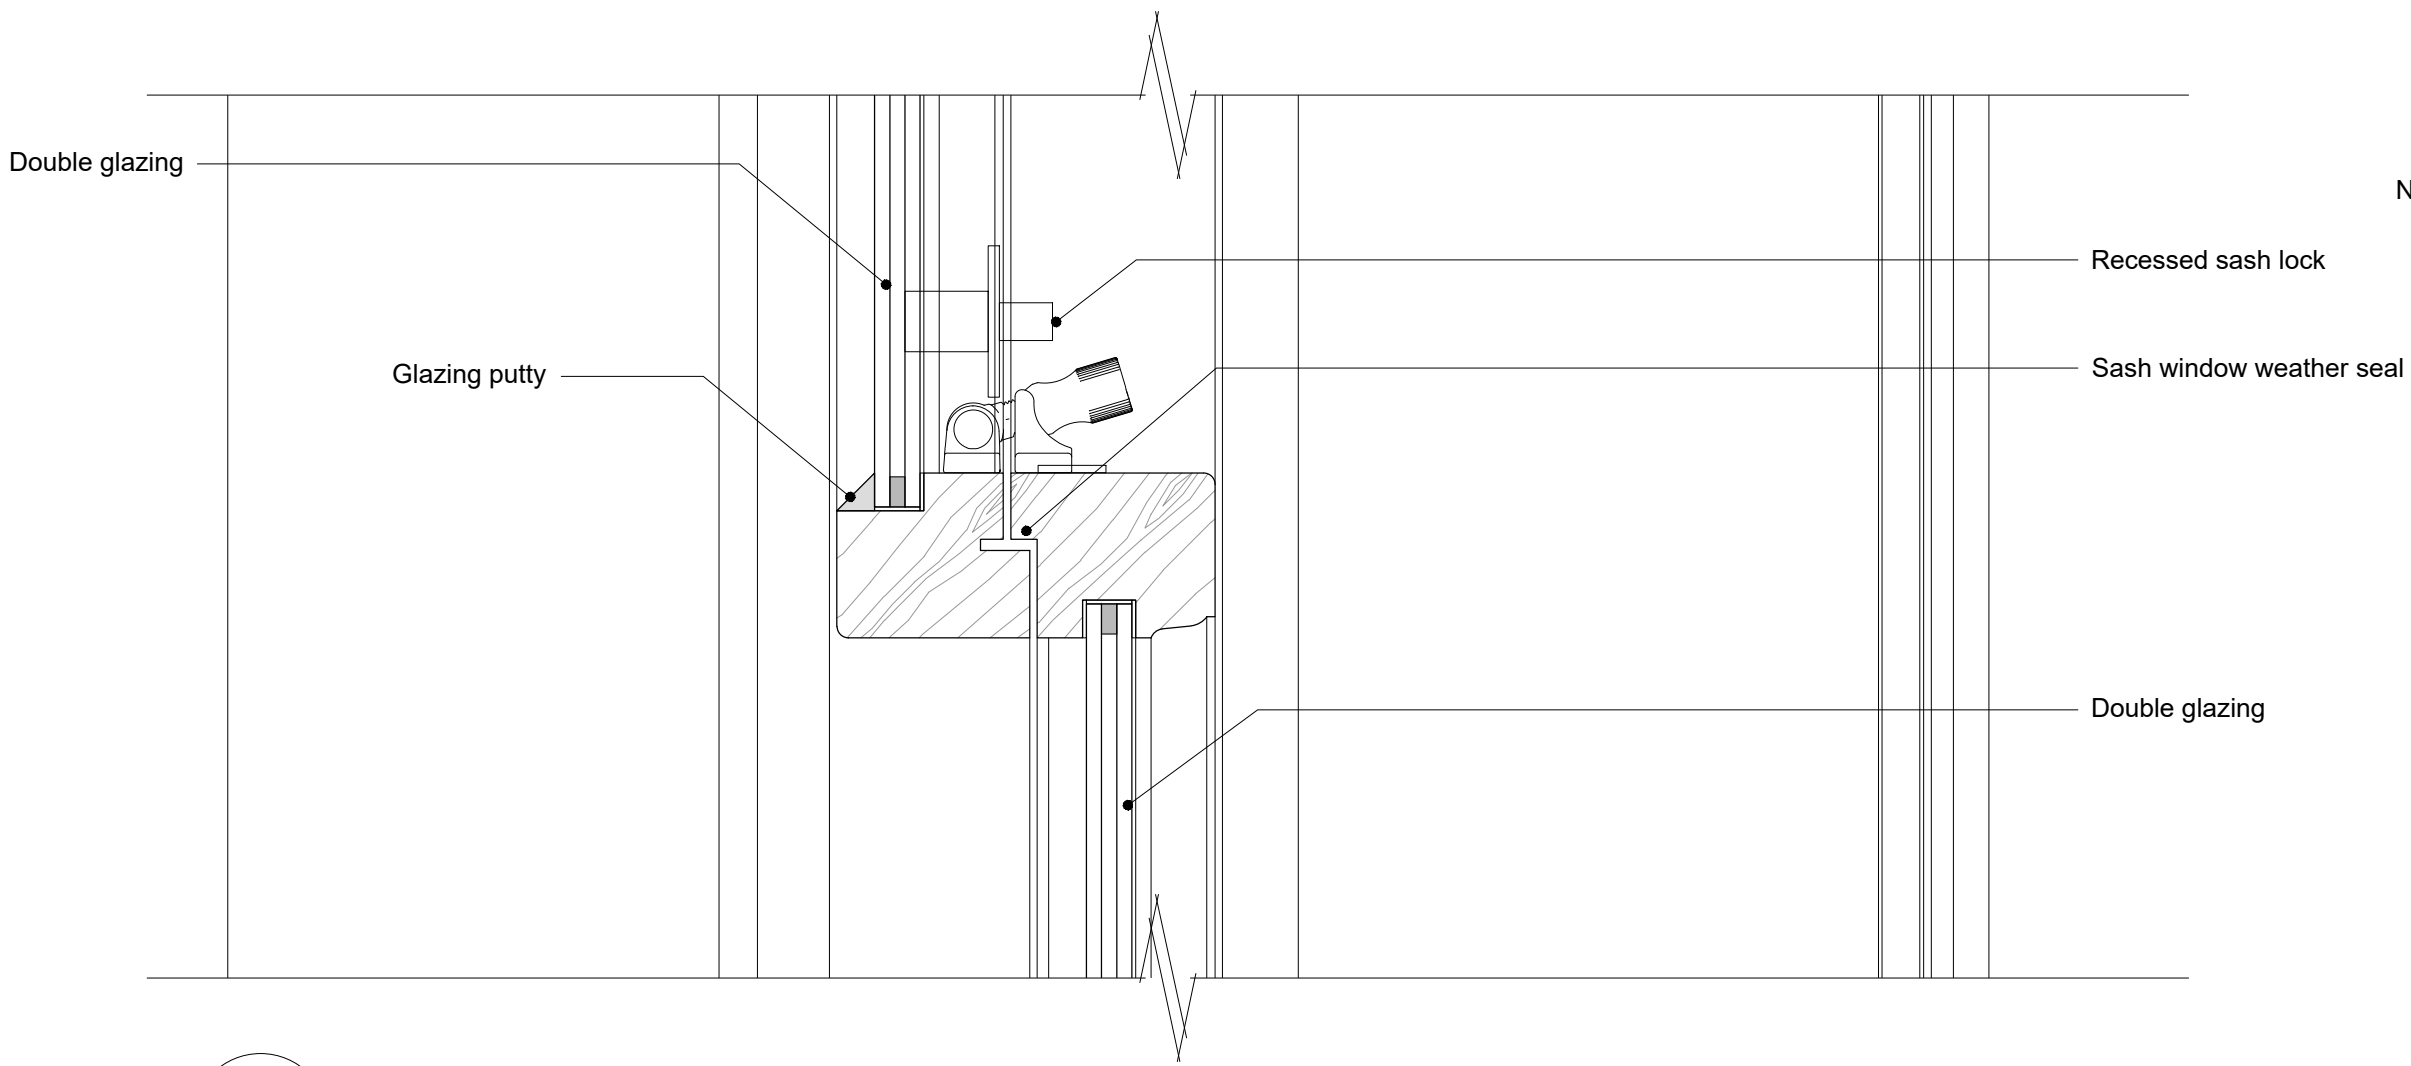
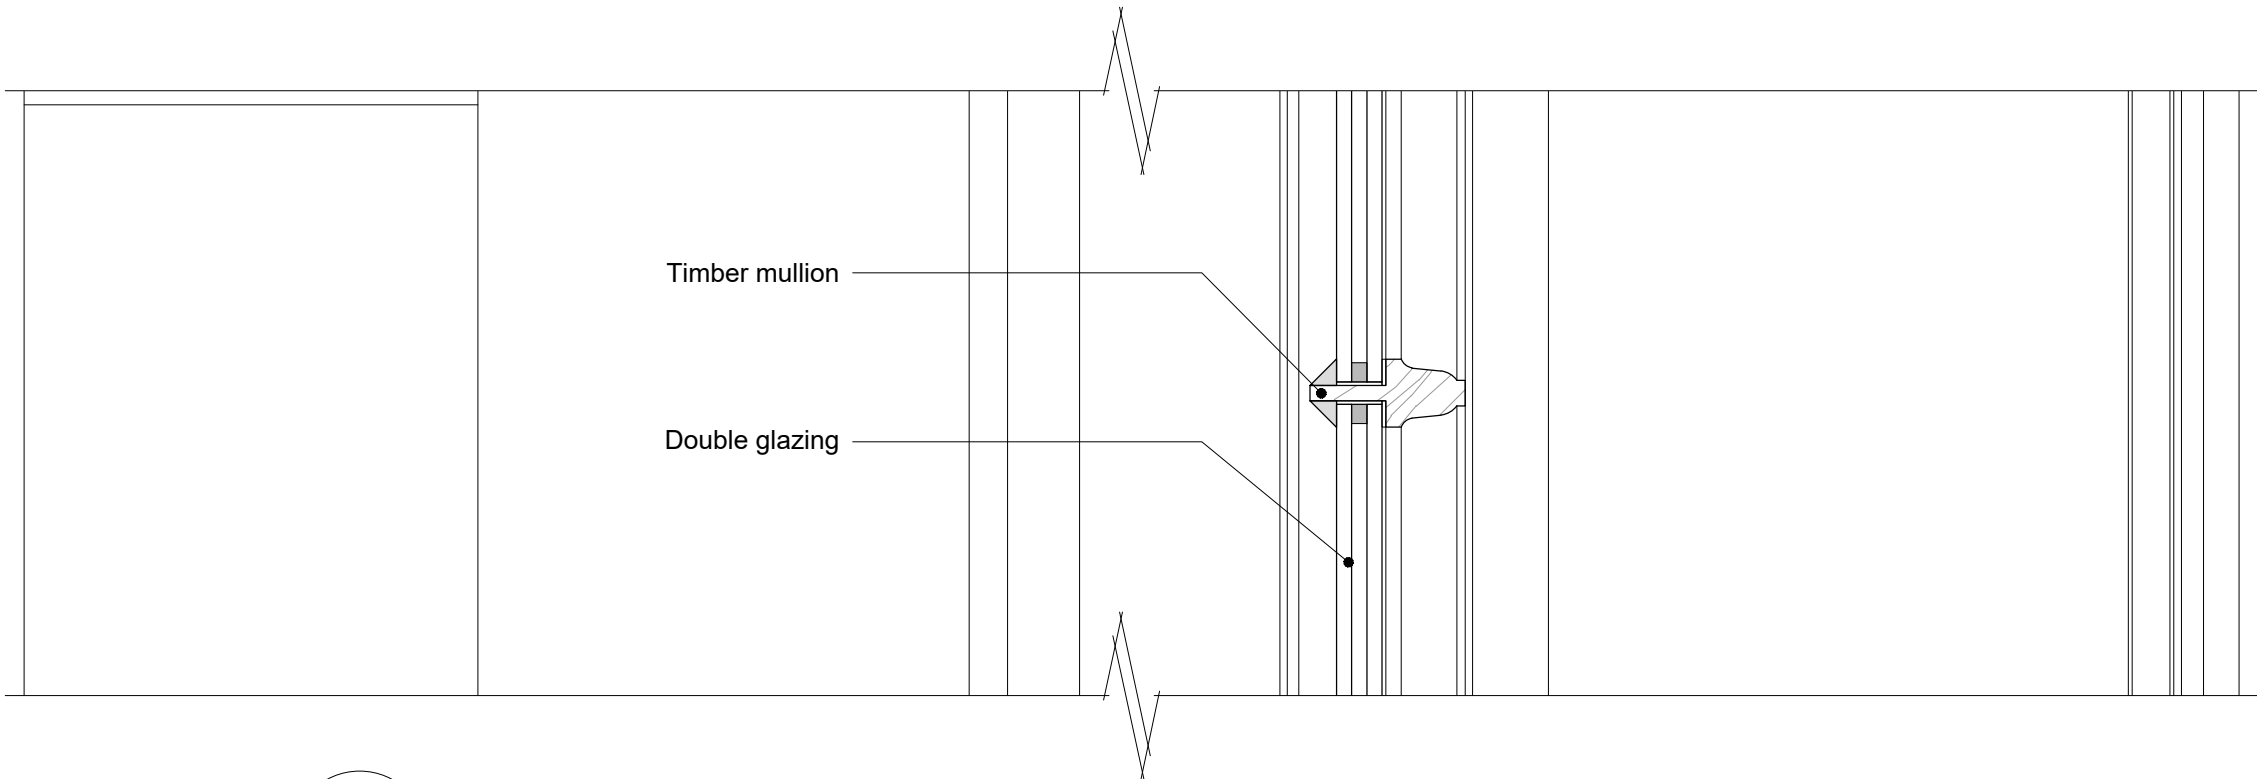


- No. Notes
1.

Dimensions to be verified on site. Only figured dimensions to be used and any discrepancies in dimensions are to be reported to the architect. No dimensions are to be scaled from printed drawings. Any areas indicated on this drawing are for guidance only. No responsibility is taken for their accuracy.
2.

There is a risk of injury or death in construction if the works are not properly planned and supervised. The contractor must not undertake any element of the work without first having carried out the necessary risk assessments and prepared detailed method statements.

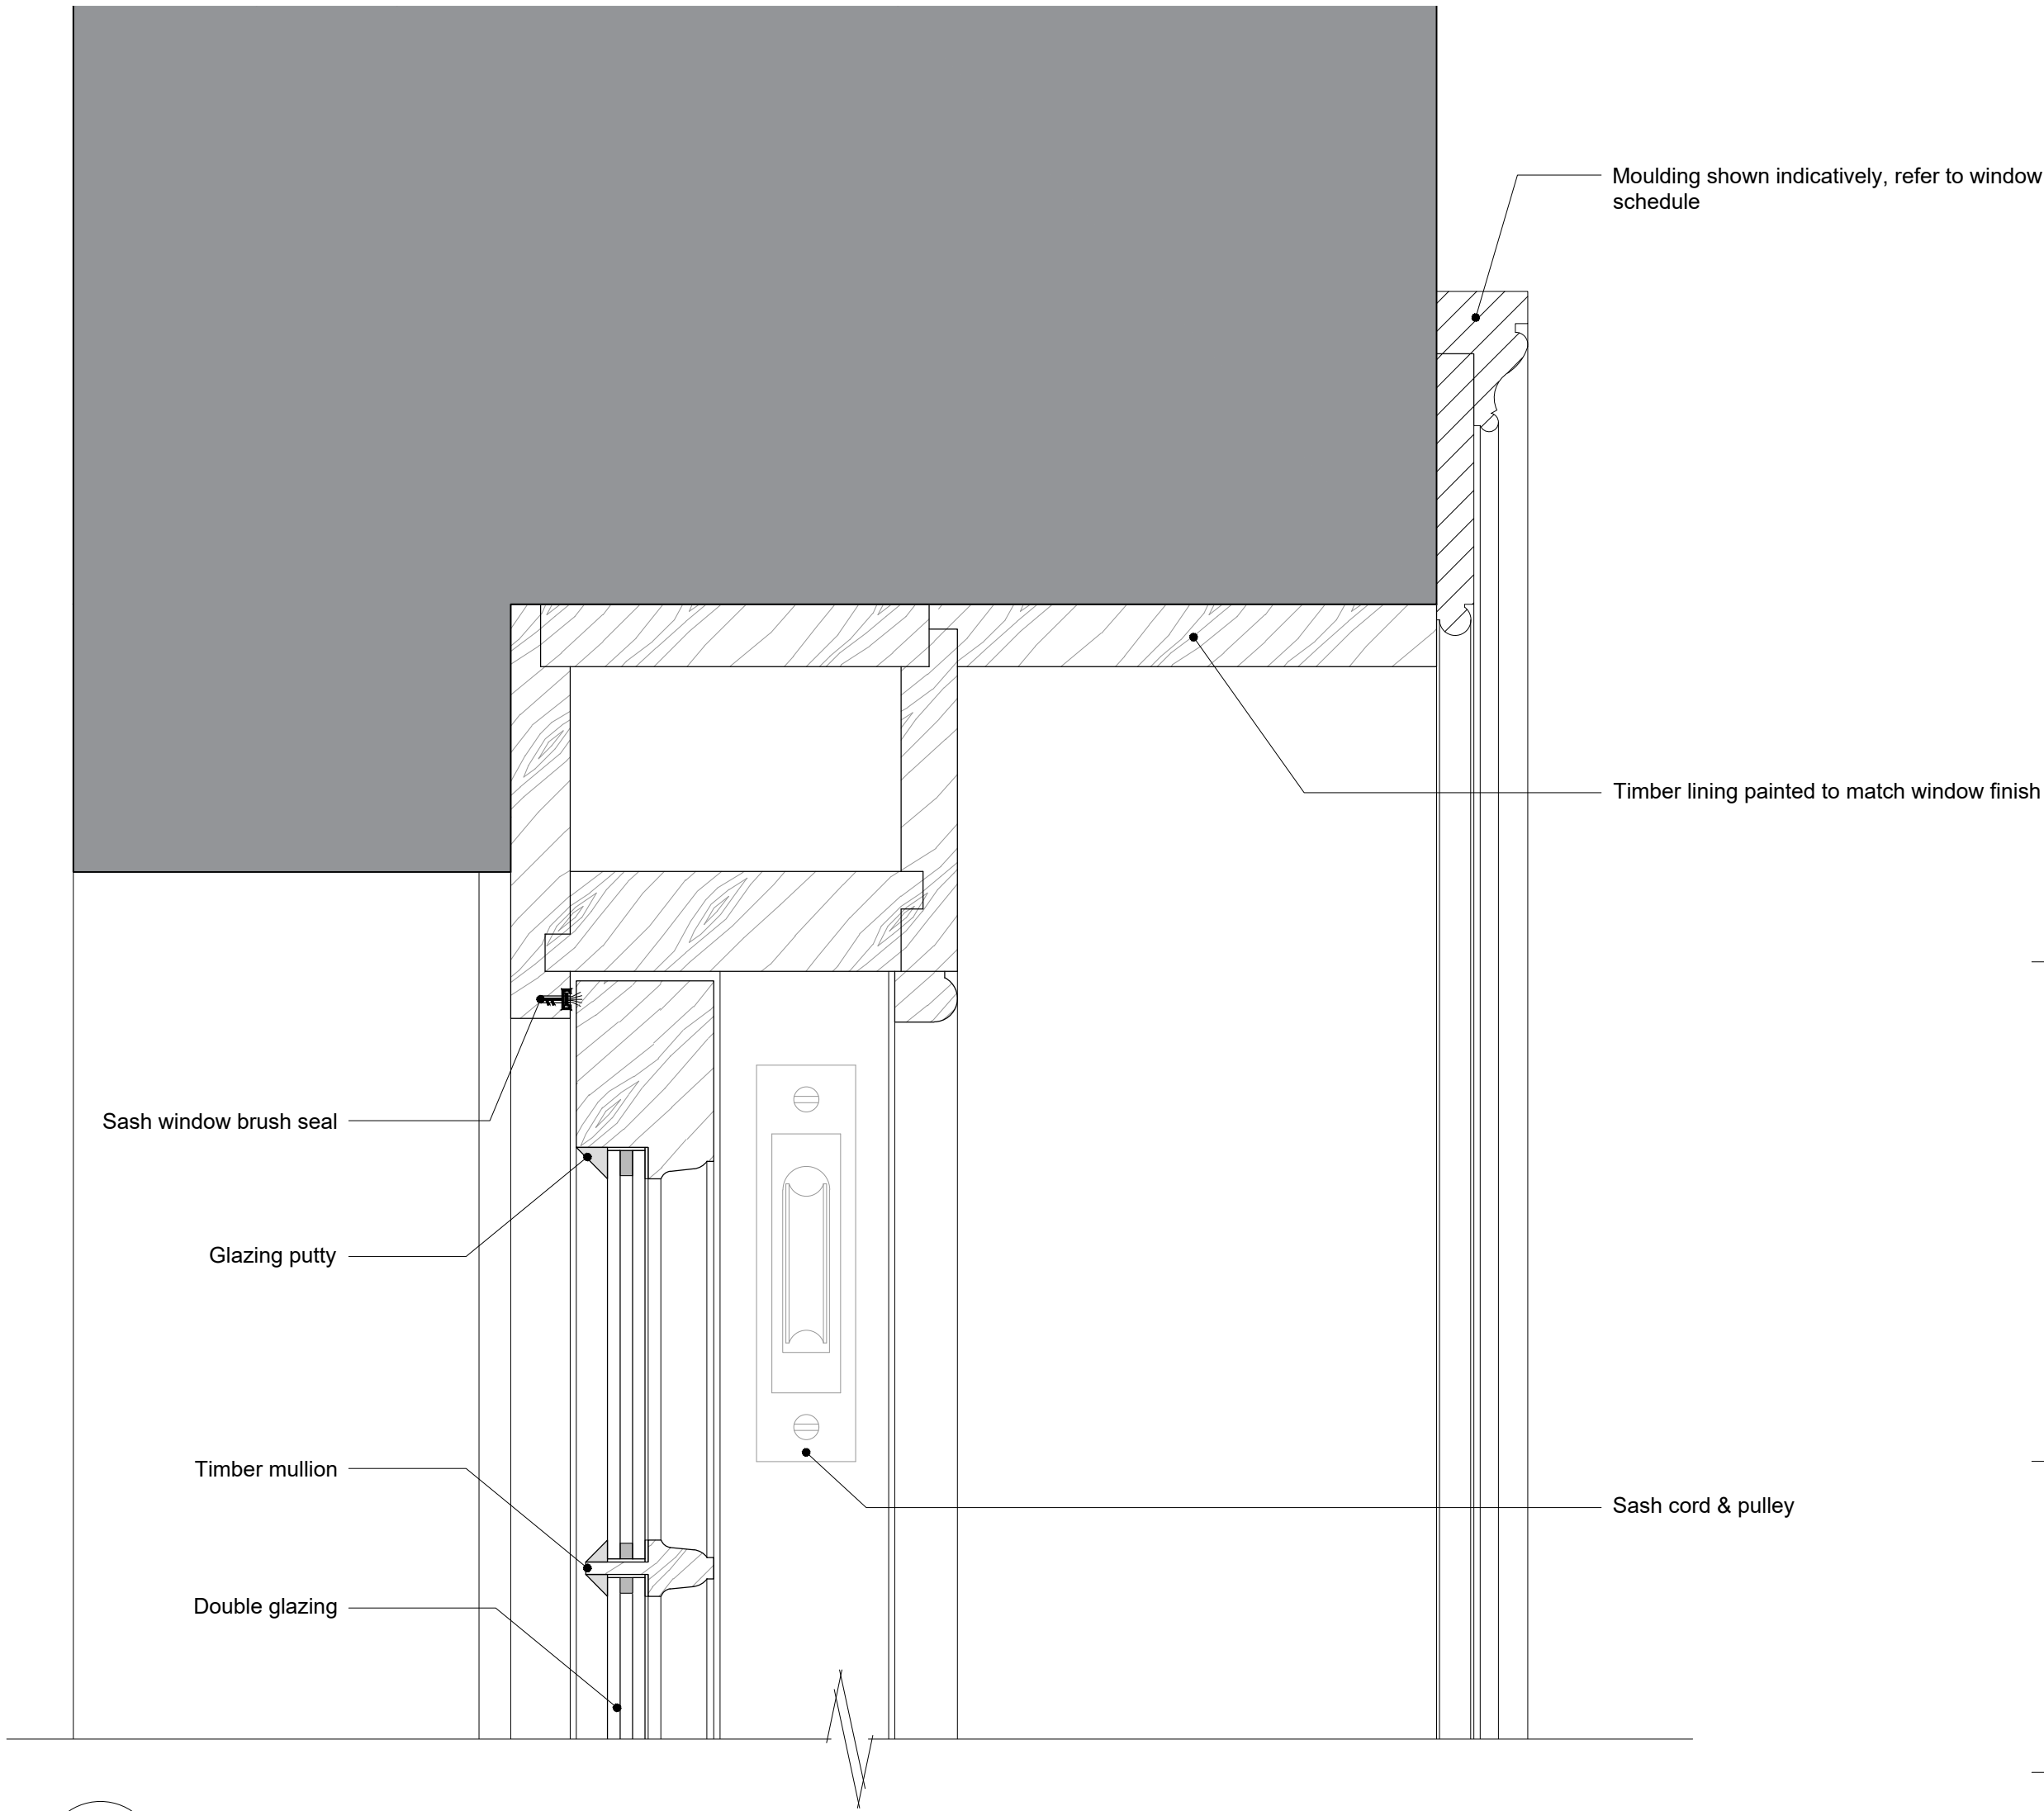

FOR PLANNING

P1 Sash horns removed

05/05/26

P1 Initial

20/03/26

no. revision.

date.

BLDA ARCHITECTS

RIBA 

Chartered Practice

211 Design Centre East
Chelsea Harbour
London, SW10 0XF

mail@blda.co.uk
www.blda.co.uk
t +44 (0) 20 7838 5555
f +44 (0) 20 7838 5556

Job: TH - Walled Garden Buildings

Title: Typical Window Details
Window Type - A2 Typical Arched Sash Window
Sheet 2 of 3

Type: 740-749 Typical Window Details

Status: FOR PLANNING

drawn by JM

checked by DY

approved by DY

scale 1:2 @ A1

size A1

date 03/12/25

job number 3124

drawing number 741.2

revision P1