




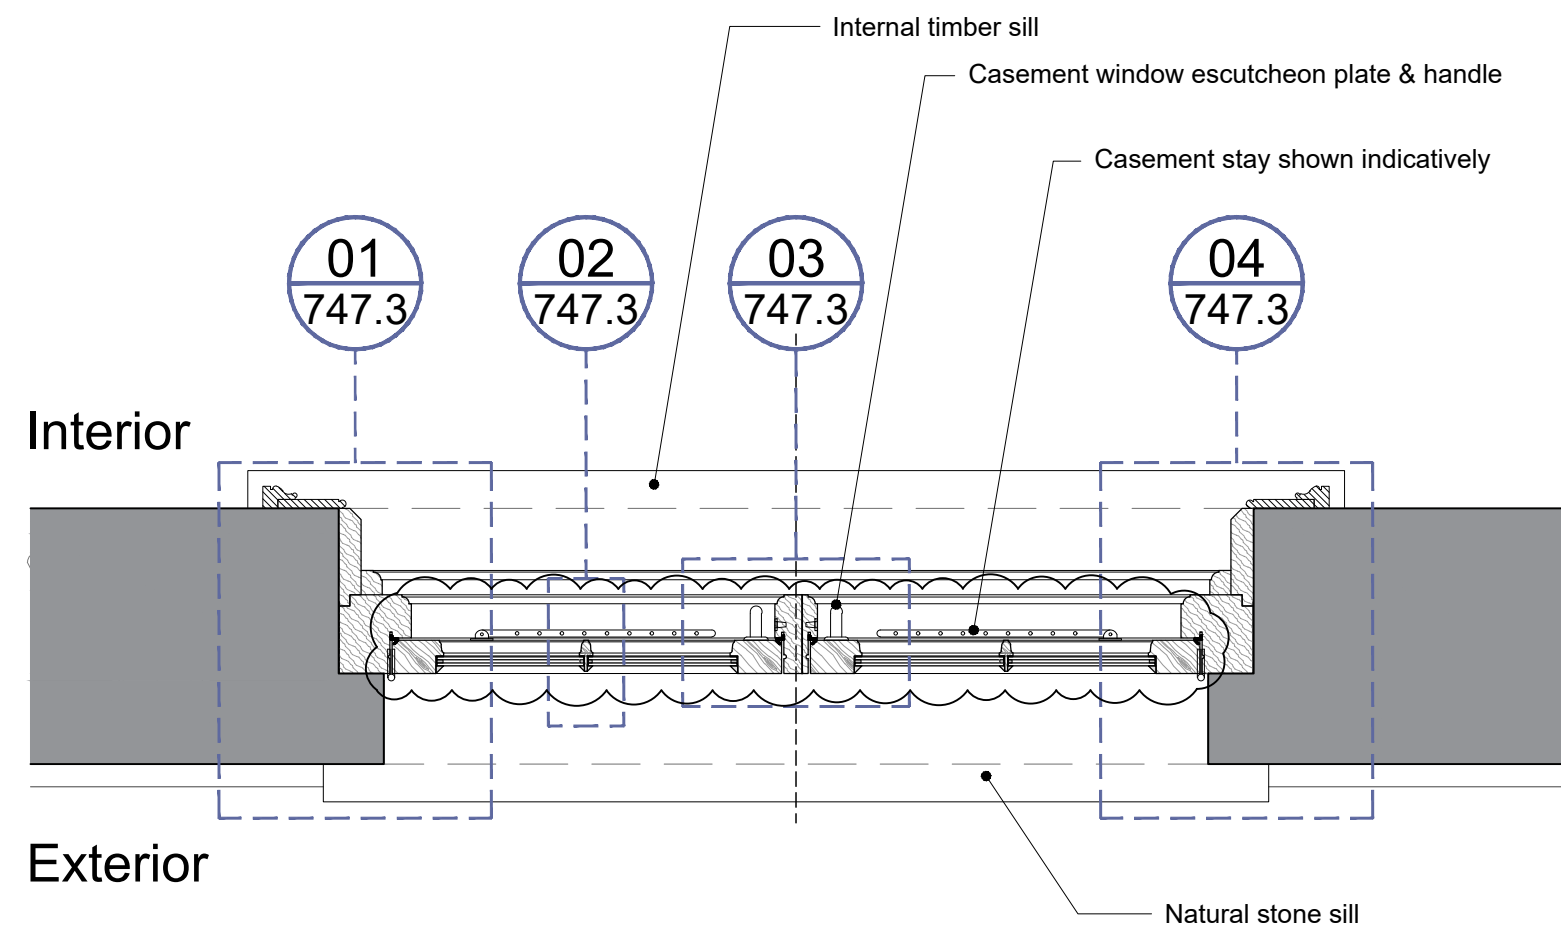

01 Window Type B2 - Timber Mullion Double Casement Window Plan
747.1 SCALE 1:10 @ A1

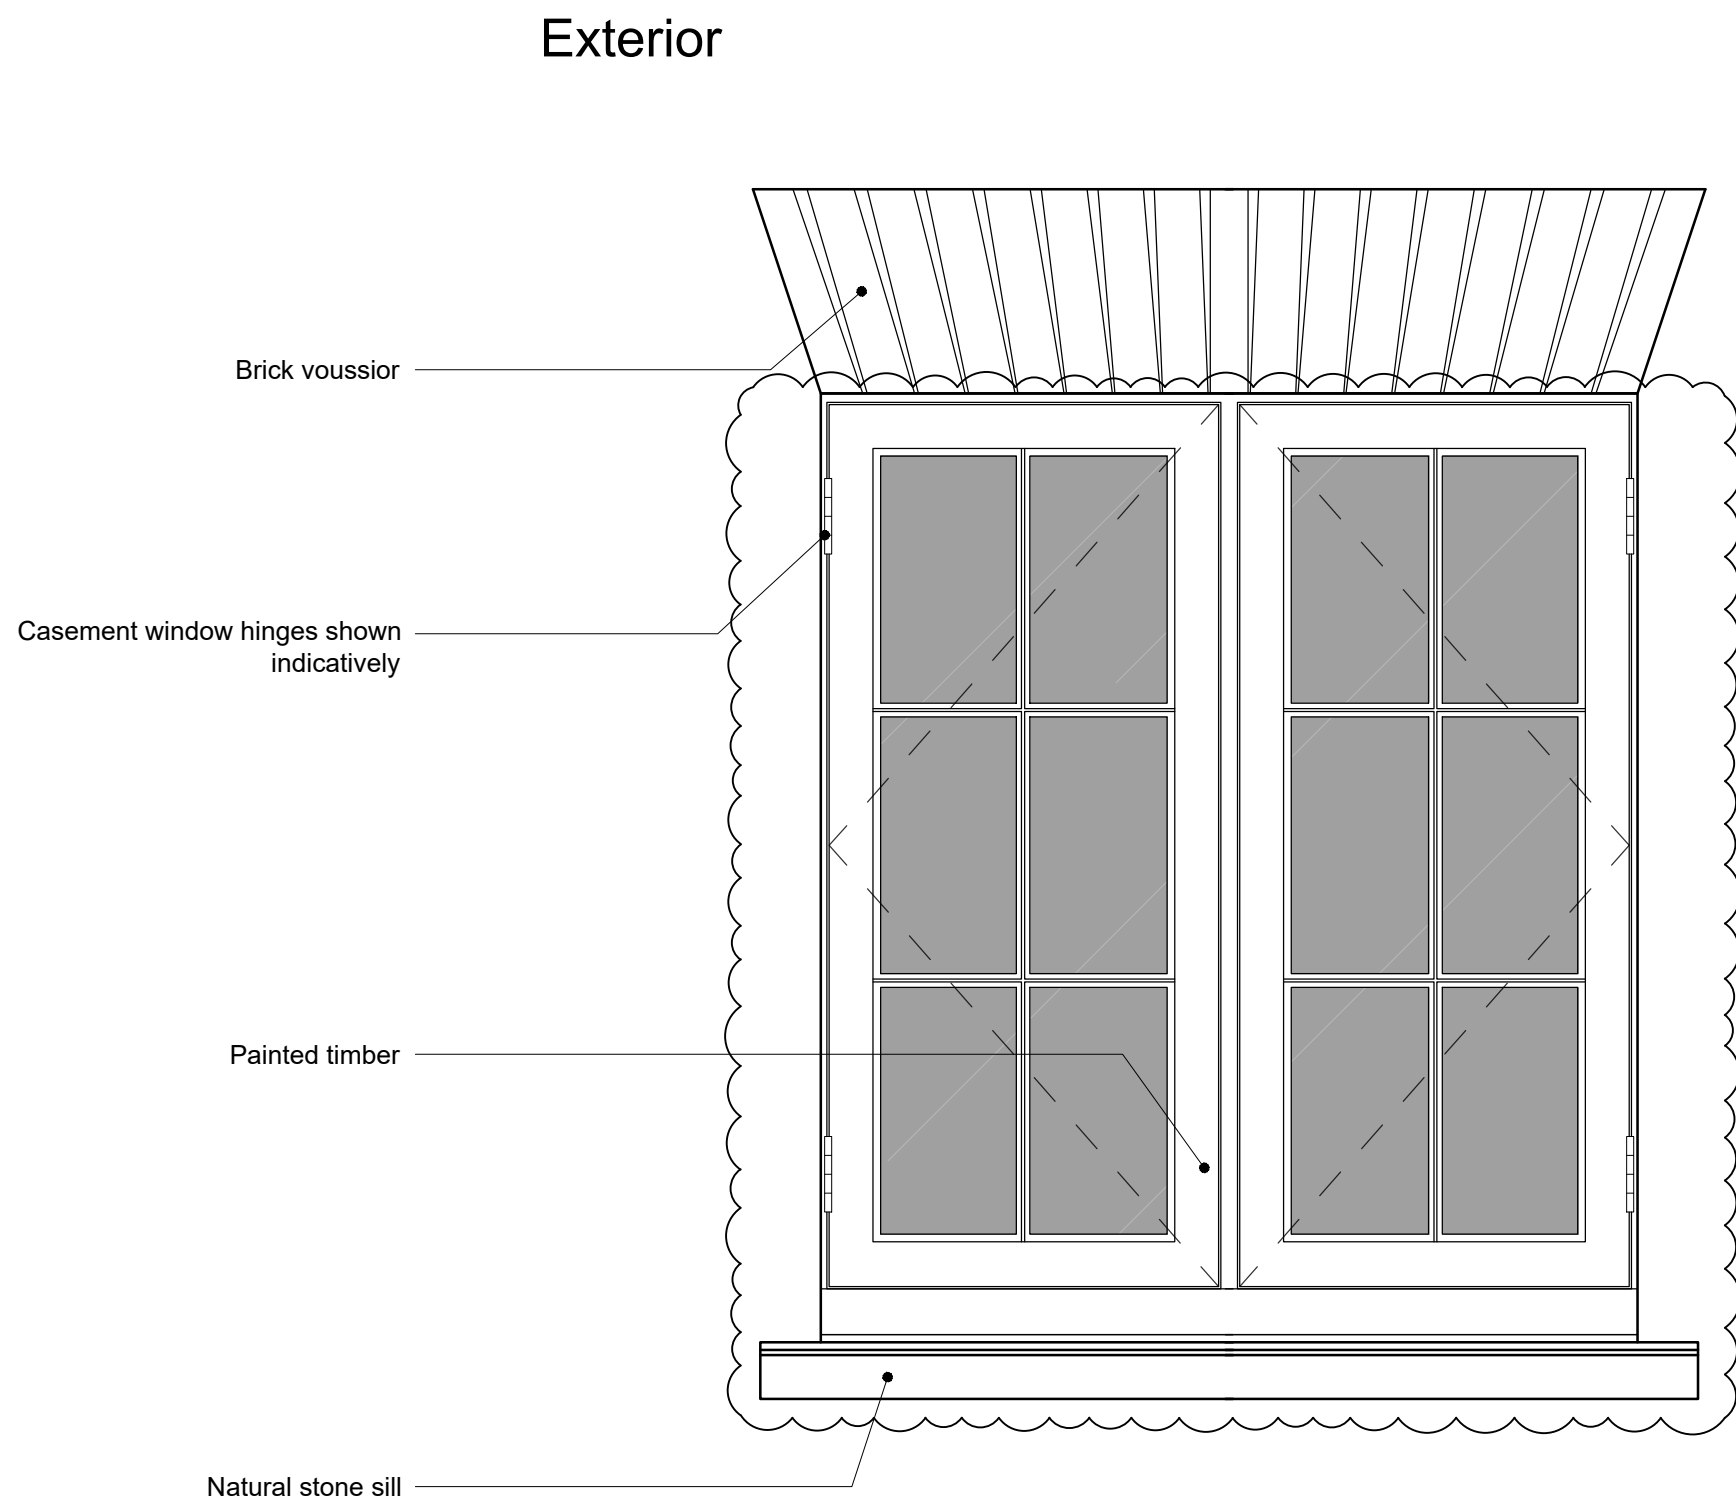


02 Window Type B2 - Timber Mullion Double Casement Window External Elevation
747.1 SCALE 1:10 @ A1

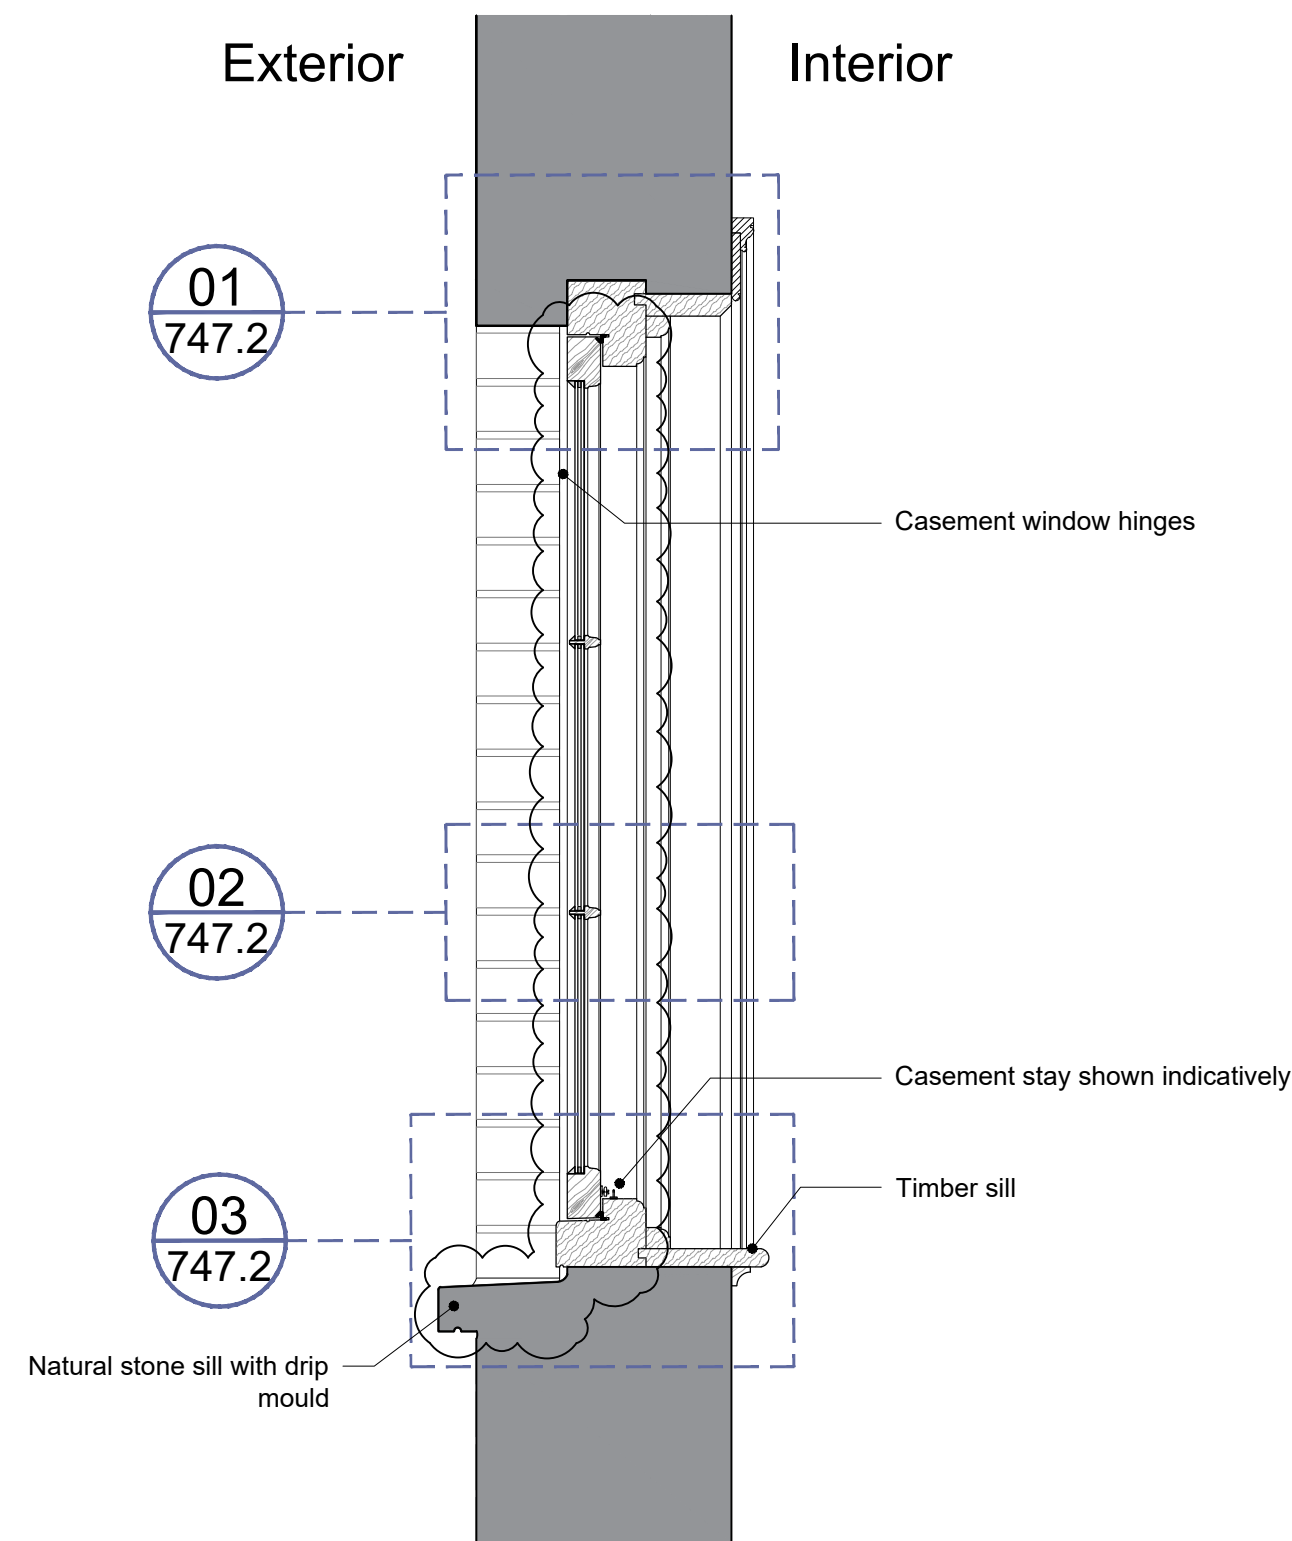

03 Window Type B2 - Timber Mullion Double Casement Window Section
747.1 SCALE 1:10 @ A1

Scale 1:10@A1

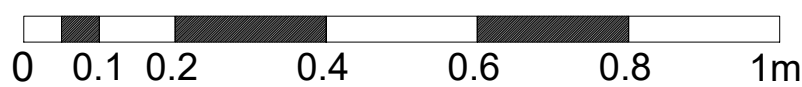

No. Notes

1. Dimensions to be verified on site. Only figured dimensions to be used and any discrepancies in dimensions are to be reported to the architect. No dimensions are to be scaled from printed drawings. Any areas indicated on this drawing are for guidance only. No responsibility is taken for their accuracy.
2. There is a risk of injury or death in construction if the works are not properly planned and supervised. The contractor must not undertake any element of the work without first having carried out the necessary risk assessments and prepared detailed method statements.

FOR PLANNING

P2 Glazing bars amended to traditional timber through glazing bars as Officer's comments. Details titles updated 25/03/26
P1 Initial Release dd/mm/yy
no. revision. date.

BLDA ARCHITECTS

RIBA 211 Design Centre East mail@blda.co.uk
Chartered Practice Chelsea Harbour www.blda.co.uk
London, SW10 0XF t +44 (0) 20 7838 5555
f +44 (0) 20 7838 5556

Job: TH - Walled Garden Buildings

Title: Window Details - WTB2 P2
Window Type - B2
Sheet 1 of 3

Type: Building 16 & 16a

Status: FOR PLANNING

drawn by JM	checked by DY	approved by DY
scale 1:10 @ A1	size A1	date 25/03/26
job number	drawing number	revision

3124 747.1 P2