




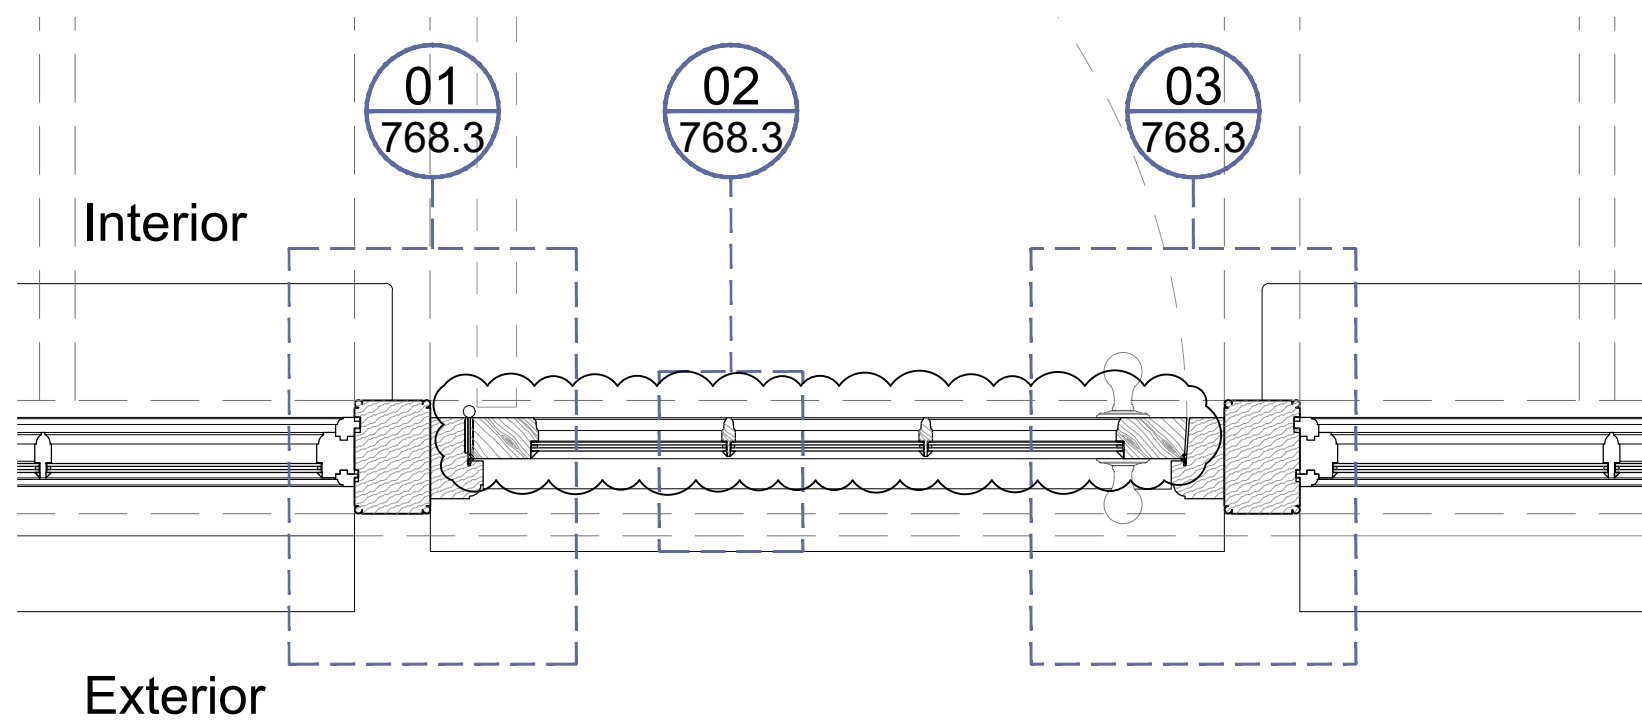

01
768.1 Door Type B10 - Glasshouse Double Glazed Front Door Plan
SCALE 1:10 @ A1

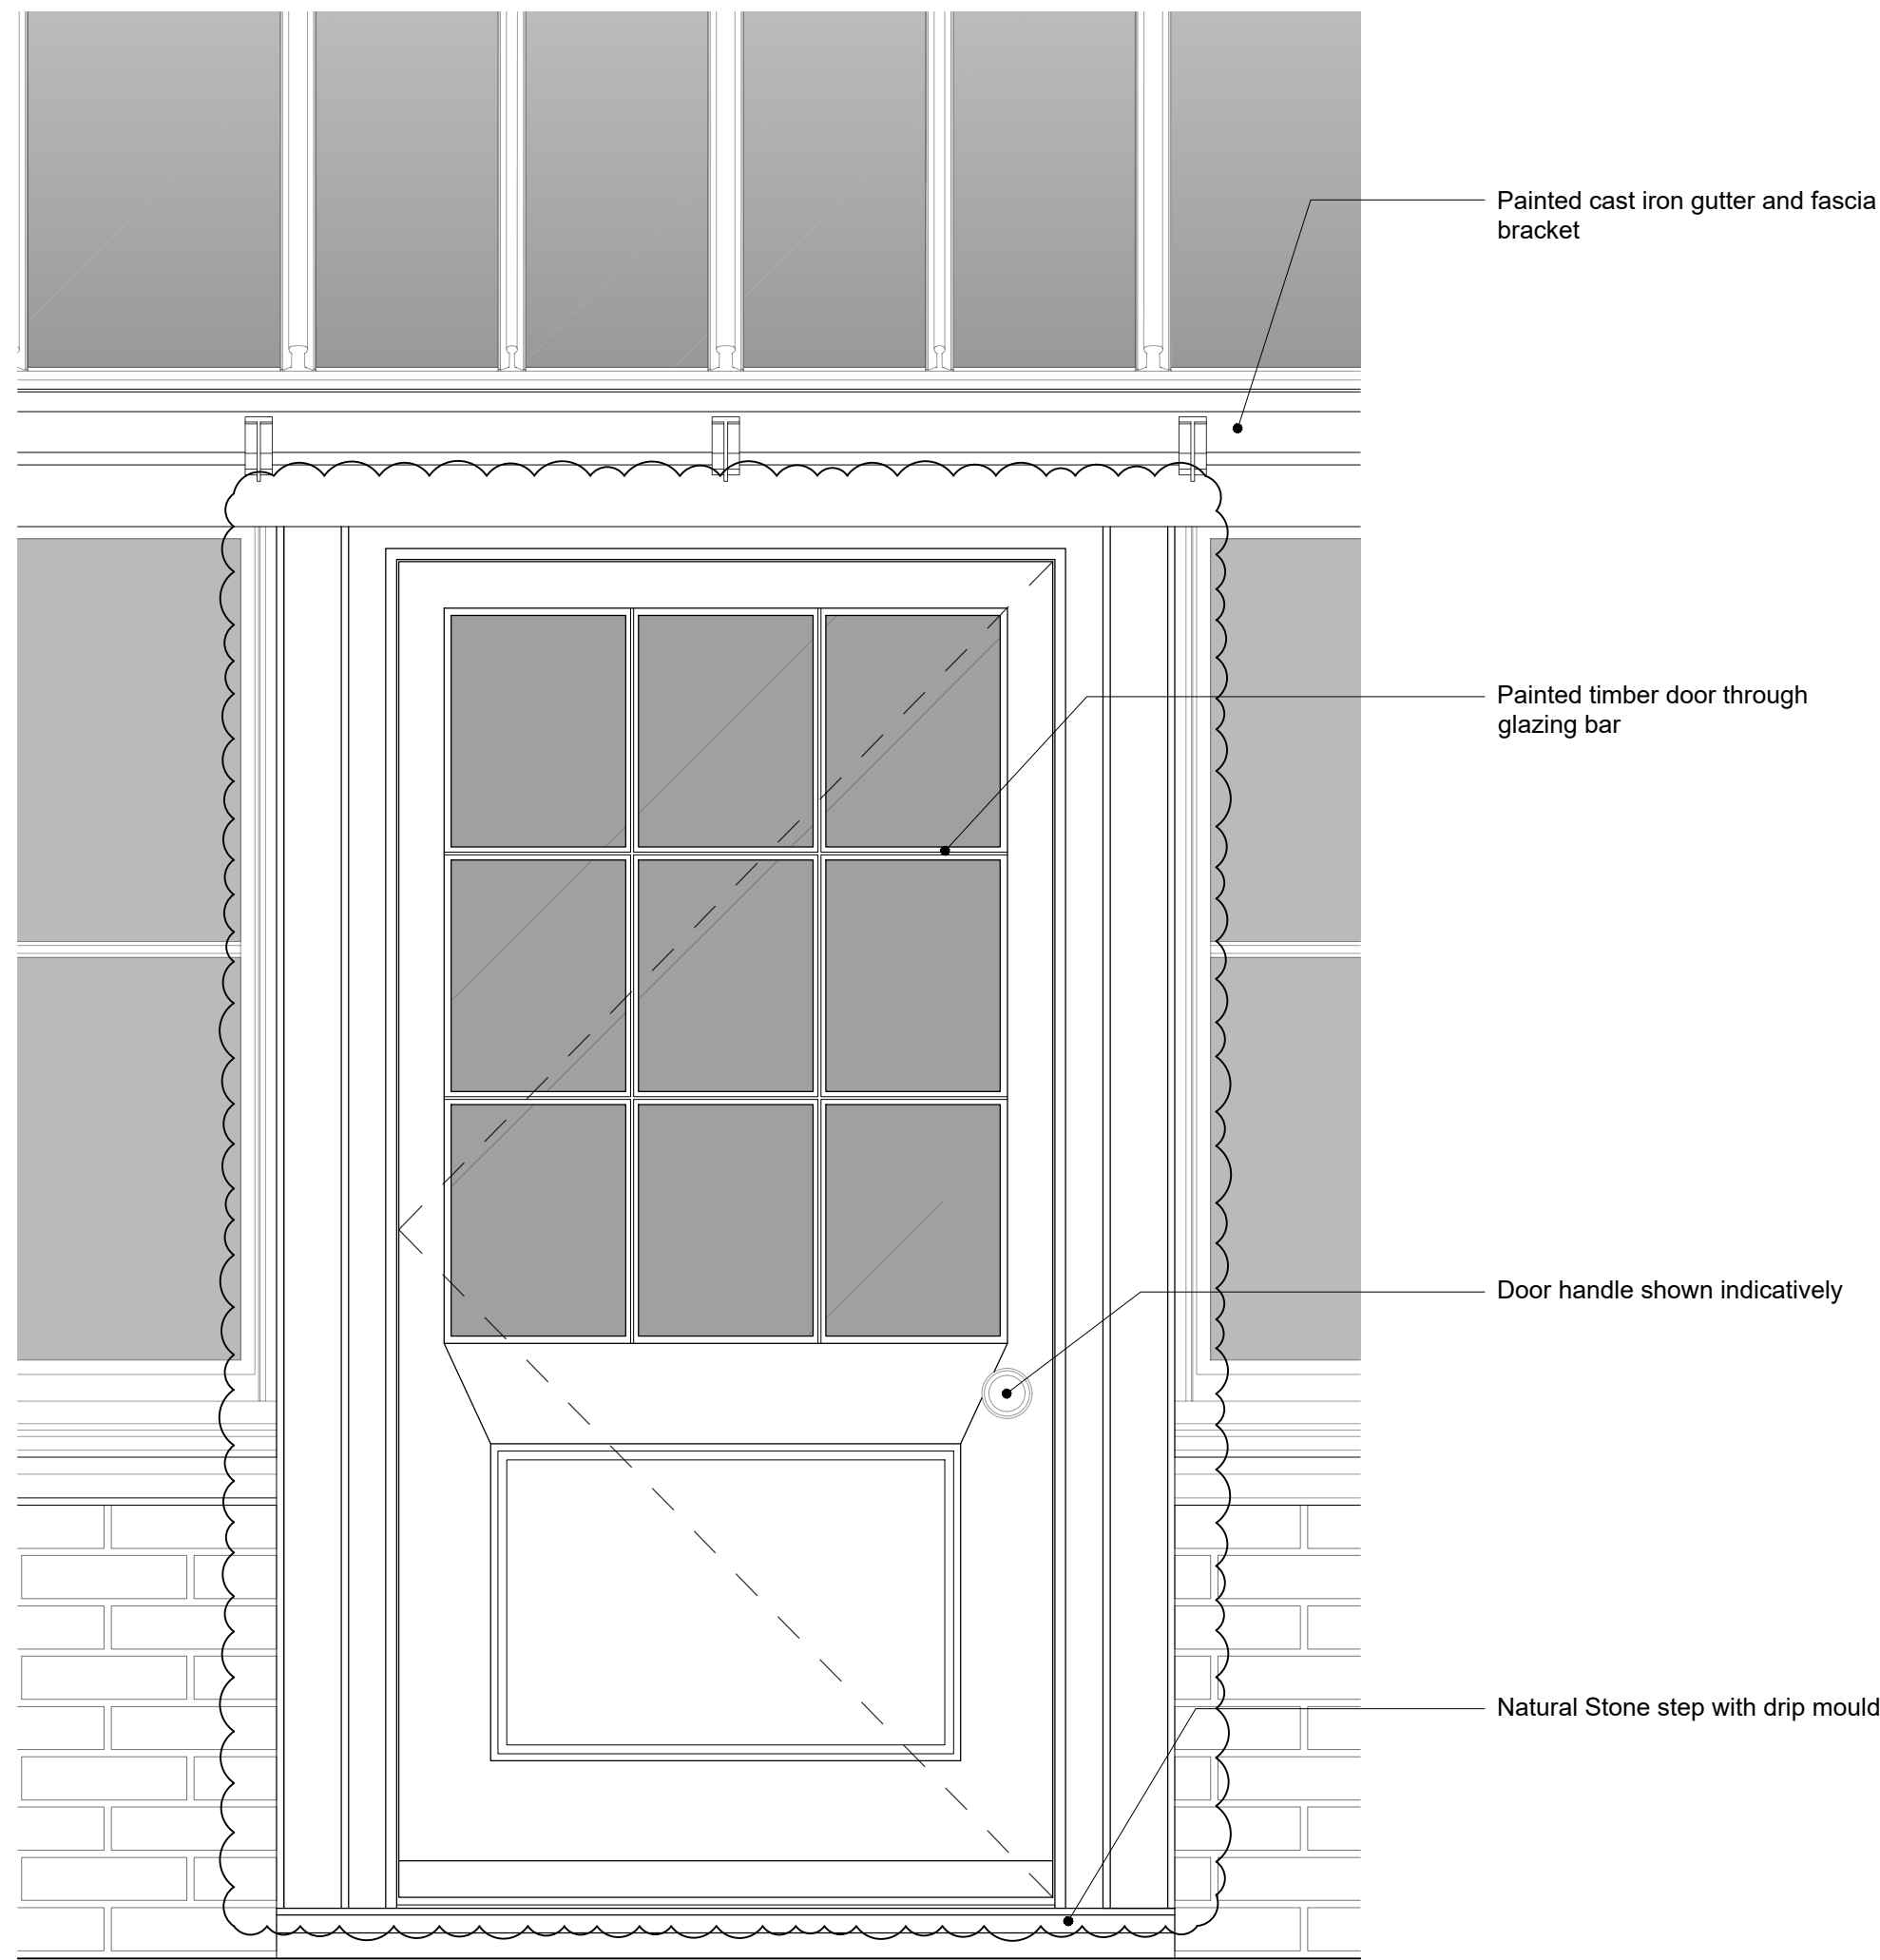

02
768.1 Door Type B10 - Glasshouse Double Glazed Front Door External Elevation
SCALE 1:10 @ A1

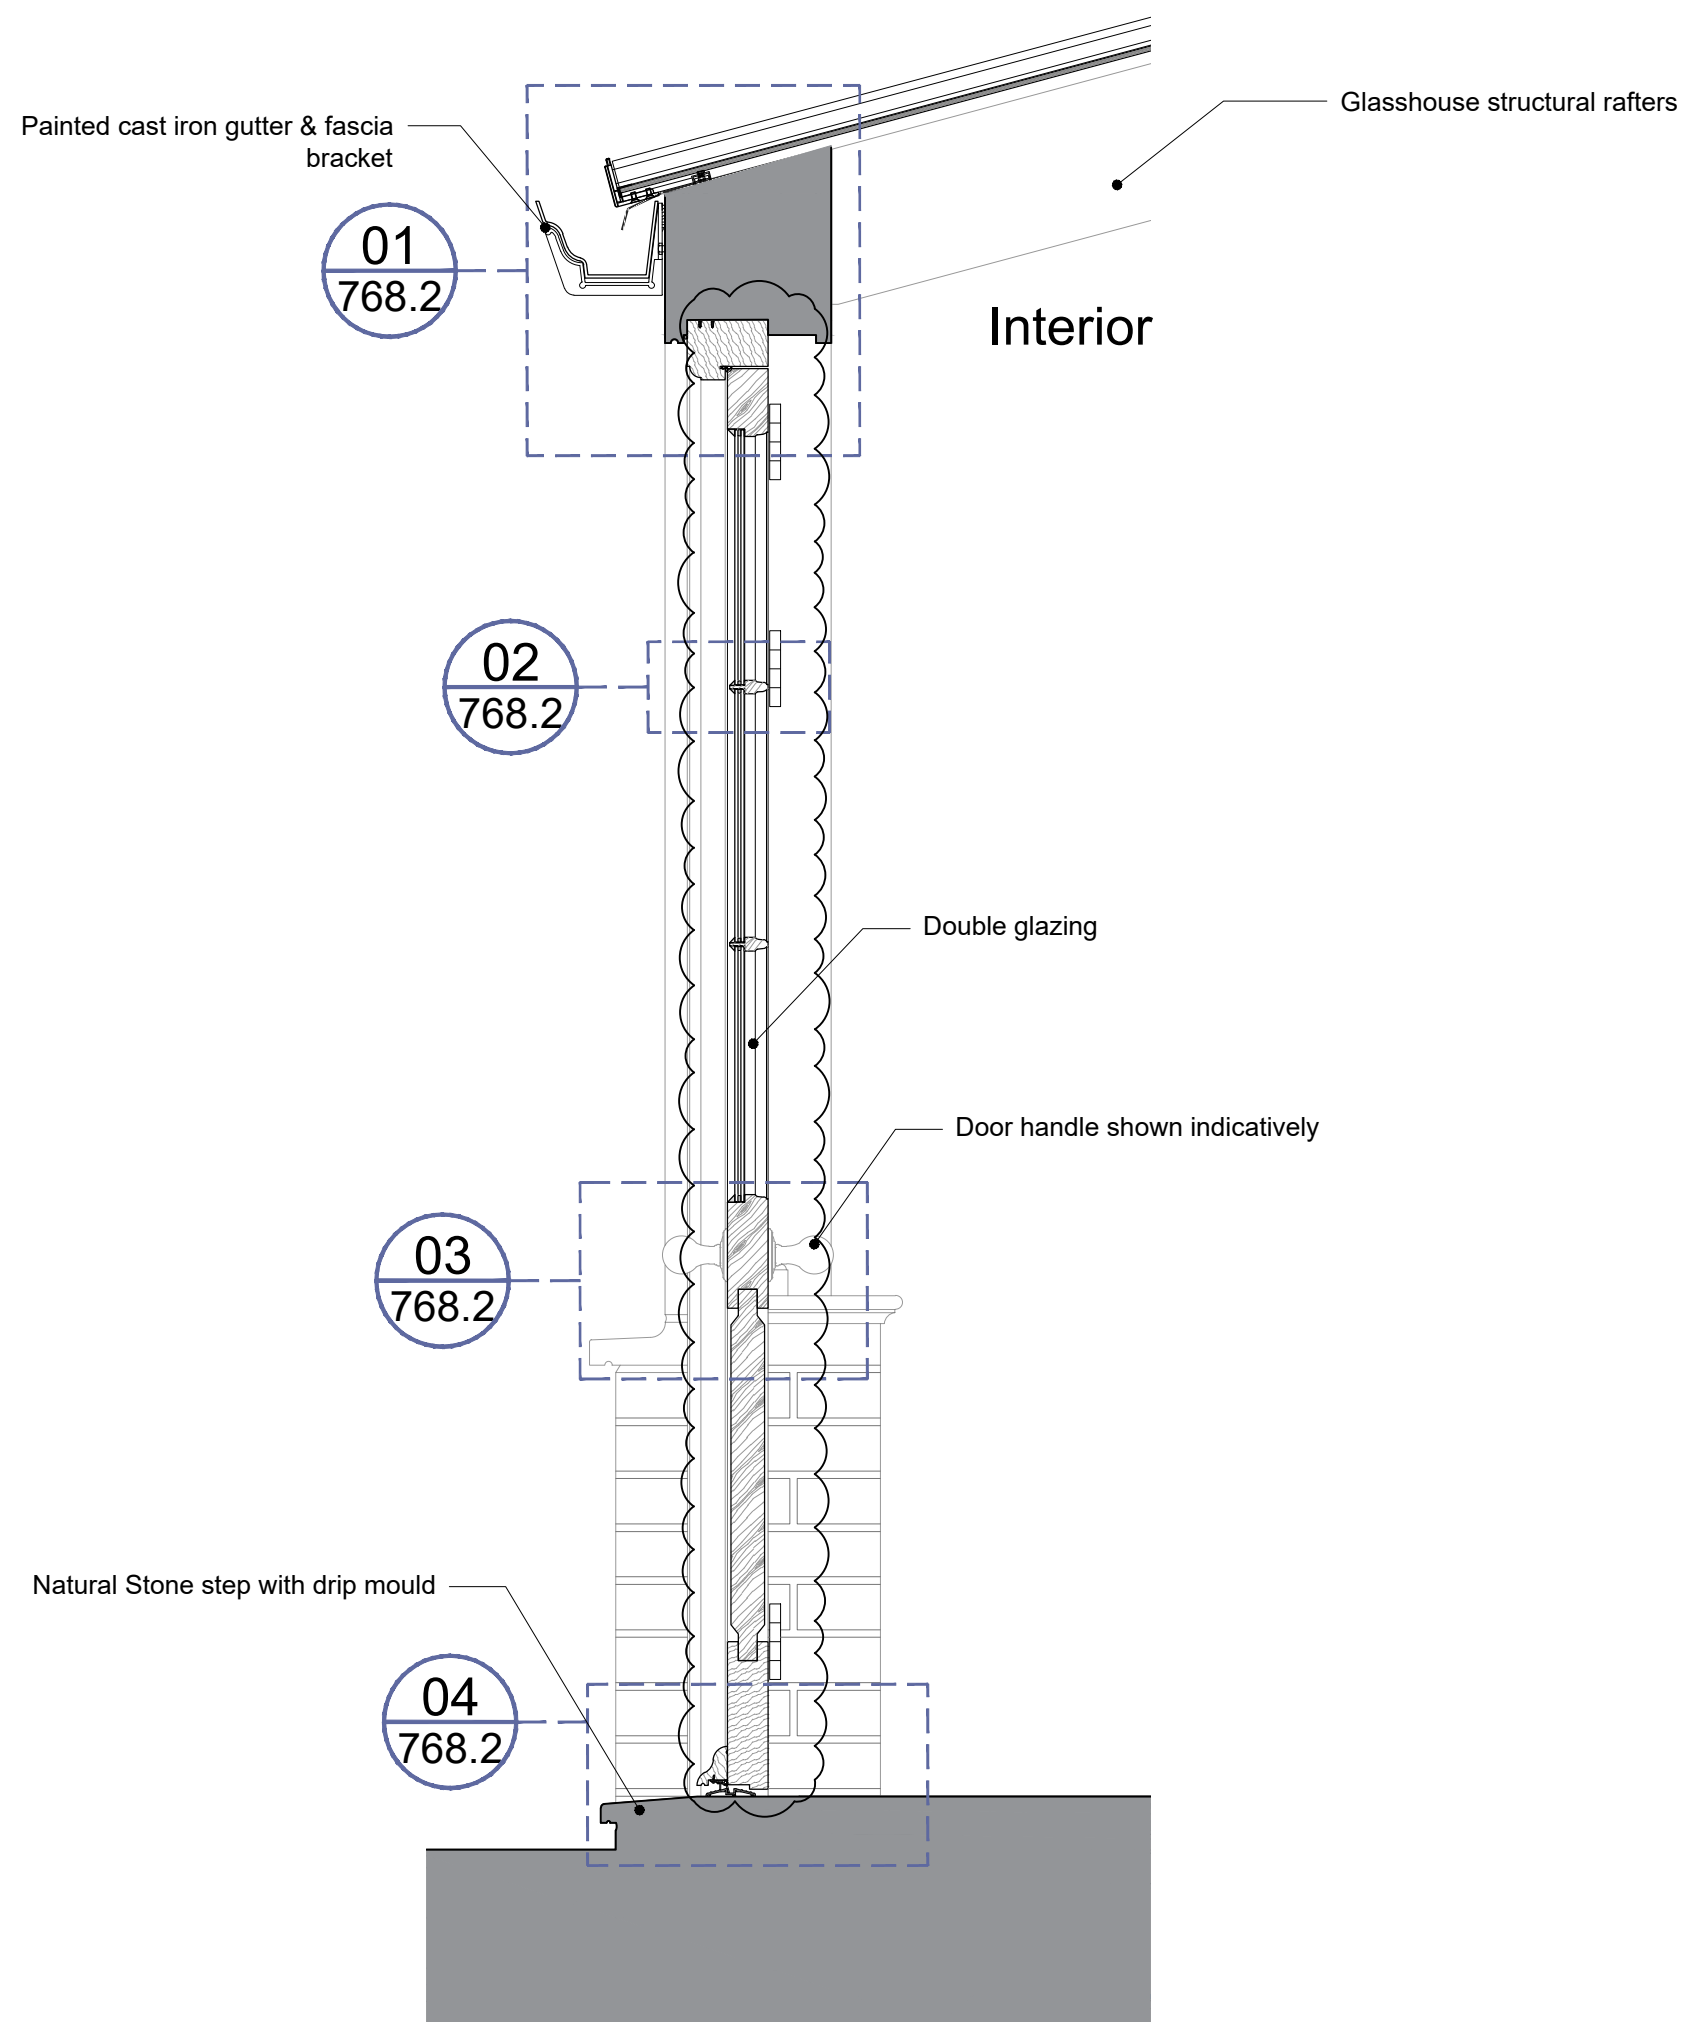

03
768.1 Door Type B10 - Glasshouse Double Glazed Front Door Section
SCALE 1:10 @ A1

- No. Notes
1. Dimensions to be verified on site. Only figured dimensions to be used and any discrepancies in dimensions are to be reported to the architect. No dimensions are to be scaled from printed drawings. Any areas indicated on this drawing are for guidance only. No responsibility is taken for their accuracy.
 2. There is a risk of injury or death in construction if the works are not properly planned and supervised. The contractor must not undertake any element of the work without first having carried out the necessary risk assessments and prepared detailed method statements.

FOR PLANNING

P2 Glazing bars amended to traditional timber through 27/03/26
comments. glazing bars and natural stone cill as Officer's
P1 Initial Release dd/mm/yy
no. revision. date.

BLDA ARCHITECTS

RIBA 211 Design Centre East mail@blda.co.uk
Chartered Practice Chelsea Harbour www.blda.co.uk
London, SW10 0XF t +44 (0) 20 7838 5555
f +44 (0) 20 7838 5556

Job: TH - Walled Garden Buildings

Title: Door Details - DTB10 P2
Door Type - B10
Sheet 1 of 3

Type: Building 16 & 16a

Status: FOR PLANNING

drawn by JM checked by DY approved by DY
scale 1:10 @ A1 size A1 date 27/03/26
job number drawing number revision

3124 768.1 P2

Scale 1:10@A1

