




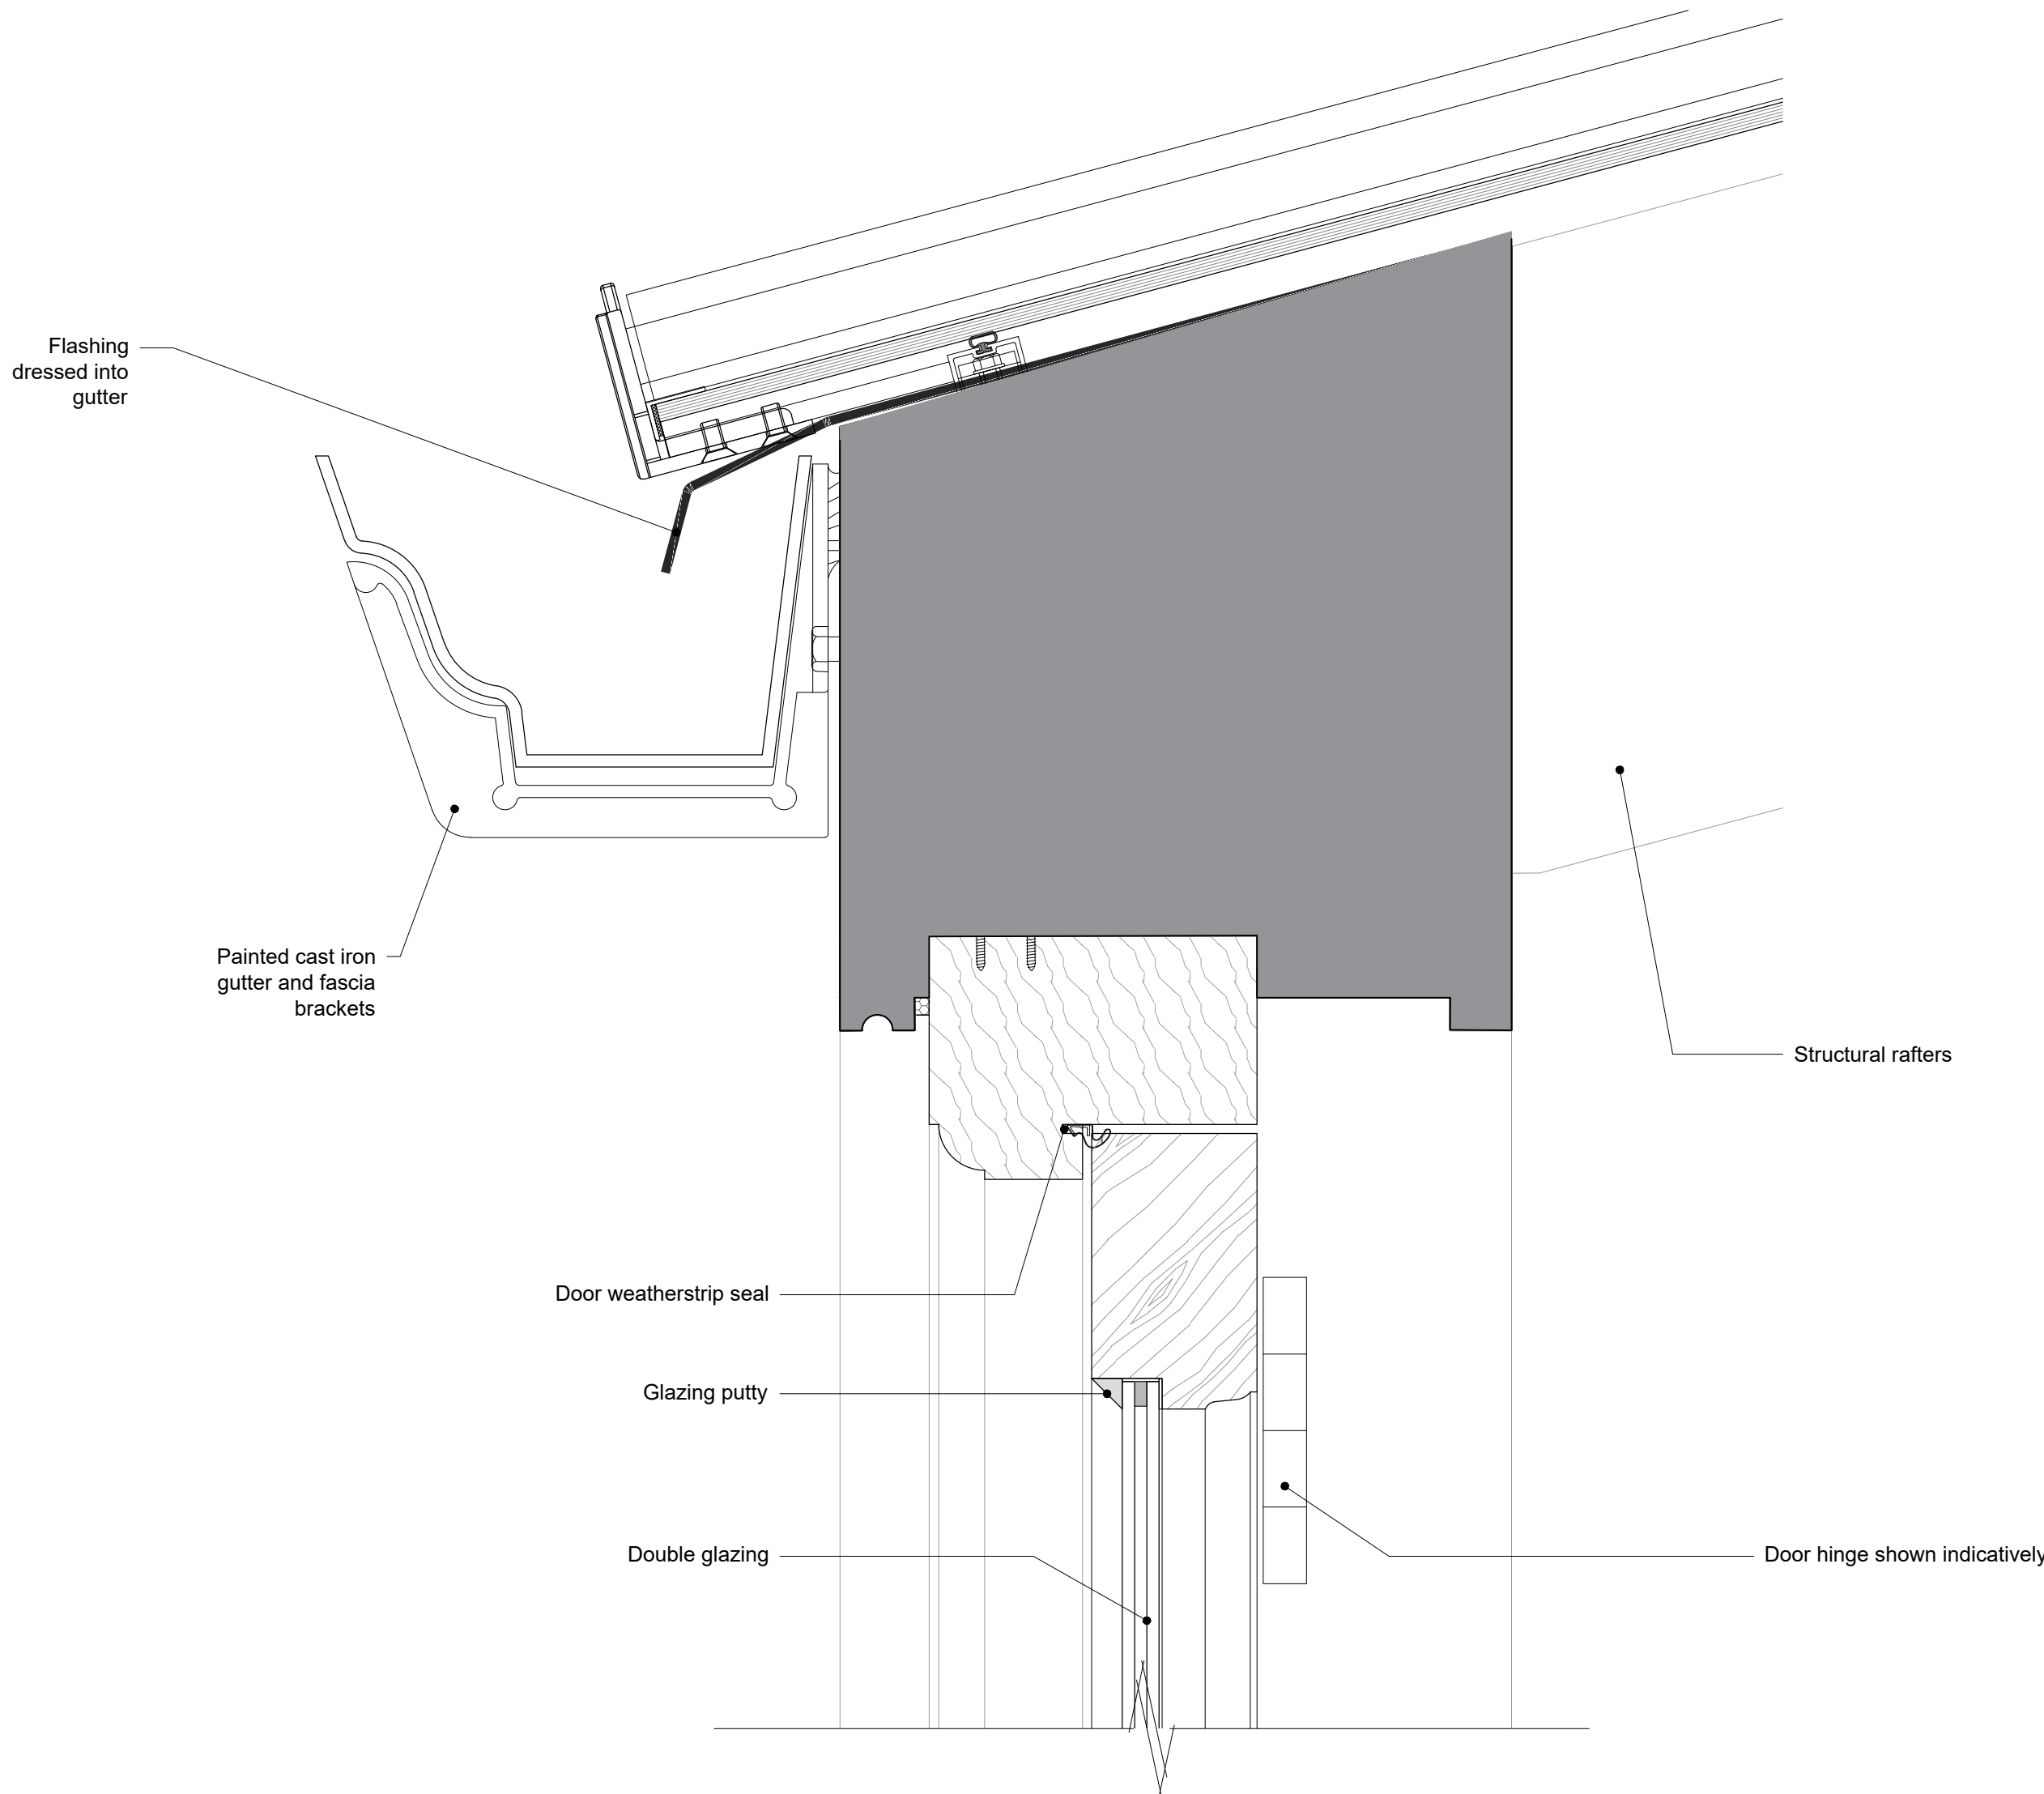


01 Door Type B10 - Door Head Detail
768.2 SCALE 1:2 @ A1

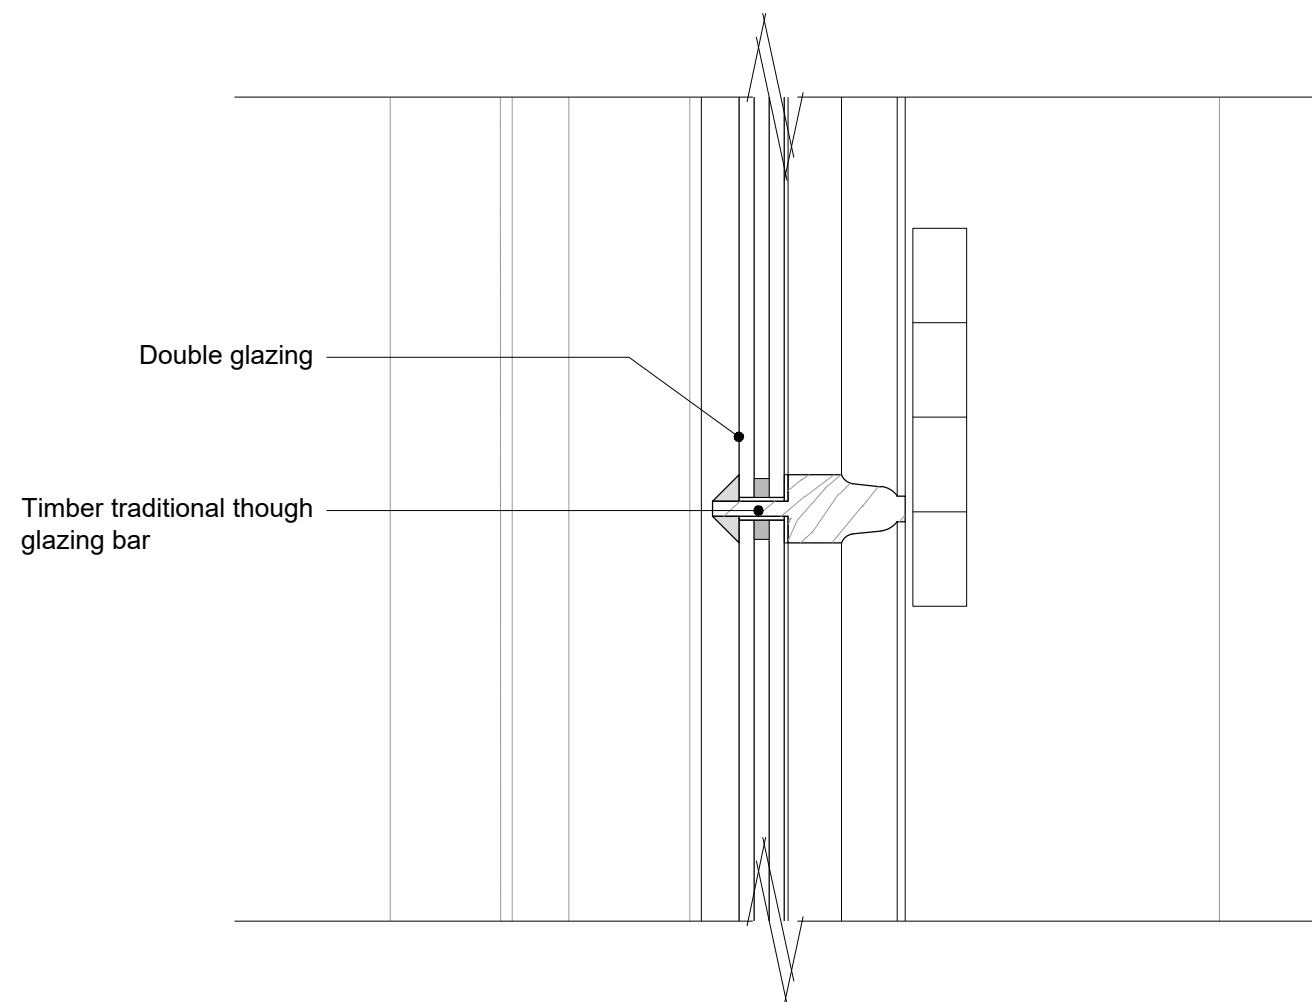


02 Door Type B10 - Door Glazing Bar Detail
768.2 SCALE 1:2 @ A1

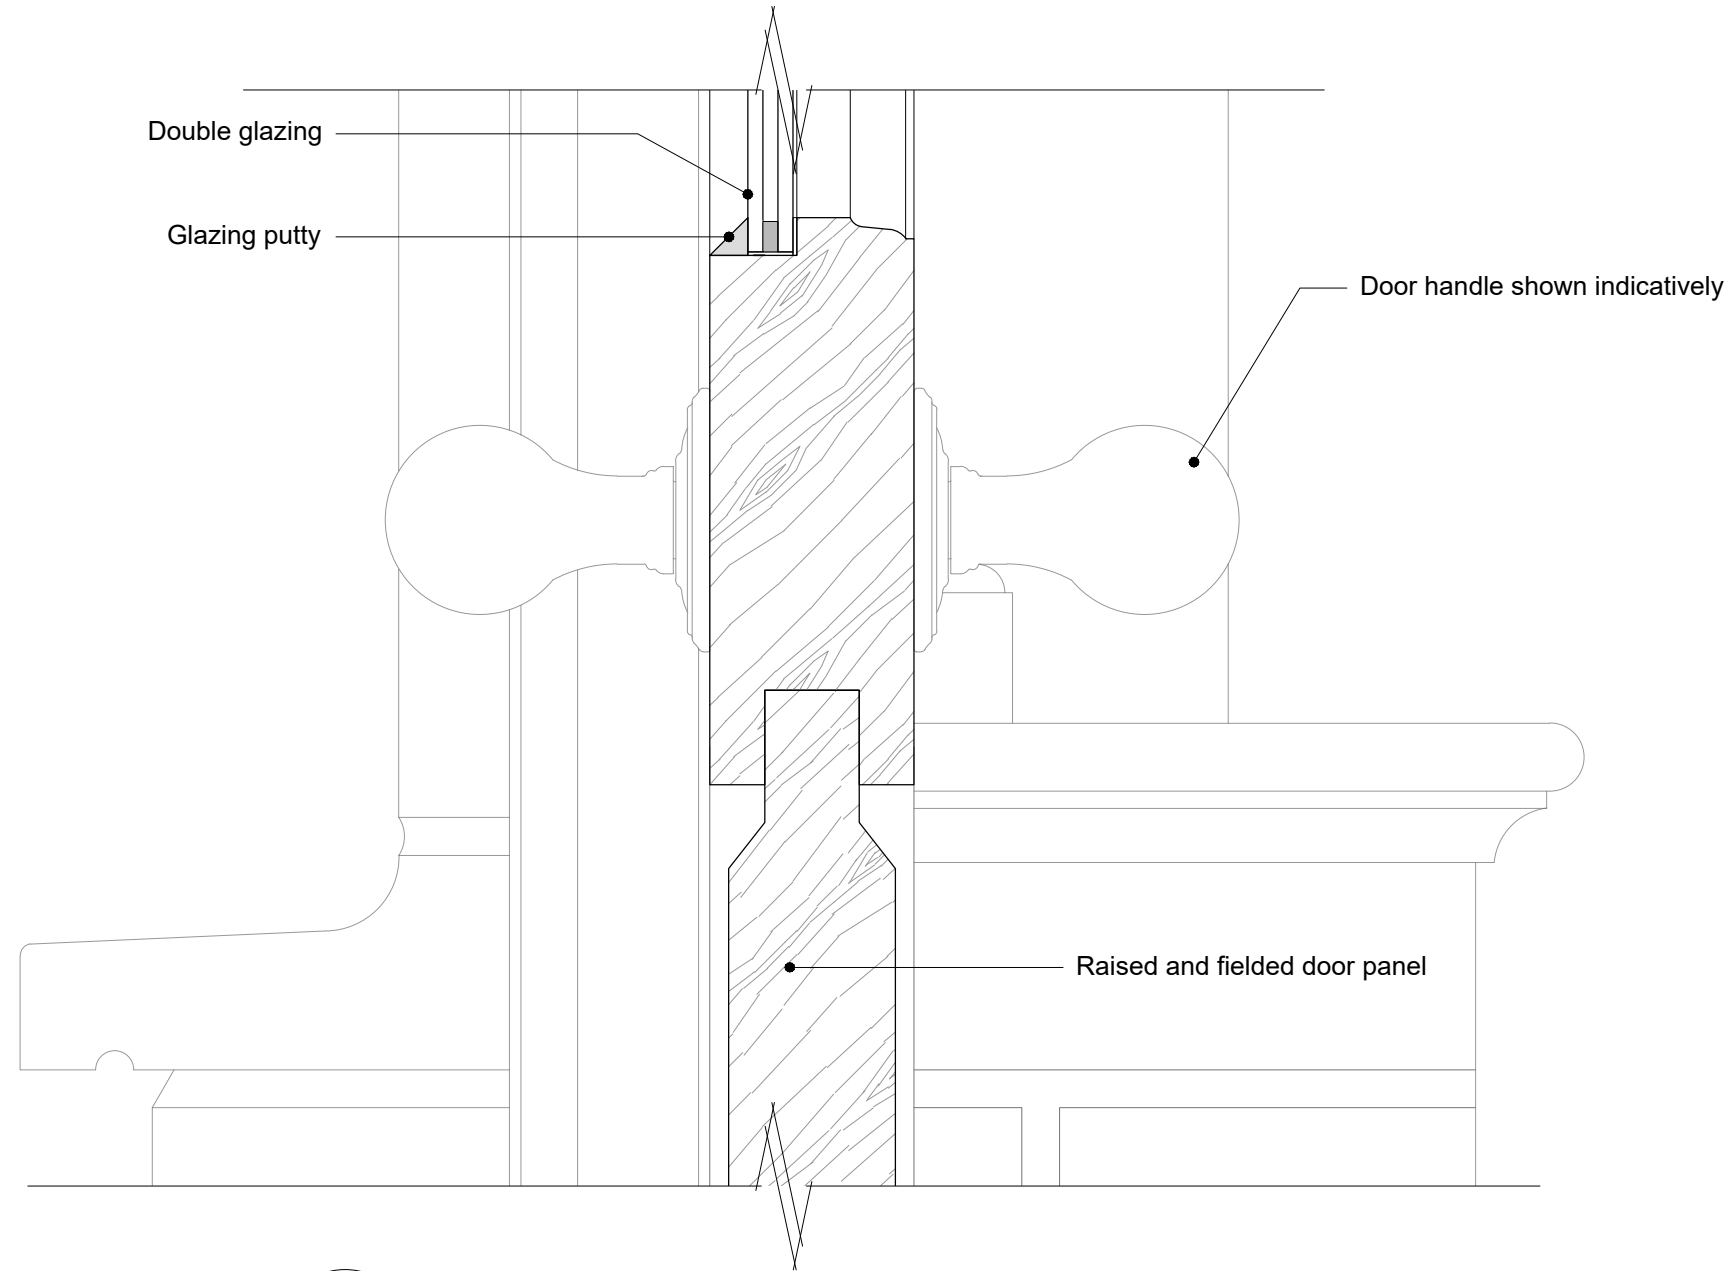

03 Door Type B10 - Glasshouse Front Door Middle Rail
768.2 SCALE 1:2 @ A1

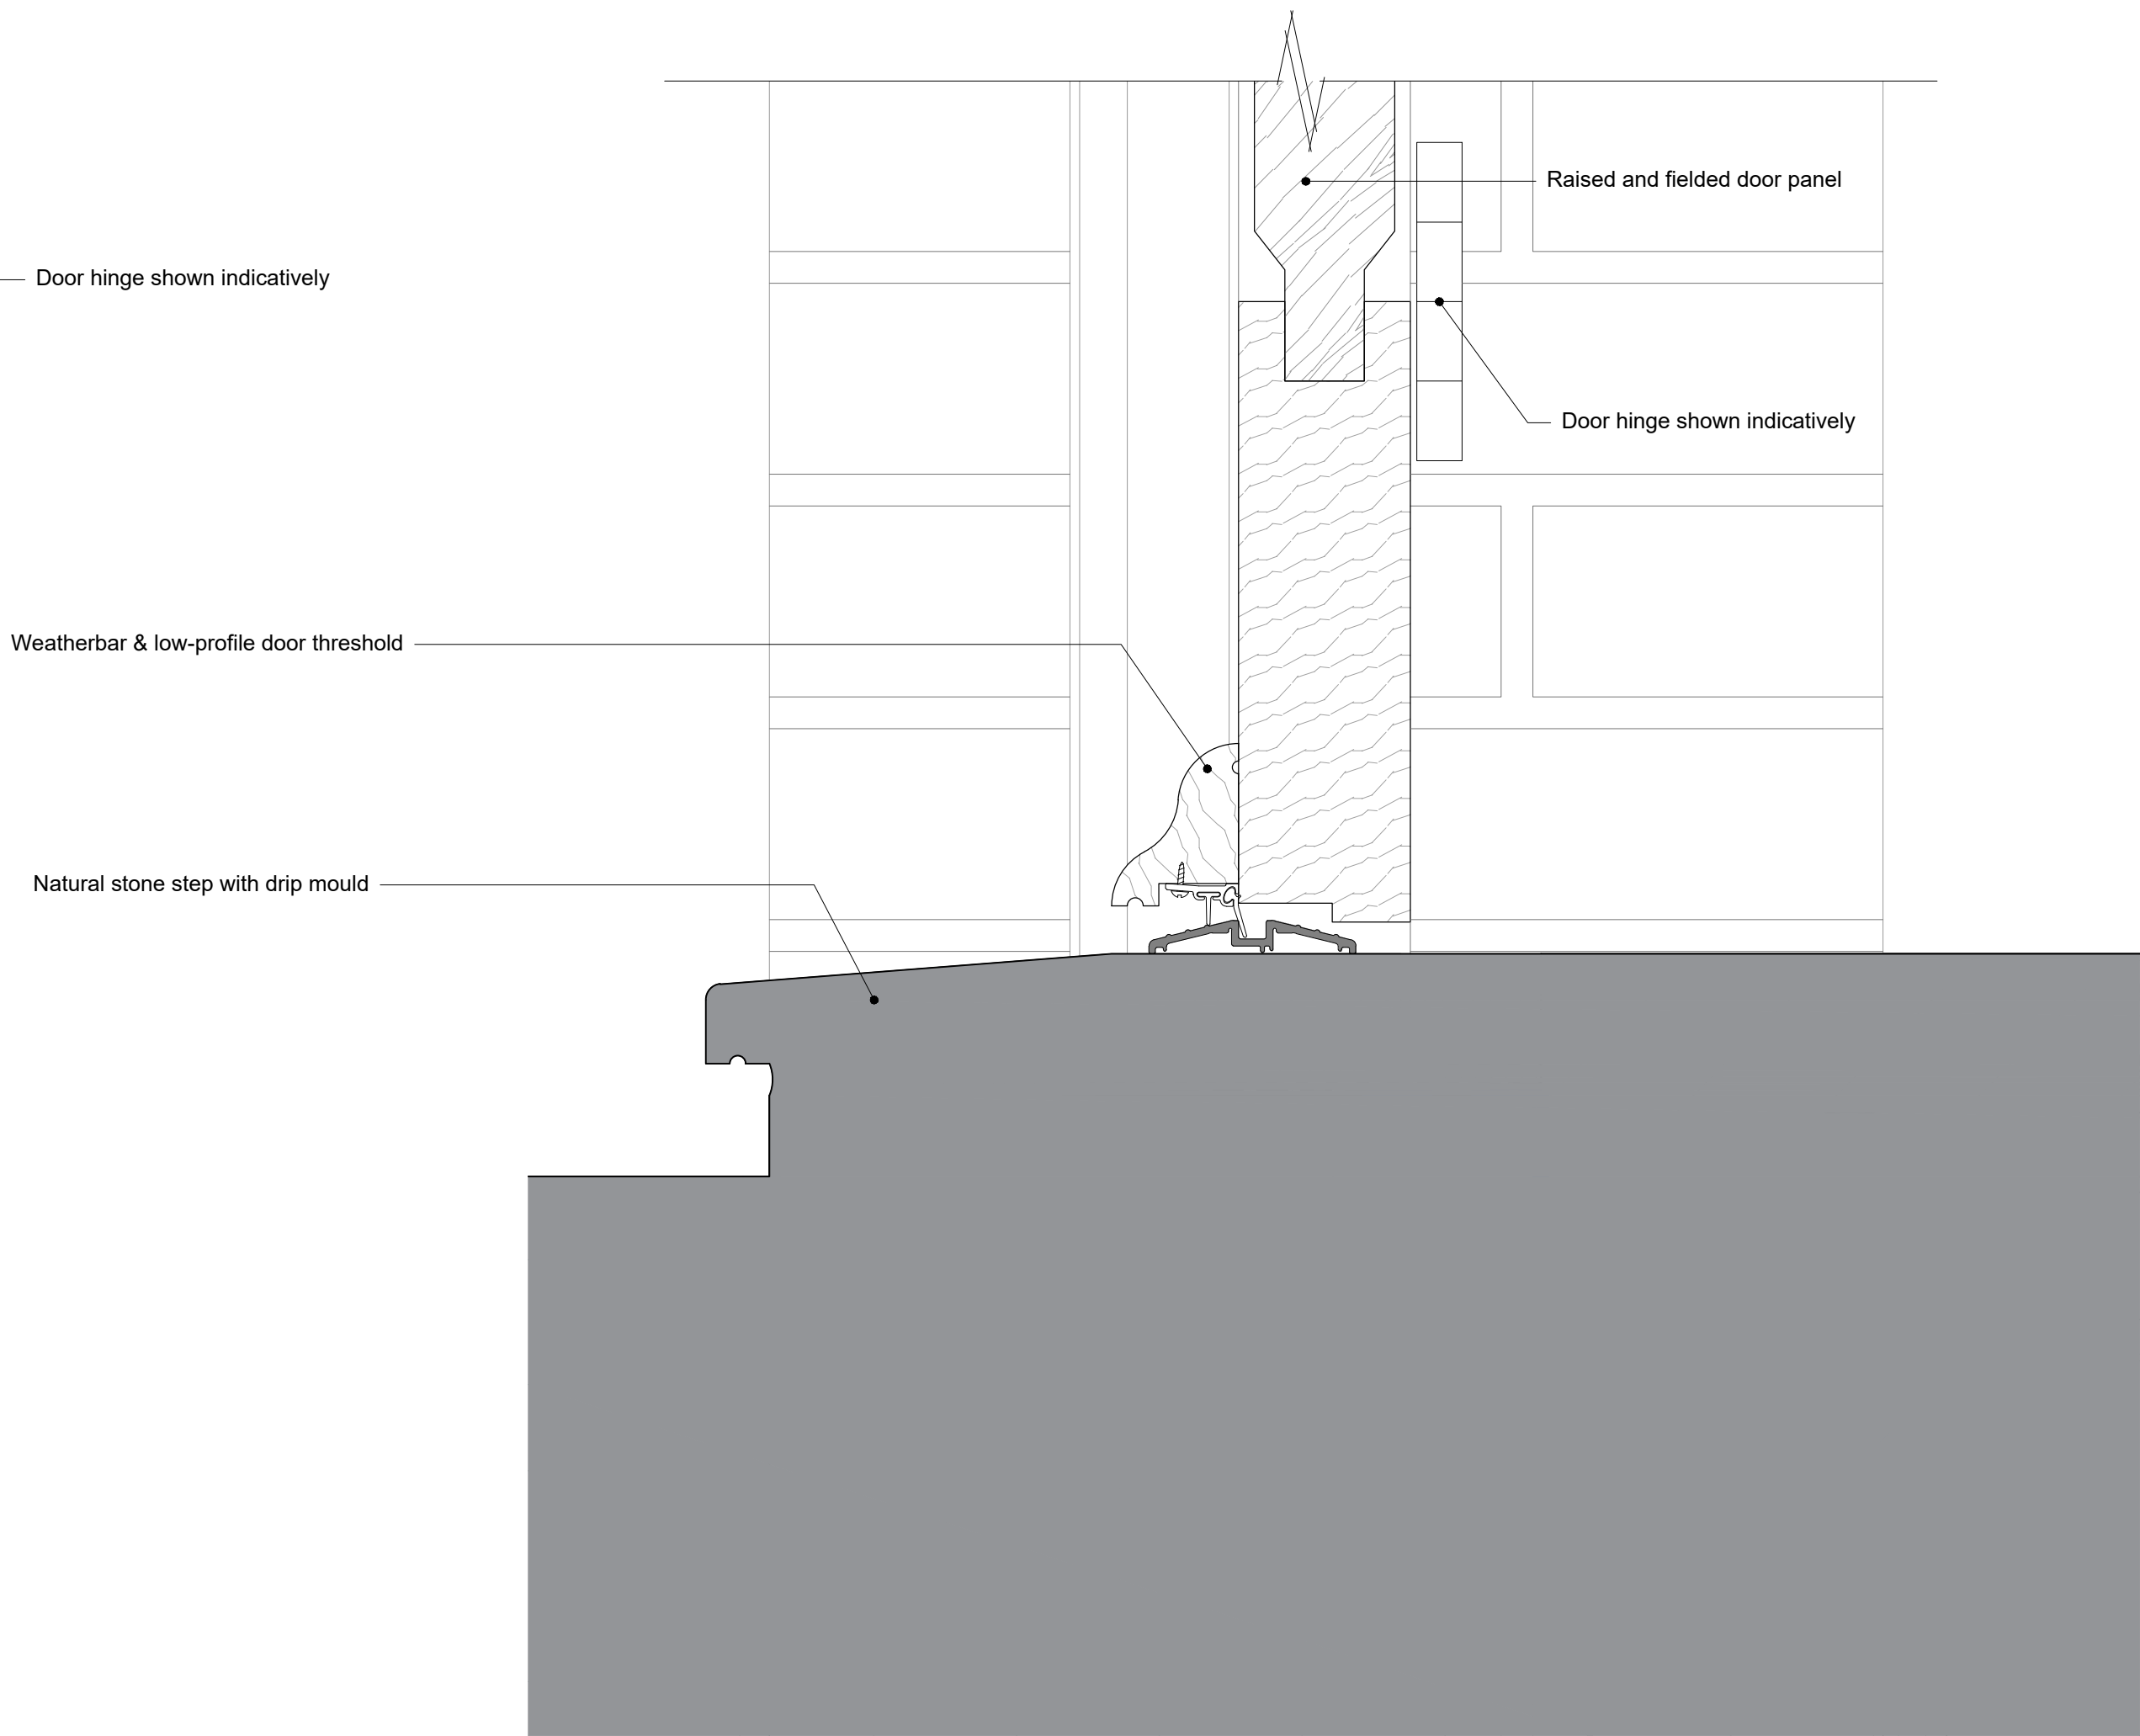

04 Door Type B10 - Glasshouse Front Door Threshold Detail
768.2 SCALE 1:2 @ A1

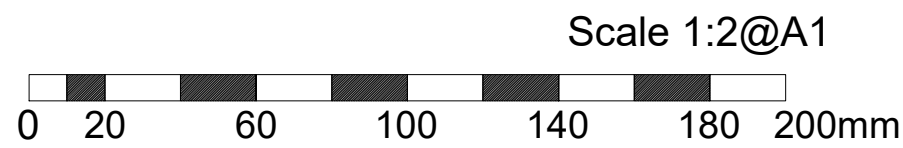

- No. Notes
1. Dimensions to be verified on site. Only figured dimensions to be used and any discrepancies in dimensions are to be reported to the architect. No dimensions are to be scaled from printed drawings. Any areas indicated on this drawing are for guidance only. No responsibility is taken for their accuracy.
 2. There is a risk of injury or death in construction if the works are not properly planned and supervised. The contractor must not undertake any element of the work without first having carried out the necessary risk assessments and prepared detailed method statements.

FOR PLANNING

P2 Glazing bars amended to traditional timber through glazing bars and natural stone sill as Officer's comments. Scale Bar Amended. 27/03/26
P1 Initial Release dd/mm/yy
no. revision. date.

BLDA ARCHITECTS

RIBA  211 Design Centre East
Chartered Practice Chelsea Harbour
London, SW10 0XF
www.blda.co.uk
t +44 (0) 20 7838 5555
f +44 (0) 20 7838 5556
mail@blda.co.uk

Job: TH - Walled Garden Buildings

Title: Typical Door Details DTB10
Door Type - B10
Sheet 2 of 3

Type: Building 16 & 16a

Status: FOR PLANNING

drawn by	JM	checked by	DY	approved by	DY
scale	1:2 @ A1	size	A1	date	27/03/26
job number	3124	drawing number	768.2	revision	P2

3124 768.2 P2