




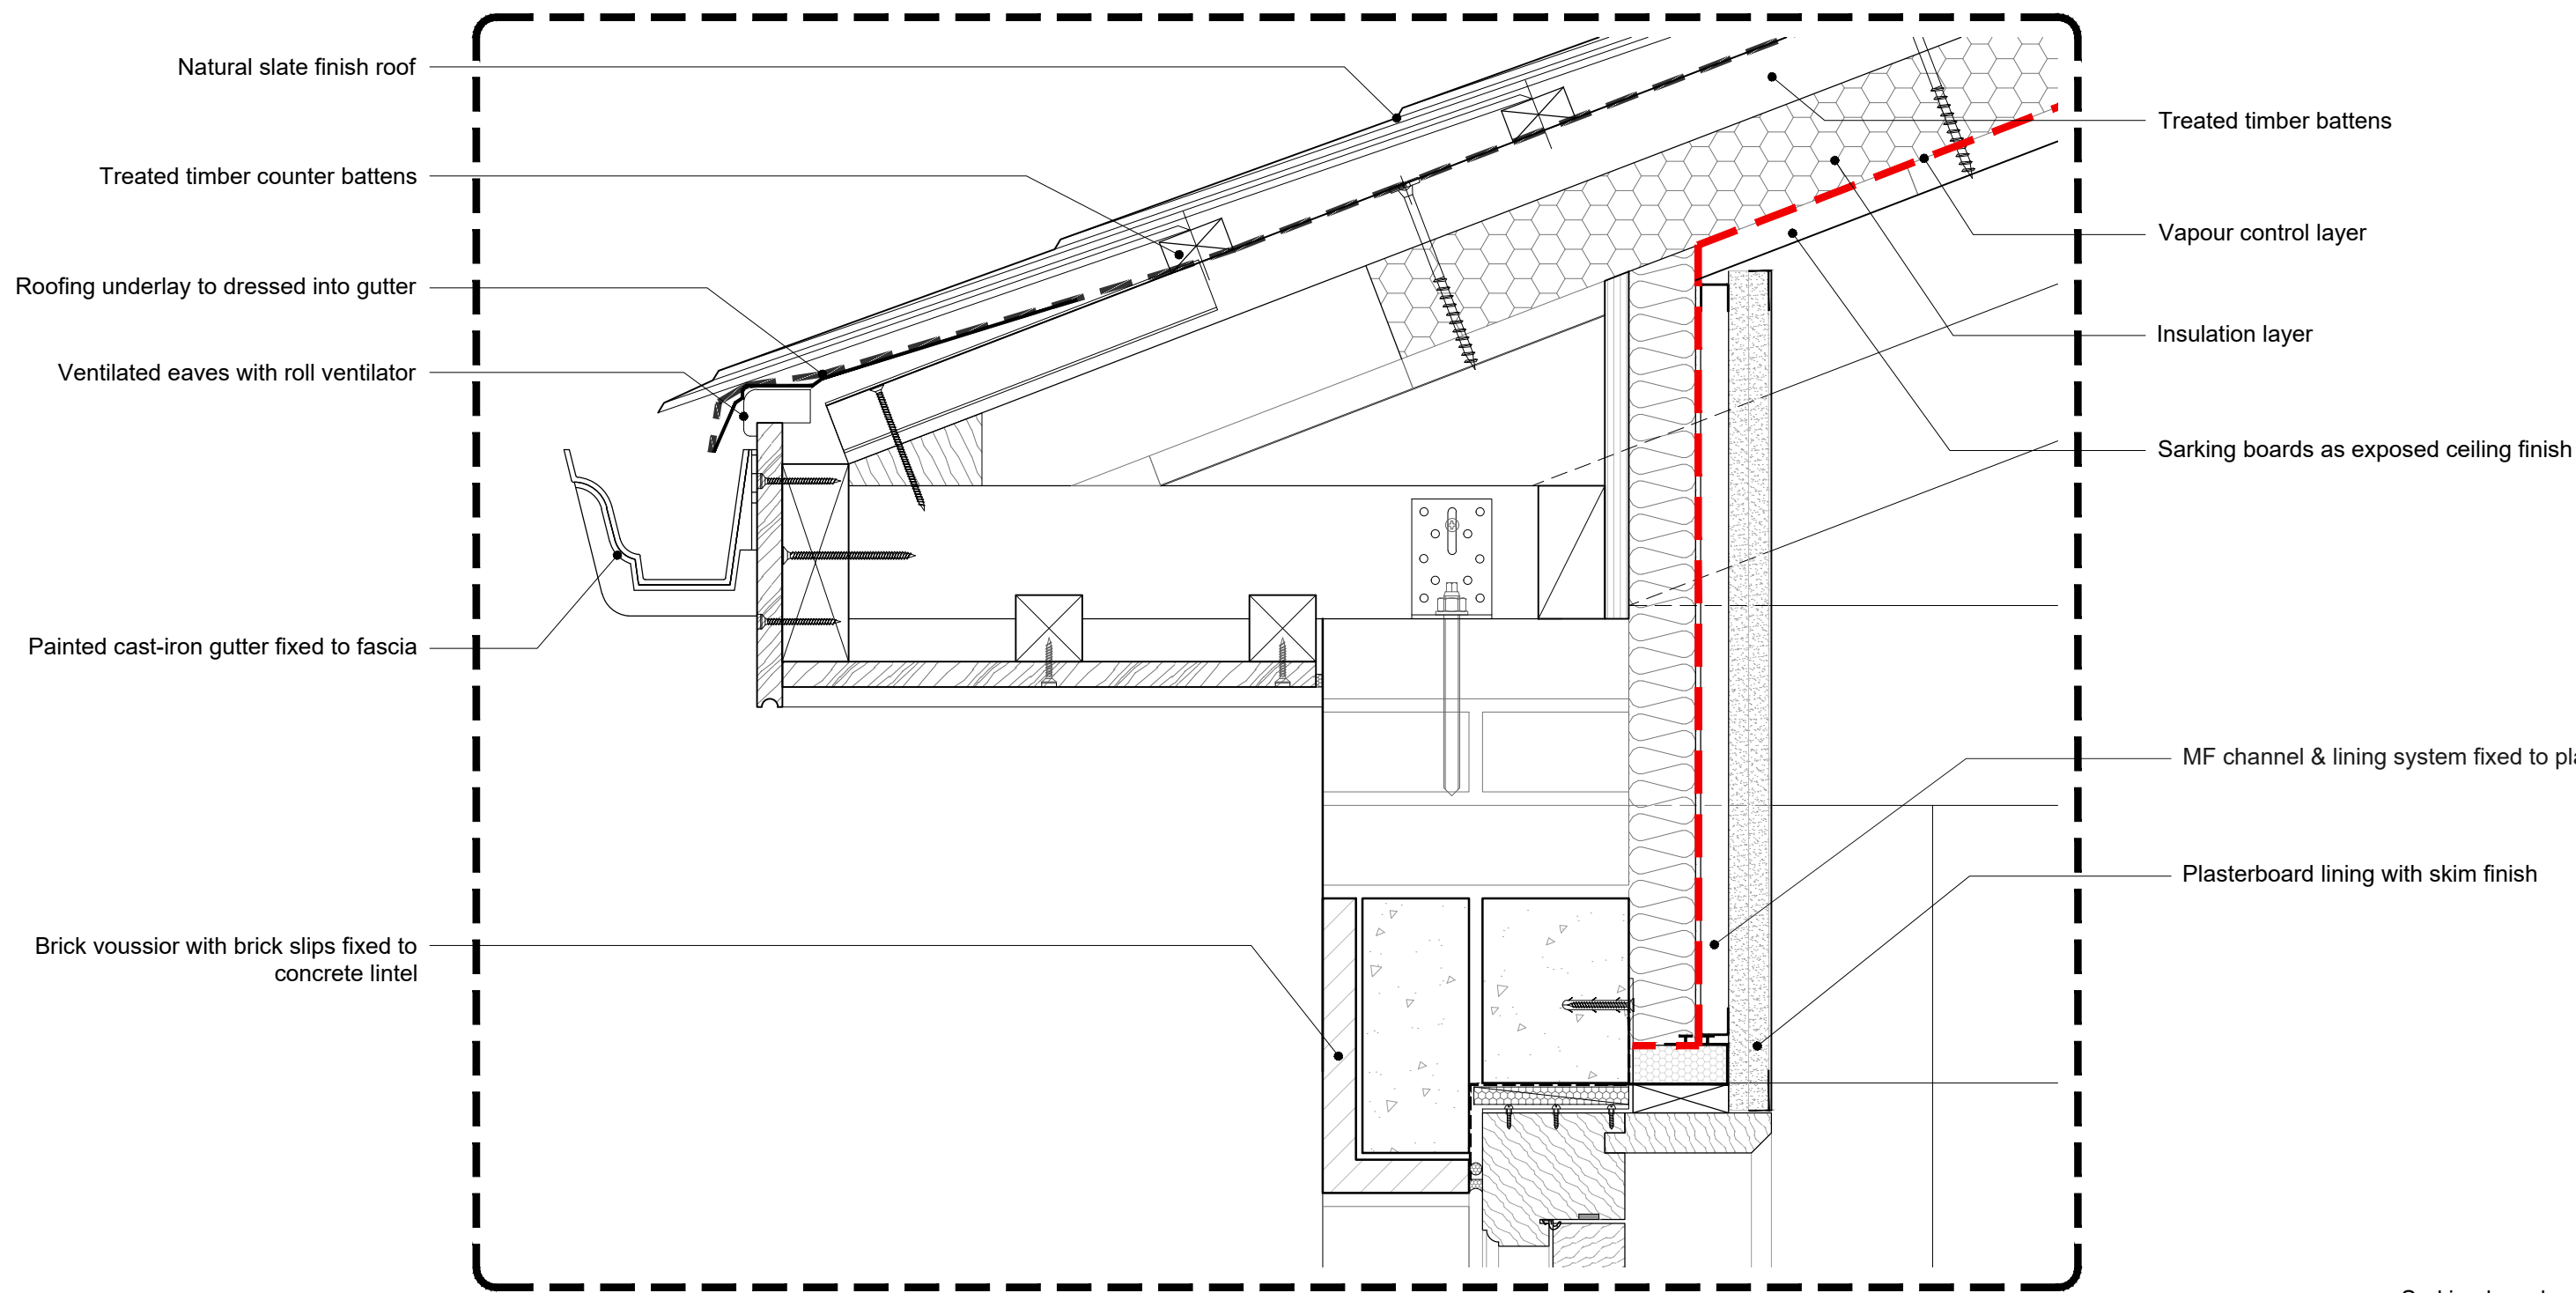

02 Buildings 16 & 16a - Typical Eaves Detail
860.1 SCALE 1:5 @ A1

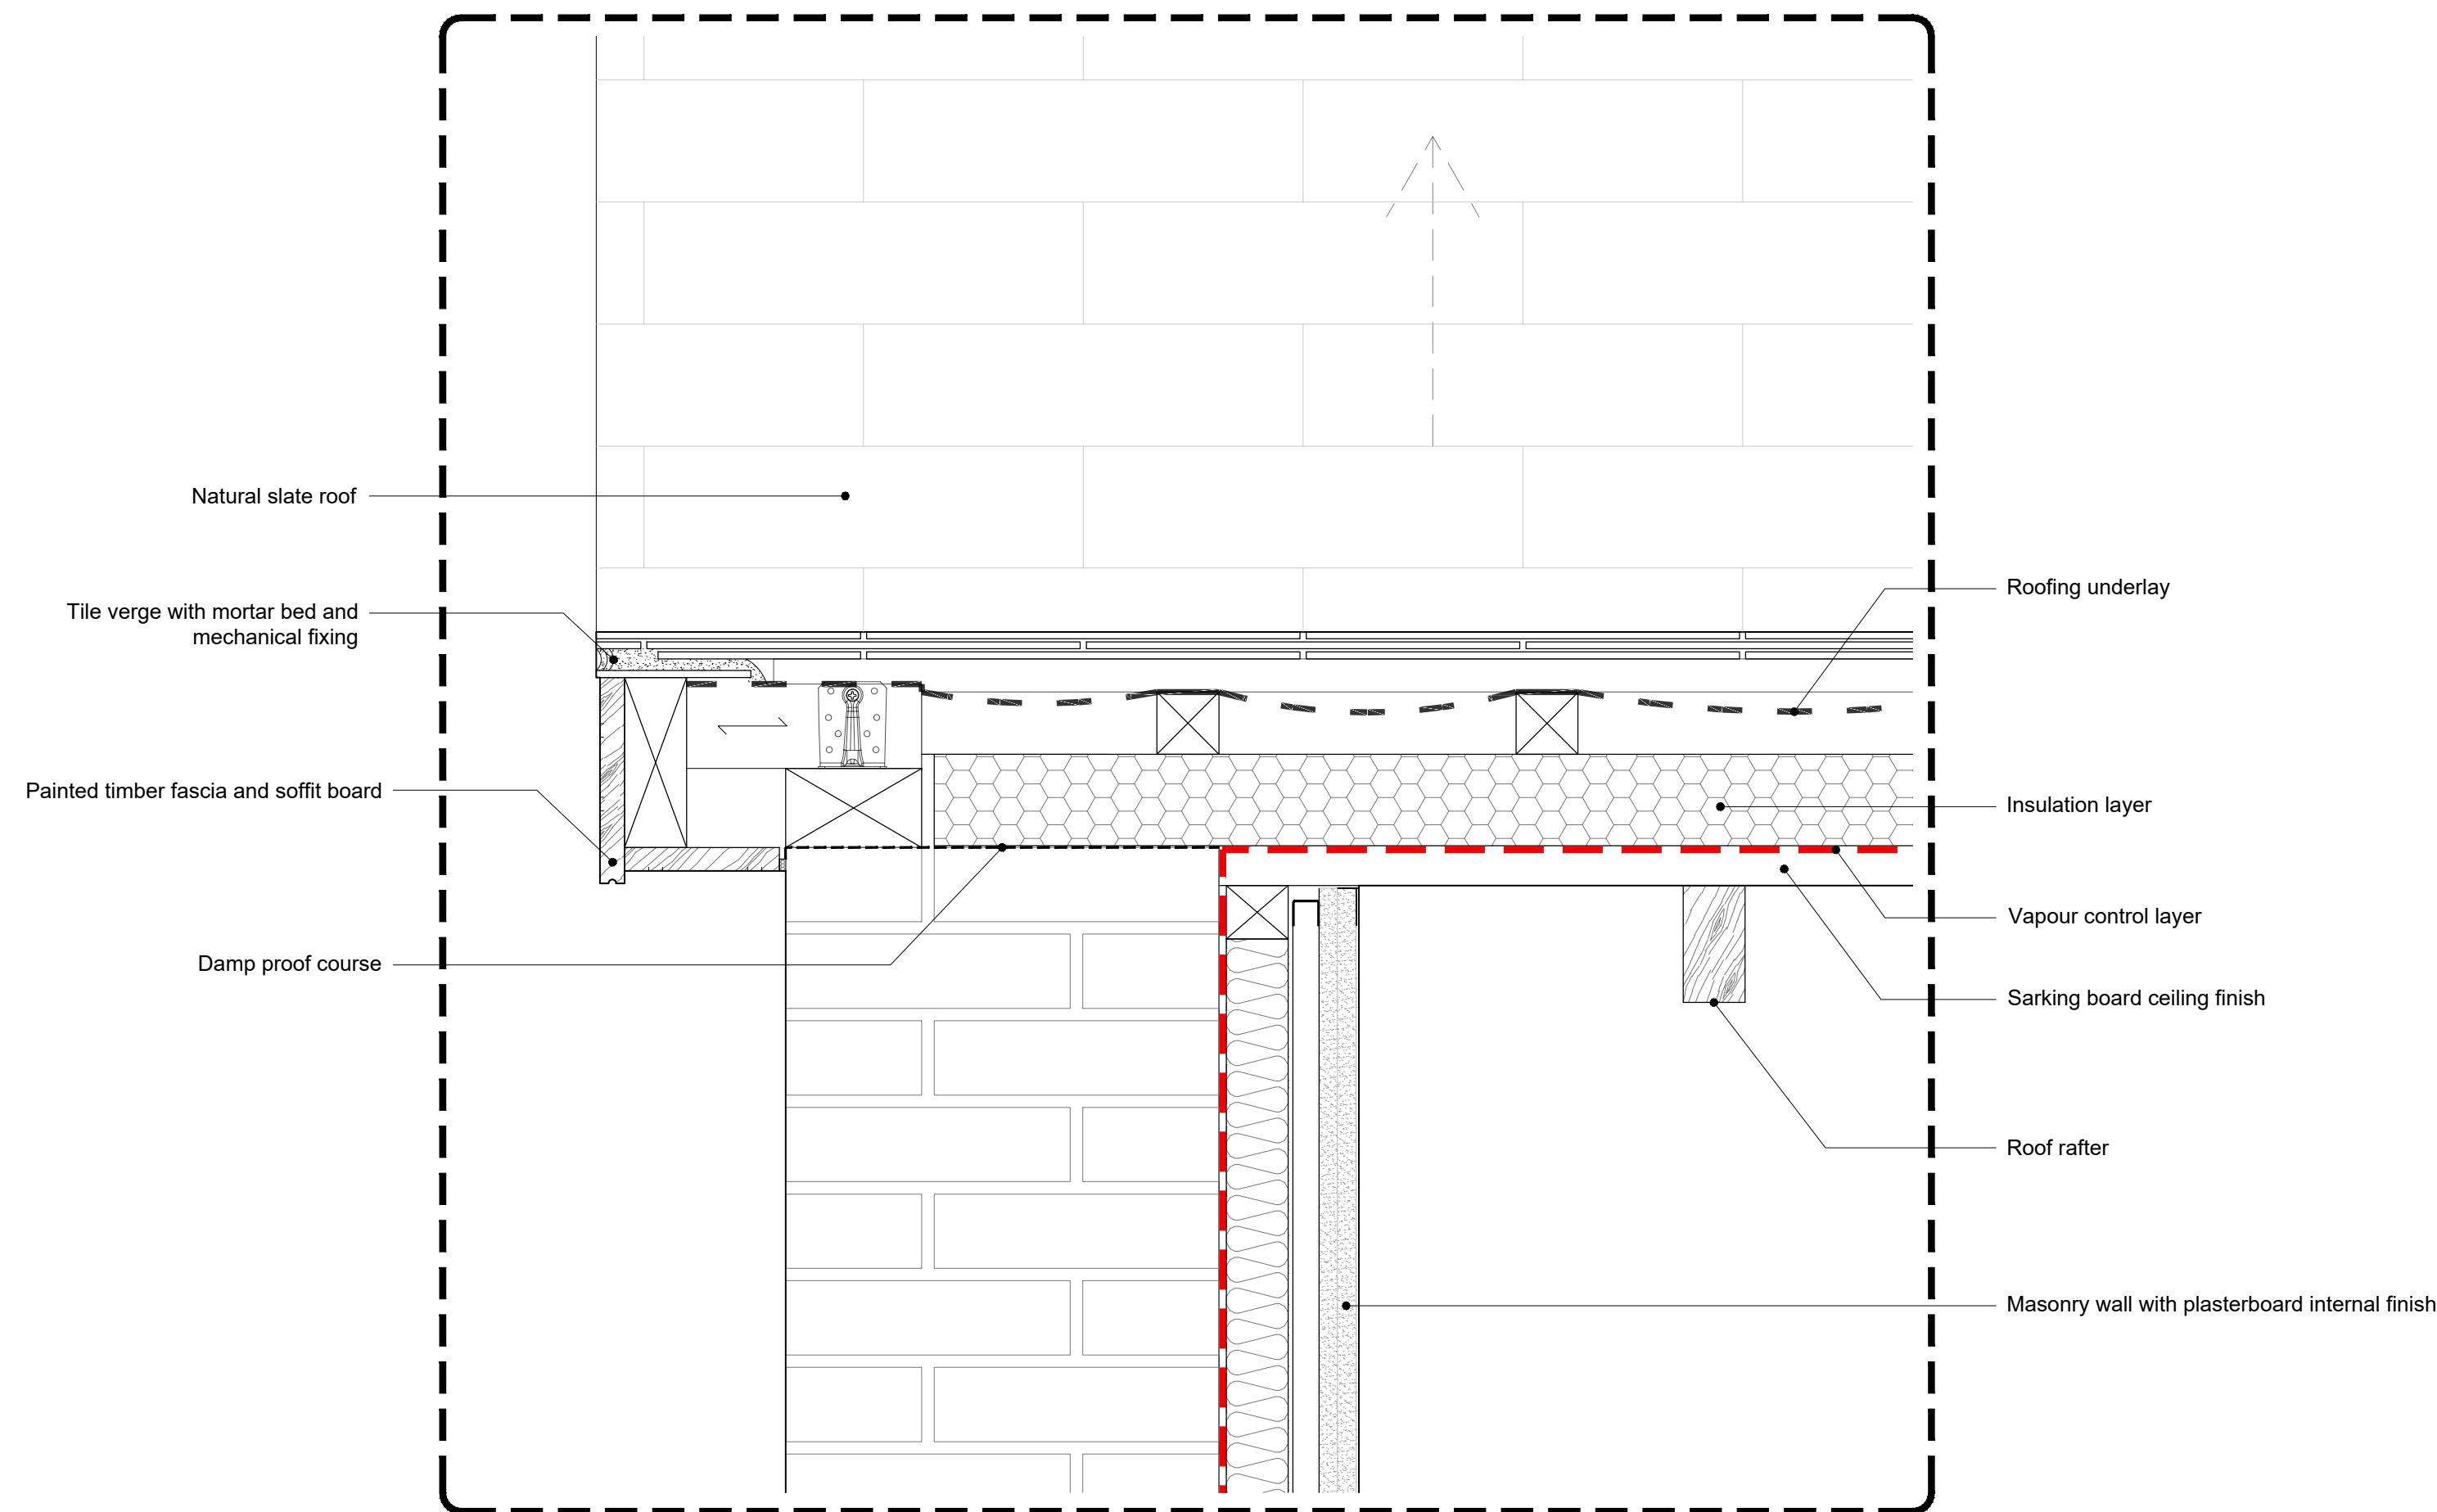

01 Buildings 16 & 16a - Typical Slate Verge Detail
860.1 SCALE 1:5 @ A1

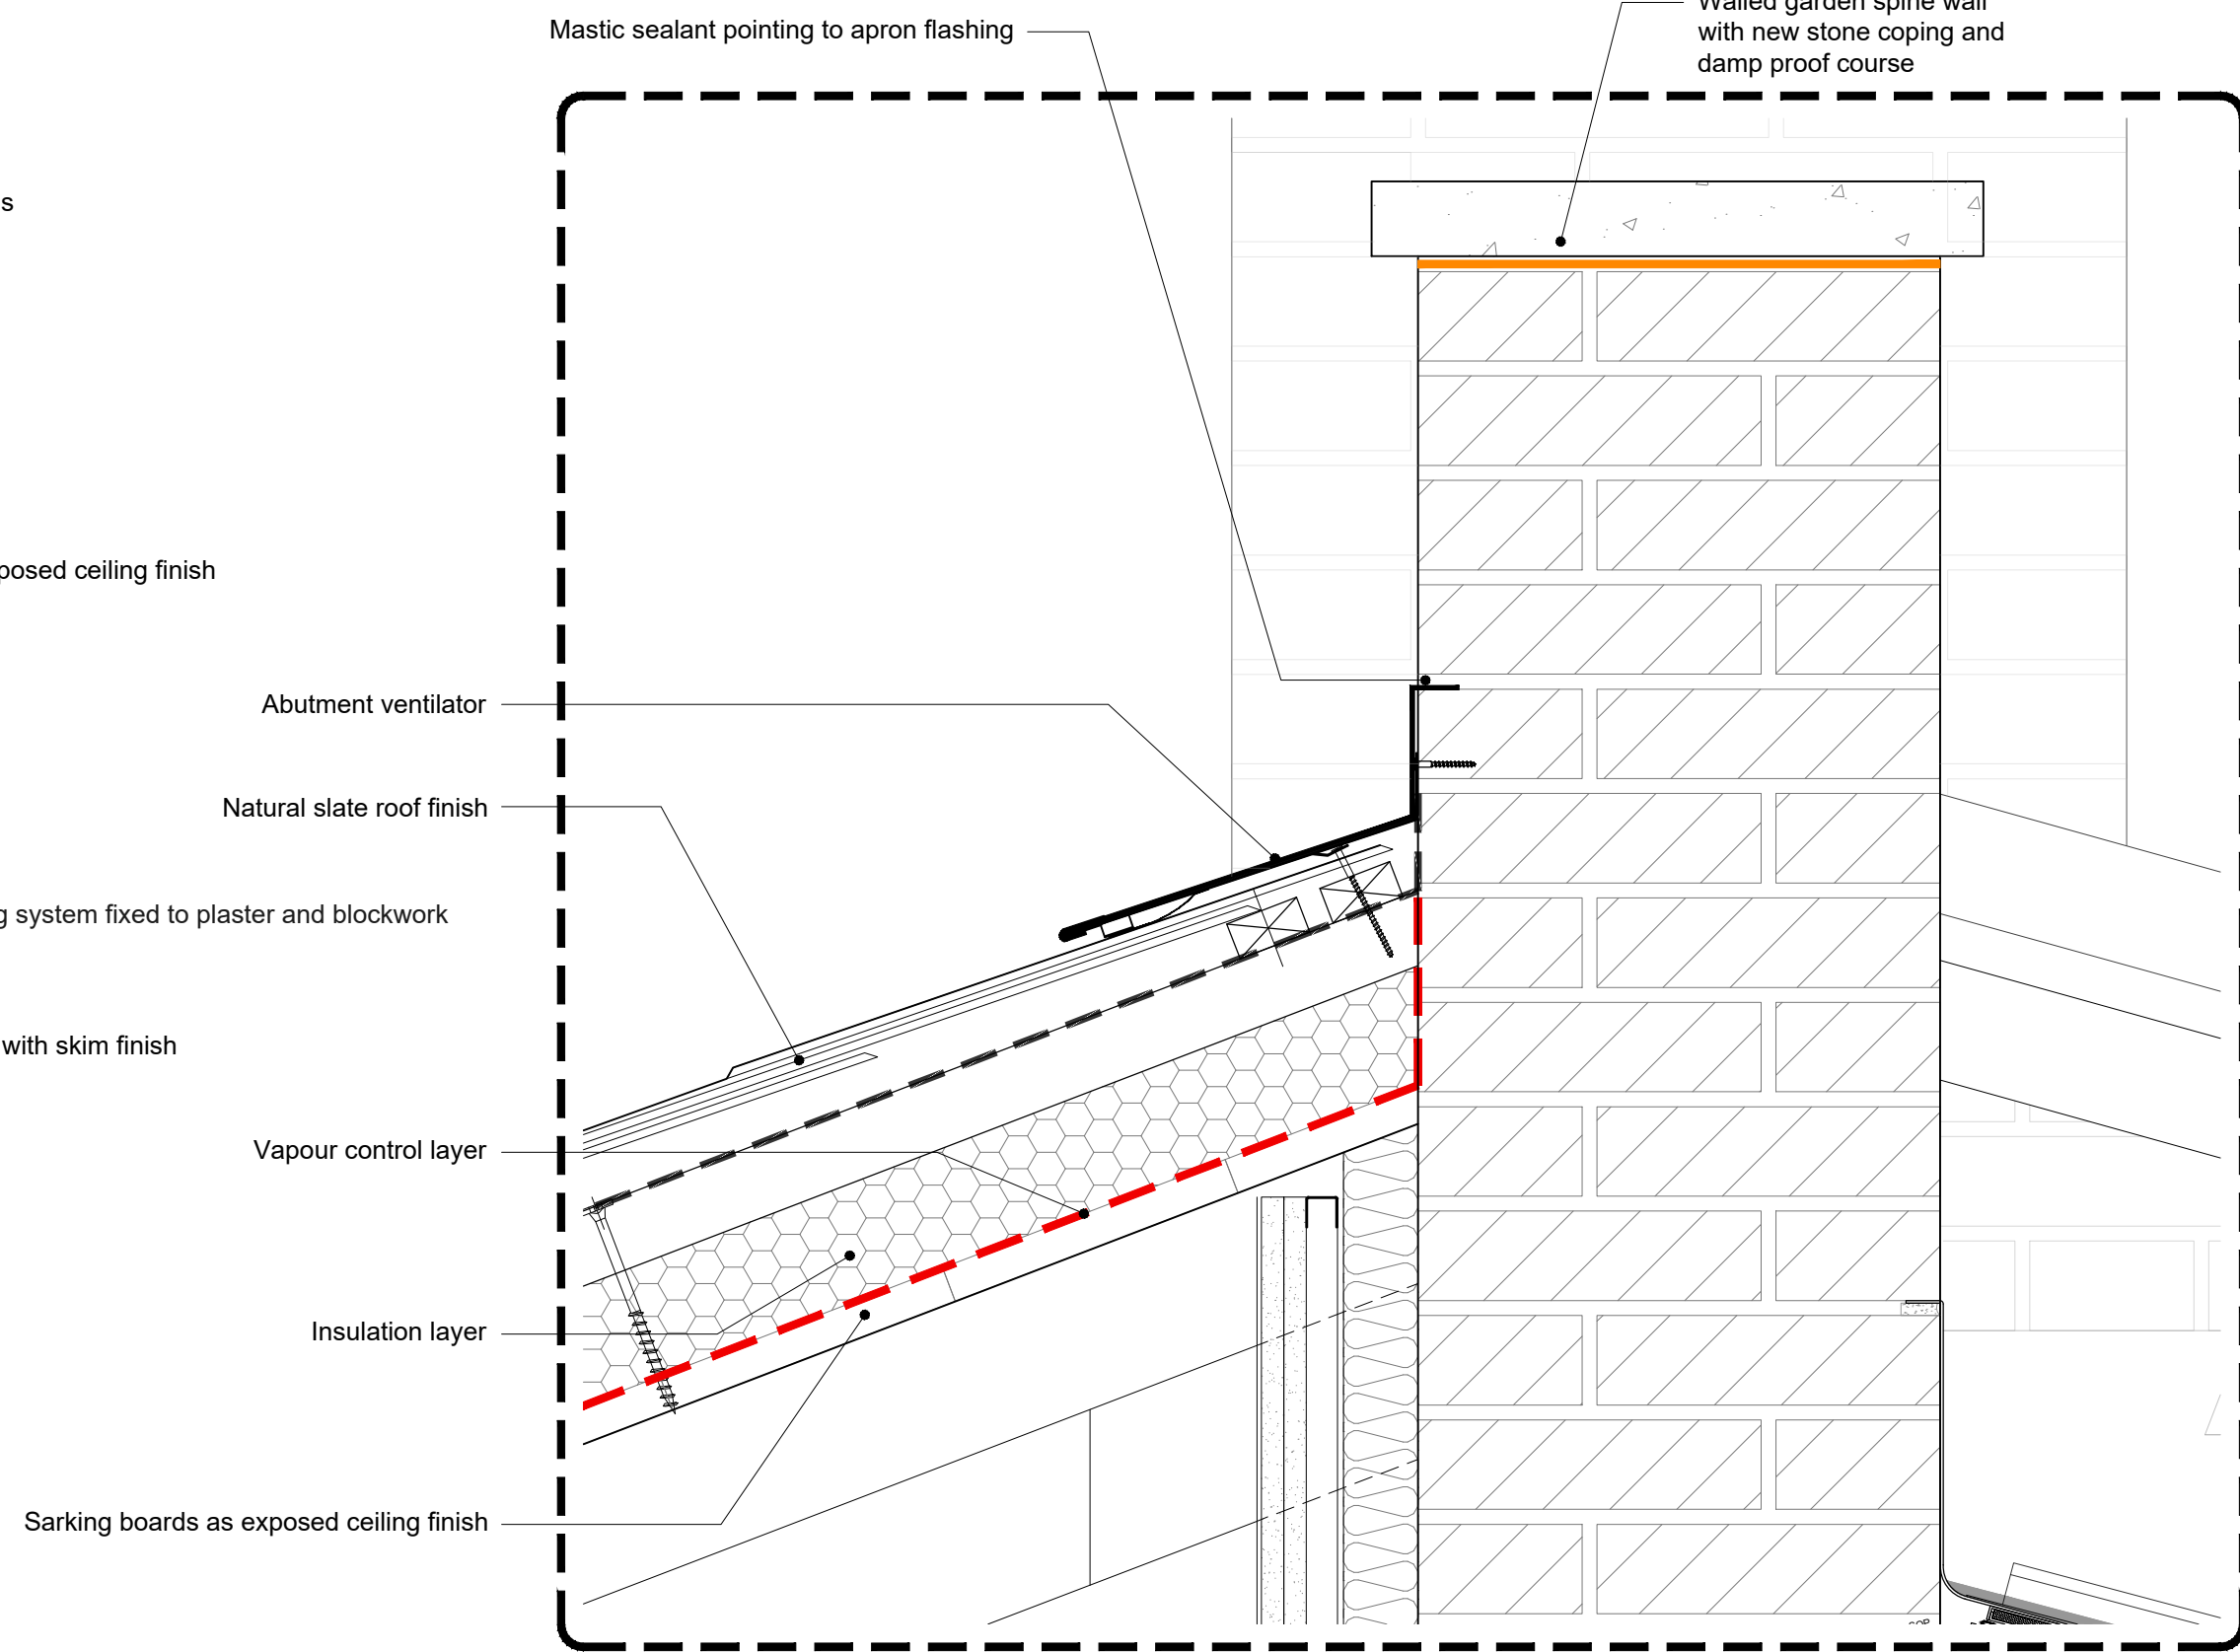

03 Buildings 16 & 16a - Typical Slate Roof Abutment Detail
860.1 SCALE 1:5 @ A1

Scale 1:5@A1
0 0.1 0.2 0.35 0.5 0.75m

No. Notes

1. Dimensions to be verified on site. Only figured dimensions to be used and any discrepancies in dimensions are to be reported to the architect. No dimensions are to be scaled from printed drawings. Any areas indicated on this drawing are for guidance only. No responsibility is taken for their accuracy.
2. There is a risk of injury or death in construction if the works are not properly planned and supervised. The contractor must not undertake any element of the work without first having carried out the necessary risk assessments and prepared detailed method statements.

Sundries Legend

- Damp Proof Course
- Vapour Control Layer
- Damp Proof Membrane

FOR PLANNING

P2 Natural slate noted as Officers' comments. Scale 27/03/26
Bar Amended
P1 Initial Release dd/mm/yy
no. revision. date.

BLDA ARCHITECTS

RIBA  211 Design Centre East
Chartered Practice Chelsea Harbour
London, SW10 0XF
mail@blda.co.uk
www.blda.co.uk
t +44 (0) 20 7838 5555
f +44 (0) 20 7838 5556

Job: TH - Walled Garden Buildings

Title: Buildings 16 & 16a - Typical Details

Type: Building 16 & 16a

Status: FOR PLANNING

drawn by JM	checked by DY	approved by DY
scale 1:5 @ A1	size A1	date 27/03/26
job number 3124	drawing number 860.1	revision P2