




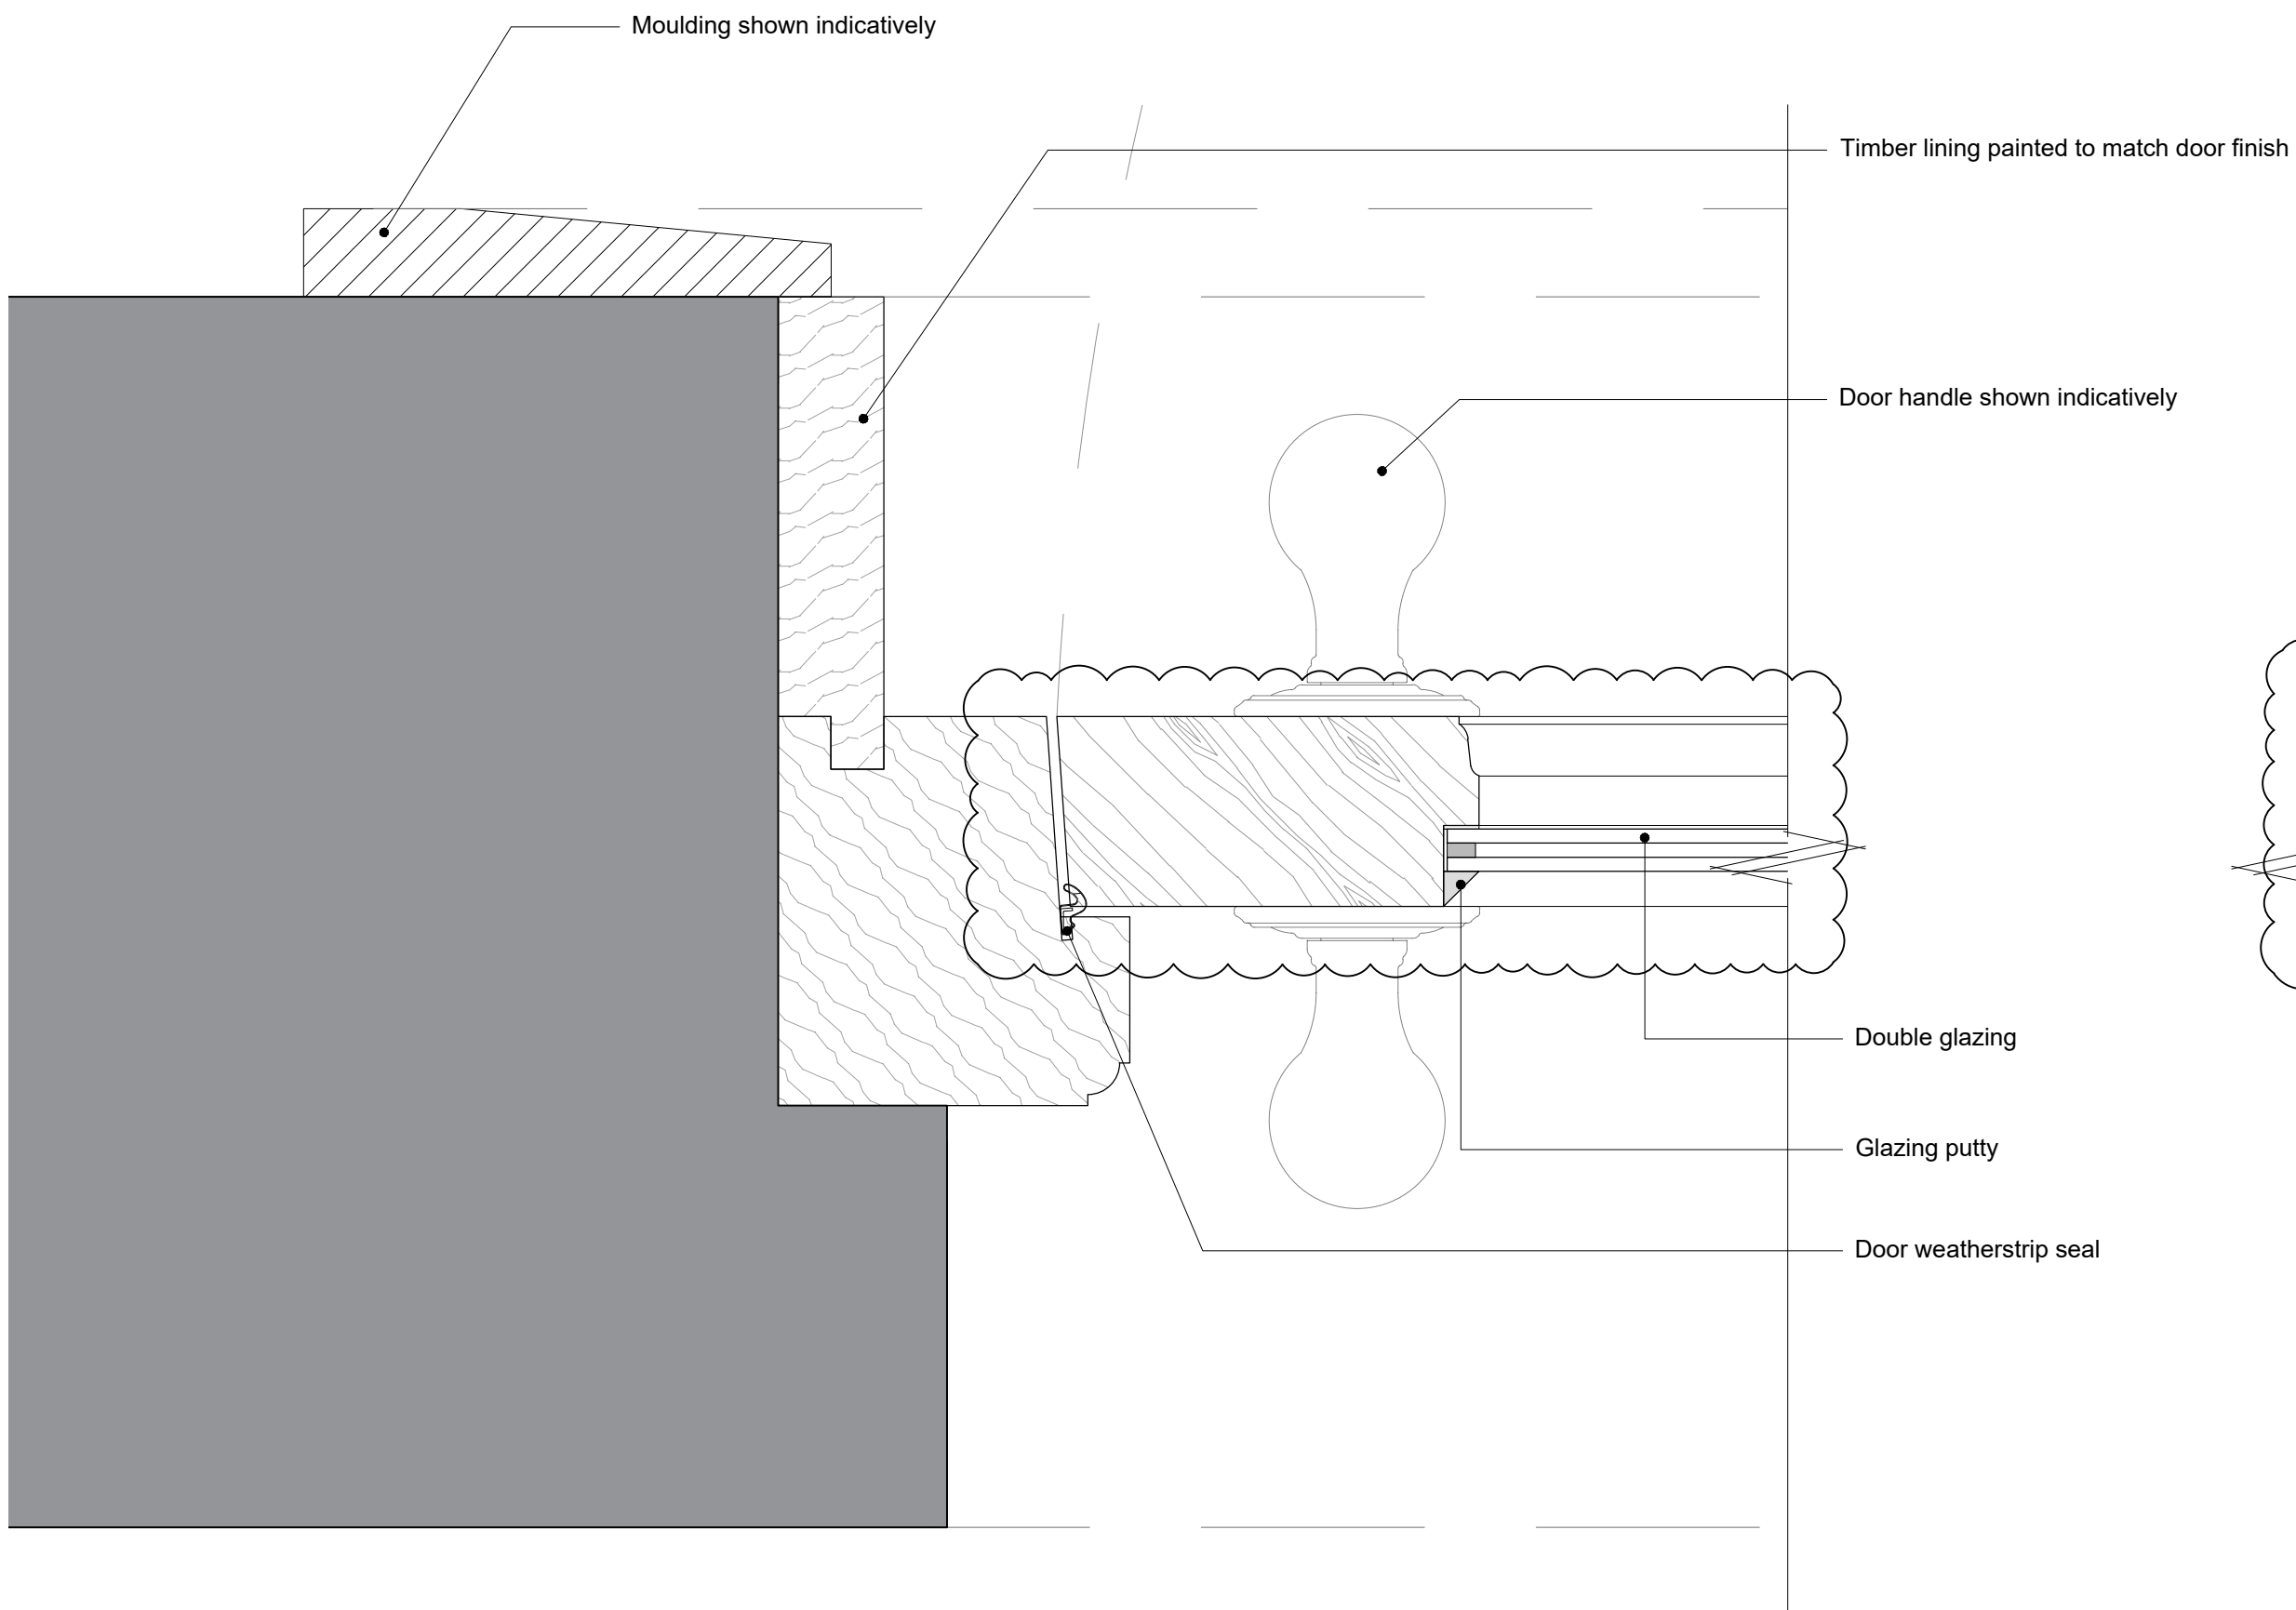


01 Door Type B6 - Door Jamb Detail
760.2 SCALE 1:2 @ A1

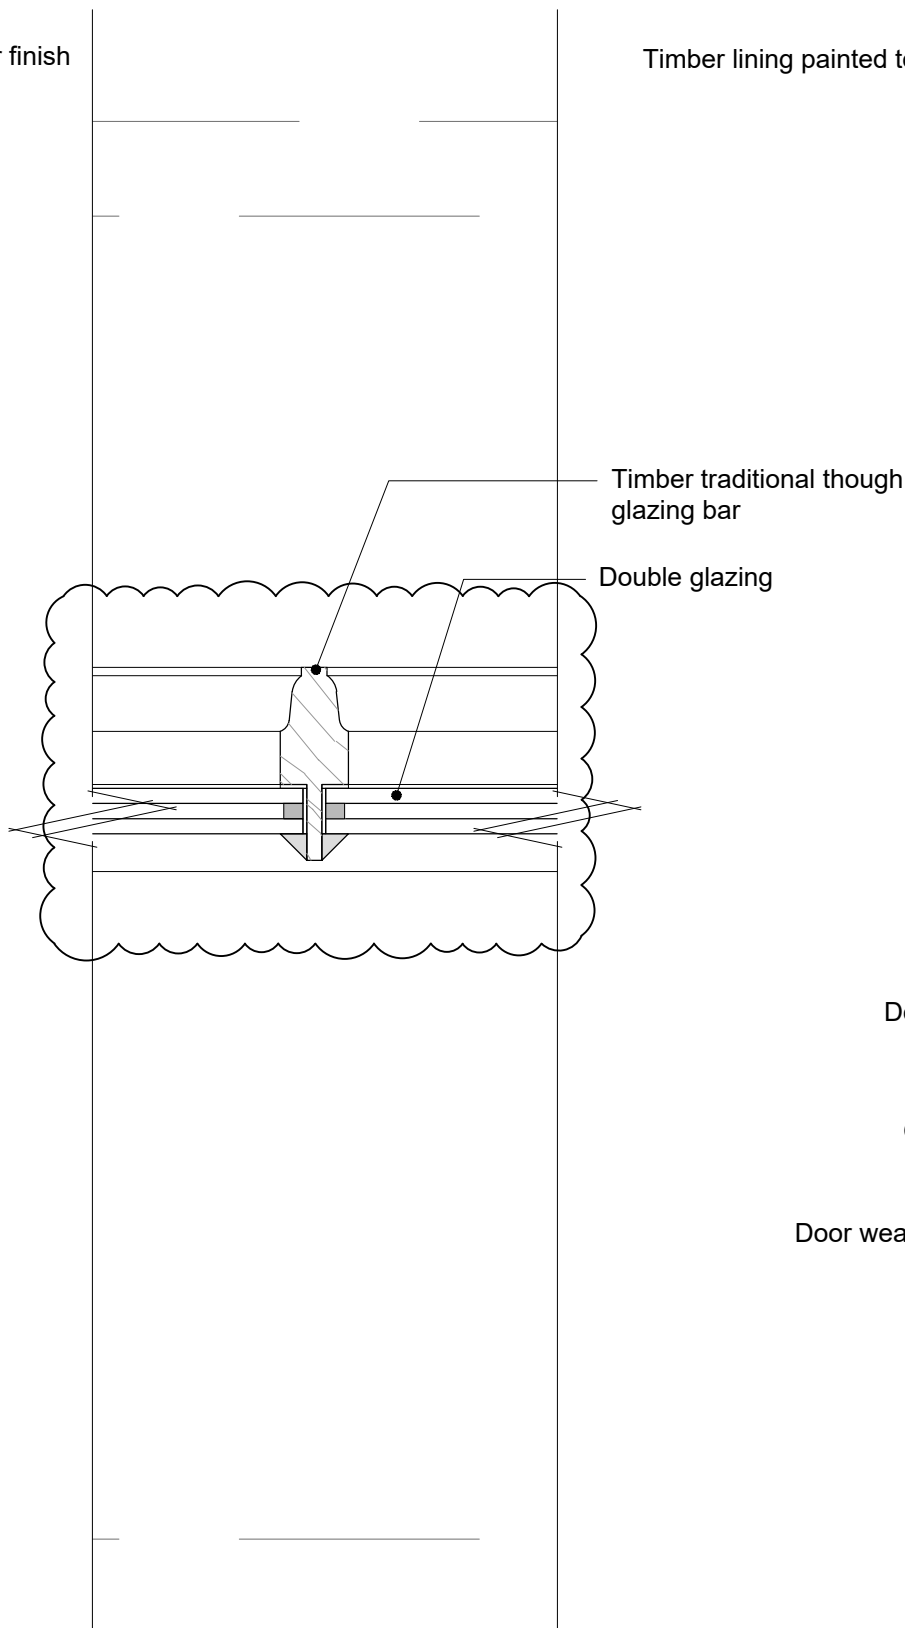

02 Door Type B6 - Door Glazing Bar Detail
760.2 SCALE 1:2 @ A1

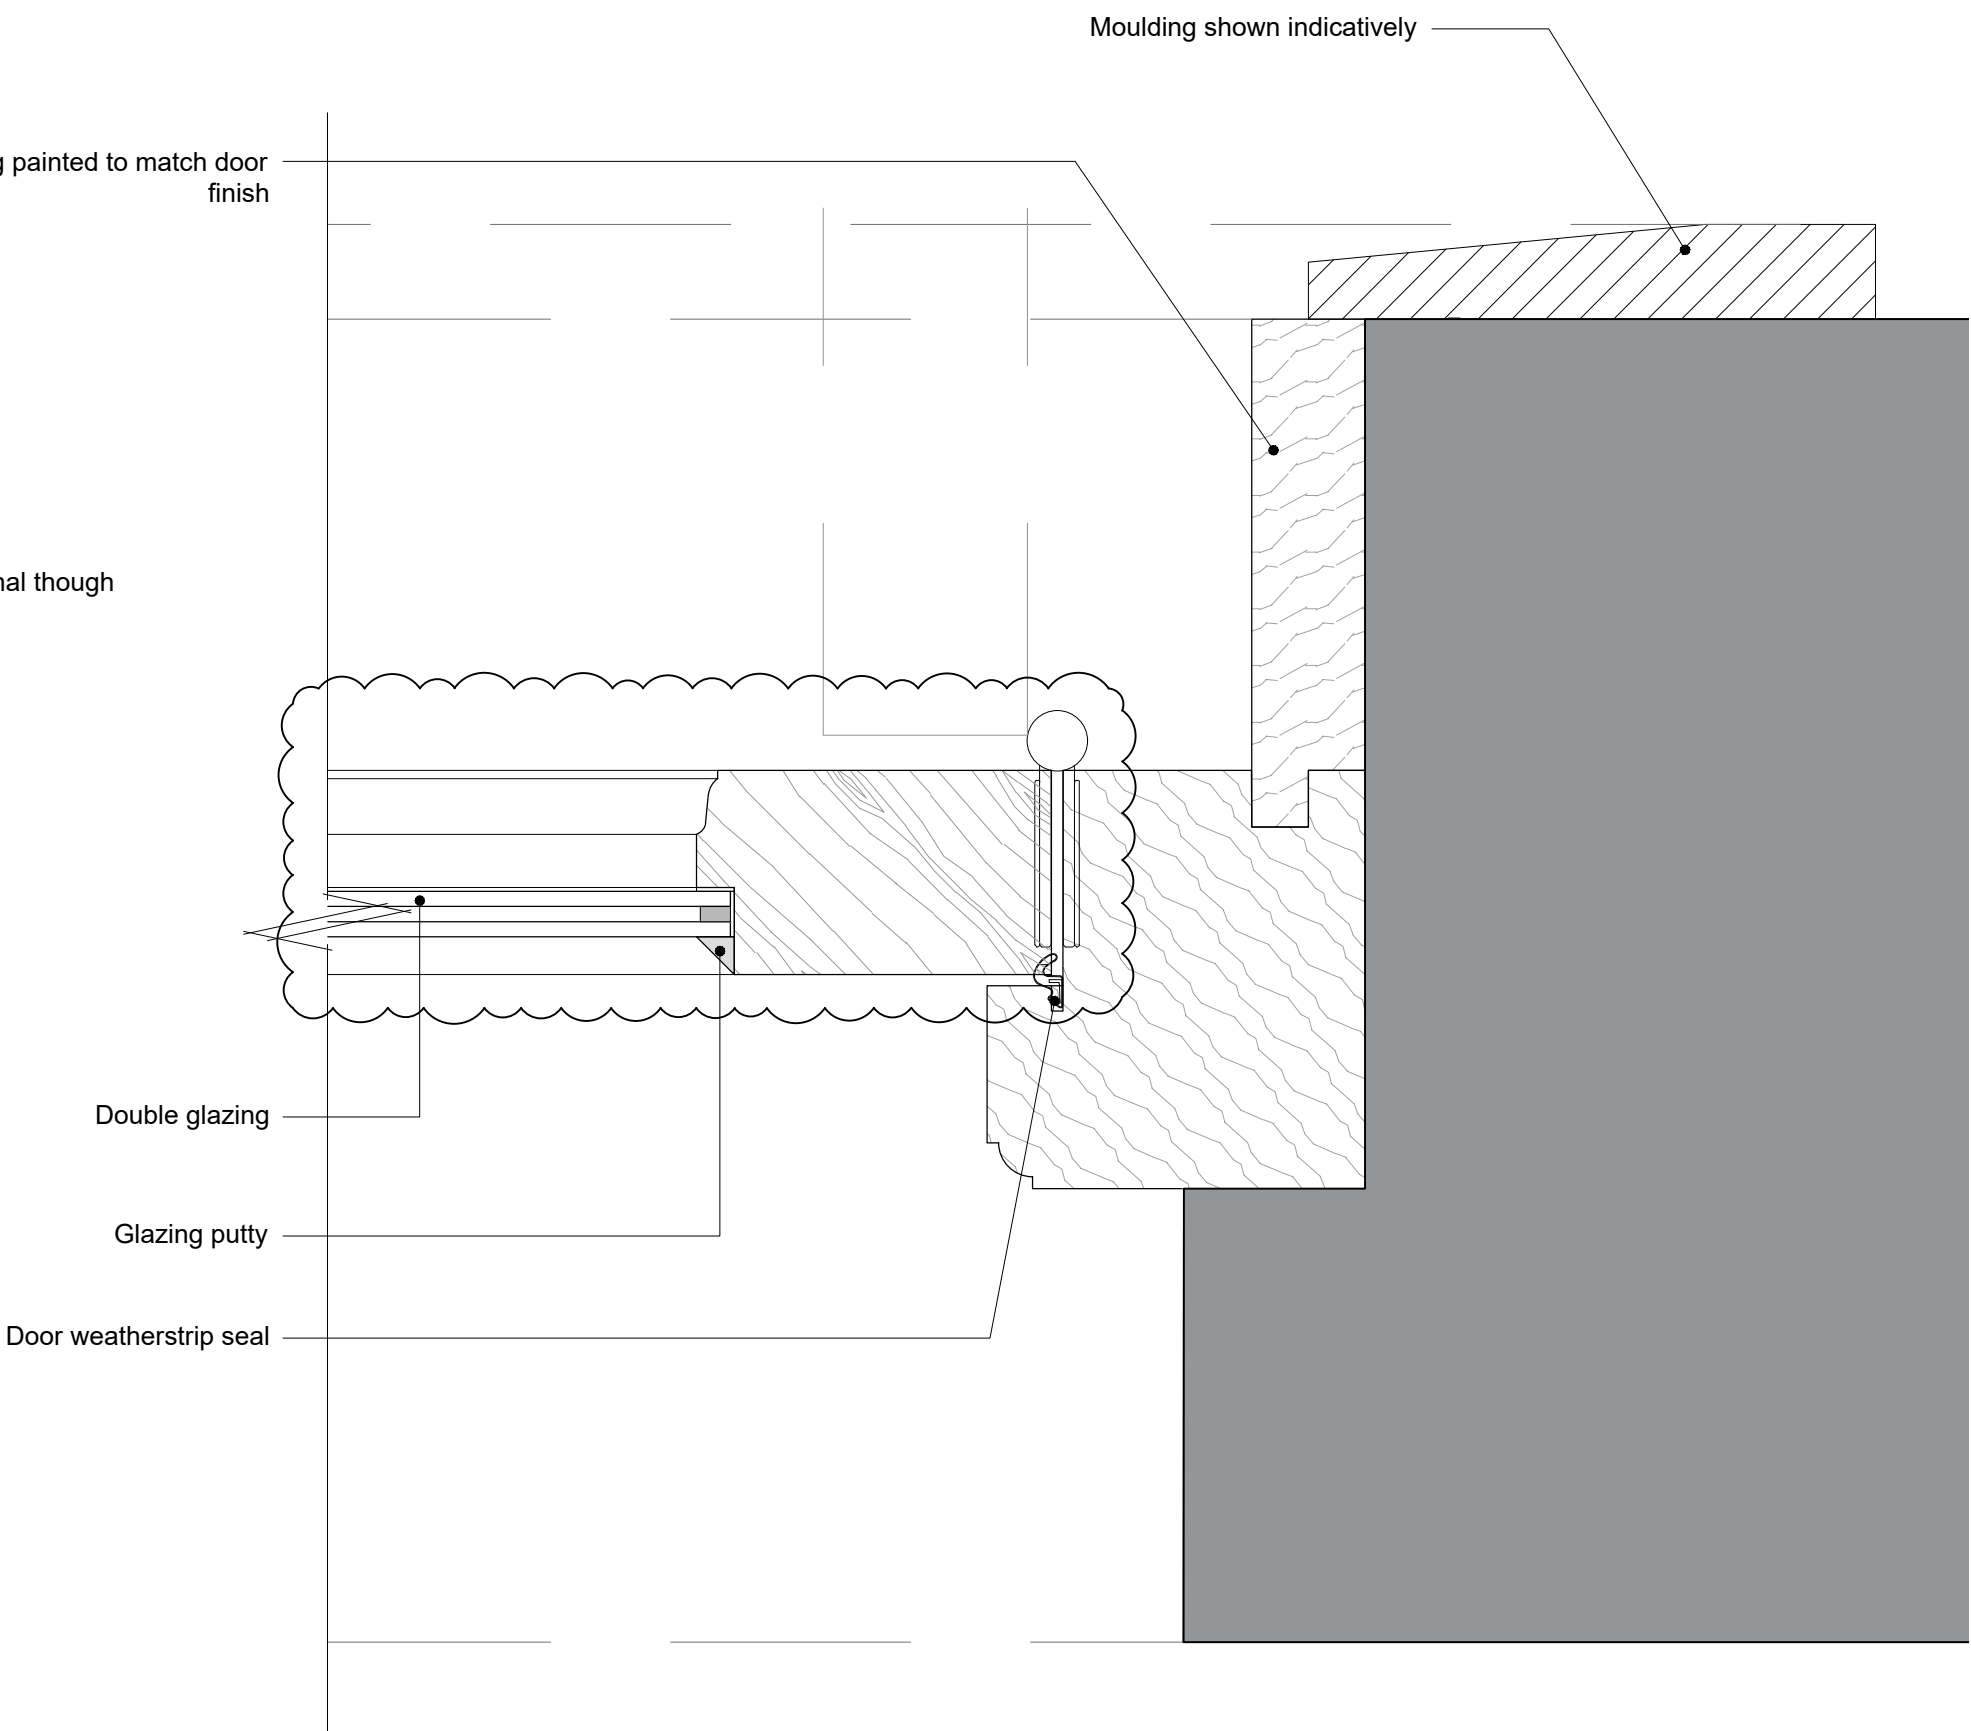

03 Door Type B6 - Door Hinge Detail
760.2 SCALE 1:2 @ A1

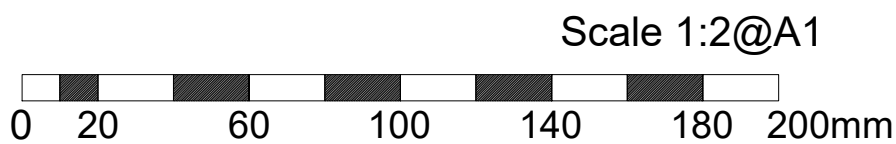

No. Notes

1. Dimensions to be verified on site. Only figured dimensions to be used and any discrepancies in dimensions are to be reported to the architect. No dimensions are to be scaled from printed drawings. Any areas indicated on this drawing are for guidance only. No responsibility is taken for their accuracy.
2. There is a risk of injury or death in construction if the works are not properly planned and supervised. The contractor must not undertake any element of the work without first having carried out the necessary risk assessments and prepared detailed method statements.

FOR PLANNING

P2 Glazing bars amended to traditional timber through glazing bars as Officer's comments. Scale Bar
Amended. Innumescent seals omitted.
P1 Initial Release

25/03/26

dd/mm/yy

no. revision. date.



RIBA  211 Design Centre East
Chartered Practice Chelsea Harbour
London, SW10 0XF
www.blda.co.uk
t +44 (0) 20 7838 5555
f +44 (0) 20 7838 5556

Job: TH - Walled Garden Buildings
Title: Door Details - DTB6 P2
Door Type - B6
Sheet 2 of 3

Type: Building 16 & 16a
Status: FOR PLANNING
drawn by JM checked by DY approved by DY
scale 1:2 @ A1 size A1 date 27/03/26
job number drawing number revision
3124 760.2 P2