




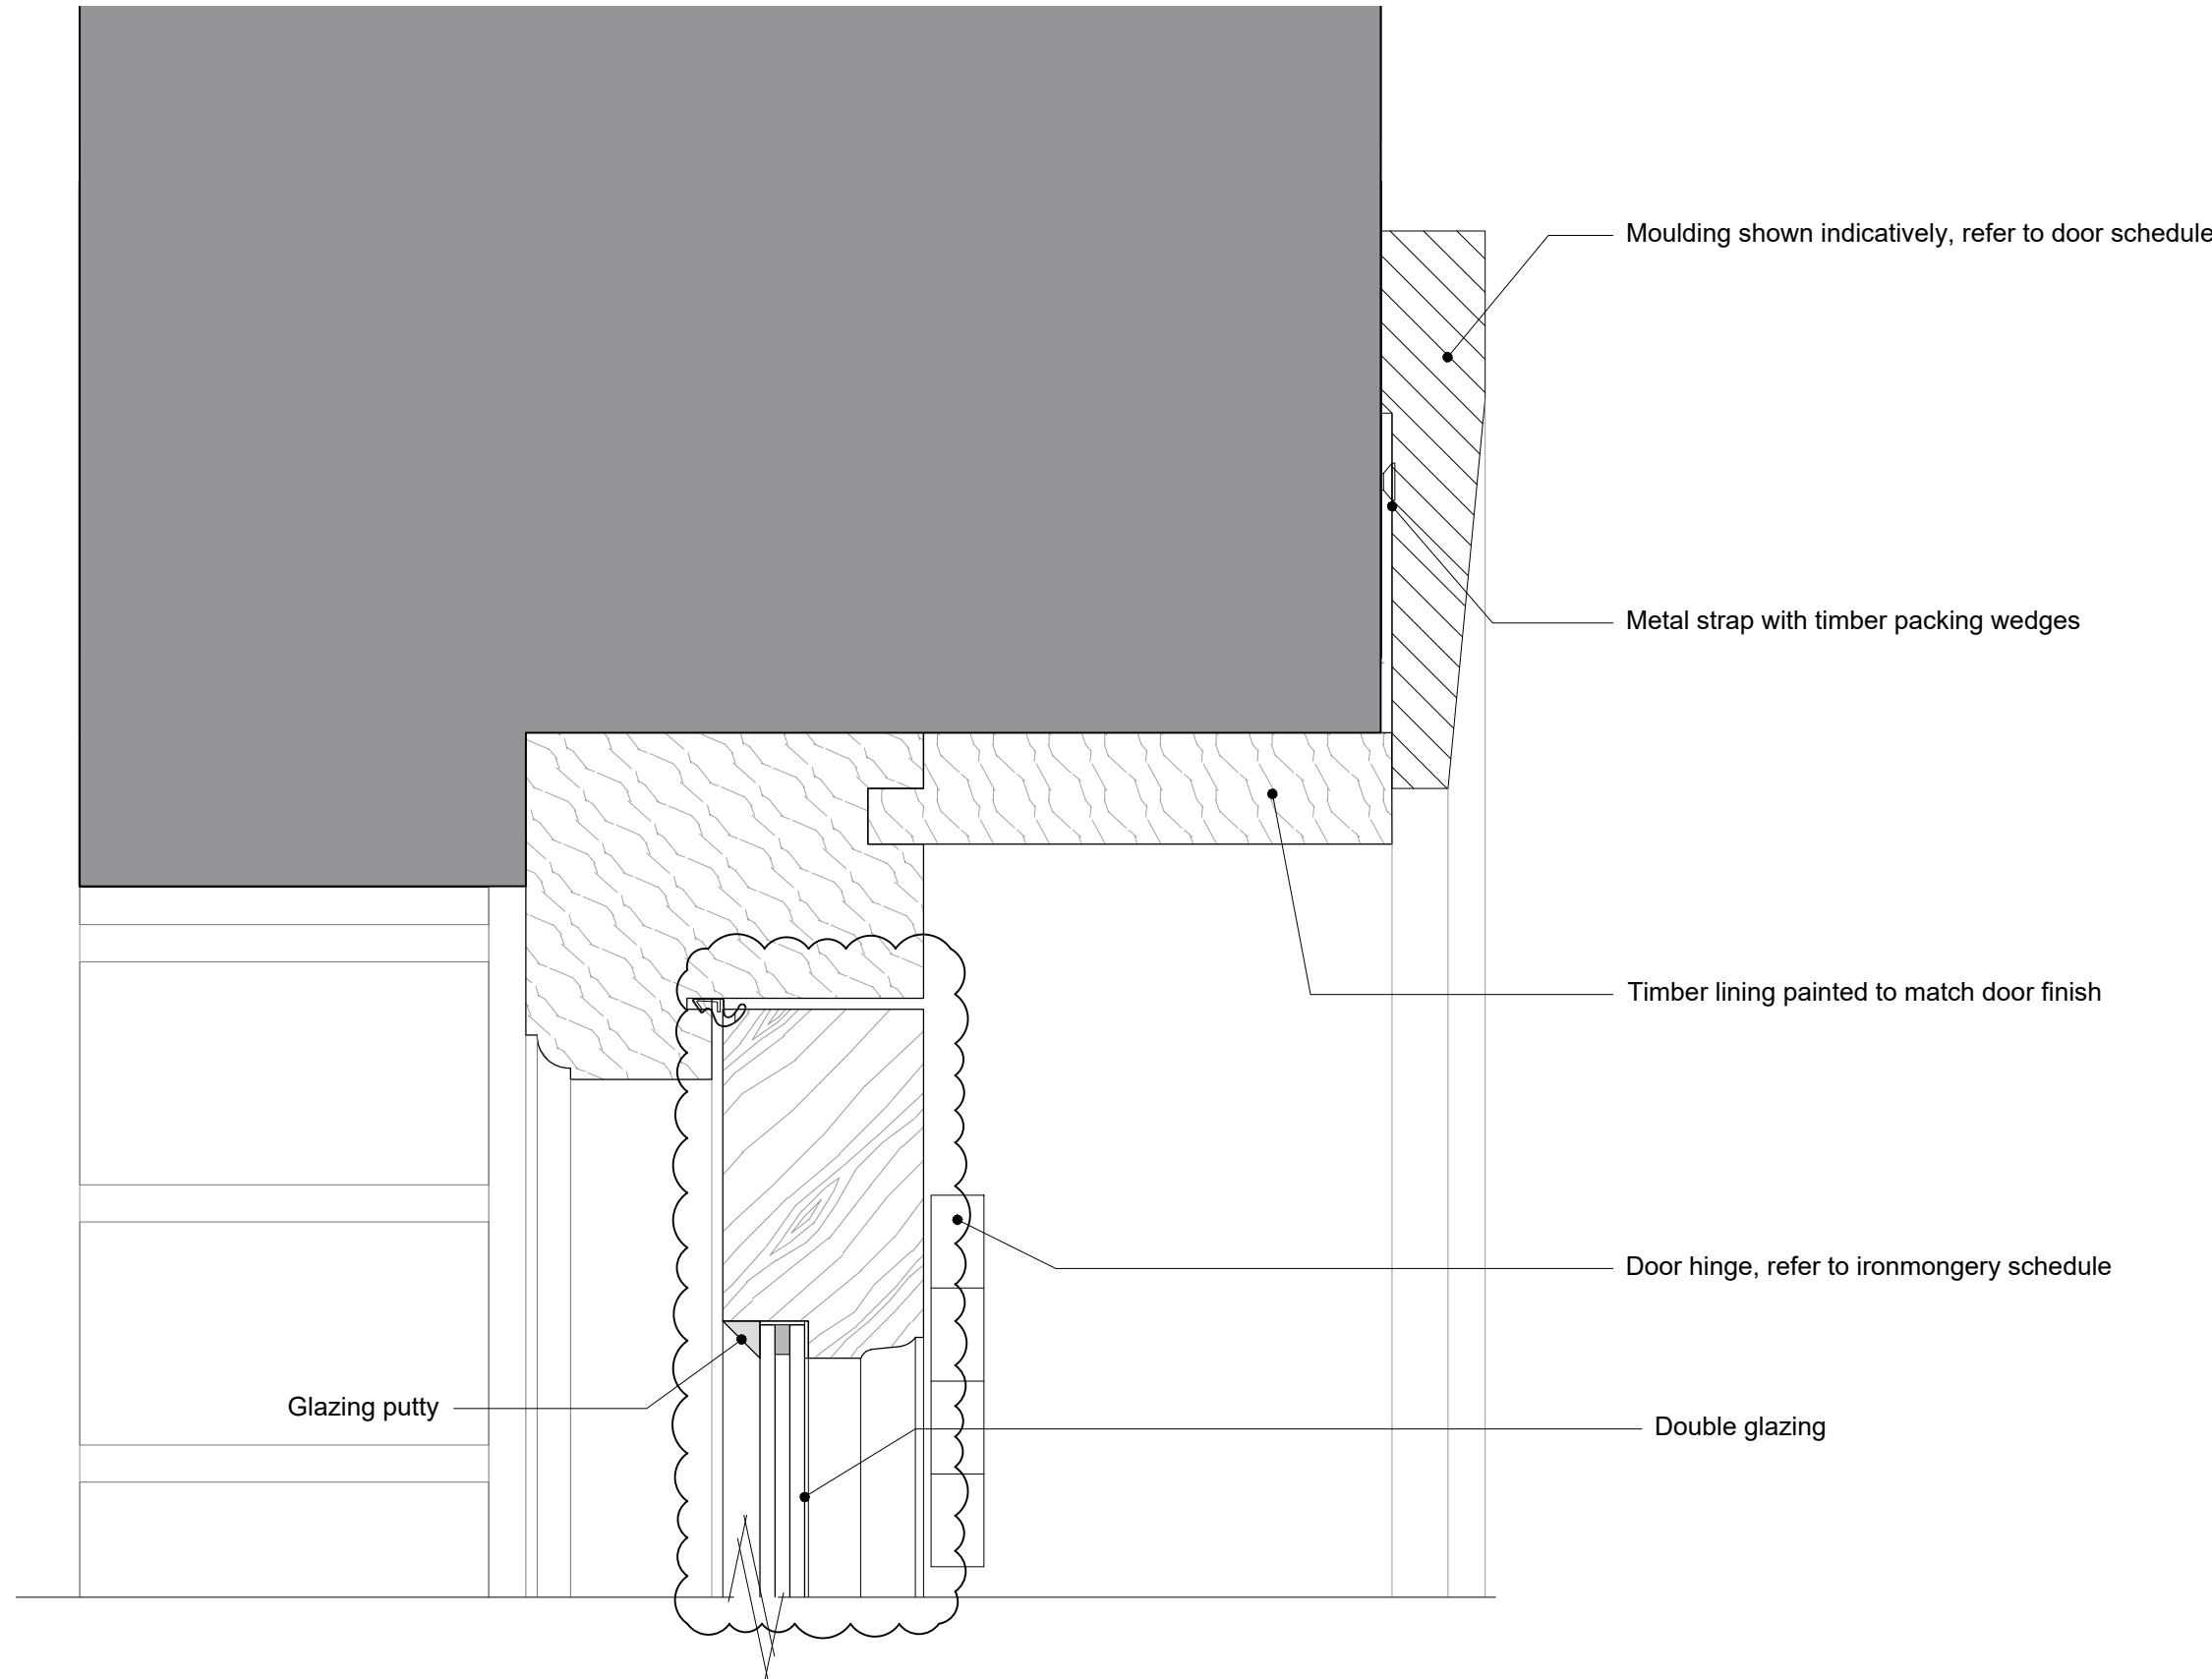


01 Door Type B6 - Head Jamb Detail
760.3 SCALE 1:2 @ A1

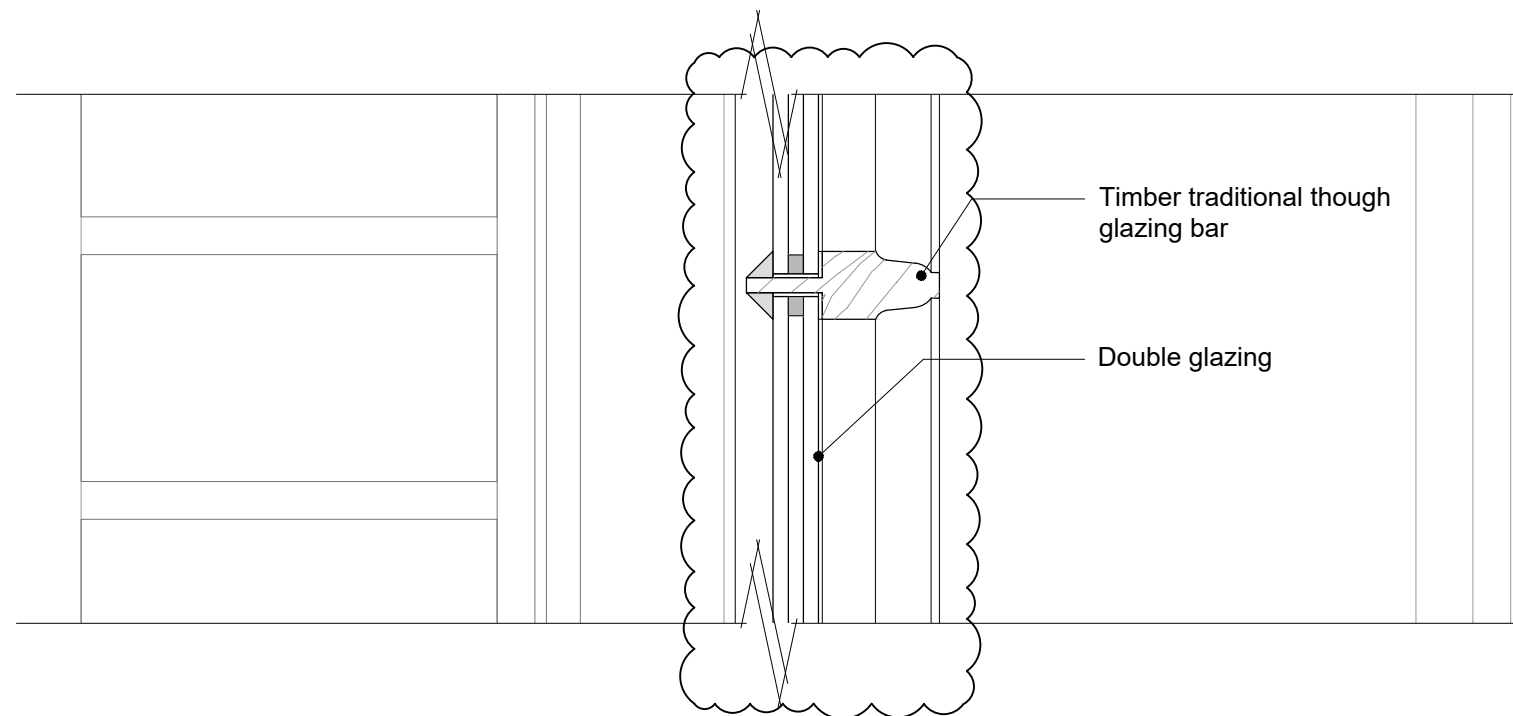


02 Door Type B6 - Glazing Bar Detail
760.3 SCALE 1:2 @ A1

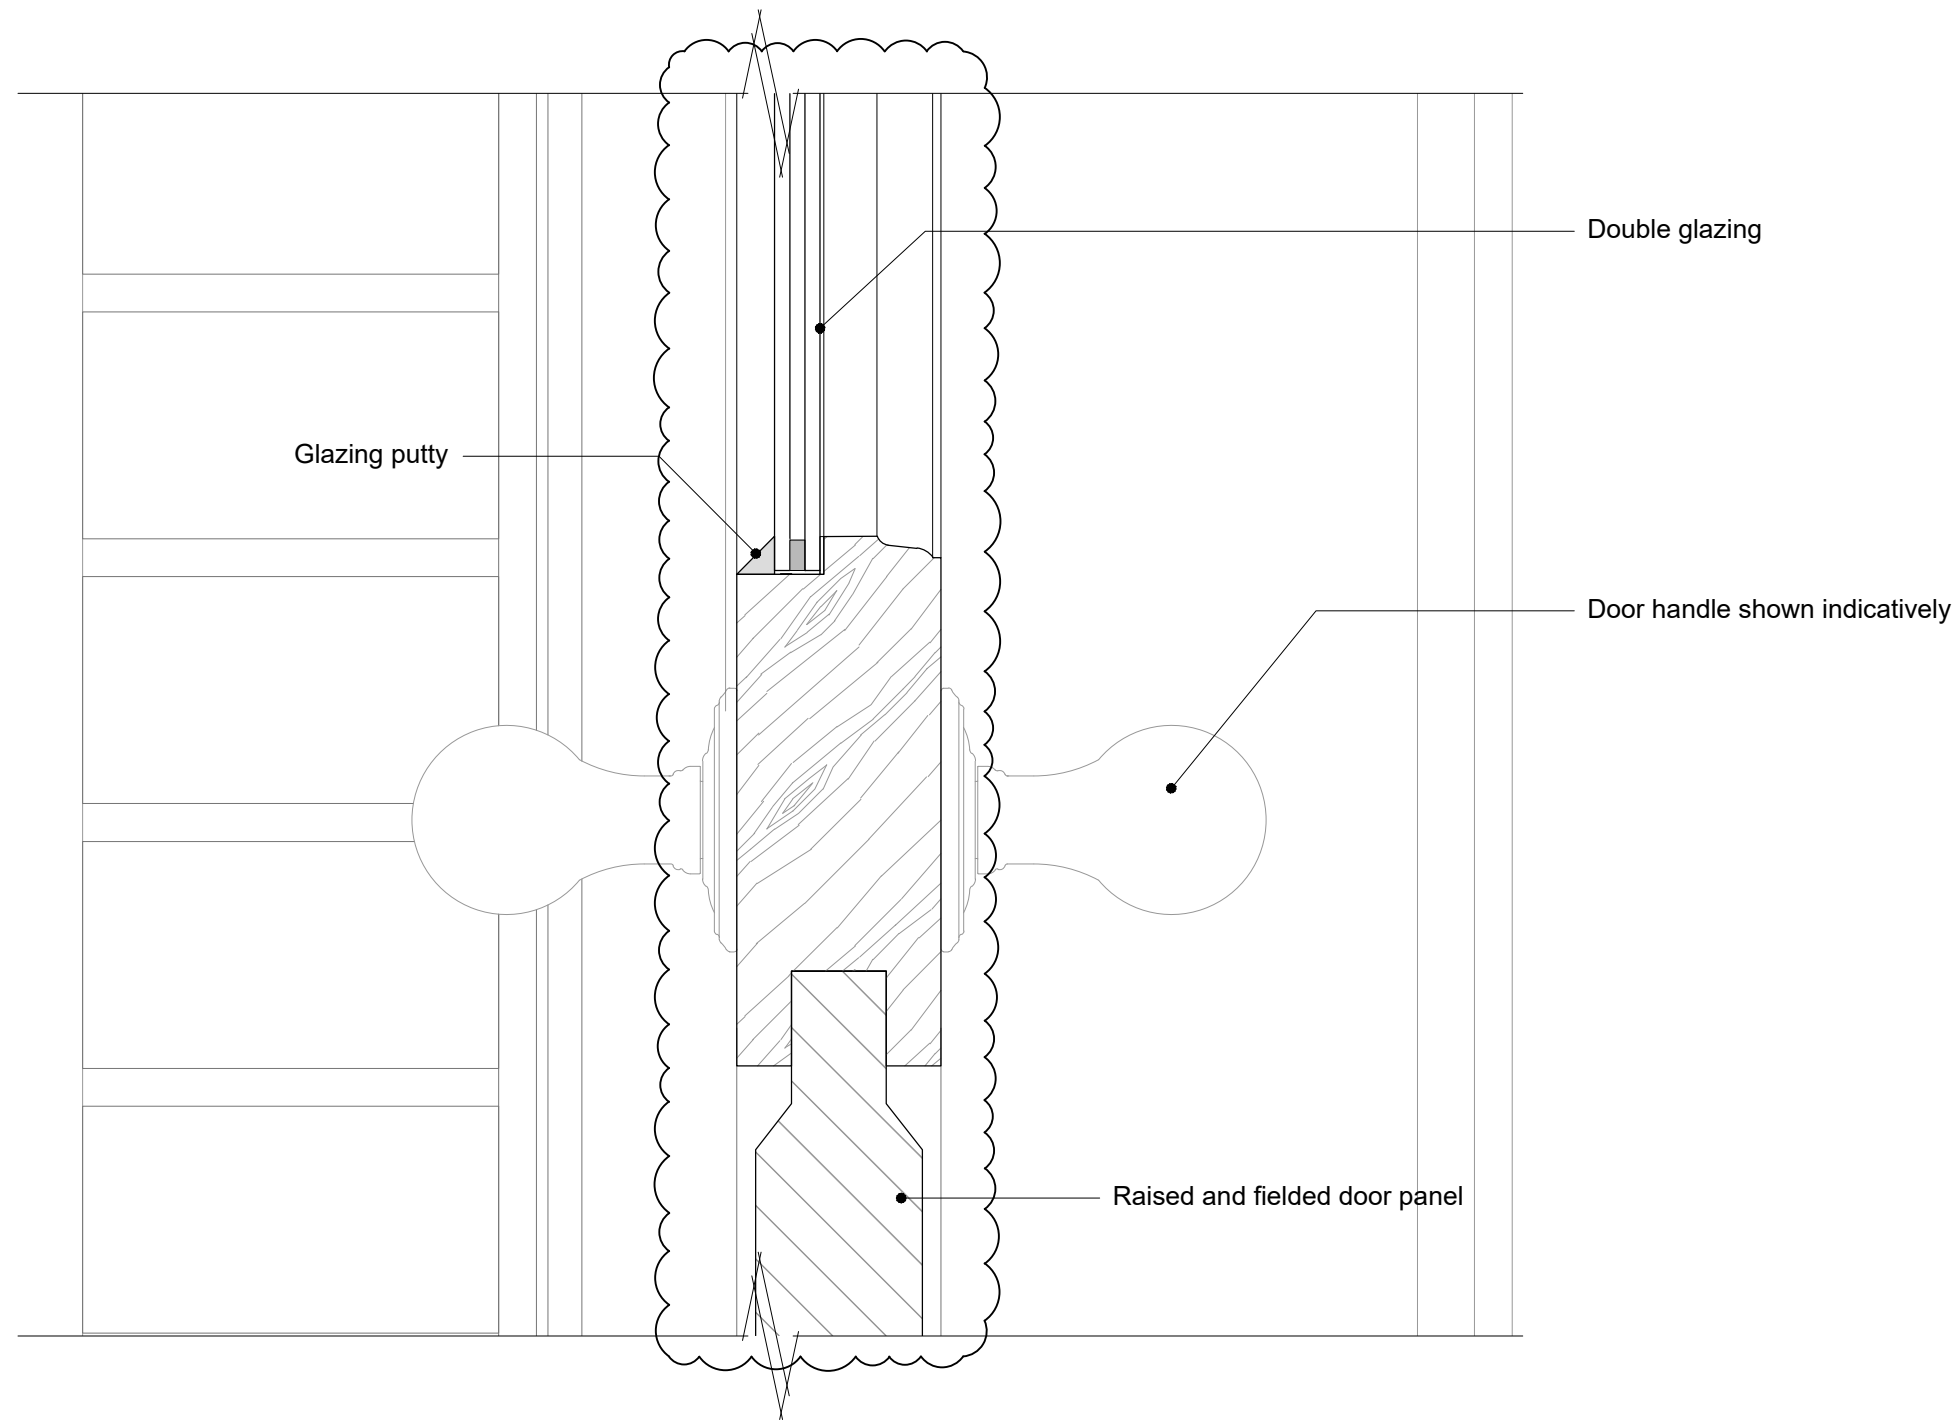

03 Door Type B6 - Middle Rail Detail
760.3 SCALE 1:2 @ A1

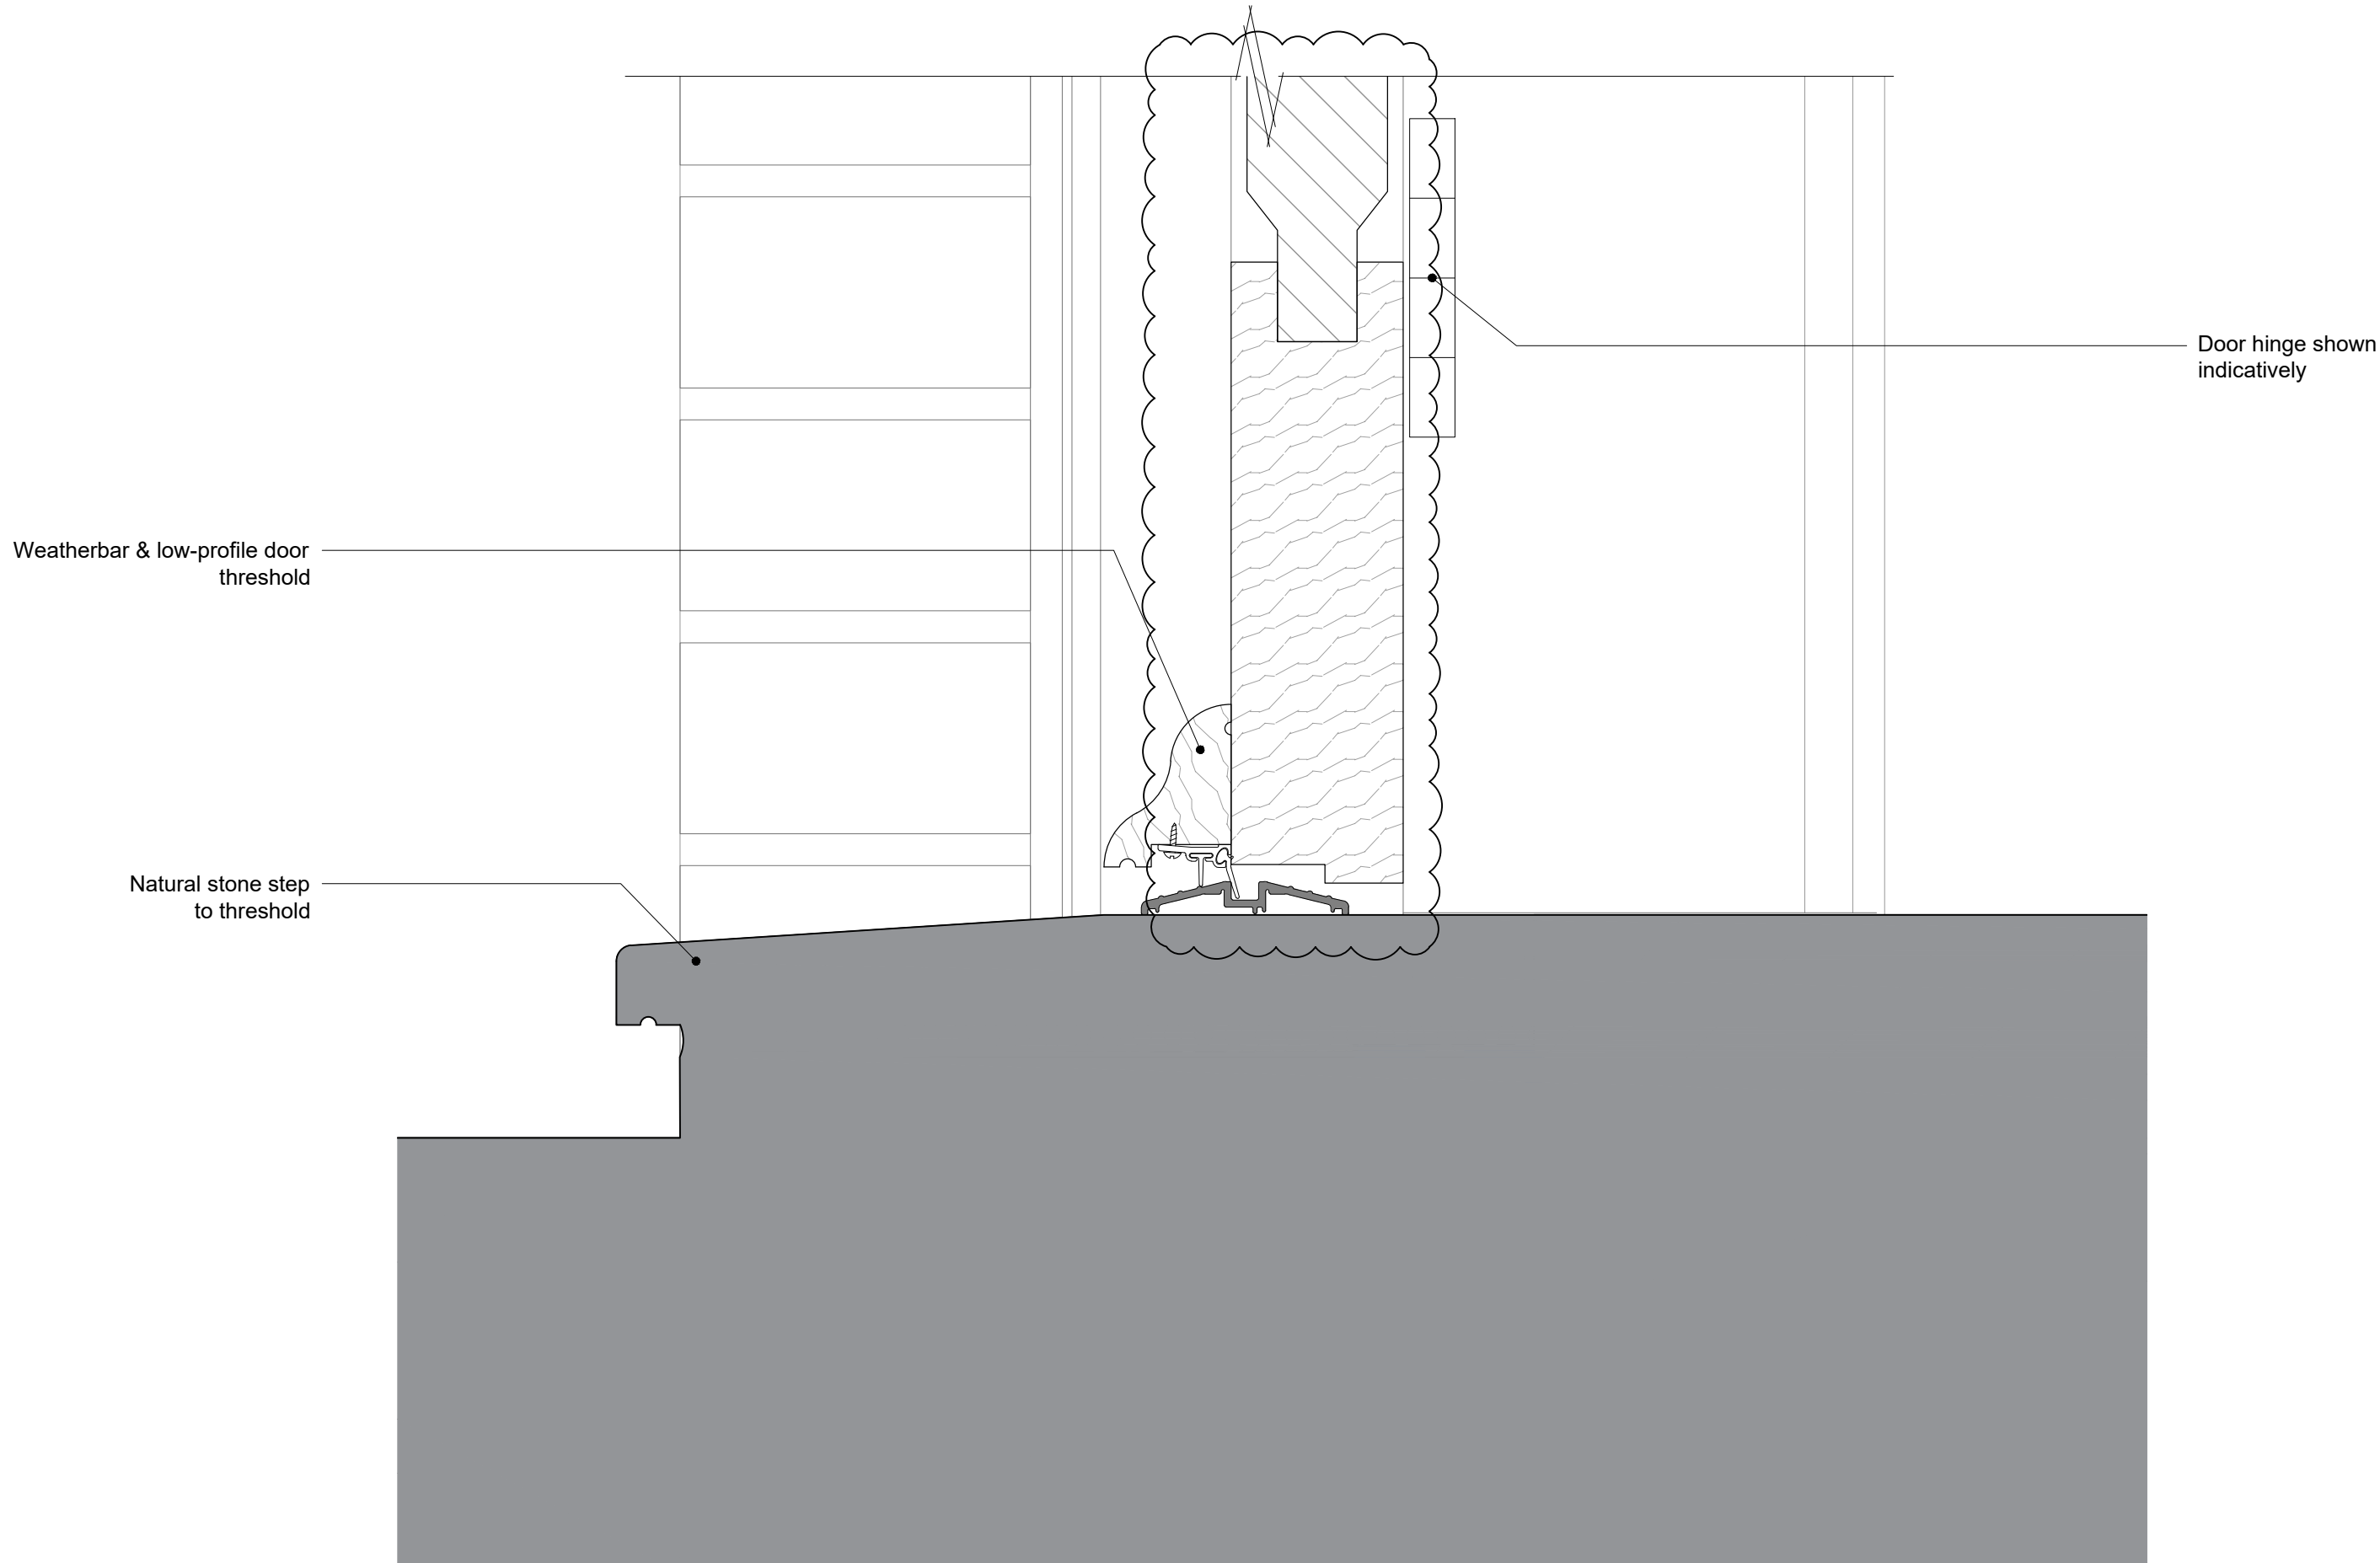

04 Door Type B6 - Middle Rail Detail
760.3 SCALE 1:2 @ A1

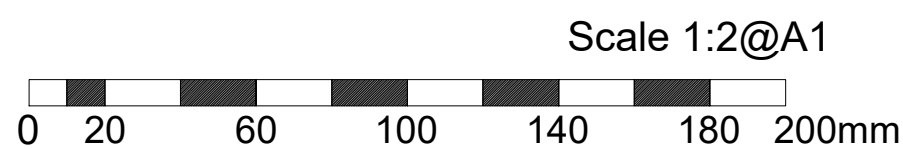

No. Notes

1. Dimensions to be verified on site. Only figured dimensions to be used and any discrepancies in dimensions are to be reported to the architect. No dimensions are to be scaled from printed drawings. Any areas indicated on this drawing are for guidance only. No responsibility is taken for their accuracy.
2. There is a risk of injury or death in construction if the works are not properly planned and supervised. The contractor must not undertake any element of the work without first having carried out the necessary risk assessments and prepared detailed method statements.

FOR PLANNING

P2 Glazing bars amended to traditional timber through glazing bars and natural stone sill as Officer's comments. Scale Bar Amended. 07/04/26
P1 Initial Release dd/mm/yy

no. revision. date.



RIBA Chartered Practice 211 Design Centre East Chelsea Harbour London, SW10 0XF www.blda.co.uk t +44 (0) 20 7838 5555 f +44 (0) 20 7838 5556 email@blda.co.uk

Job: TH - Walled Garden Buildings

Title: Door Details - DTB6 P2
Door Type - B6
Sheet 3 of 3

Type: Building 16 & 16a

Status: FOR PLANNING

drawn by JM	checked by DY	approved by DY
scale 1:2 @ A1	size A1	date 25/03/26
job number 3124	drawing number 760.3	revision P2