




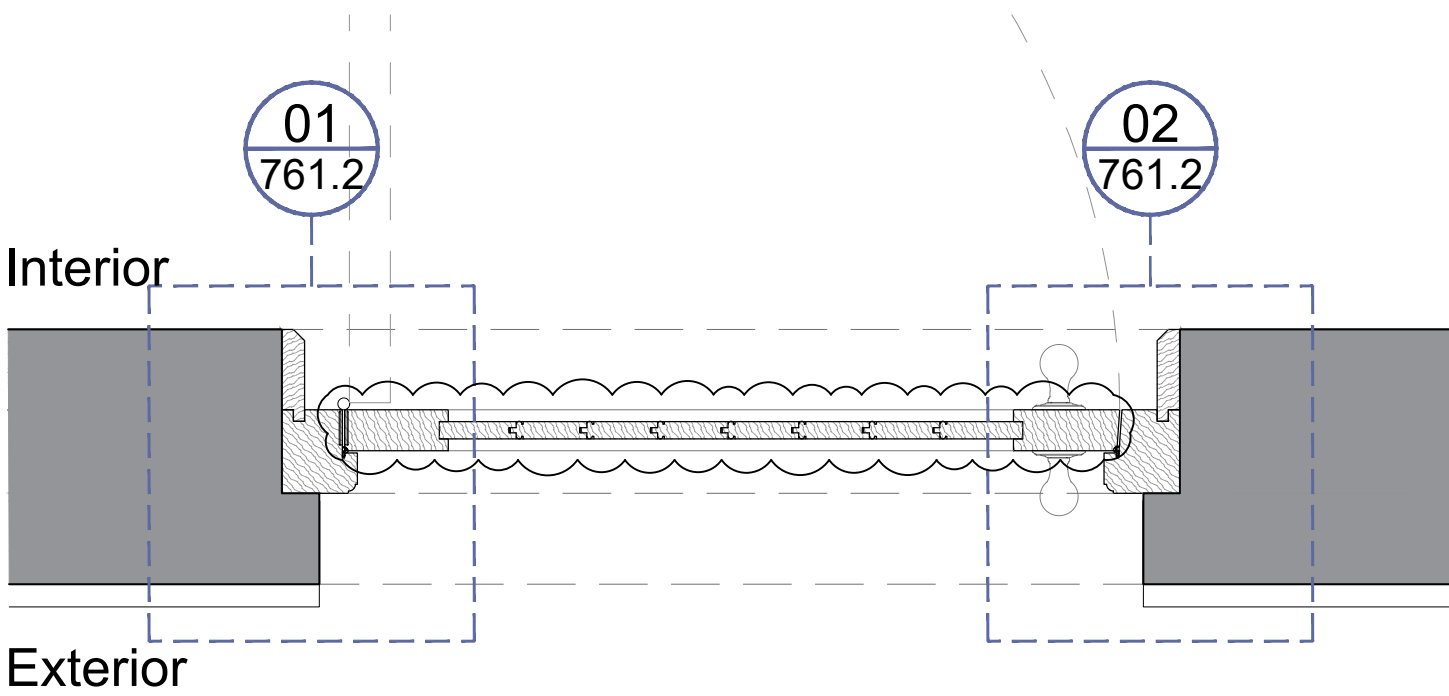


01 Door Type B7 - Timber Framed and Battened Entrance Door Plan
761.1 SCALE 1:10 @ A1

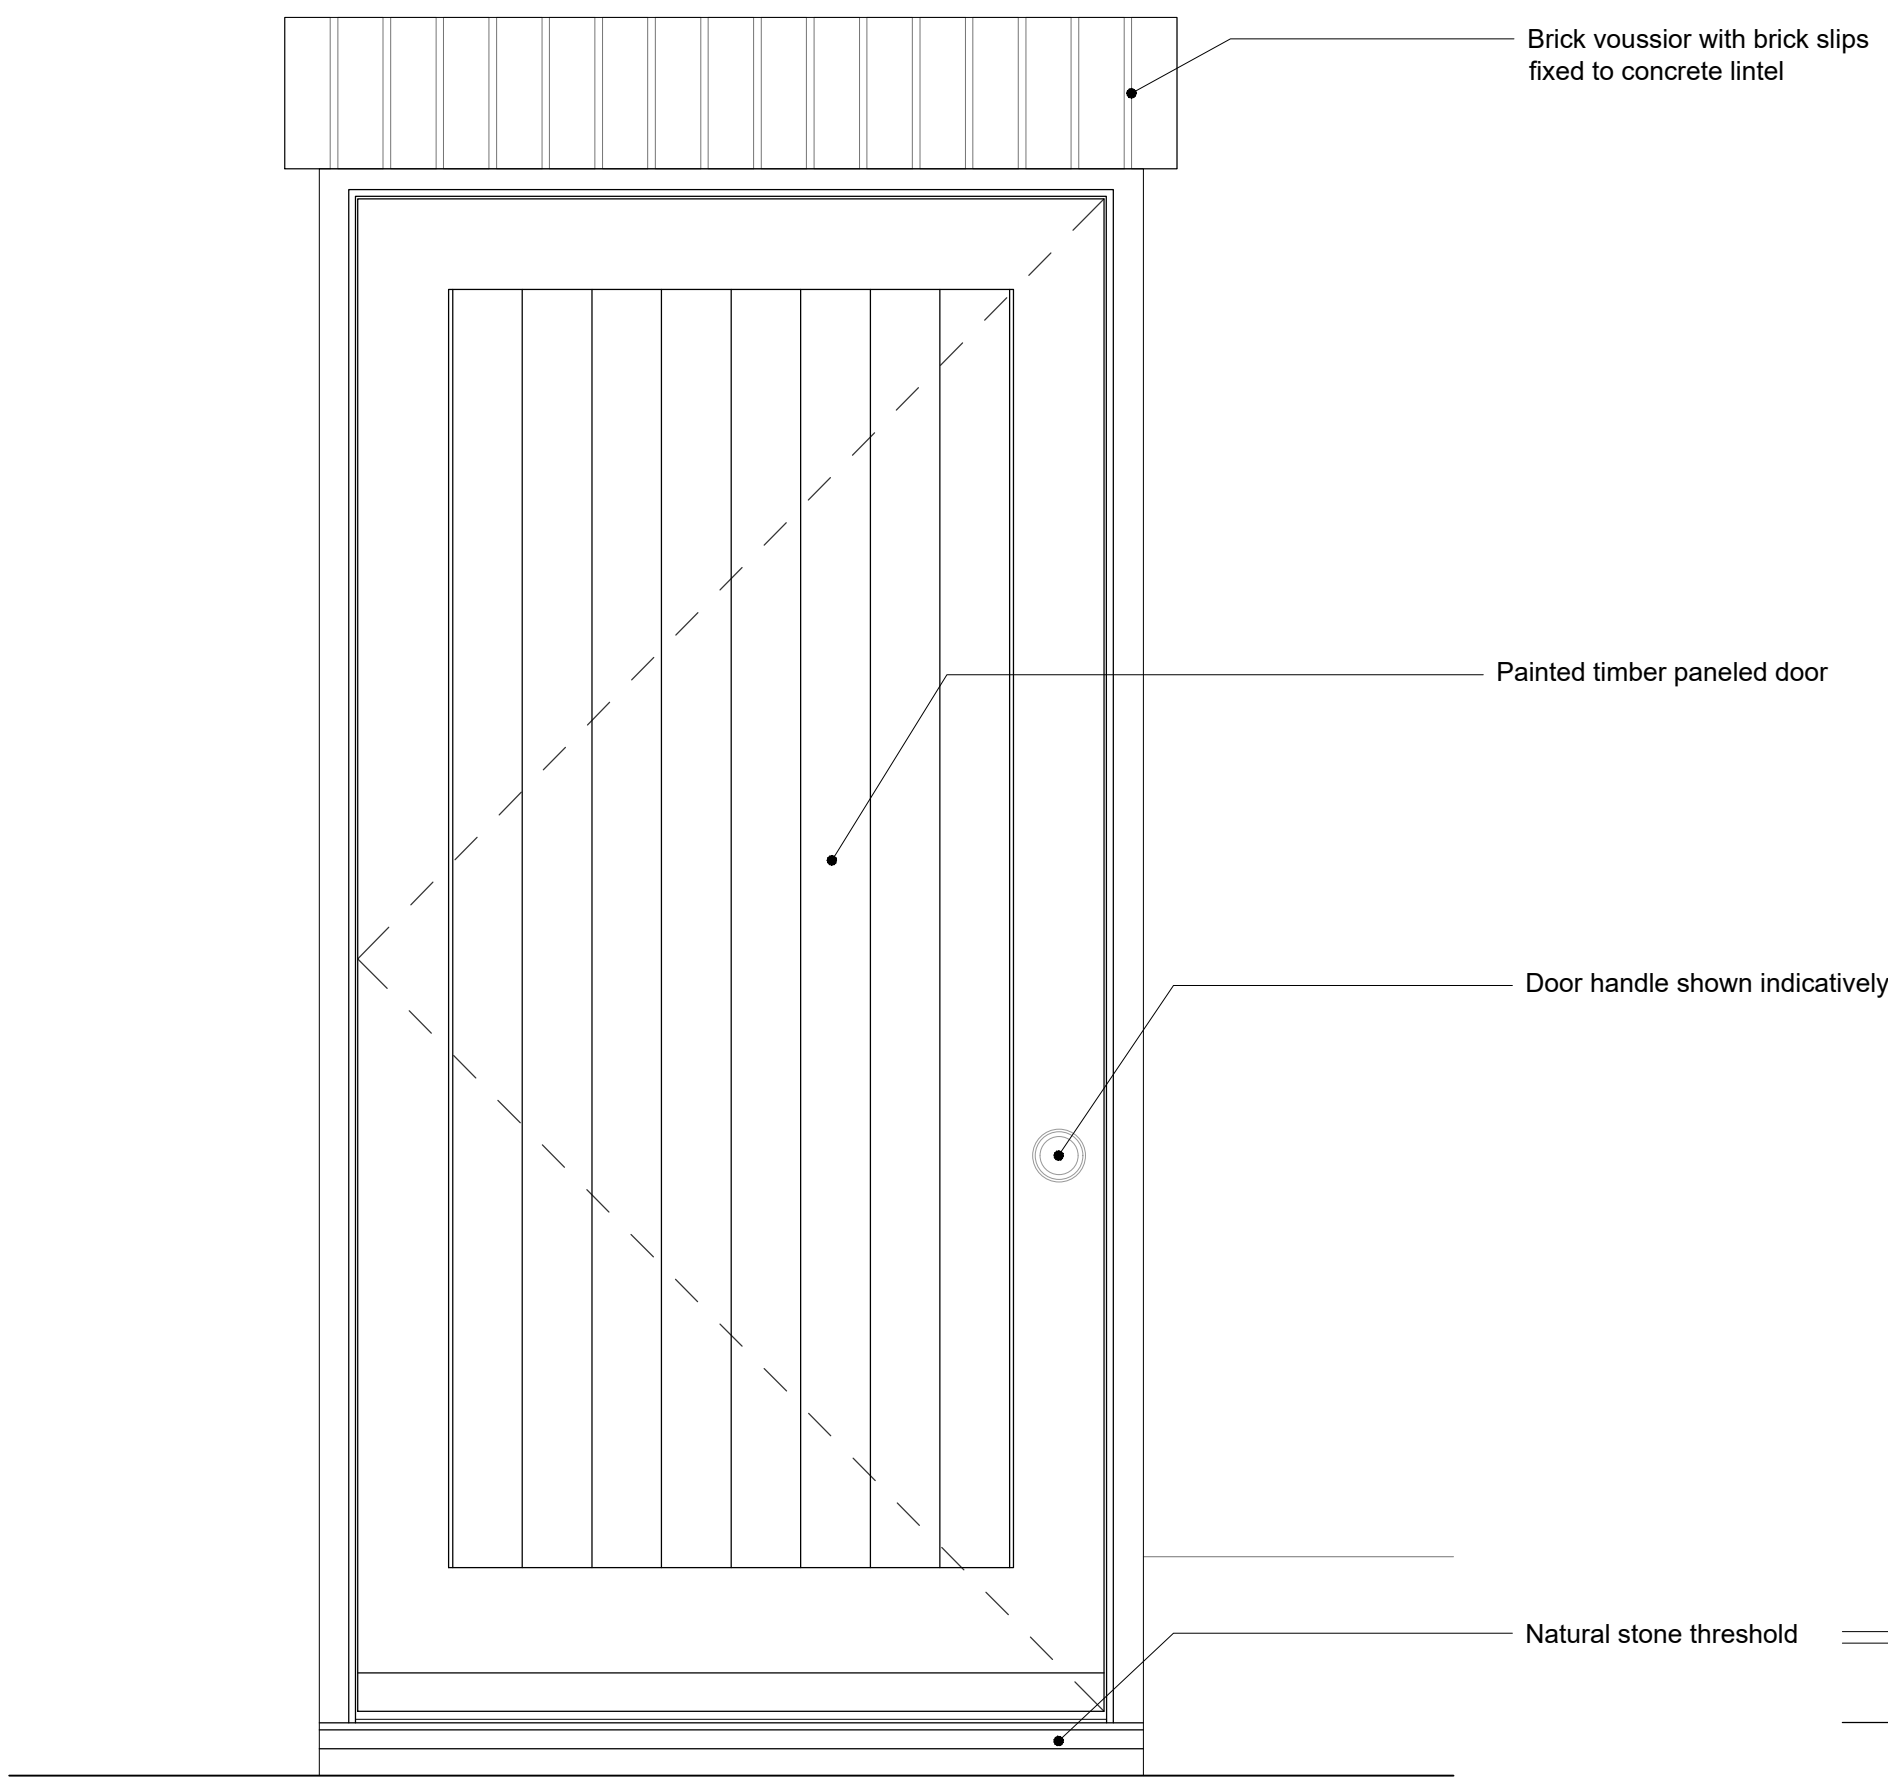

02 Door Type B7 - Timber Framed and Battened Entrance Door External Elevation
761.1 SCALE 1:10 @ A1

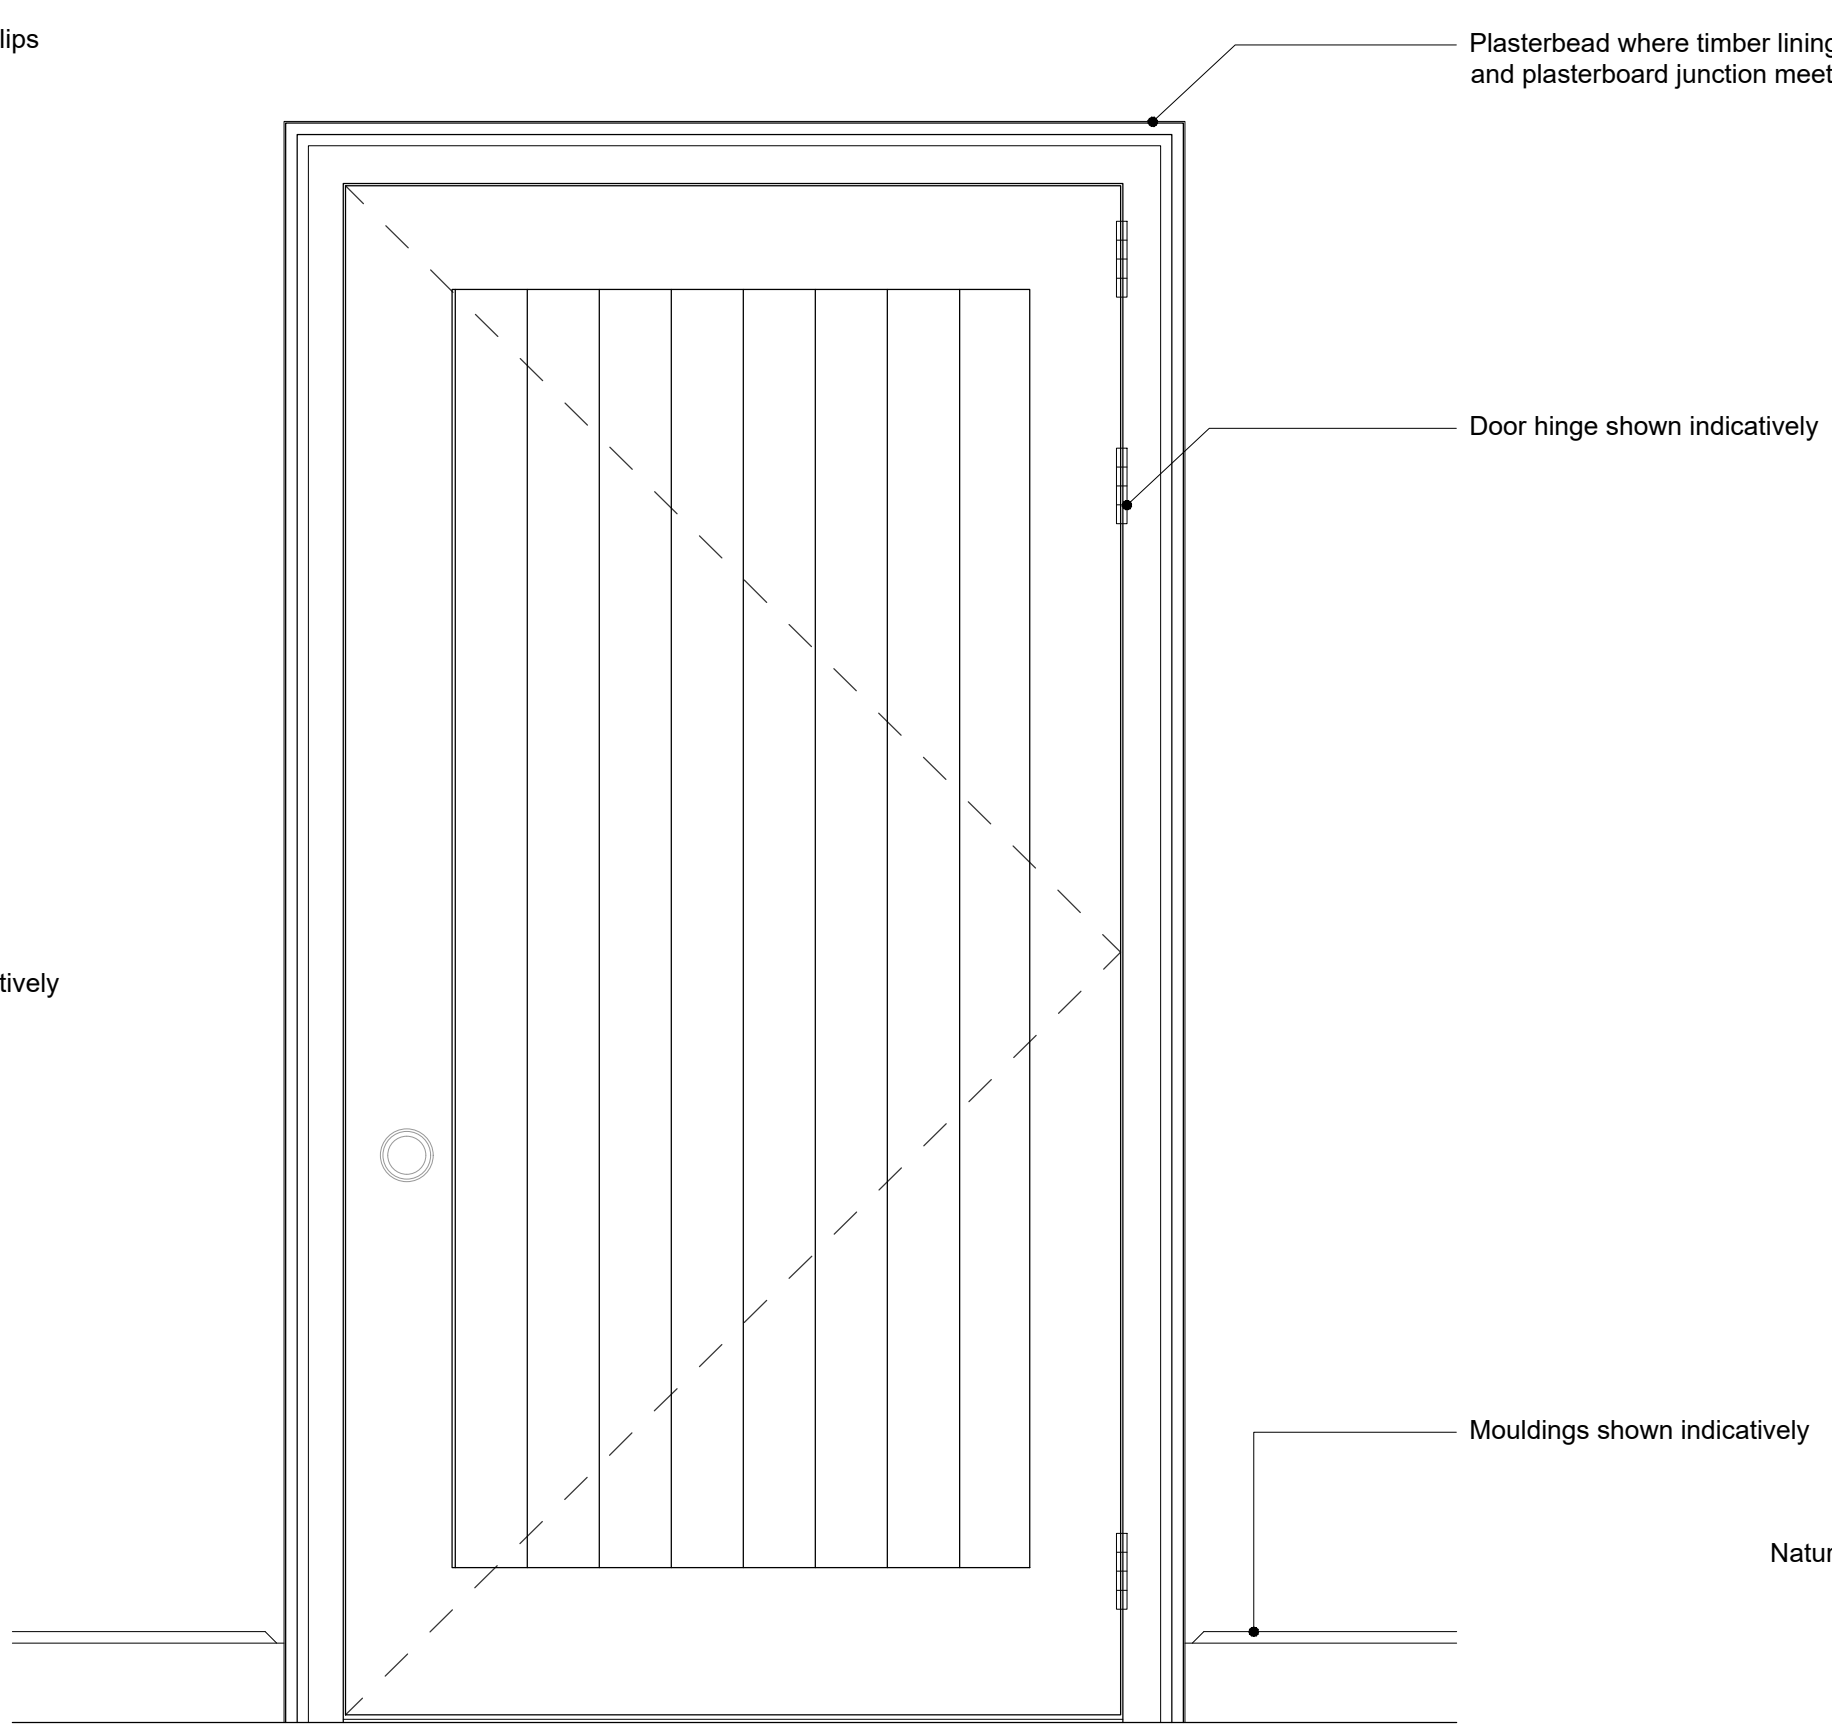

03 Door Type B7 - Timber Framed and Battened Entrance Door Internal Elevation
761.1 SCALE 1:10 @ A1

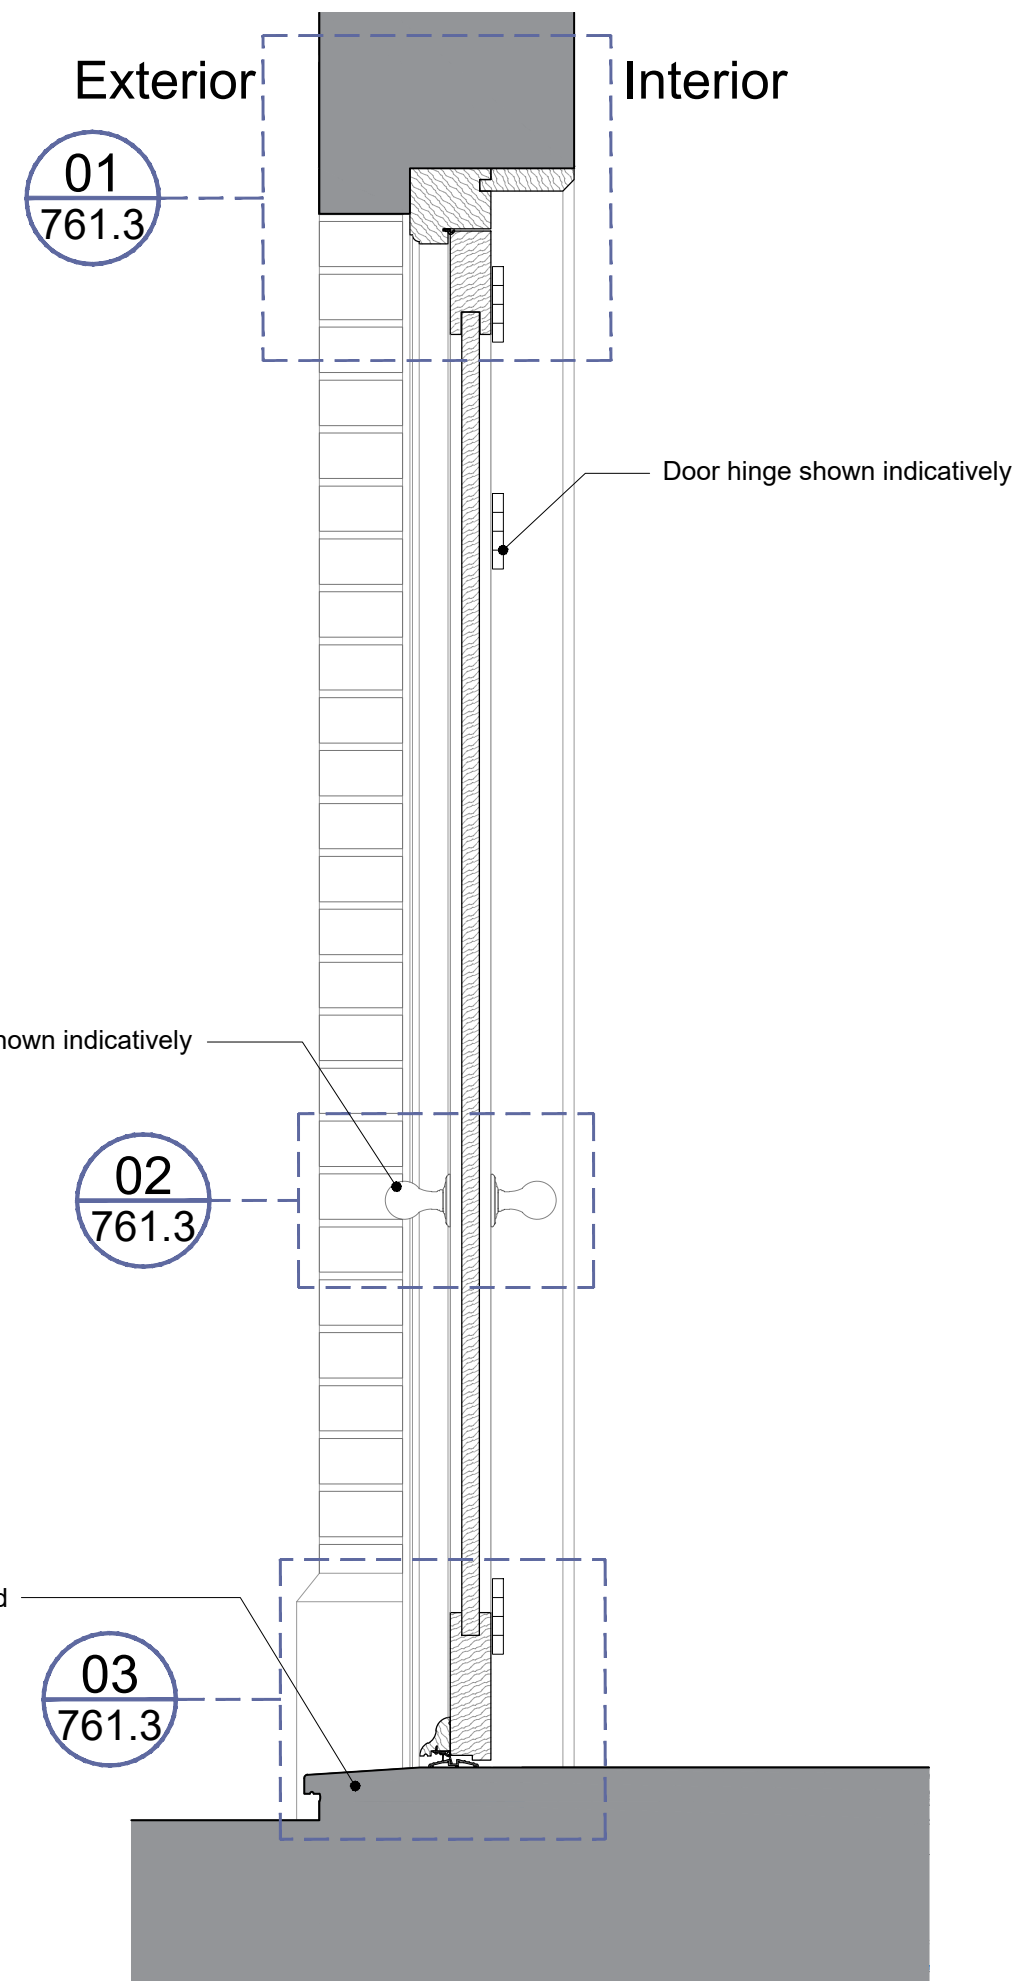

04 Door Type B7 - Timber Framed and Battened Entrance Door Section
761.1 SCALE 1:10 @ A1

- No. Notes
- Dimensions to be verified on site. Only figured dimensions to be used and any discrepancies in dimensions are to be reported to the architect. No dimensions are to be scaled from printed drawings. Any areas indicated on this drawing are for guidance only. No responsibility is taken for their accuracy.
 - There is a risk of injury or death in construction if the works are not properly planned and supervised. The contractor must not undertake any element of the work without first having carried out the necessary risk assessments and prepared detailed method statements.

FOR PLANNING

P2	Door amended to traditional timber frame and battened door with beaded detail following officers' comments. Details titles updated.	07/04/26
P1	Initial Release	dd/mm/yy
no.	revision.	date.

BLDA ARCHITECTS

RIBA 211 Design Centre East
Chartered Practice Chelsea Harbour
London, SW10 0XF
mail@blda.co.uk
www.blda.co.uk
t +44 (0) 20 7838 5555
f +44 (0) 20 7838 5556

Job: TH - Walled Garden Buildings

Title: Door Details - DTB7 P2
Door Type - B7
Sheet 1 of 3

Type: Building 16 & 16a

Status: FOR PLANNING

drawn by	JM	checked by	DY	approved by	DY
scale	1:10 @ A1	size	A1	date	26/03/26
job number		drawing number		revision	

3124 761.1 P2

