




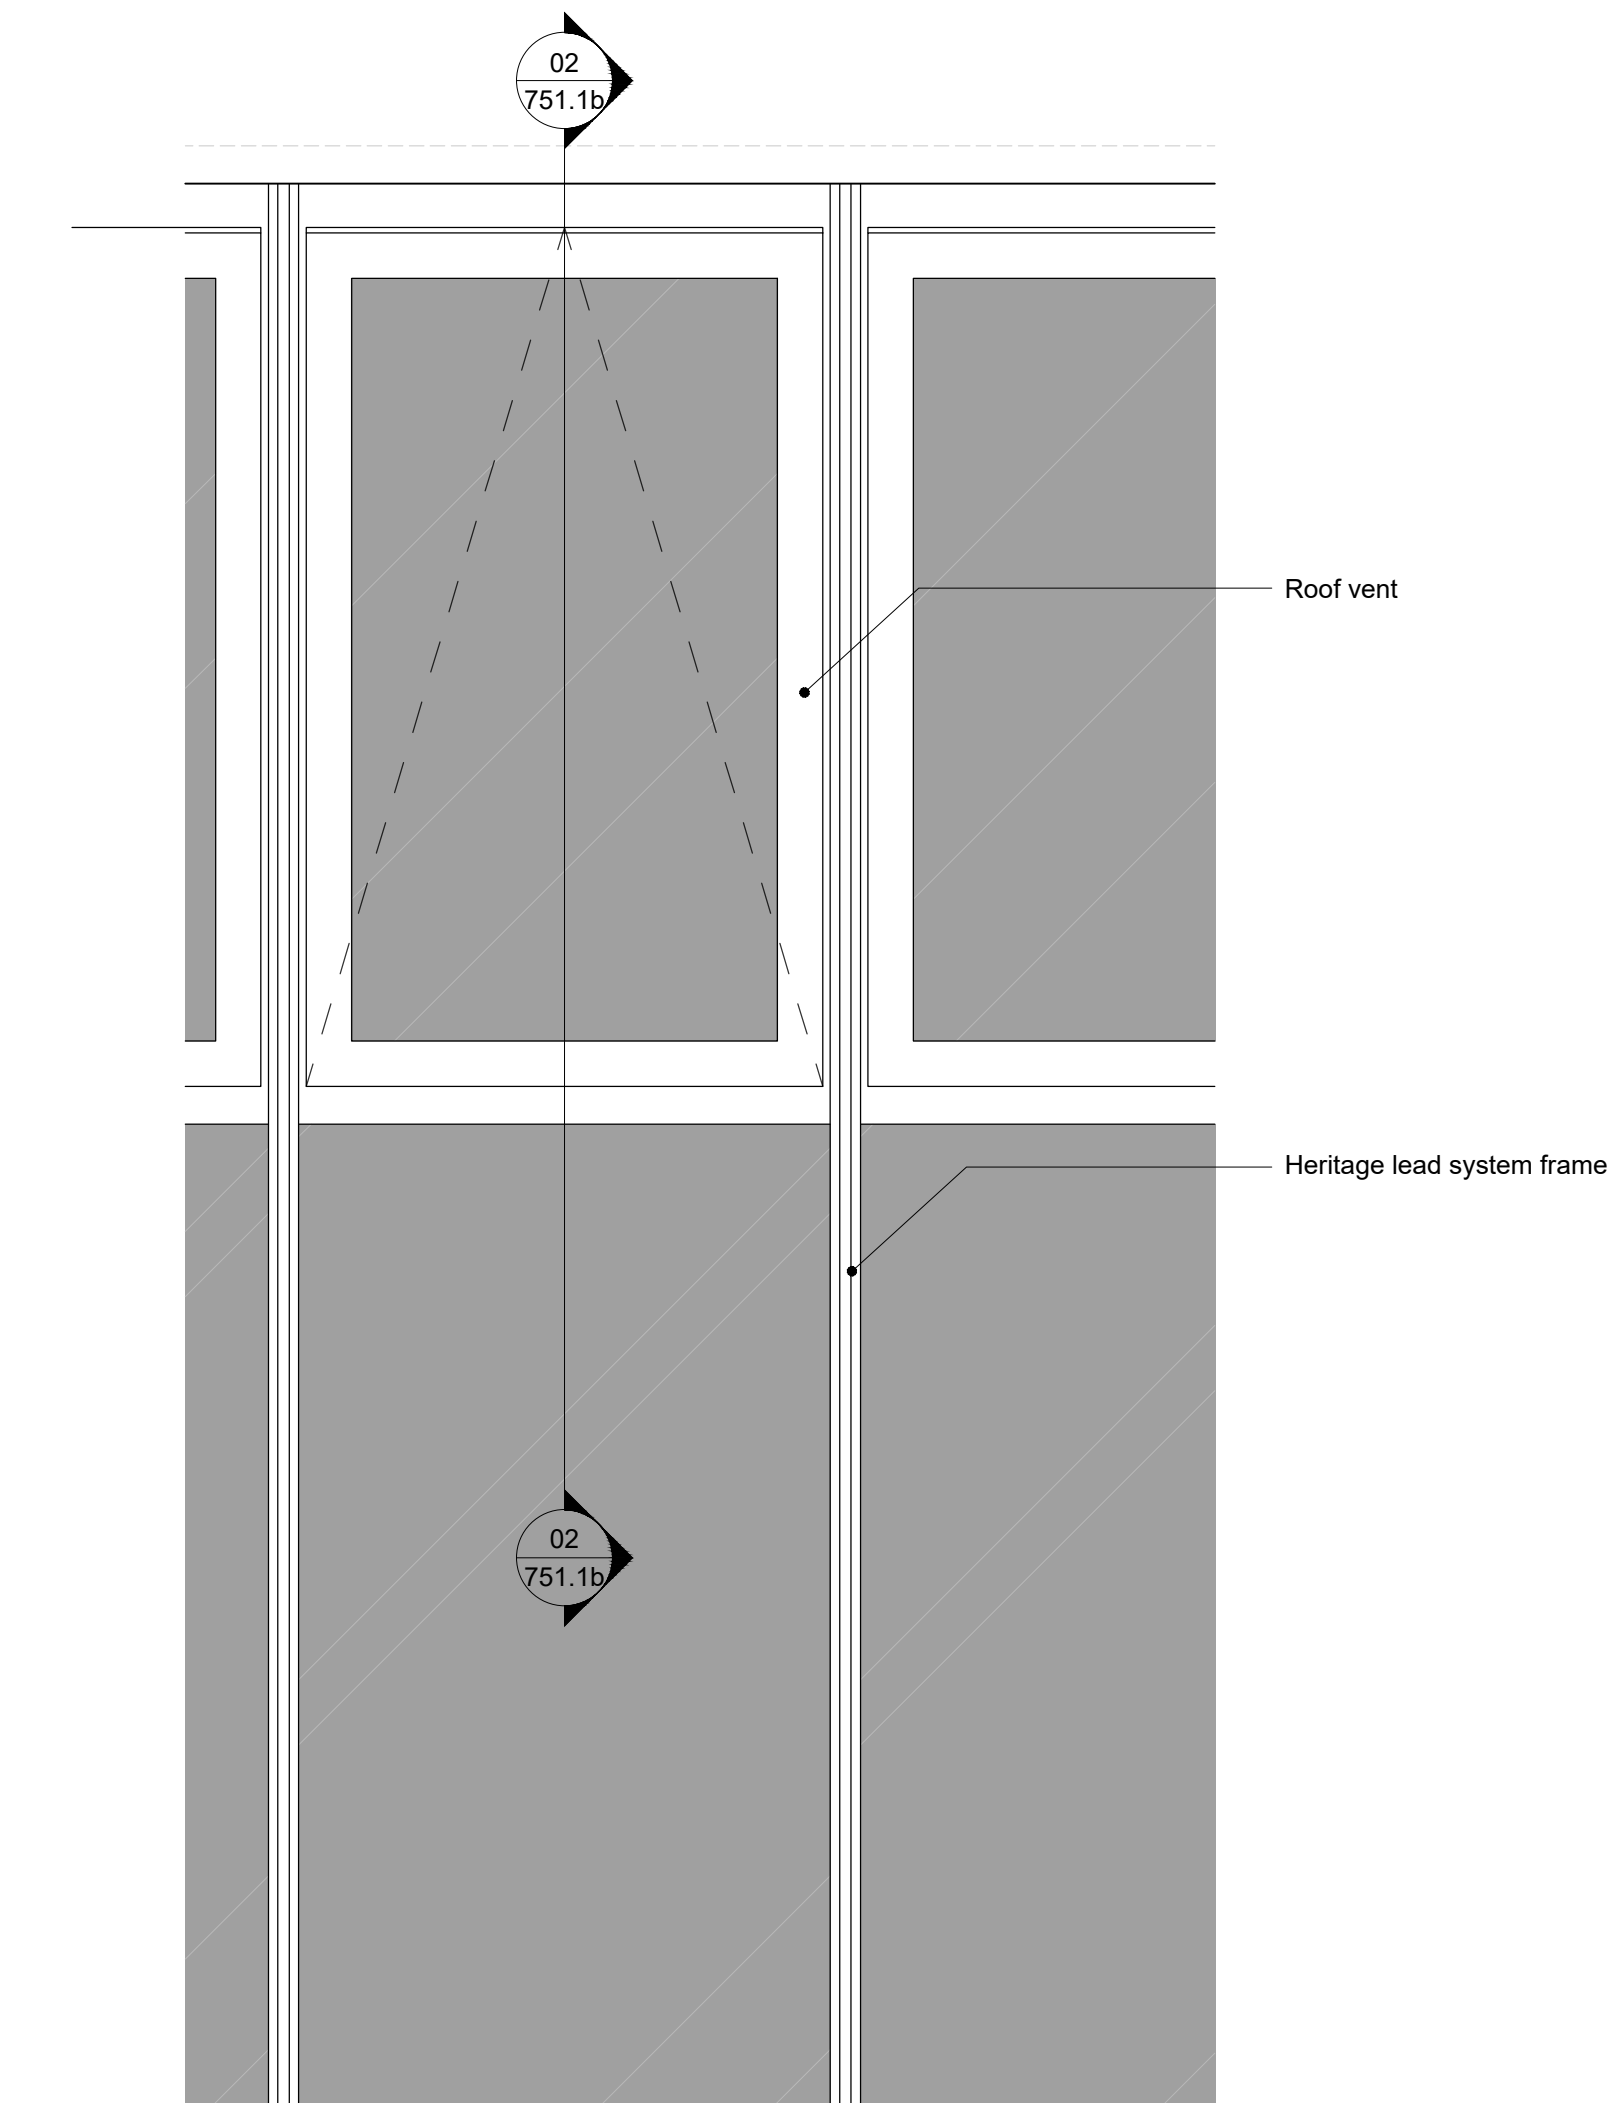


01 Window Type RF3 - Double Glazed Glasshouse Roof Vent Plan
751.1b SCALE 1:10 @ A1

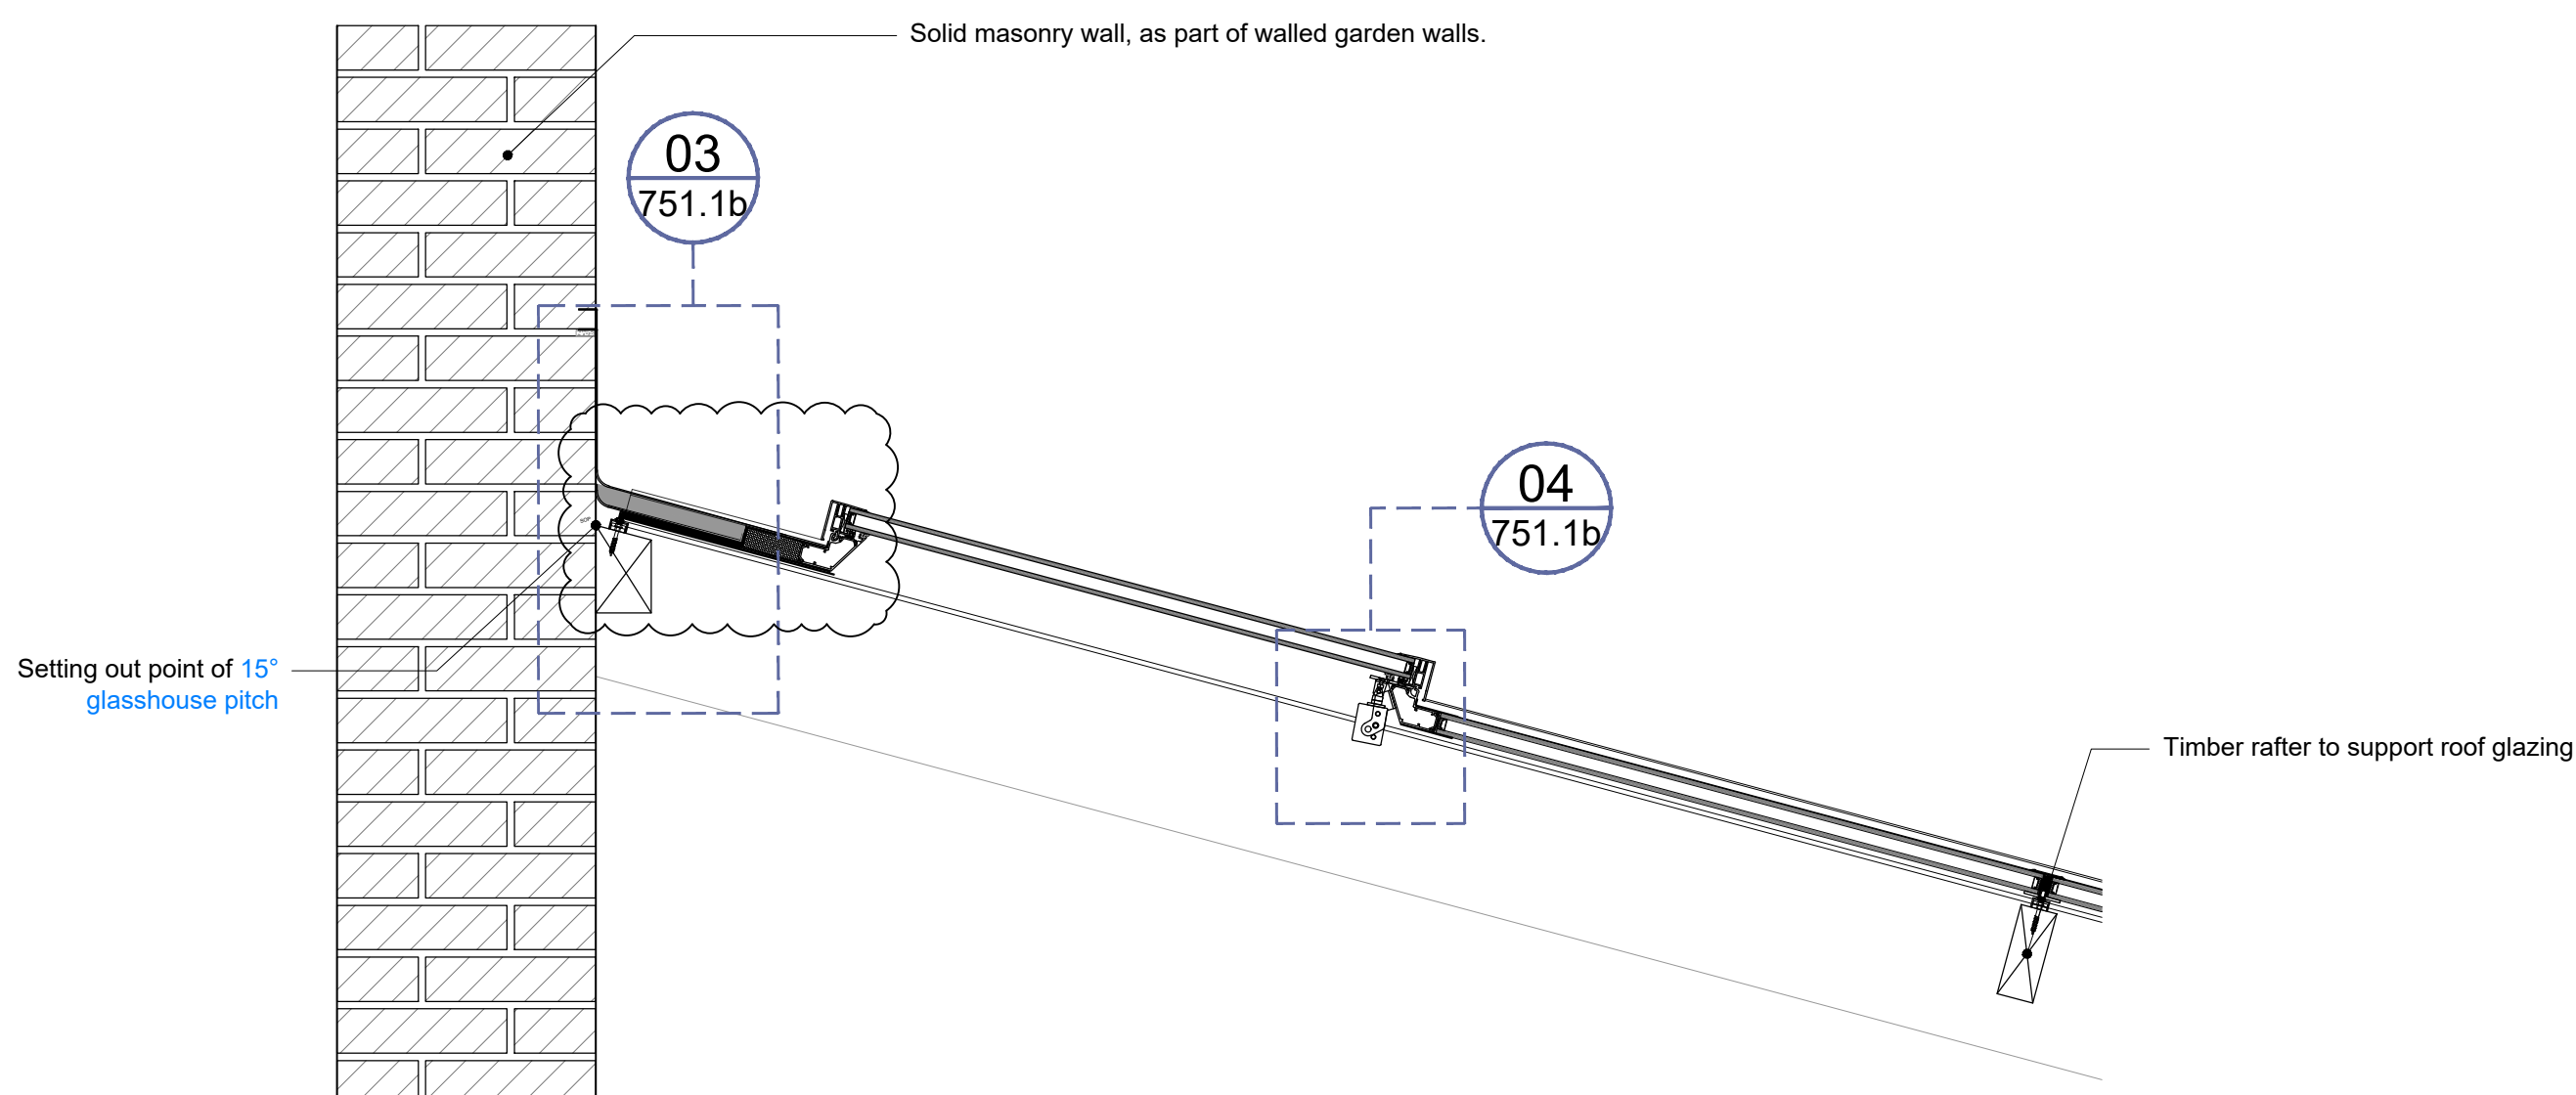


02 Window Type RF3 - Double Glazed Glasshouse Roof Vent Section
751.1b SCALE 1:10 @ A1

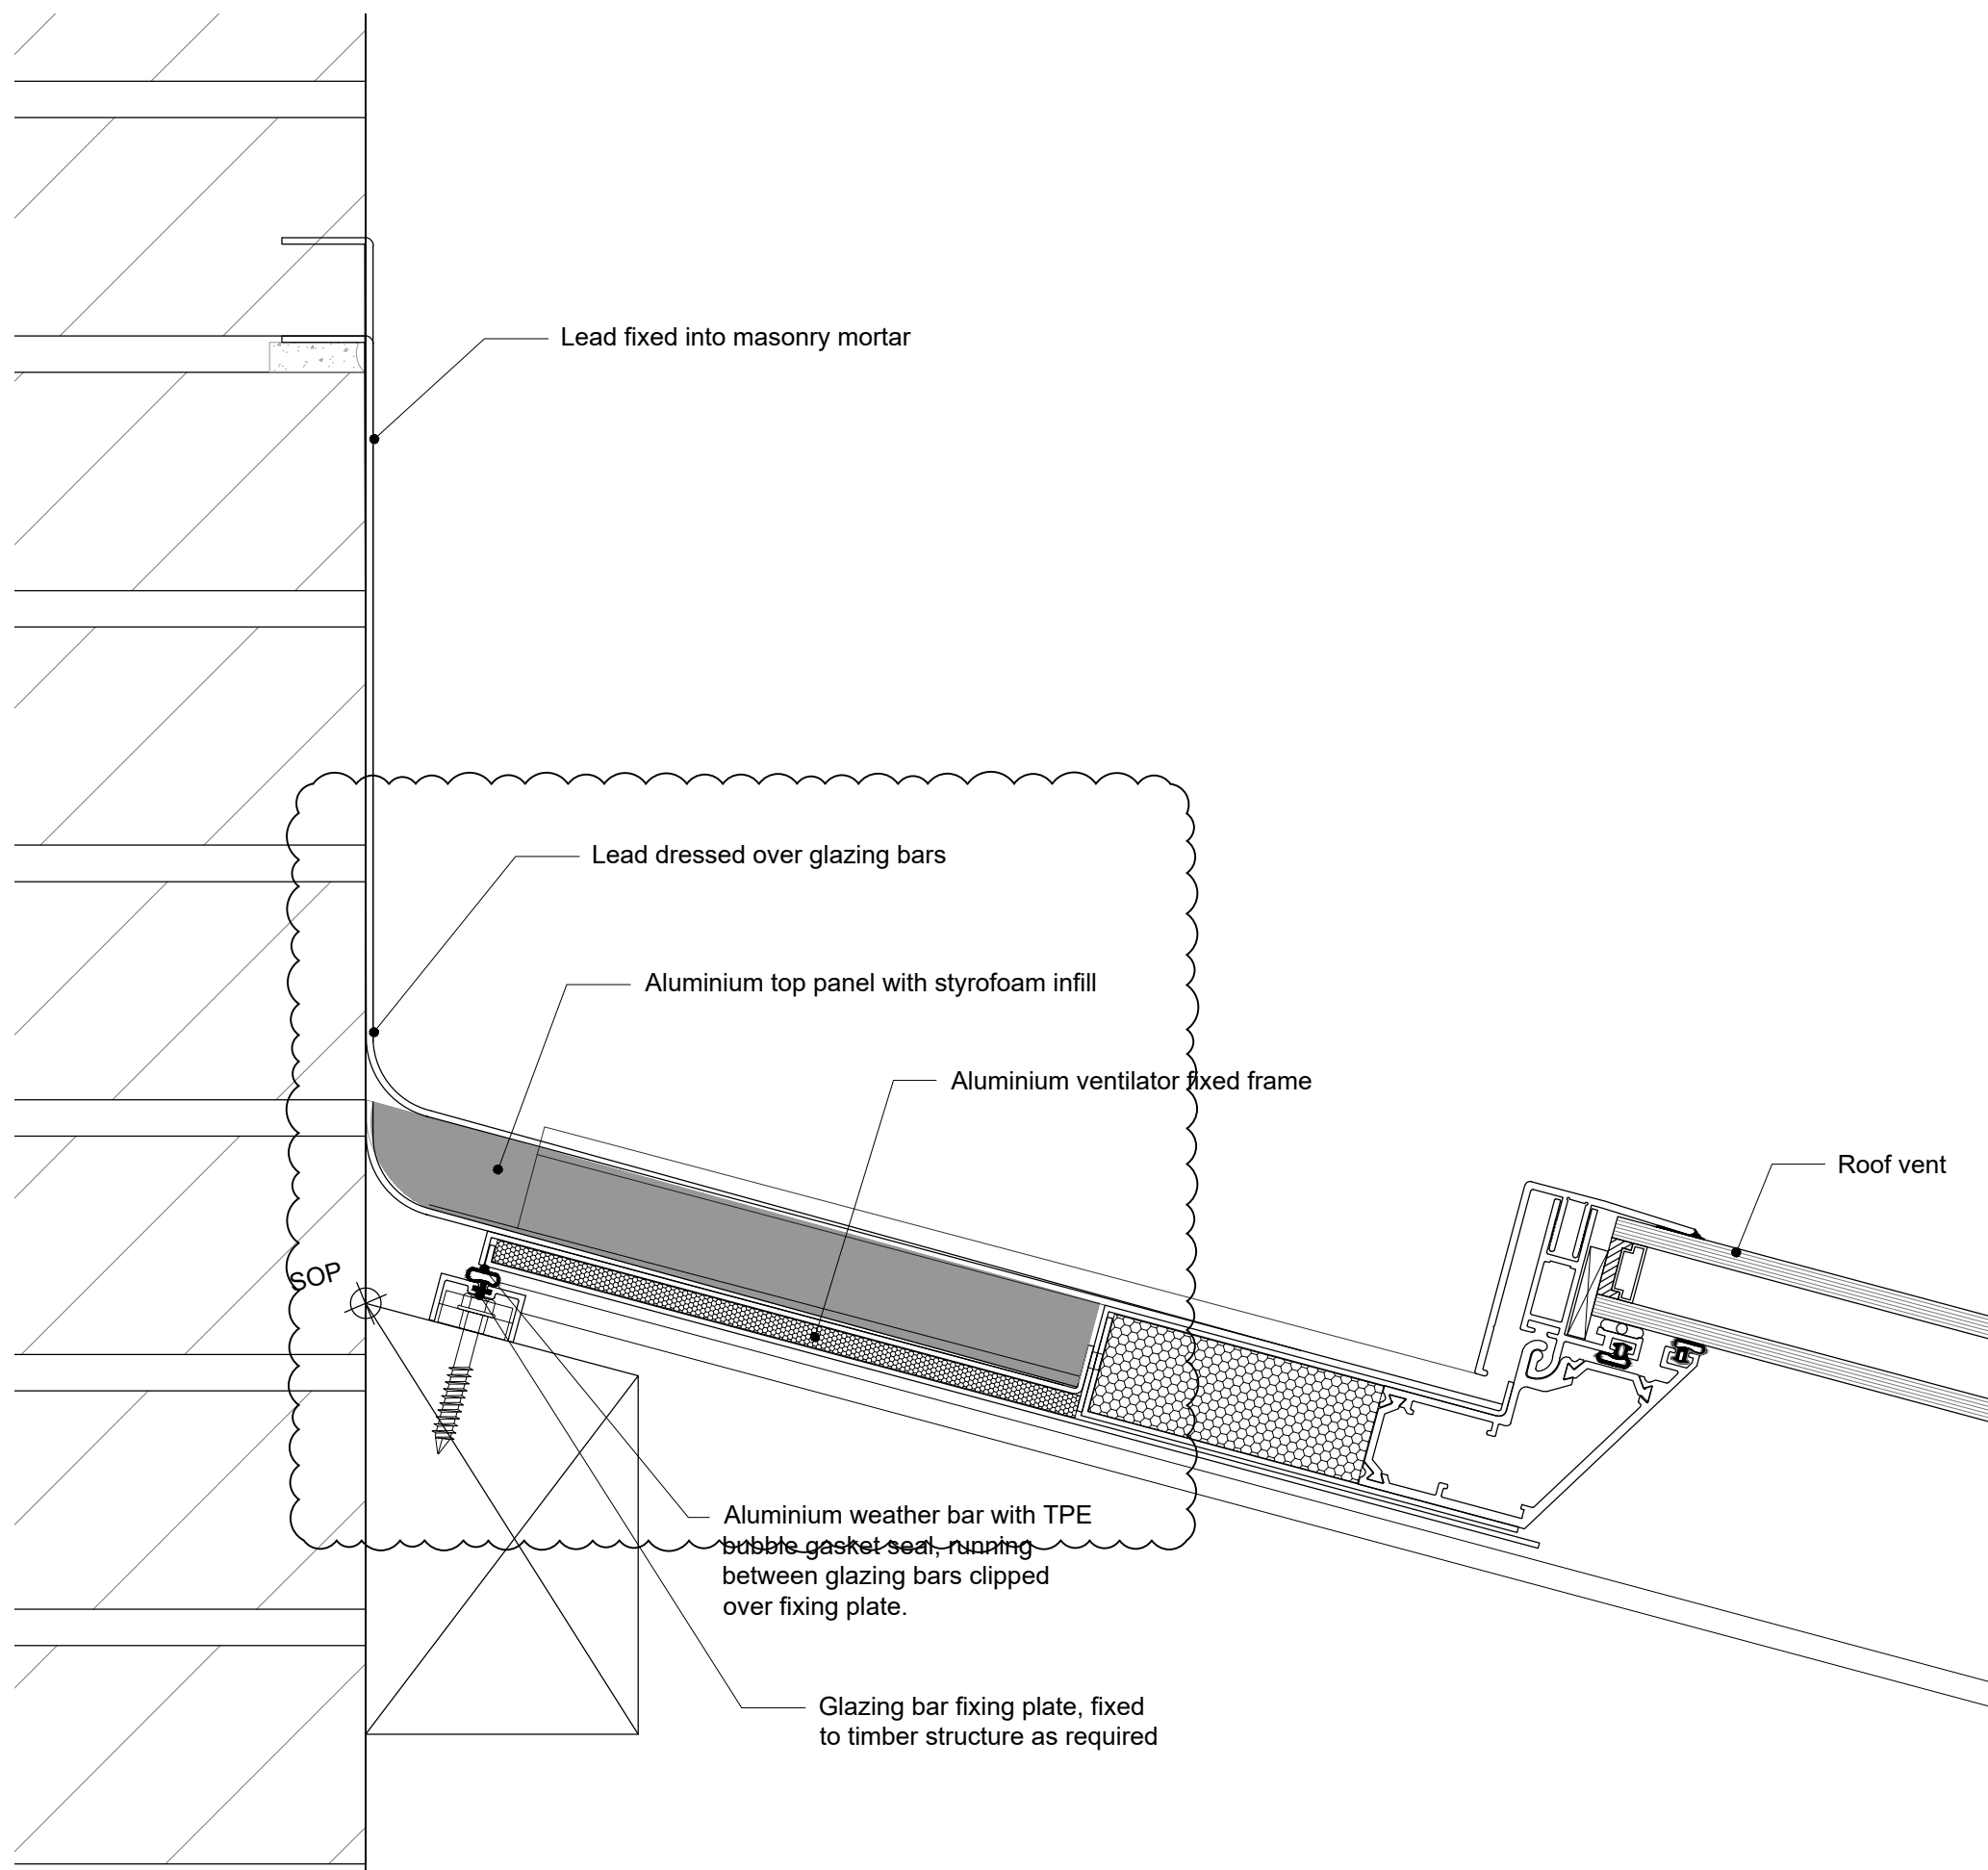

03 Window Type RF3 - Double Glazed Roof Vent Wall Abutment Detail
751.1b SCALE 1:2 @ A1

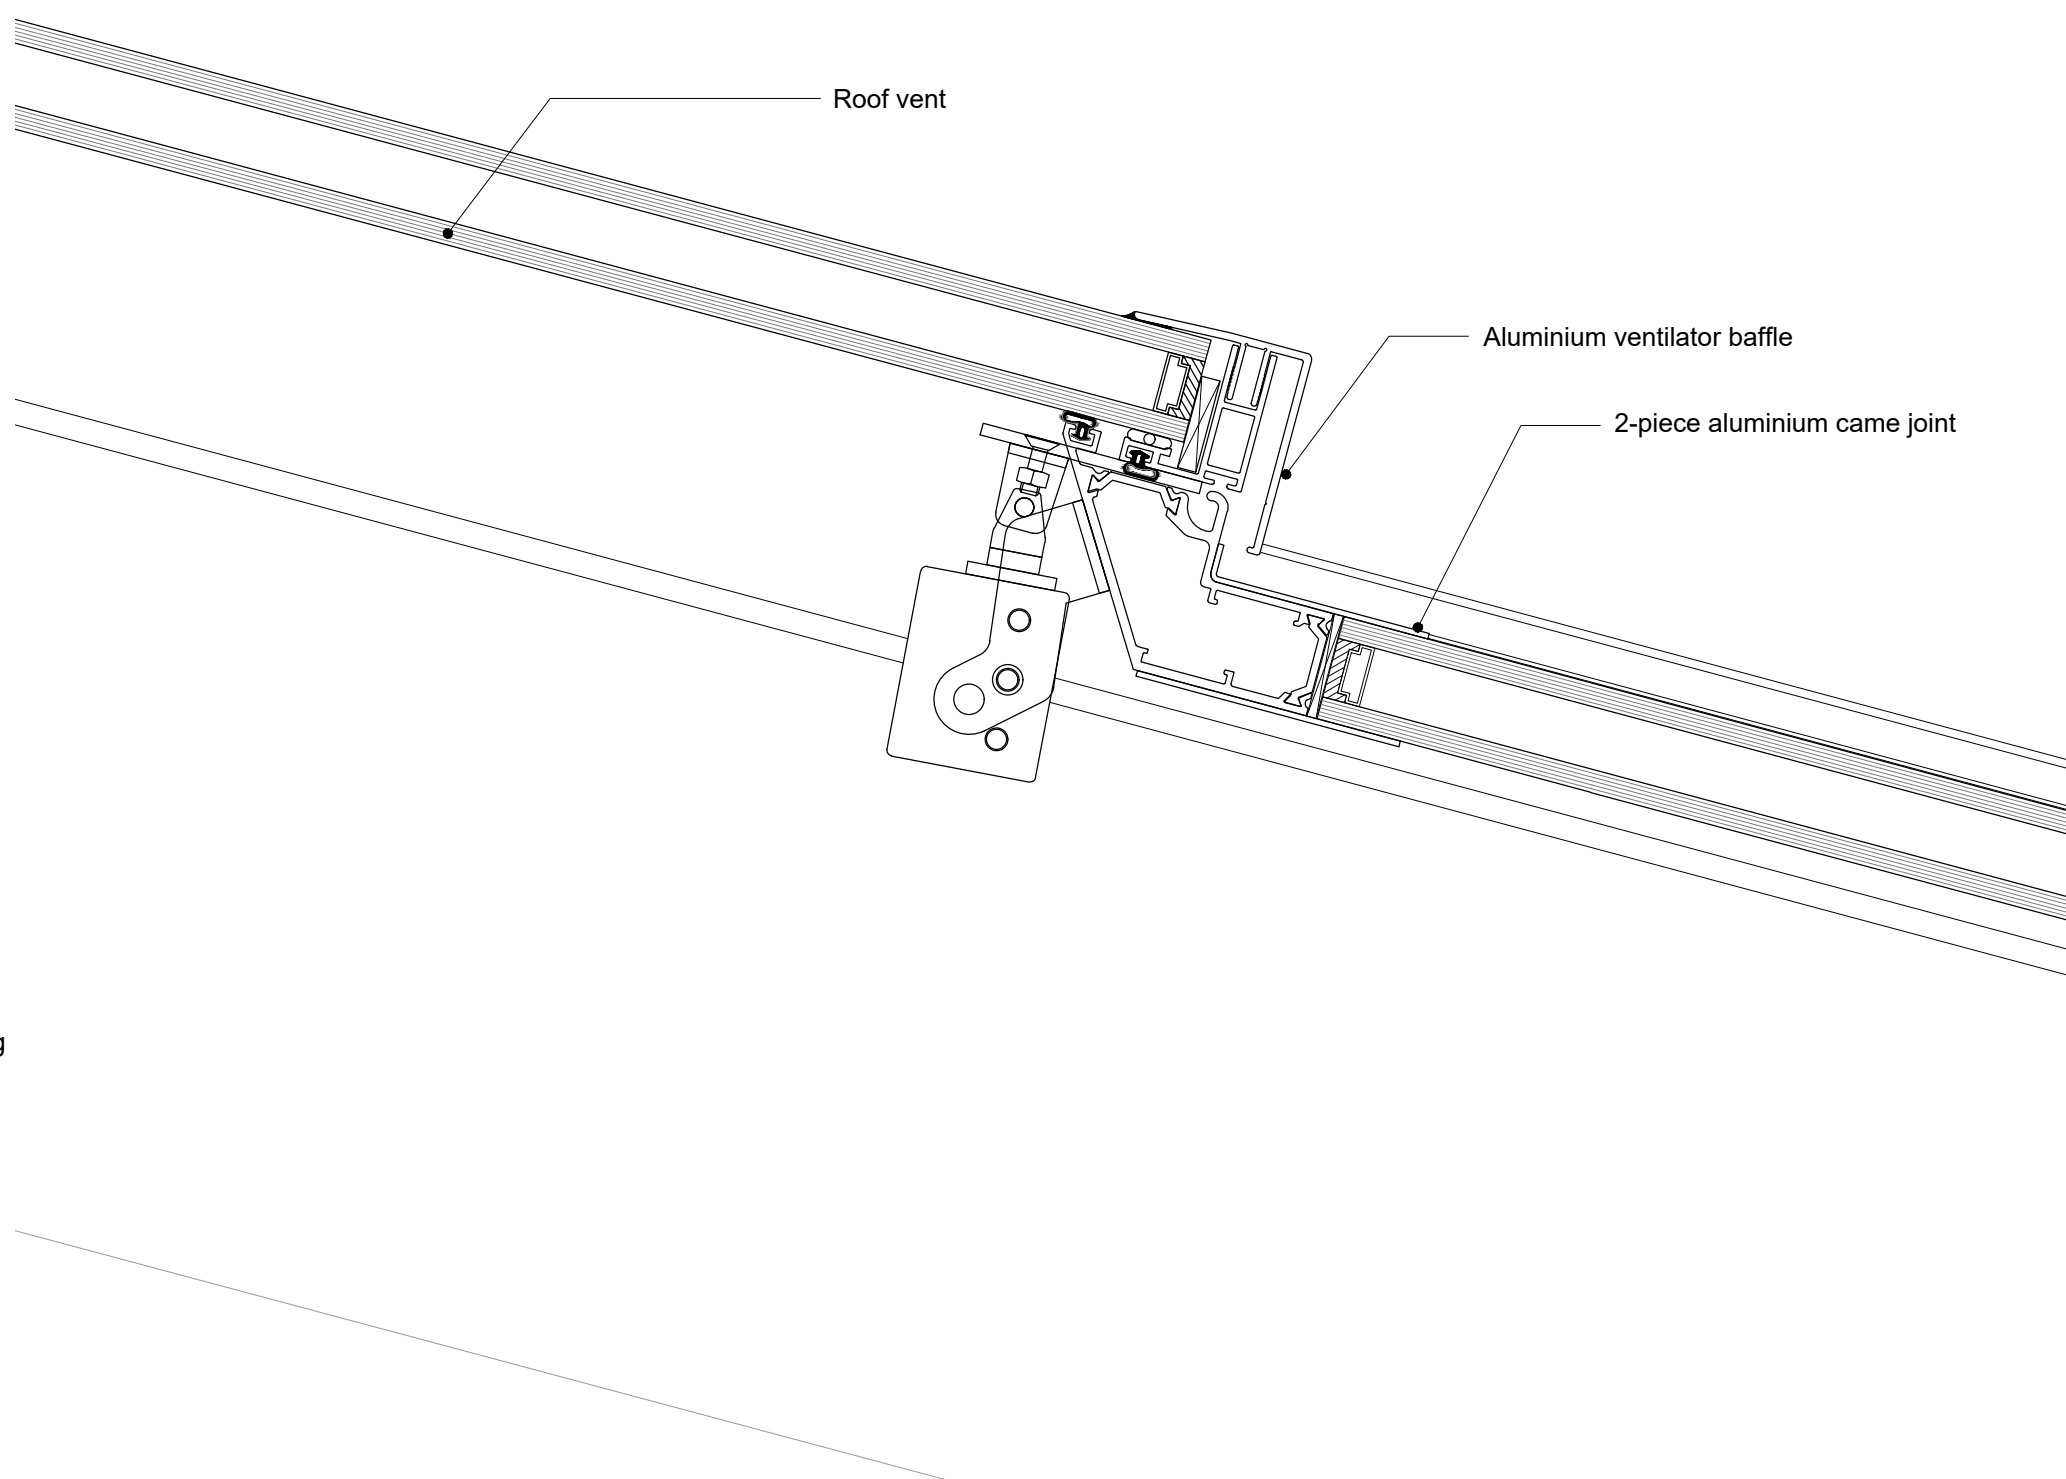

04 Window Type RF3 - Double Glazed Roof Vent Opening Detail
751.1b SCALE 1:2 @ A1

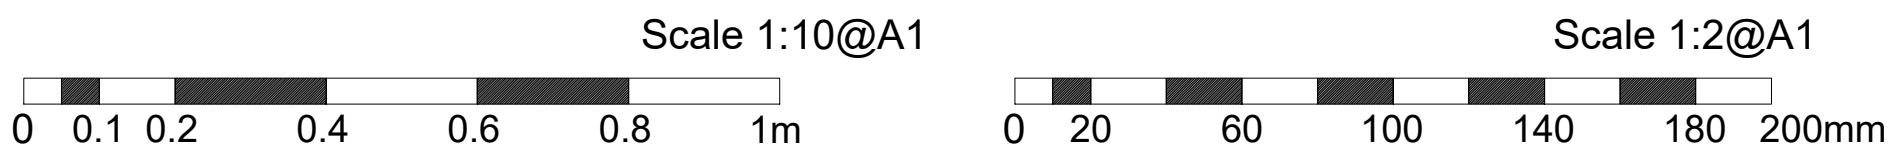

No. Notes

1. Dimensions to be verified on site. Only figured dimensions to be used and any discrepancies in dimensions are to be reported to the architect. No dimensions are to be scaled from printed drawings. Any areas indicated on this drawing are for guidance only. No responsibility is taken for their accuracy.
2. There is a risk of injury or death in construction if the works are not properly planned and supervised. The contractor must not undertake any element of the work without first having carried out the necessary risk assessments and prepared detailed method statements.

FOR PLANNING

P2 Scale Bar Amended. Detail 3 updated with rear panel raised to roofline. Drawing number changed 27/03/26

P1 Initial Release dd/mm/yy

no. revision. date.

BLDA ARCHITECTS

RIBA  211 Design Centre East
Chartered Practice Chelsea Harbour
London, SW10 0XF
mail@blda.co.uk
www.blda.co.uk
t +44 (0) 20 7838 5555
f +44 (0) 20 7838 5556

Job: TH - Walled Garden Buildings

Title: Window Details - WTRF3 P2
Rooflight Type - RF2
Sheet 1 of 1

Type: Building 16 & 16a

Status: FOR PLANNING

drawn by JM checked by DY approved by DY

scale 1:10 @ A1 size A1 date 27/03/26

job number drawing number revision

3124 751.1 P2