




- No. Notes
1. Dimensions to be verified on site. Only figured dimensions to be used and any discrepancies in dimensions are to be reported to the architect. No dimensions are to be scaled from printed drawings. Any areas indicated on this drawing are for guidance only. No responsibility is taken for their accuracy.
 2. There is a risk of injury or death in construction if the works are not properly planned and supervised. The contractor must not undertake any element of the work without first having carried out the necessary risk assessments and prepared detailed method statements.

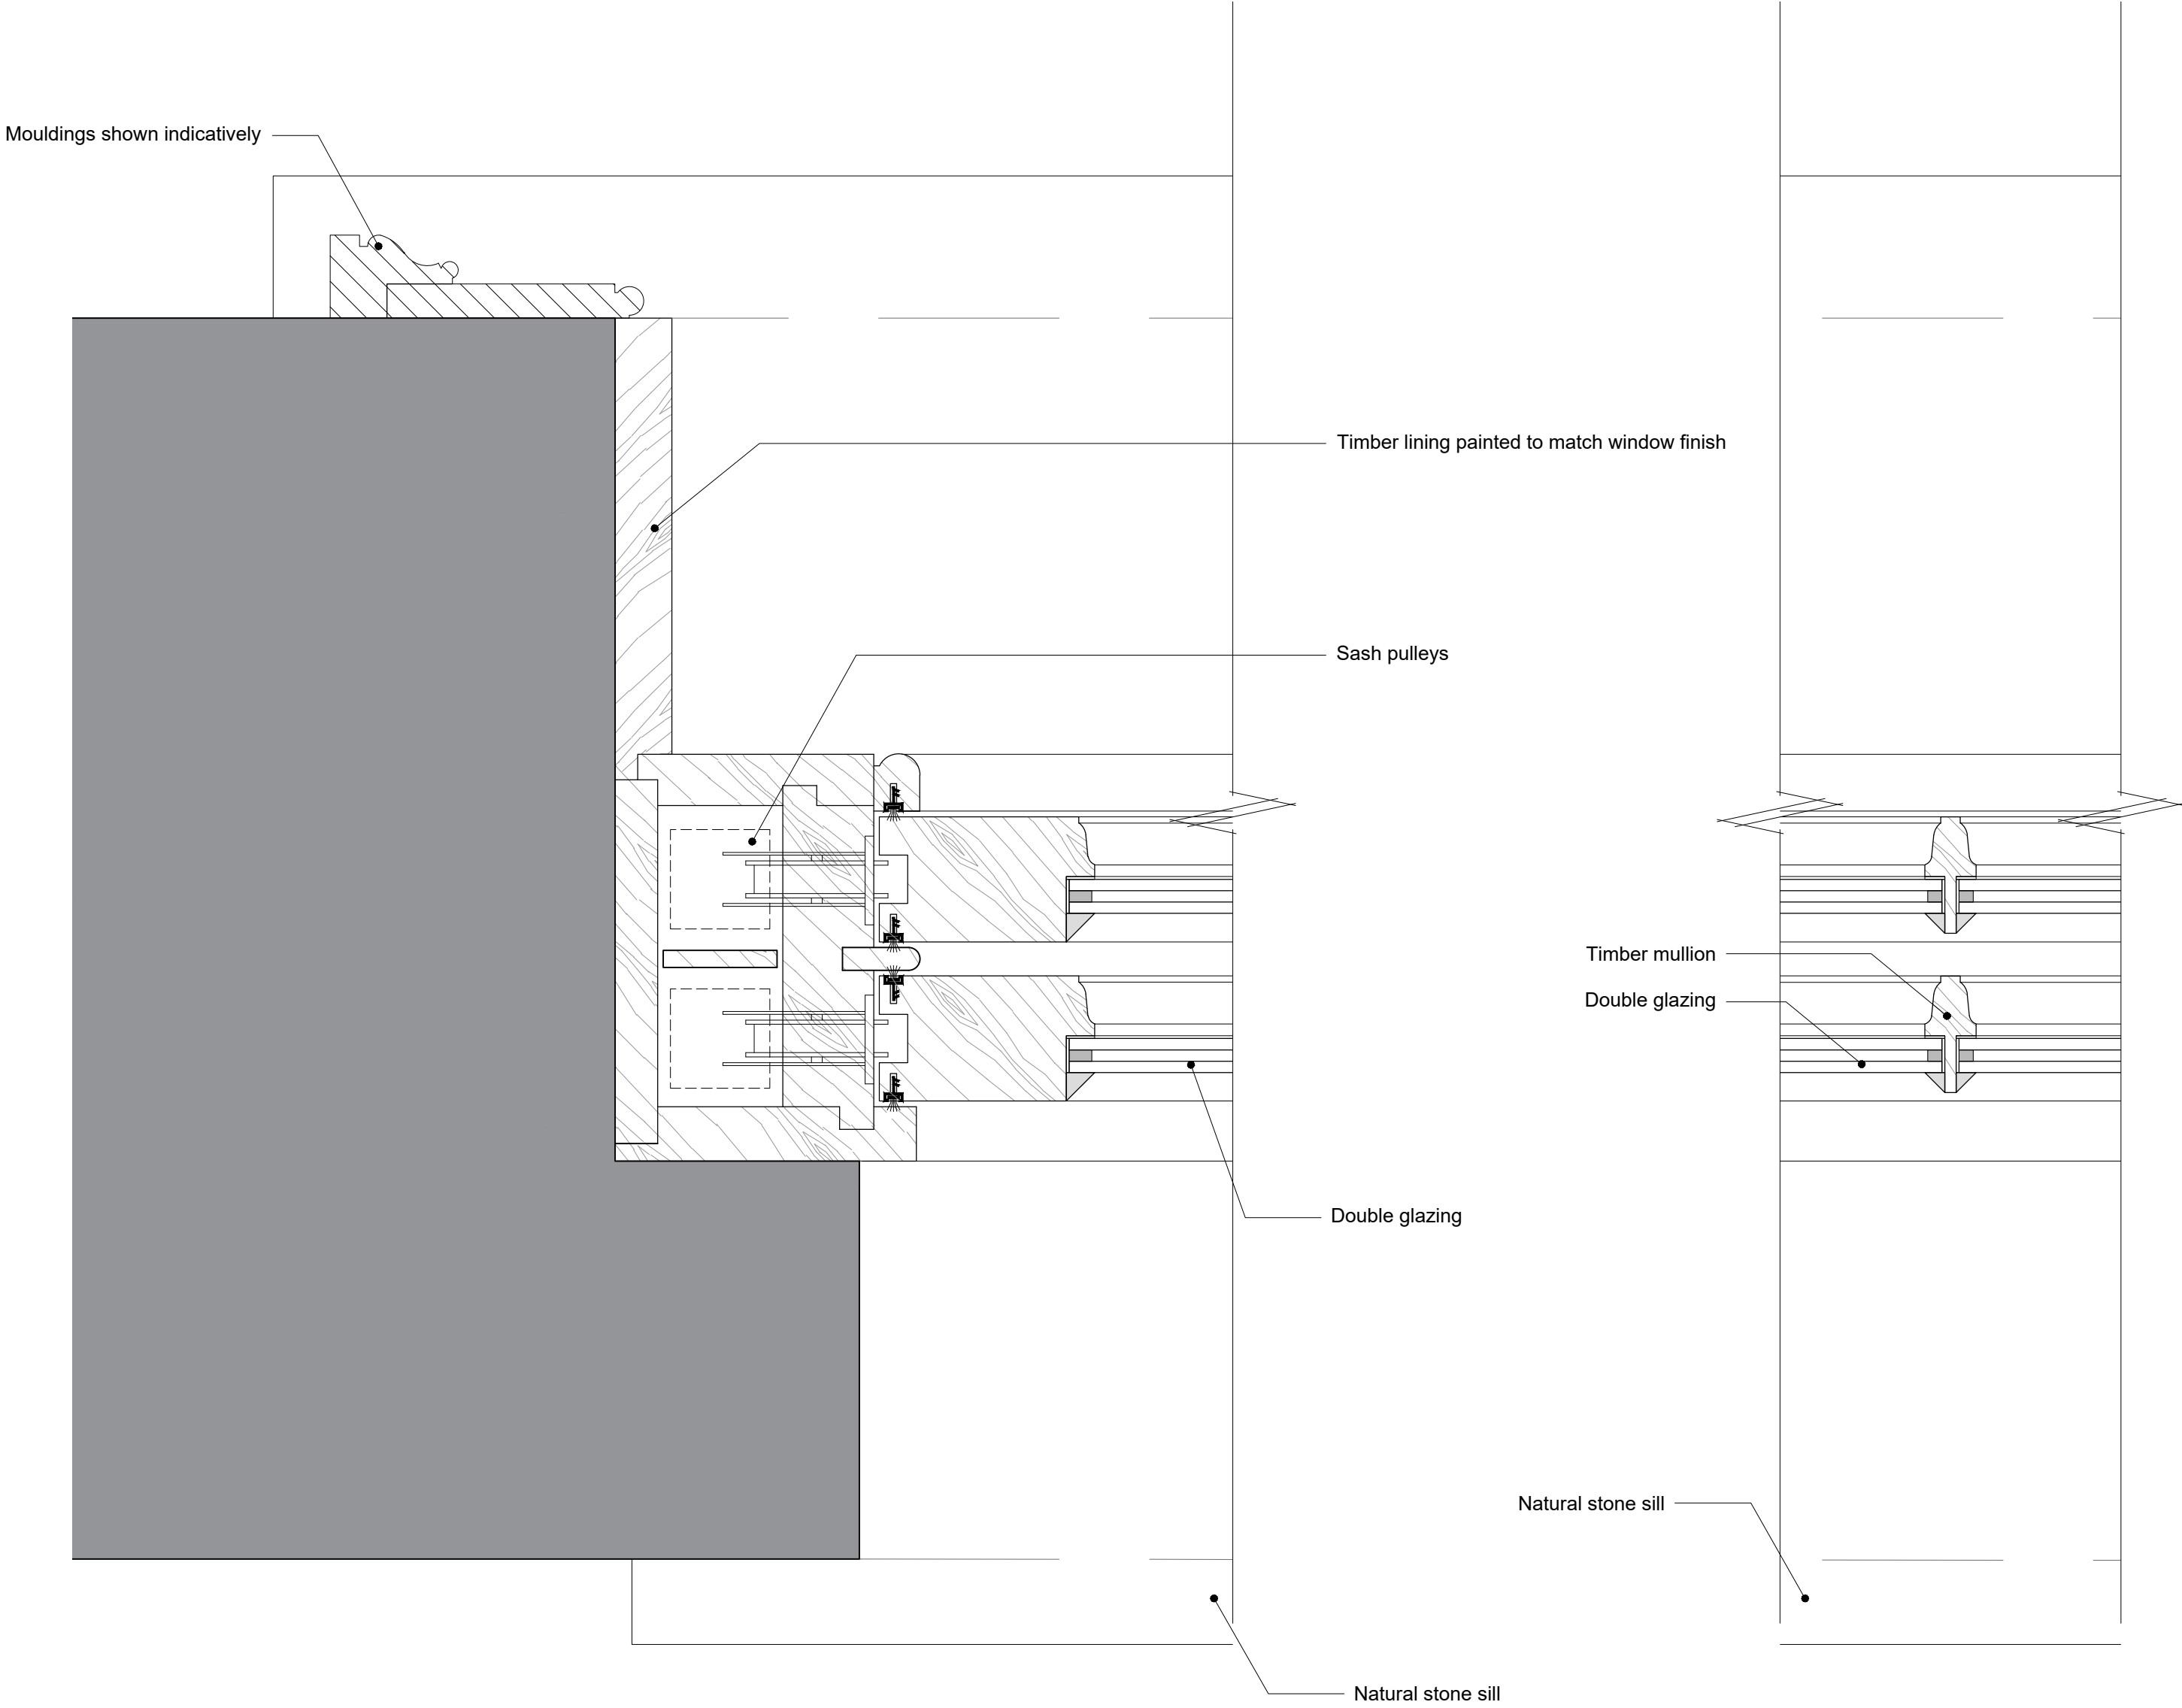


01 Window Type A2 - Sash Box Jamb Detail
741.3
SCALE 1:2 @ A1

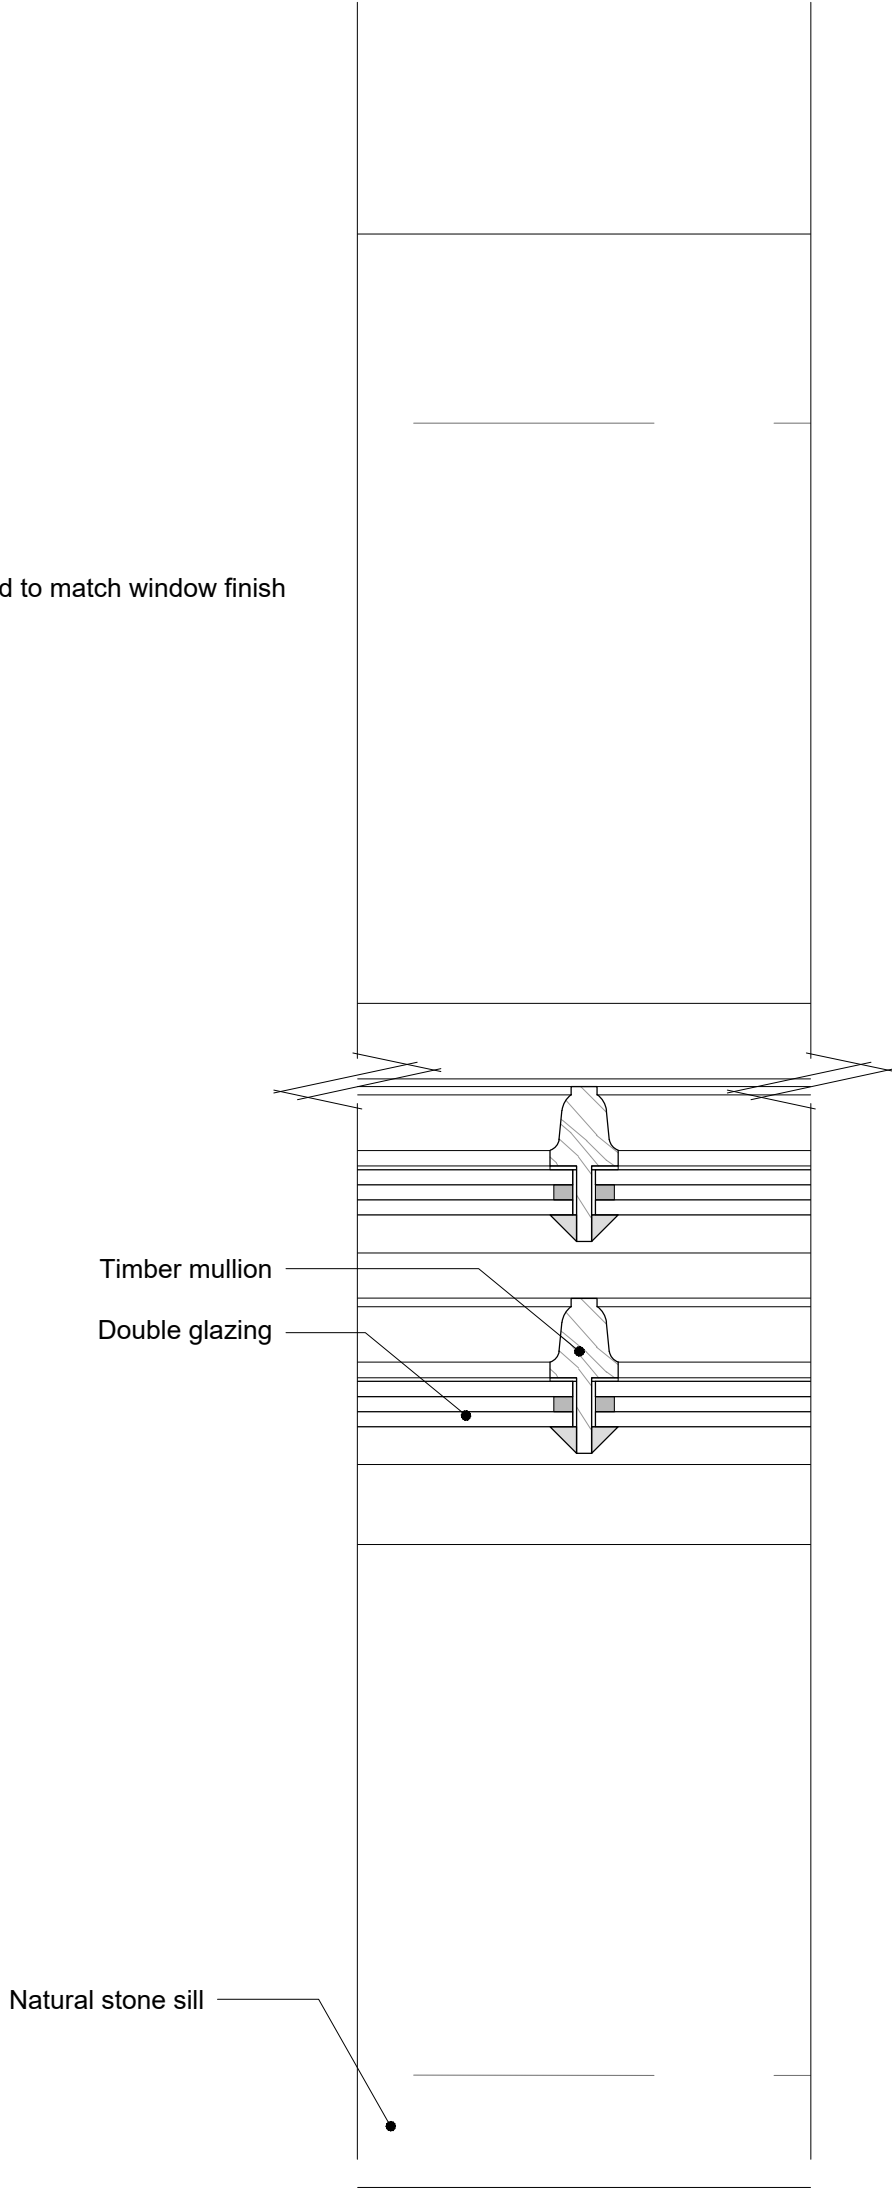

02 Window Type A2 - Mullion Detail
741.3
SCALE 1:2 @ A1

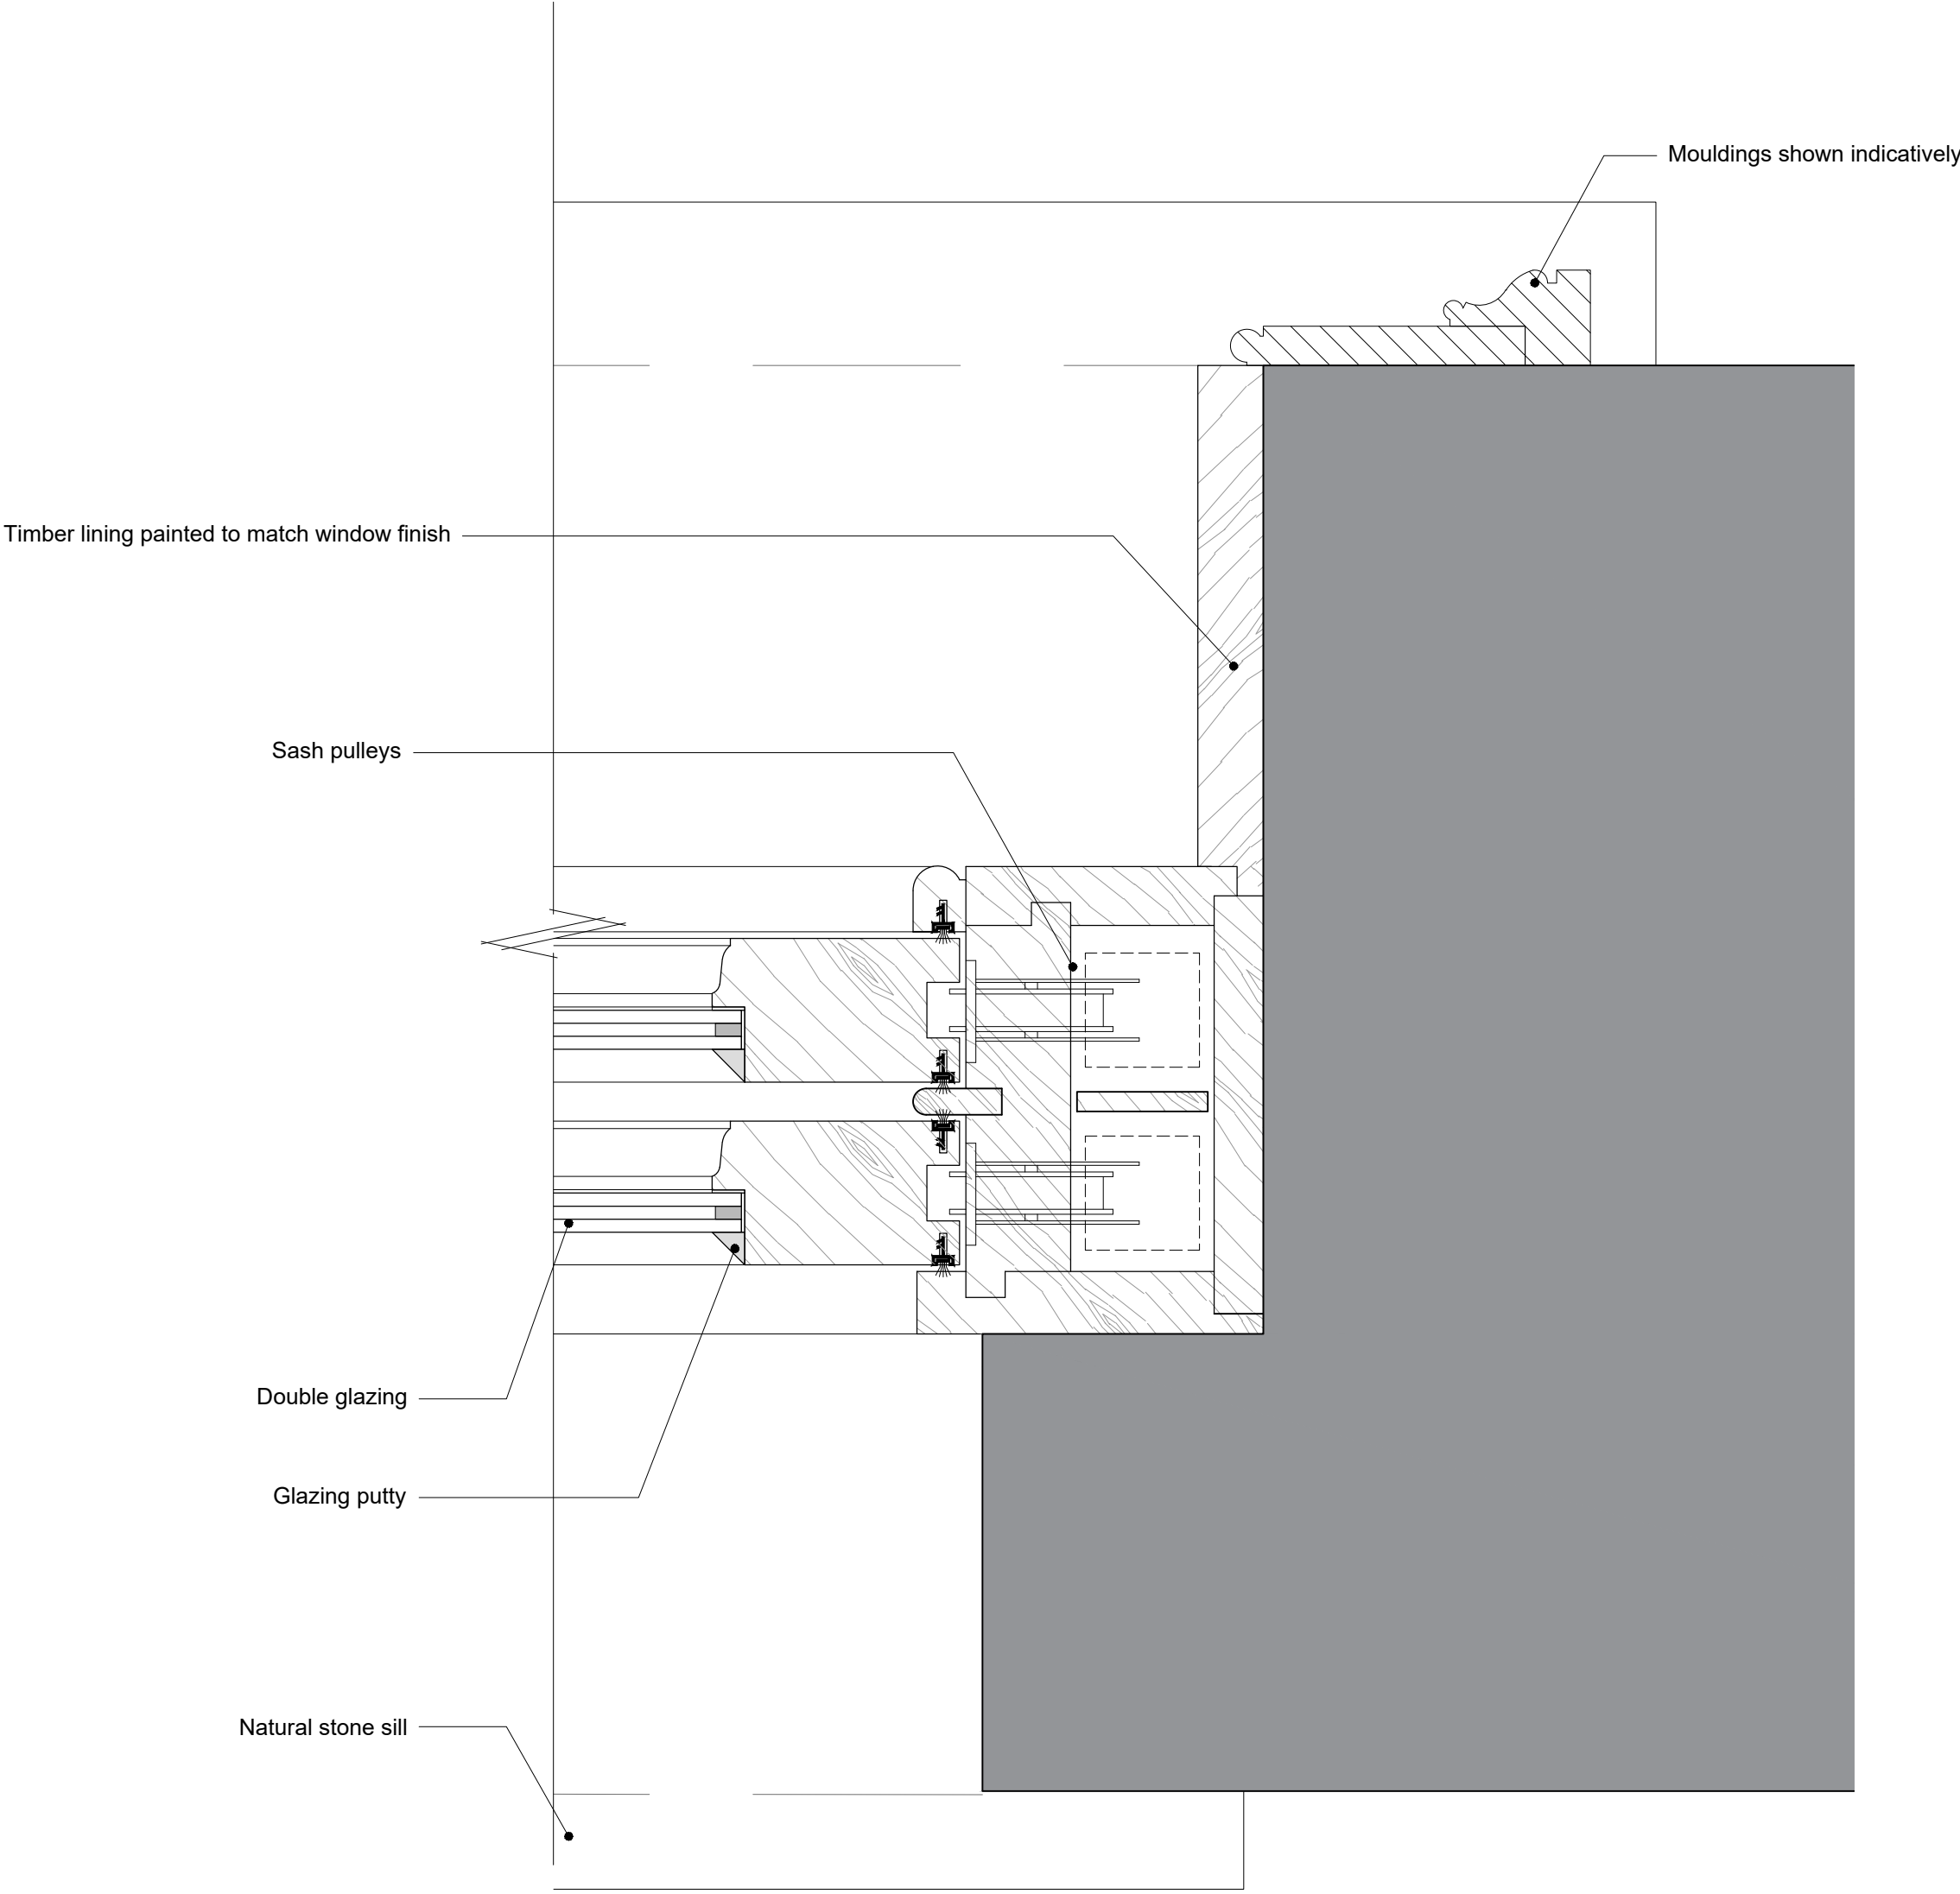

03 Window Type A2 - Sash Box Jamb Detail
741.3
SCALE 1:2 @ A1

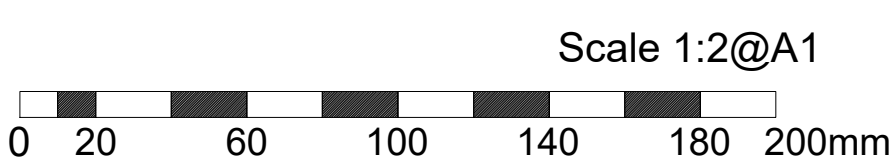

FOR PLANNING

P1 Initial 20/03/26
no. revision. date.



RIBA  211 Design Centre East
Chartered Practice Chelsea Harbour
London, SW10 0XF
mail@blda.co.uk
www.blda.co.uk
t +44 (0) 20 7838 5555
f +44 (0) 20 7838 5556

Job: TH - Walled Garden Buildings
Title: Typical Window Details
Window Type - A2 Typical Arched Sash Window
Sheet 3 of 3
Type: 740-749 Typical Window Details
Status: FOR PLANNING
drawn by JM checked by DY approved by DY
scale 1:2 @ A1 size A1 date 03/12/25
job number drawing number revision
3124 741.3 P1