




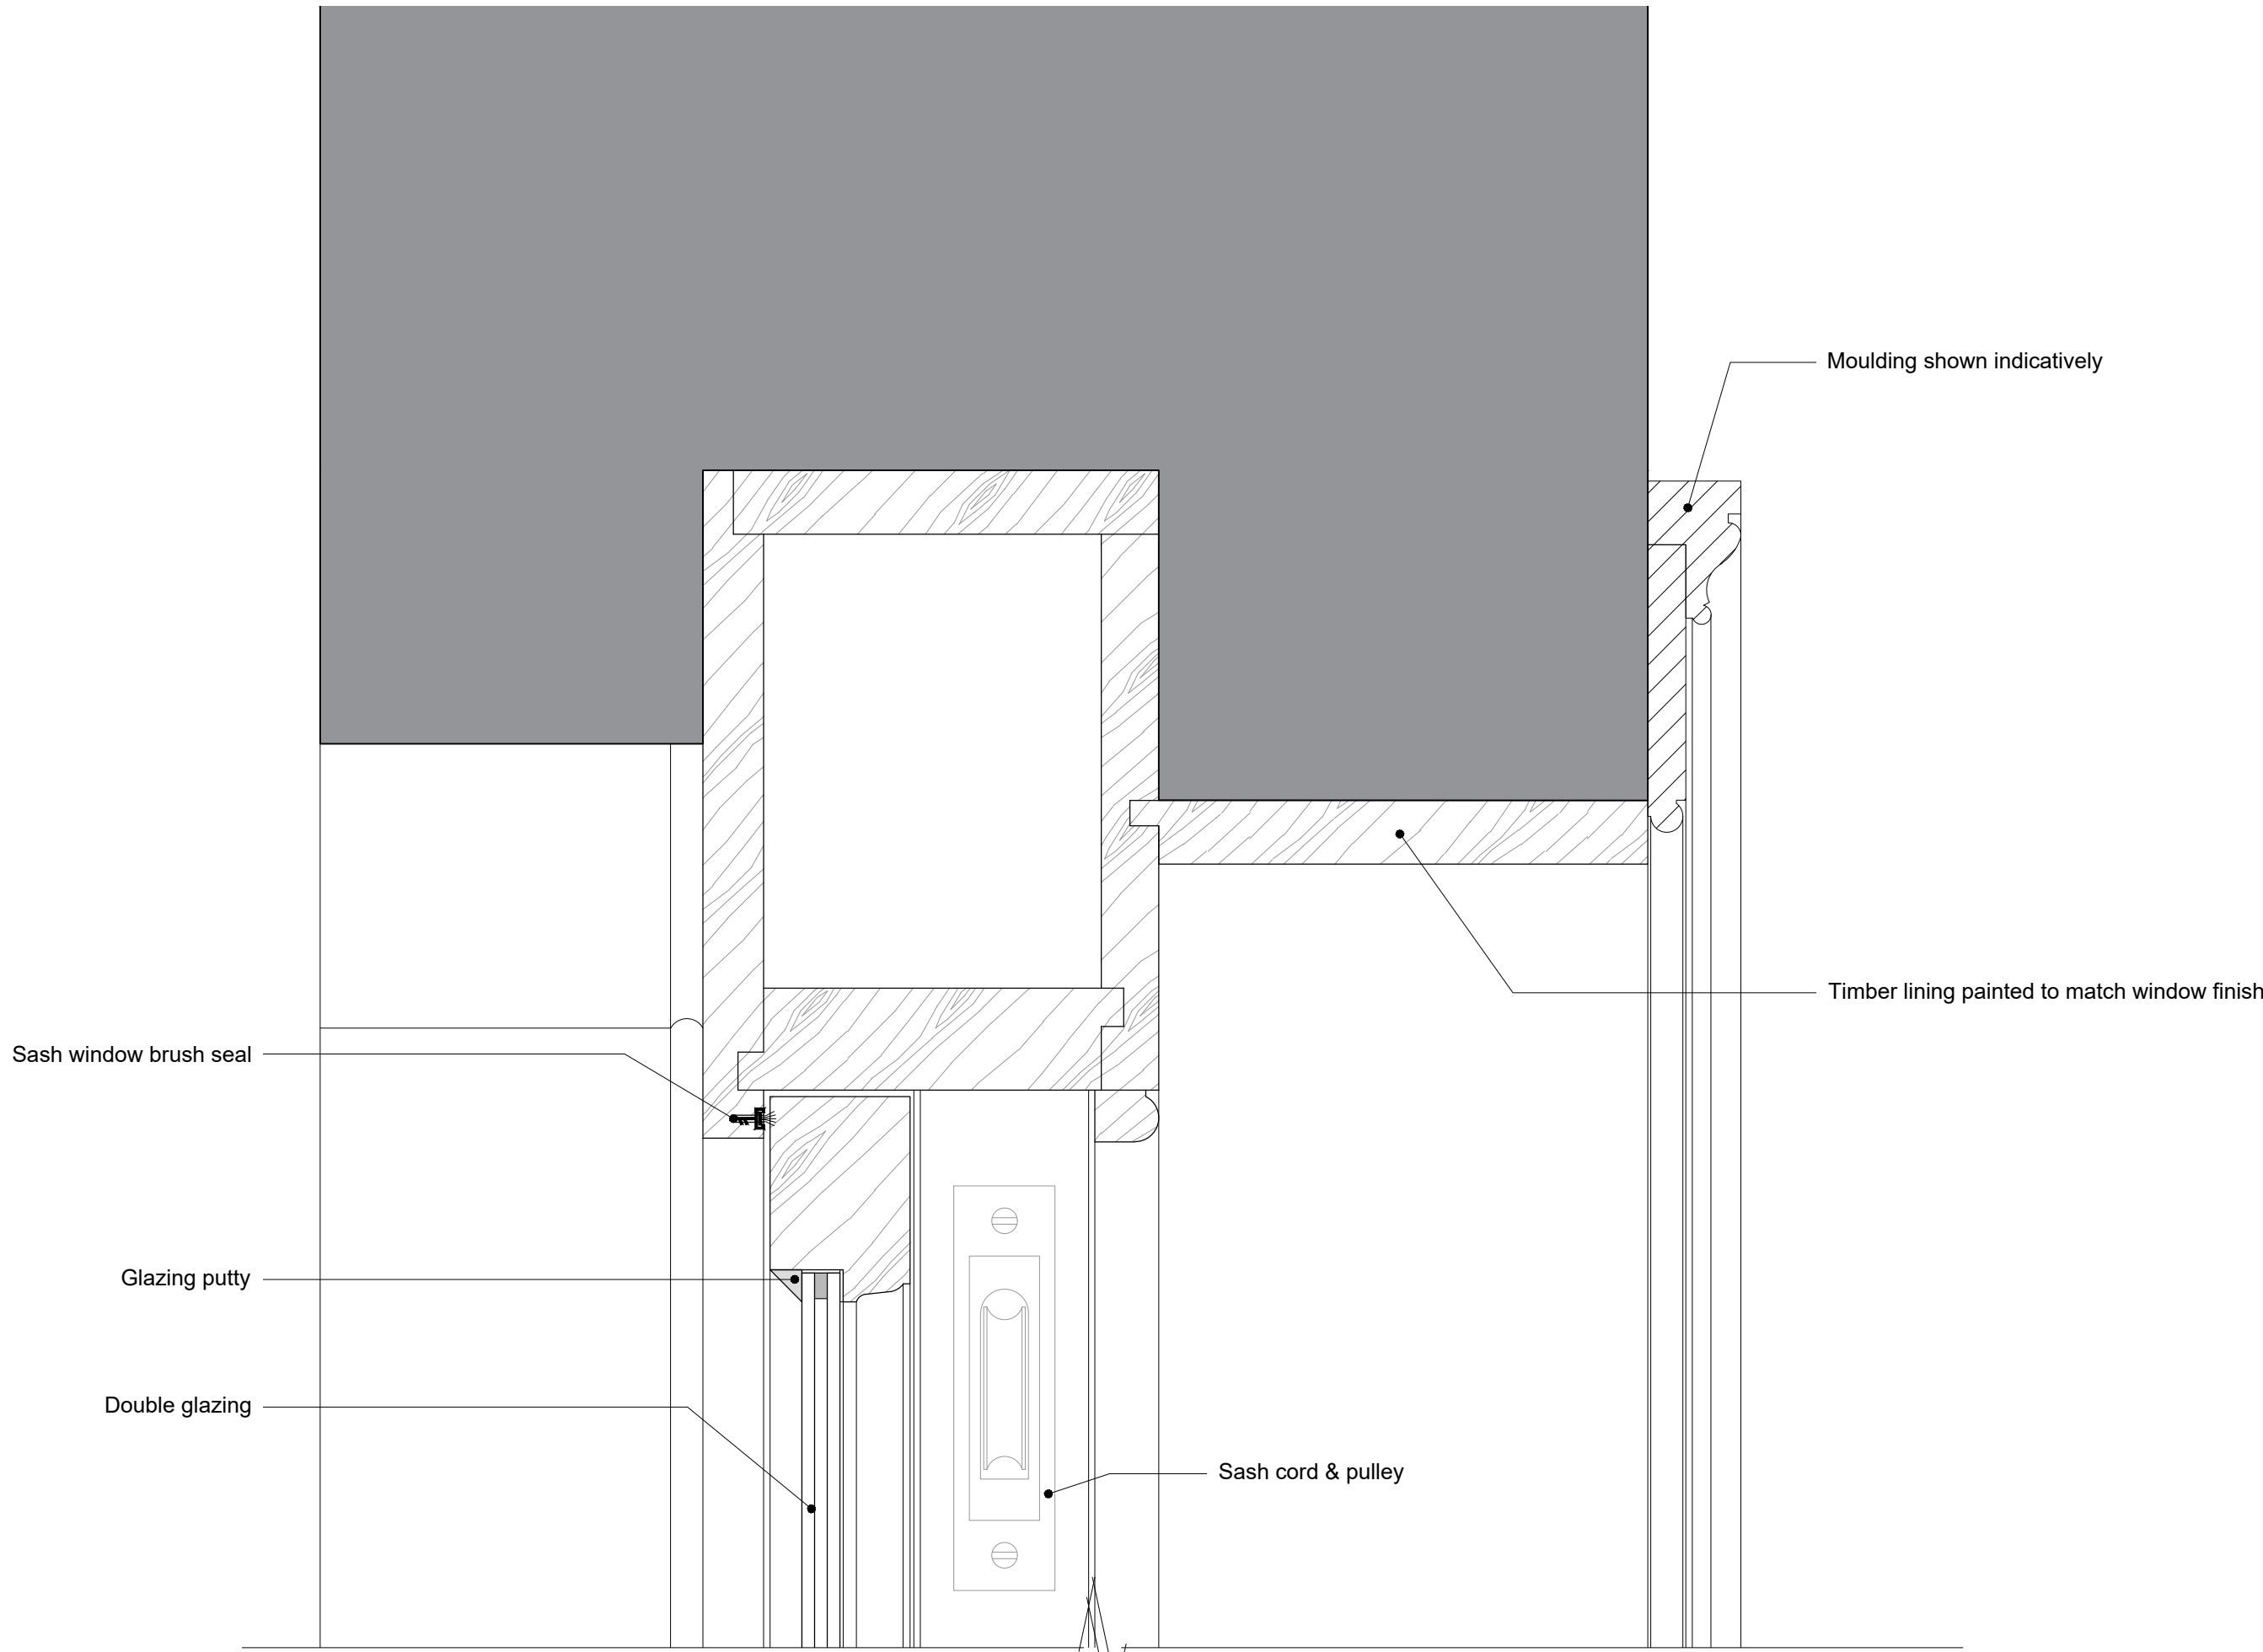


01 Window Type A1 - Sash Head Box Detail
740.2 SCALE 1:2 @ A1

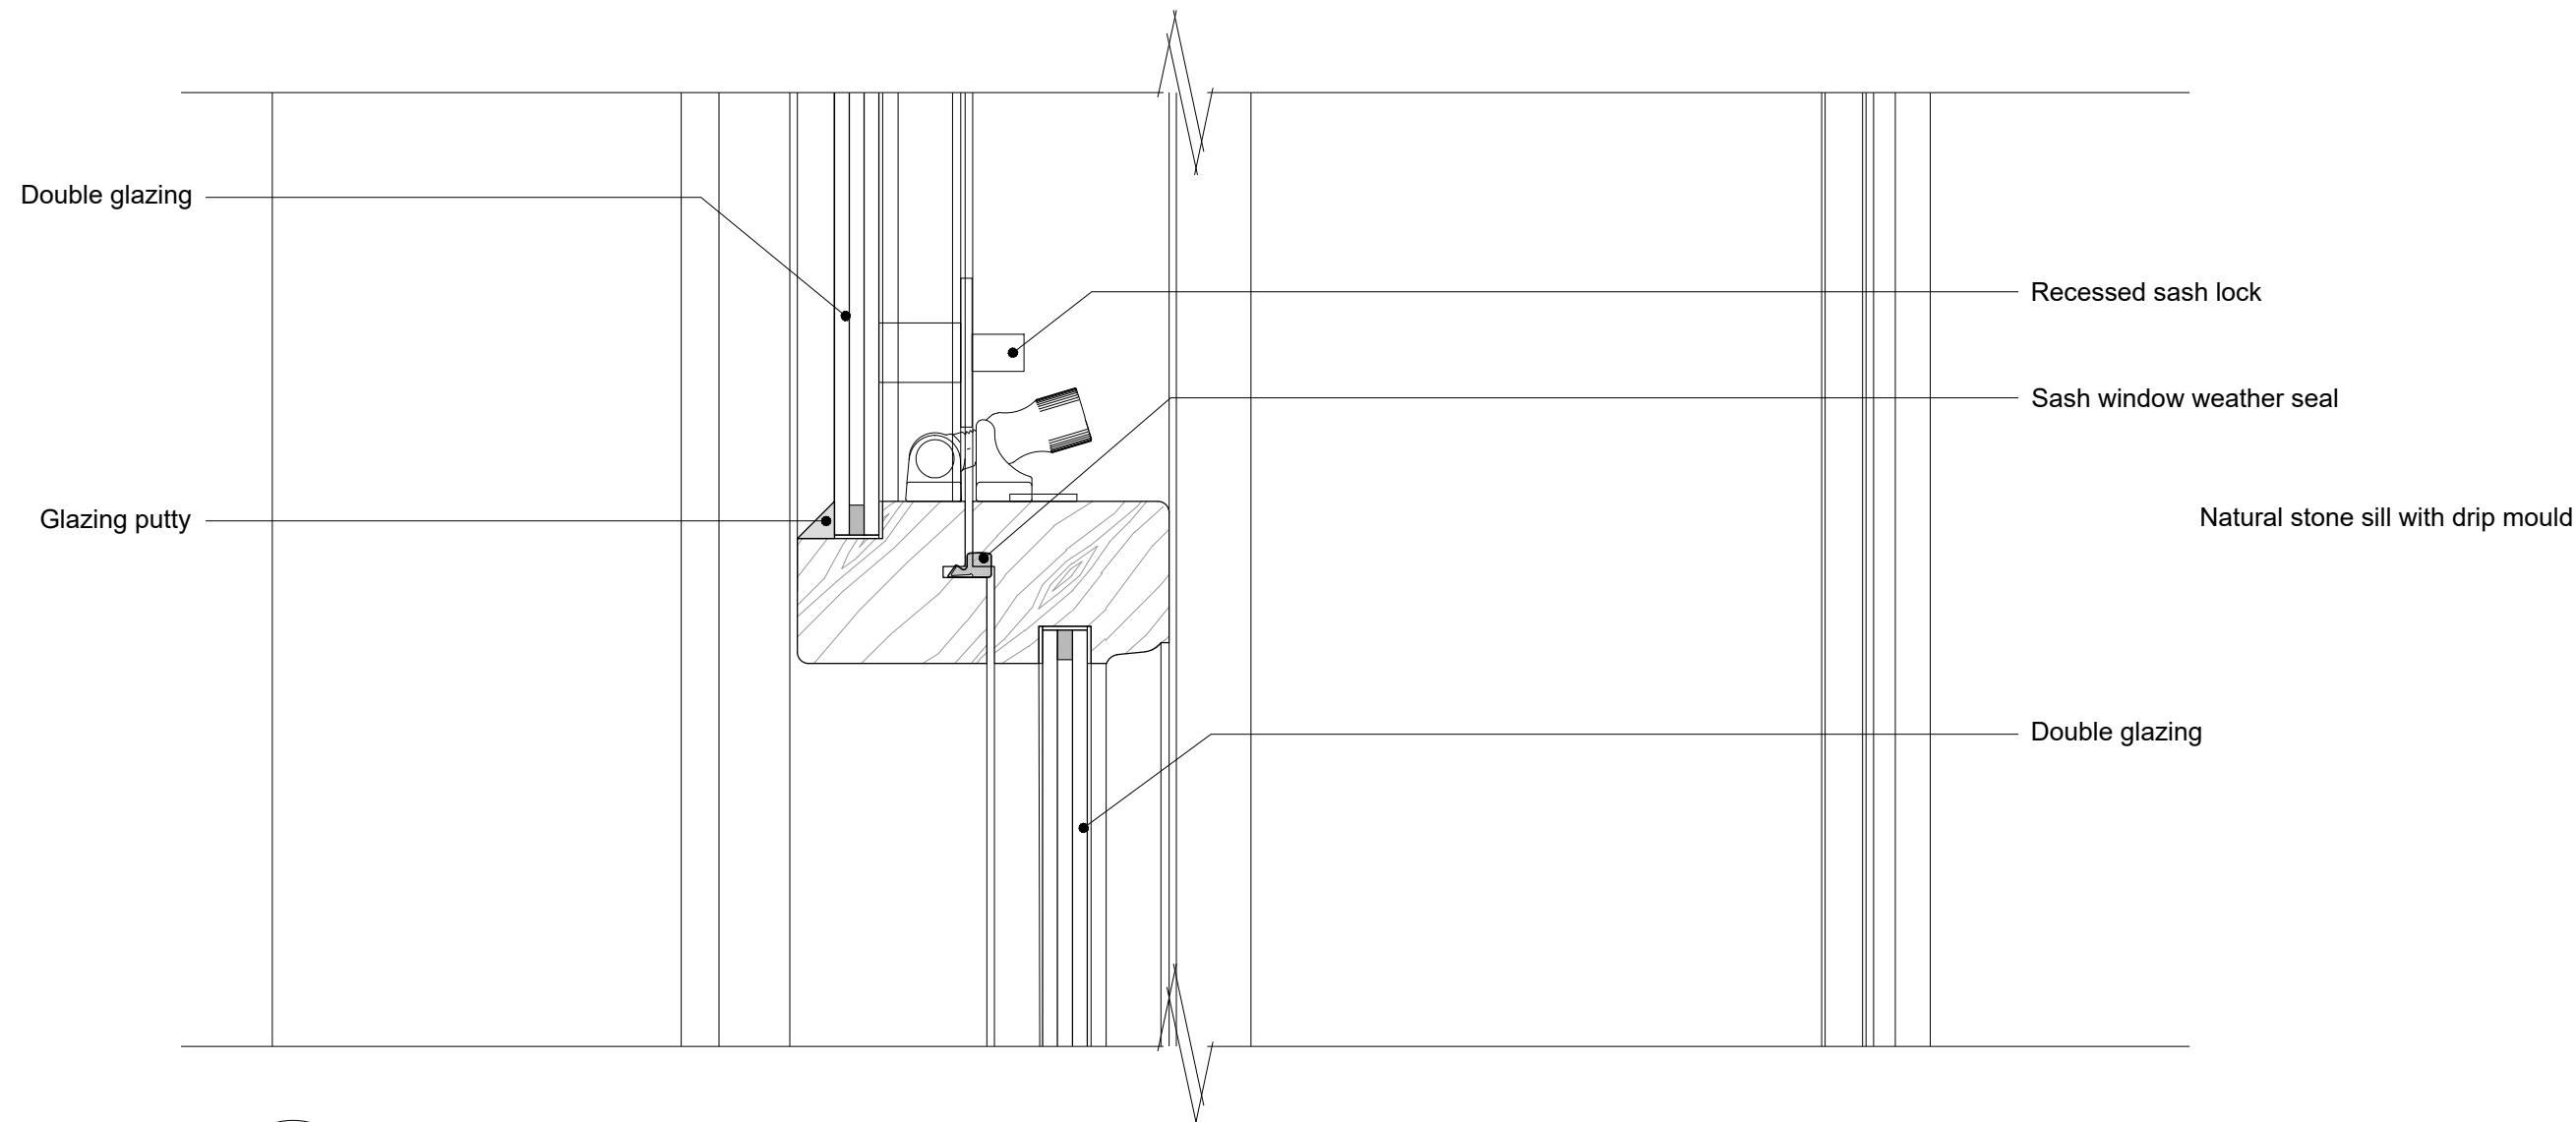


02 Window Type A1 - Sash Meeting Rail Detail
740.2 SCALE 1:2 @ A1

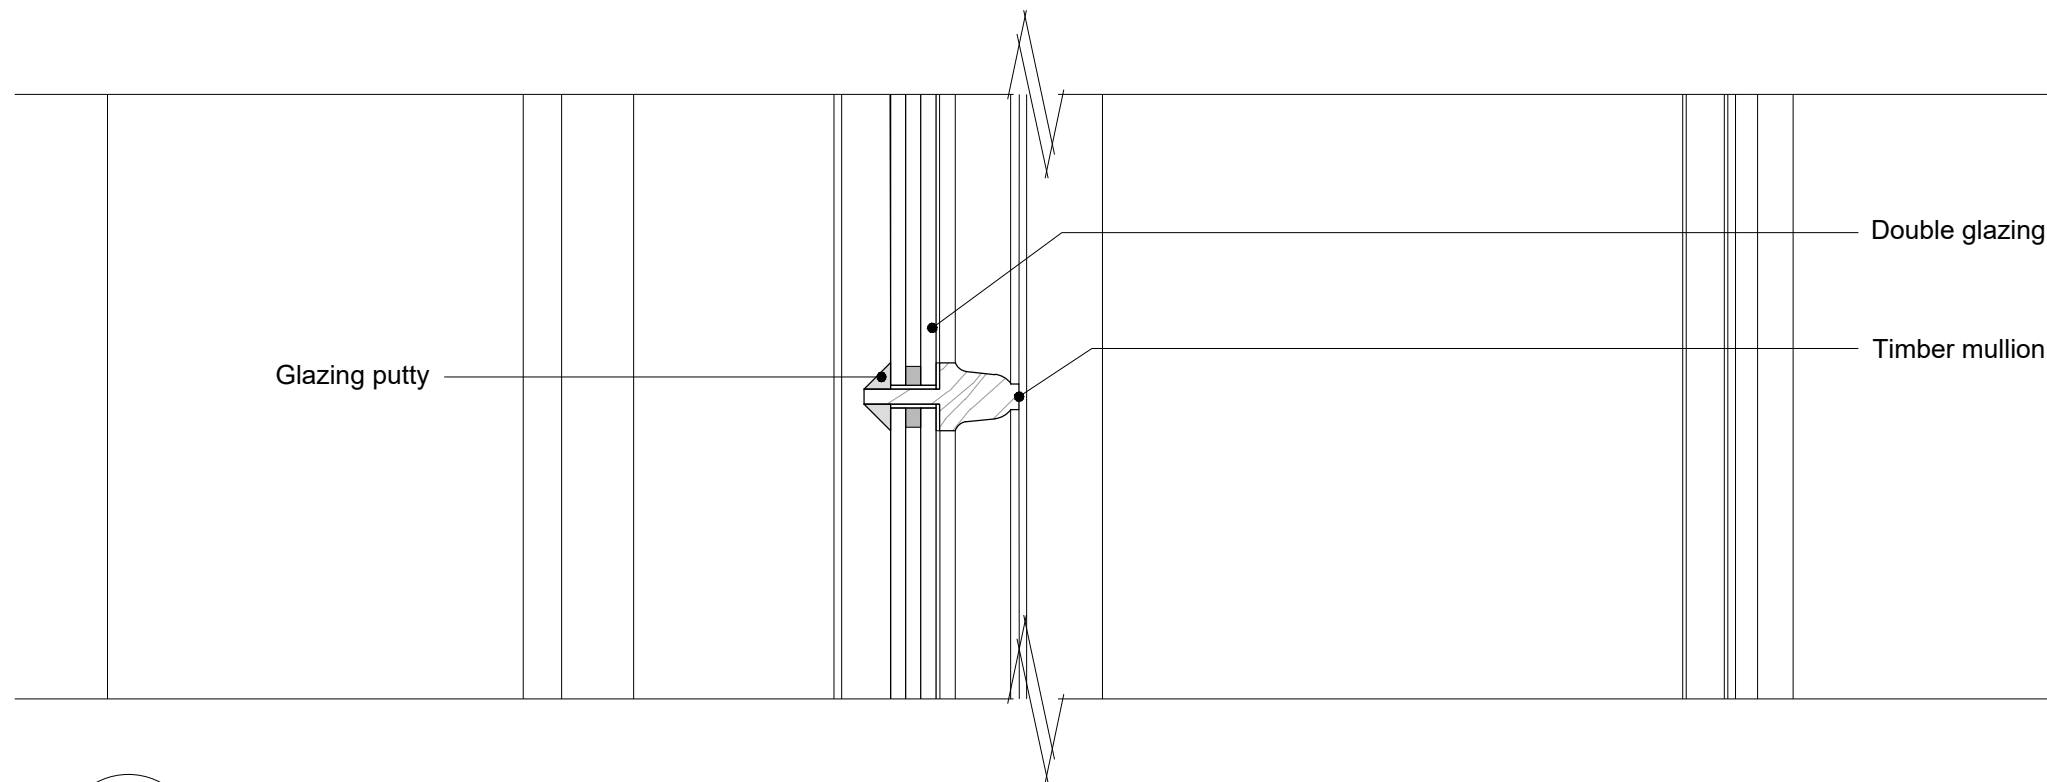

03 Window Type A1 - Mullion Detail
740.2 SCALE 1:2 @ A1

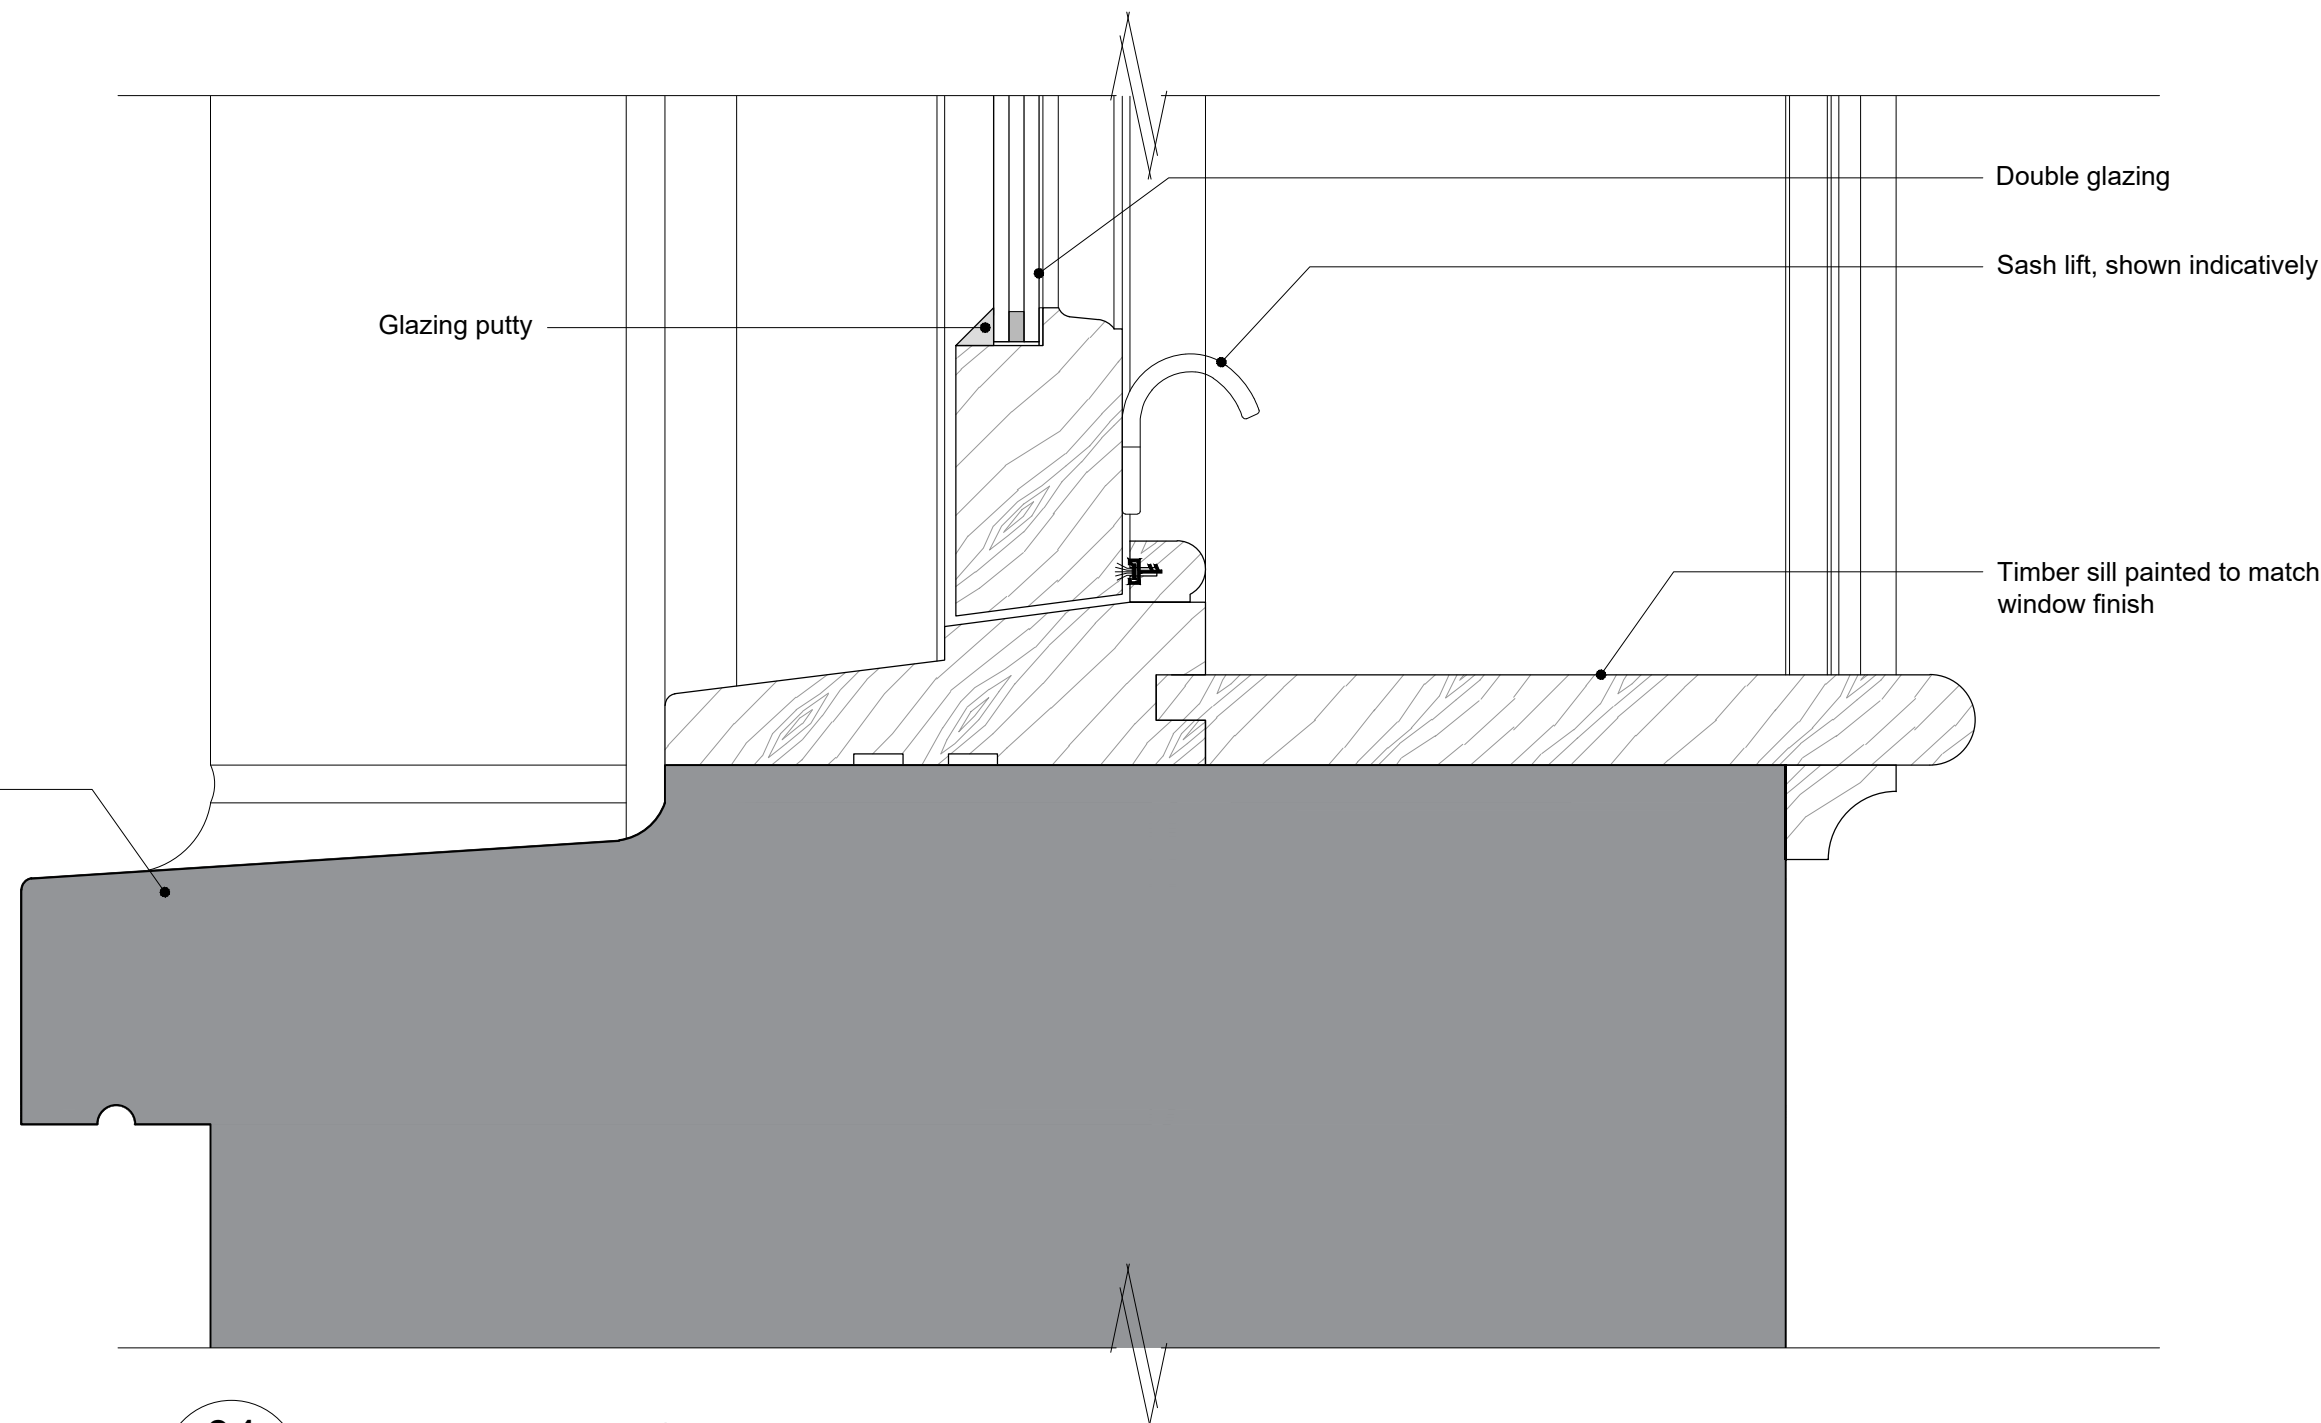

04 Window Type A1 - Sill Detail
740.2 SCALE 1:2 @ A1

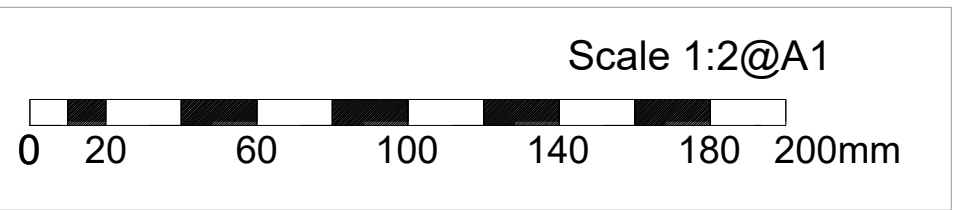

No. Notes

1. Dimensions to be verified on site. Only figured dimensions to be used and any discrepancies in dimensions are to be reported to the architect. No dimensions are to be scaled from printed drawings. Any areas indicated on this drawing are for guidance only. No responsibility is taken for their accuracy.
2. There is a risk of injury or death in construction if the works are not properly planned and supervised. The contractor must not undertake any element of the work without first having carried out the necessary risk assessments and prepared detailed method statements.

FOR PLANNING

P1	Sash horns removed	05/05/26
P1	Initial	20/03/26
no.	revision.	date.



RIBA 211 Design Centre East
Chartered Practice Chelsea Harbour
London, SW10 0XF
mail@blda.co.uk
www.blda.co.uk
t +44 (0) 20 7838 5555
f +44 (0) 20 7838 5556

Job: TH - Walled Garden Buildings
Title: Typical Window Details WTA1
Window Type - A1 Typical Sash Window
Sheet 2 of 3

Type: 740-750 Typical Window Details
Status: FOR PLANNING
drawn by JM checked by DY approved by DY
scale 1:2 @ A1 size A1 date 07/04/26
job number drawing number revision
3124 740.2 P1