




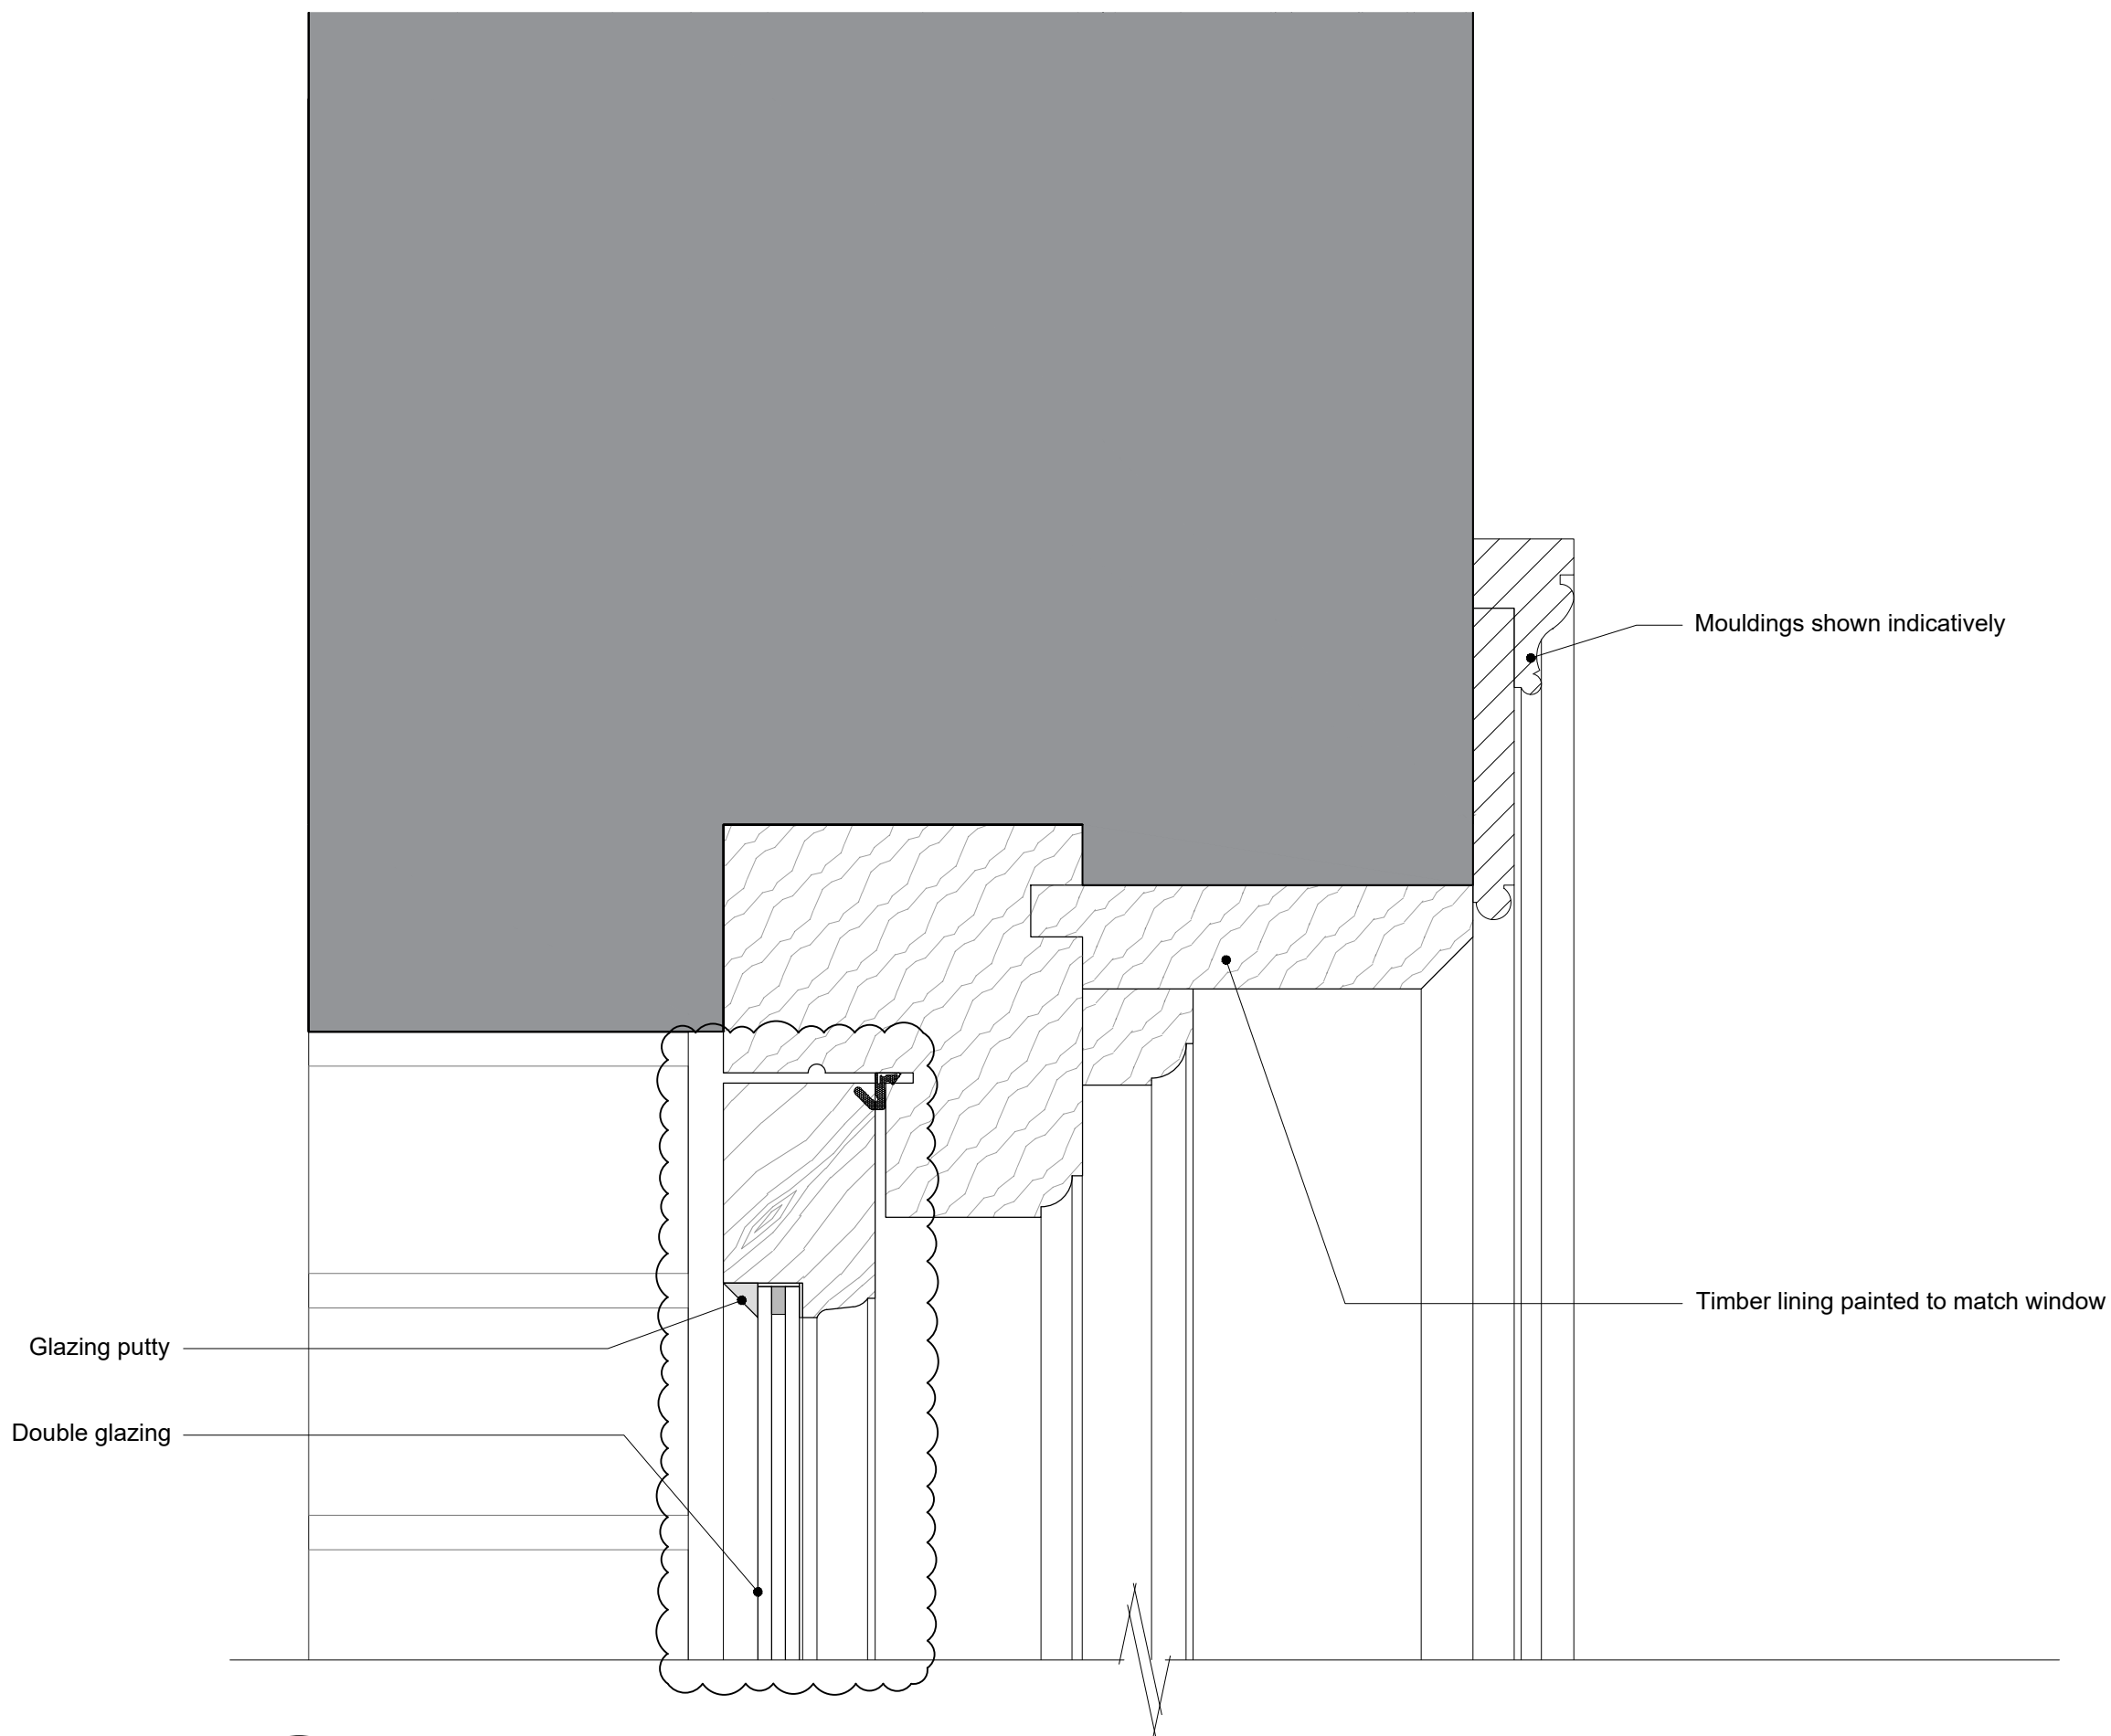


01 Window Type B2 - Head Detail
747.2 SCALE 1:2 @ A1

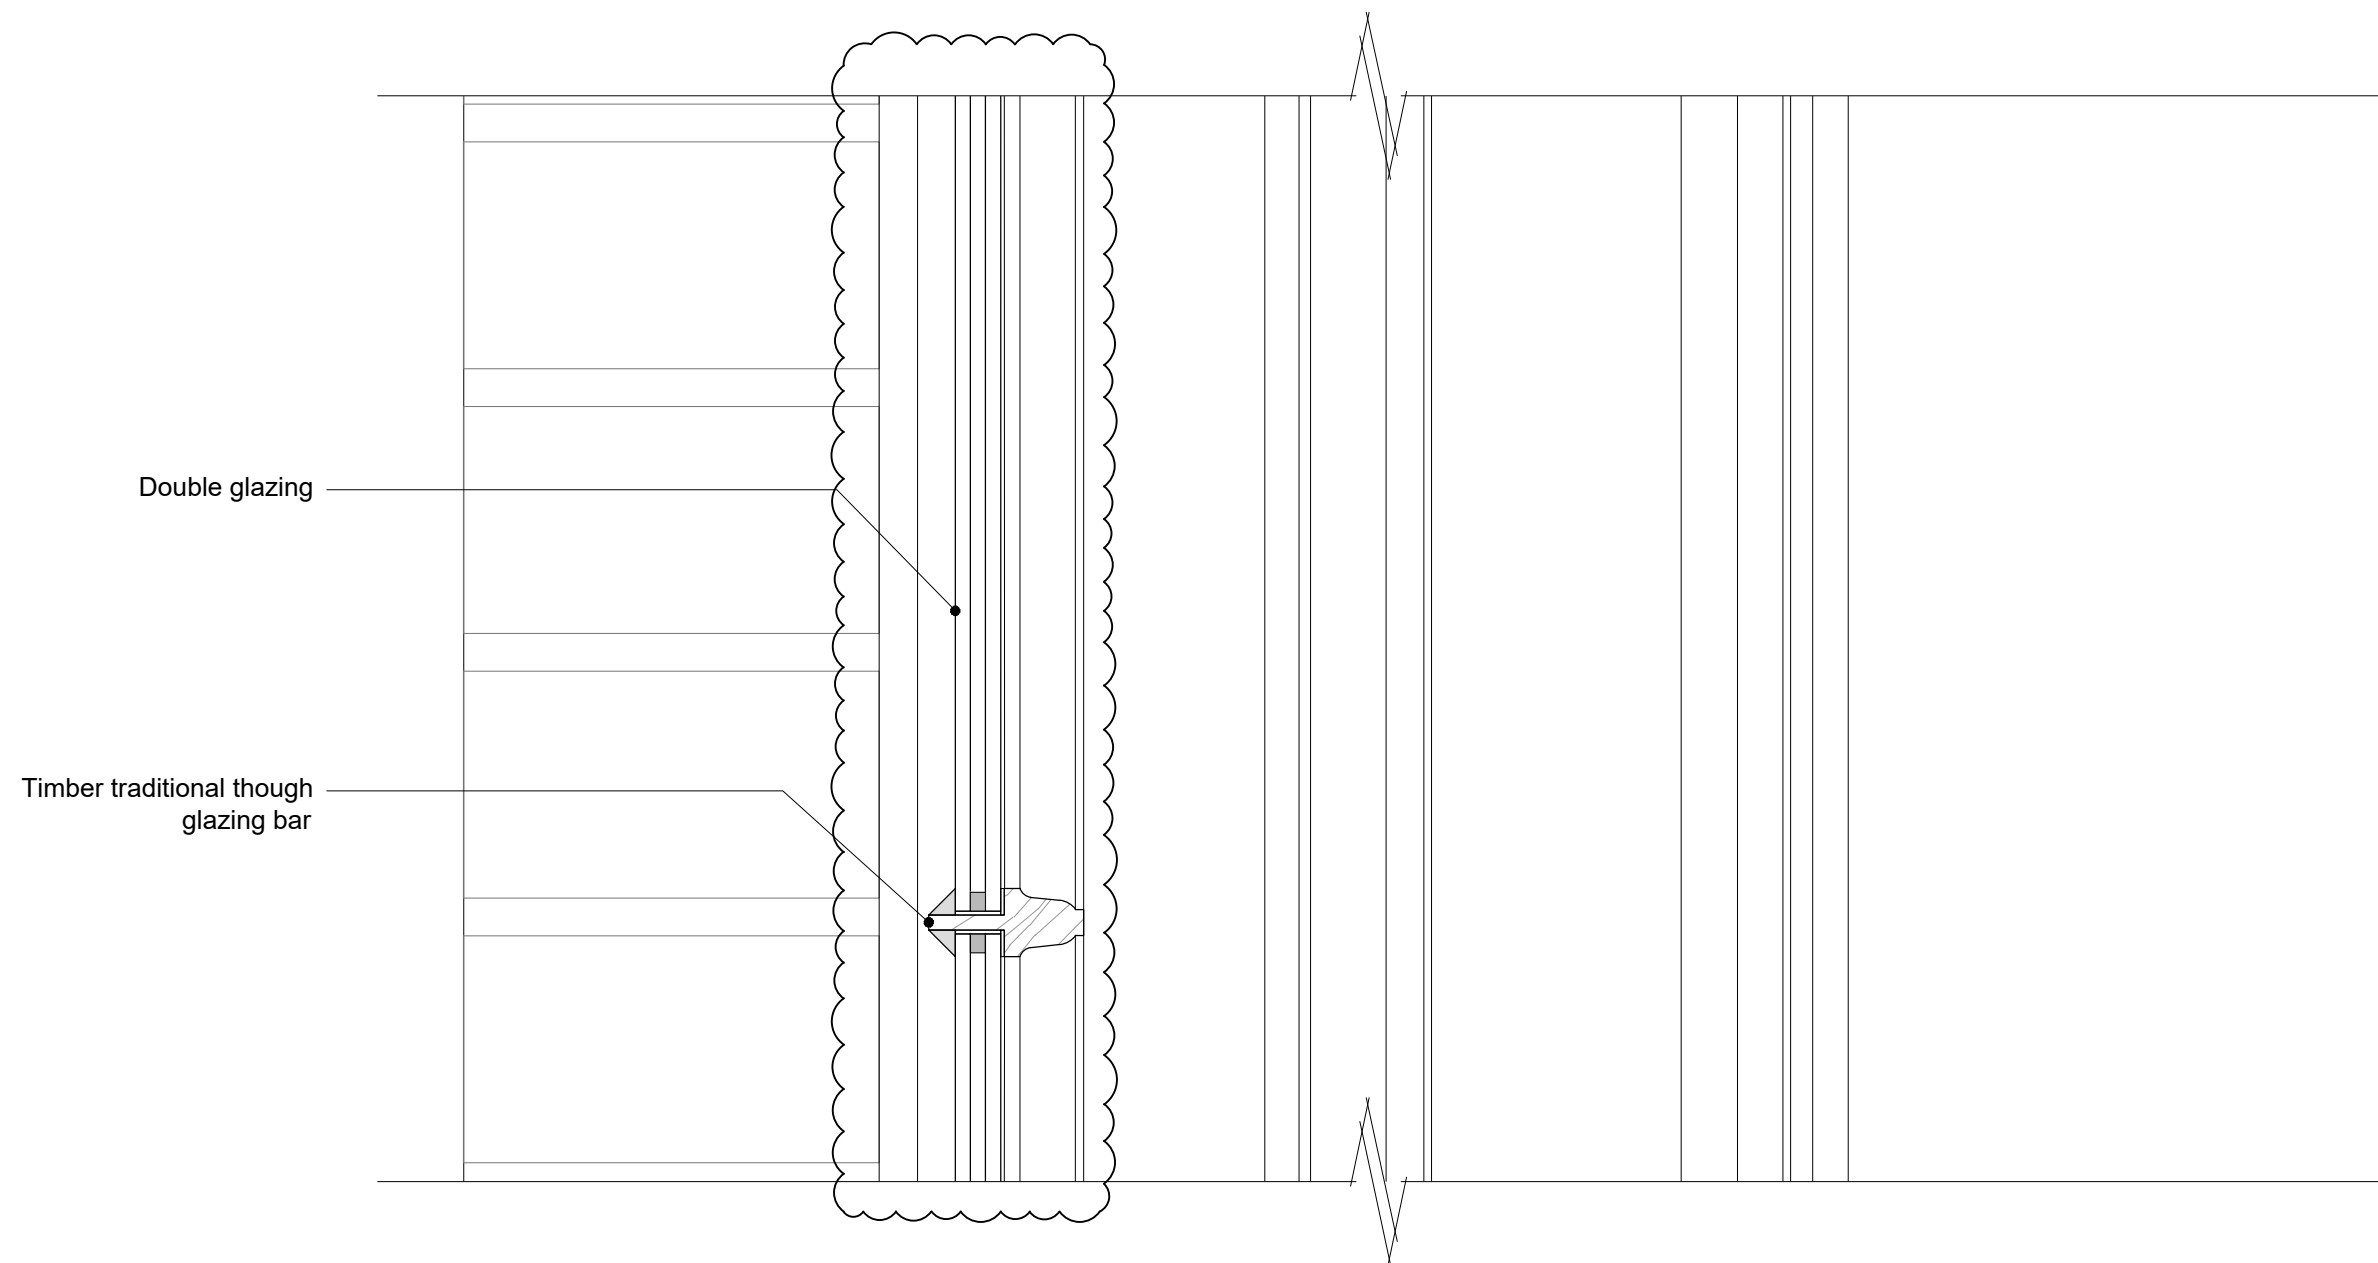

02 Window Type B2 - Glazing Bar Detail
747.2 SCALE 1:2 @ A1

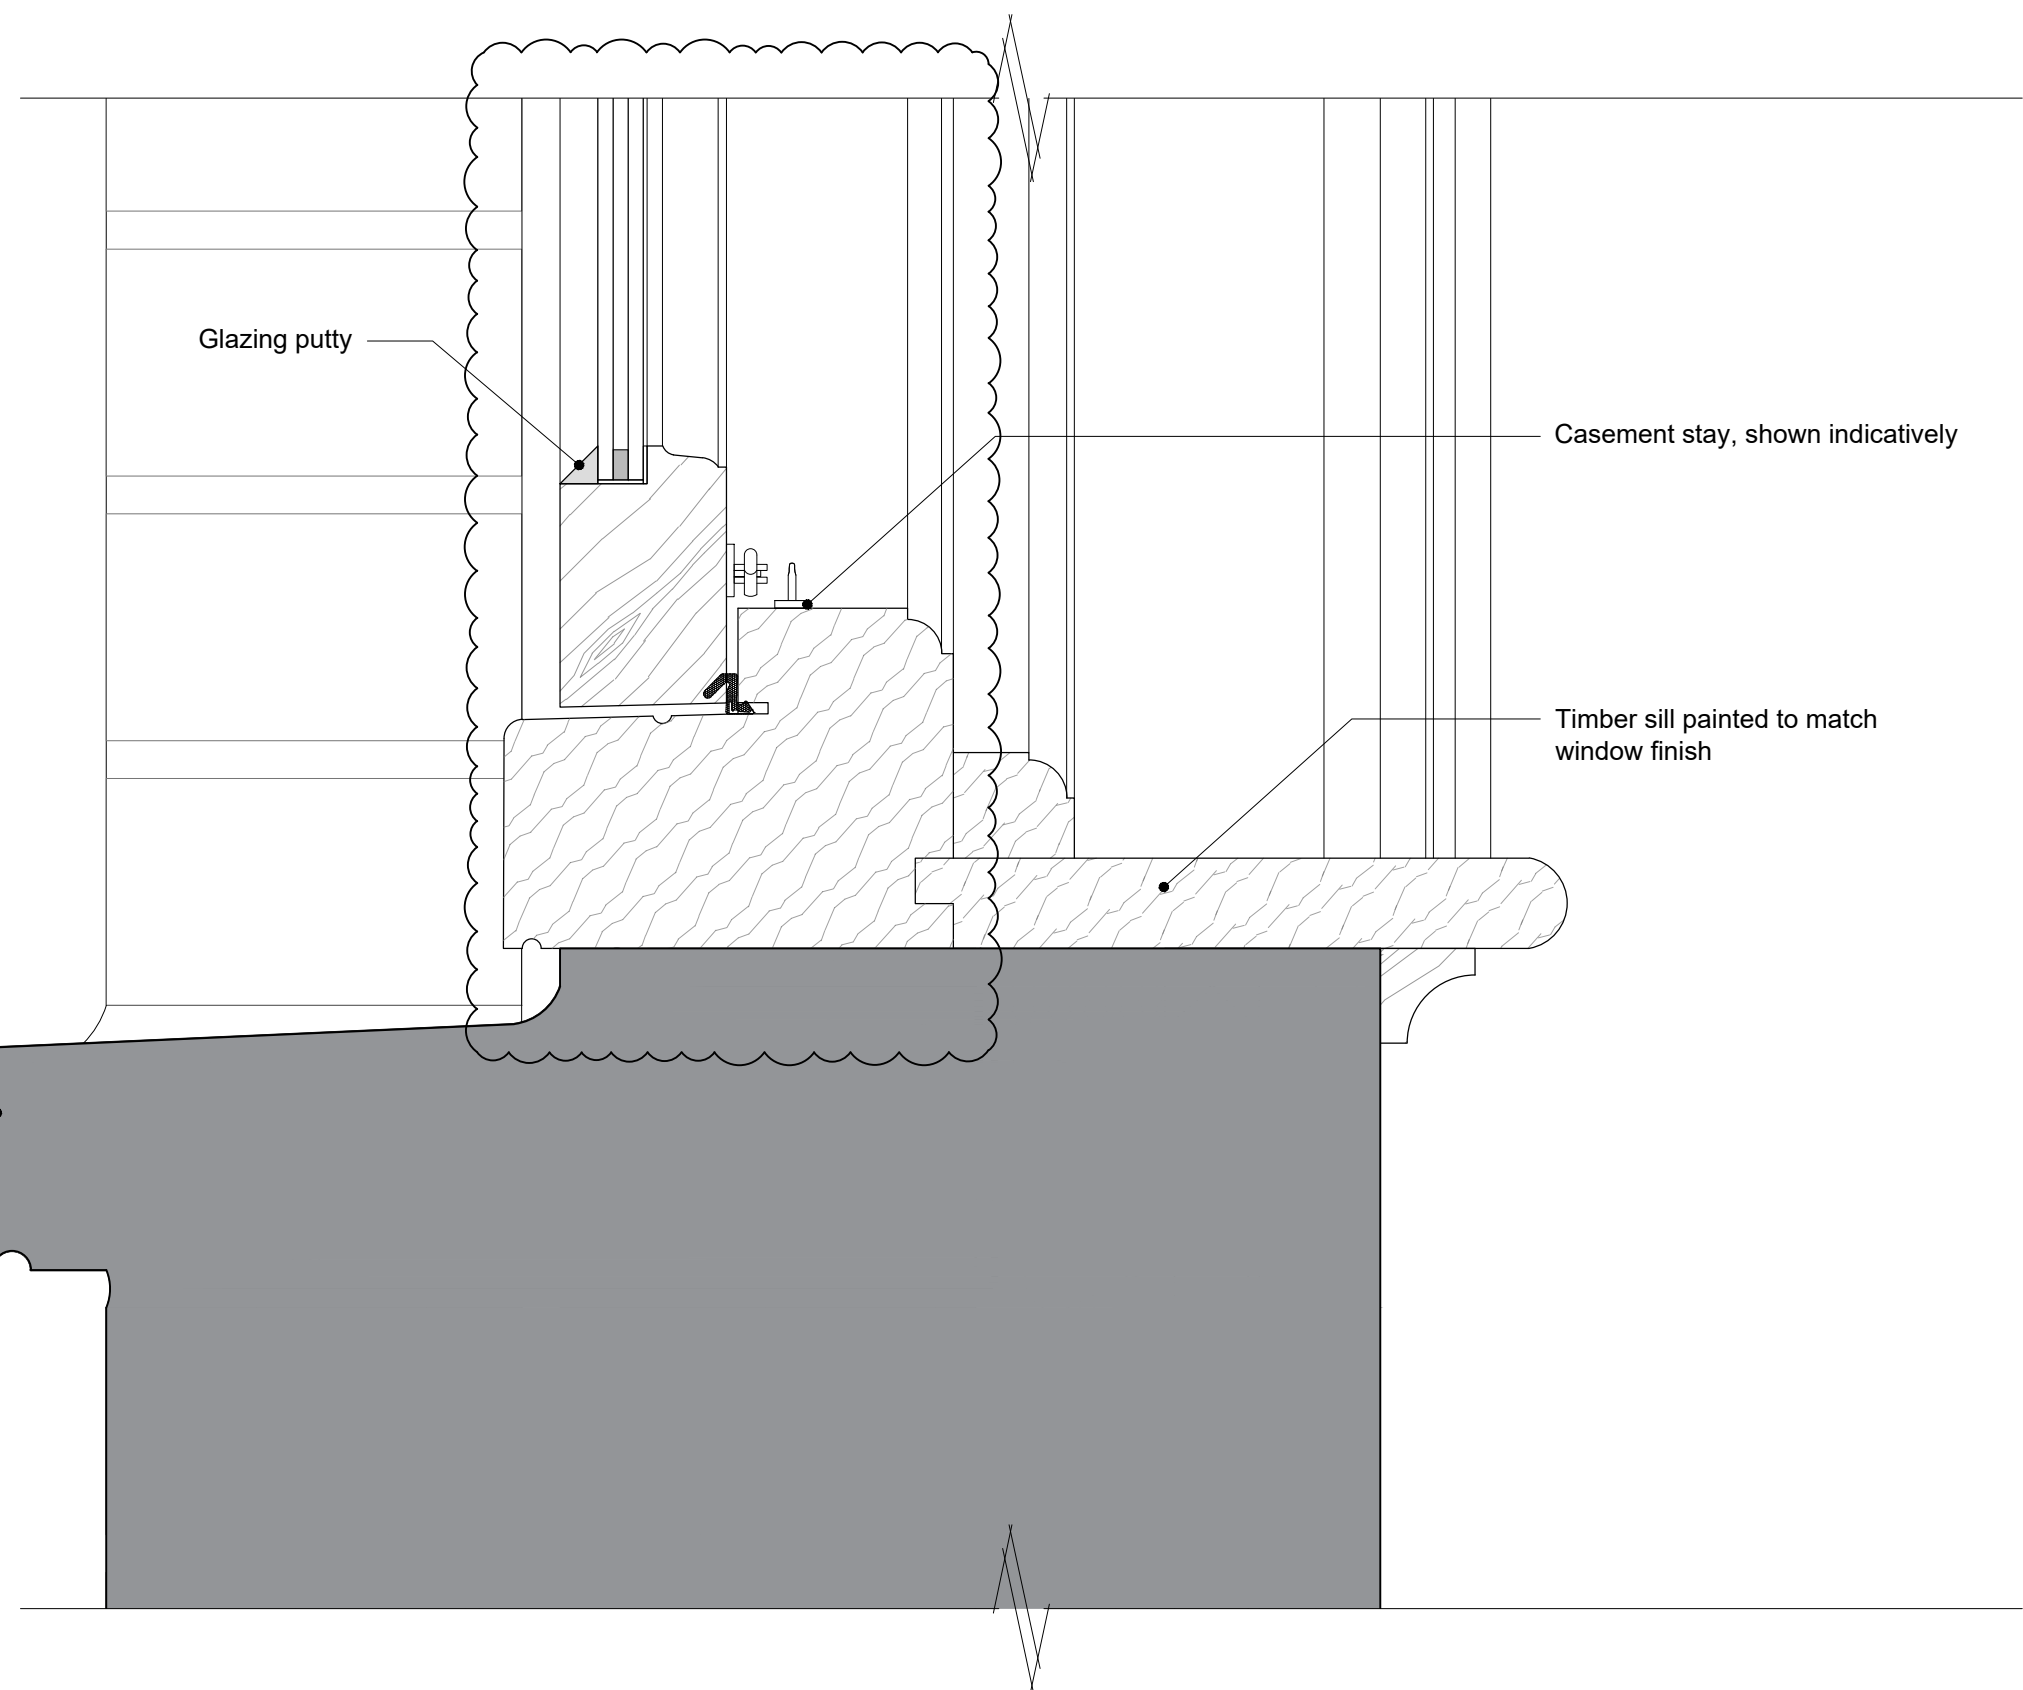

03 Window Type B2 - Sill Detai
747.2 SCALE 1:2 @ A1

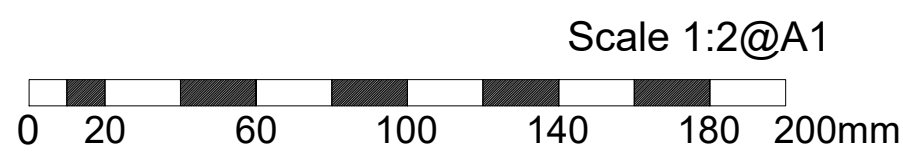

- No. Notes
1. Dimensions to be verified on site. Only figured dimensions to be used and any discrepancies in dimensions are to be reported to the architect. No dimensions are to be scaled from printed drawings. Any areas indicated on this drawing are for guidance only. No responsibility is taken for their accuracy.
 2. There is a risk of injury or death in construction if the works are not properly planned and supervised. The contractor must not undertake any element of the work without first having carried out the necessary risk assessments and prepared detailed method statements.

FOR PLANNING

P2	Glazing bars amended to traditional timber through glazing bars and natural stone sill as Officer's comments. Scale Bar Amended	25/03/26
P1	Initial Release	dd/mm/yy
no.	revision.	date.



RIBA  211 Design Centre East
Chartered Practice Chelsea Harbour
London, SW10 0XF
mail@blda.co.uk
www.blda.co.uk
t +44 (0) 20 7838 5555
f +44 (0) 20 7838 5556

Job: TH - Walled Garden Buildings

Title: Window Details - WTB2 P2
Window Type - B2
Sheet 2 of 3

Type: Building 16 & 16a

Status: FOR PLANNING

drawn by	JM	checked by	DY	approved by	DY
scale	1:2 @ A1	size	A1	date	25/03/26
job number	3124	drawing number	747.2	revision	P2