



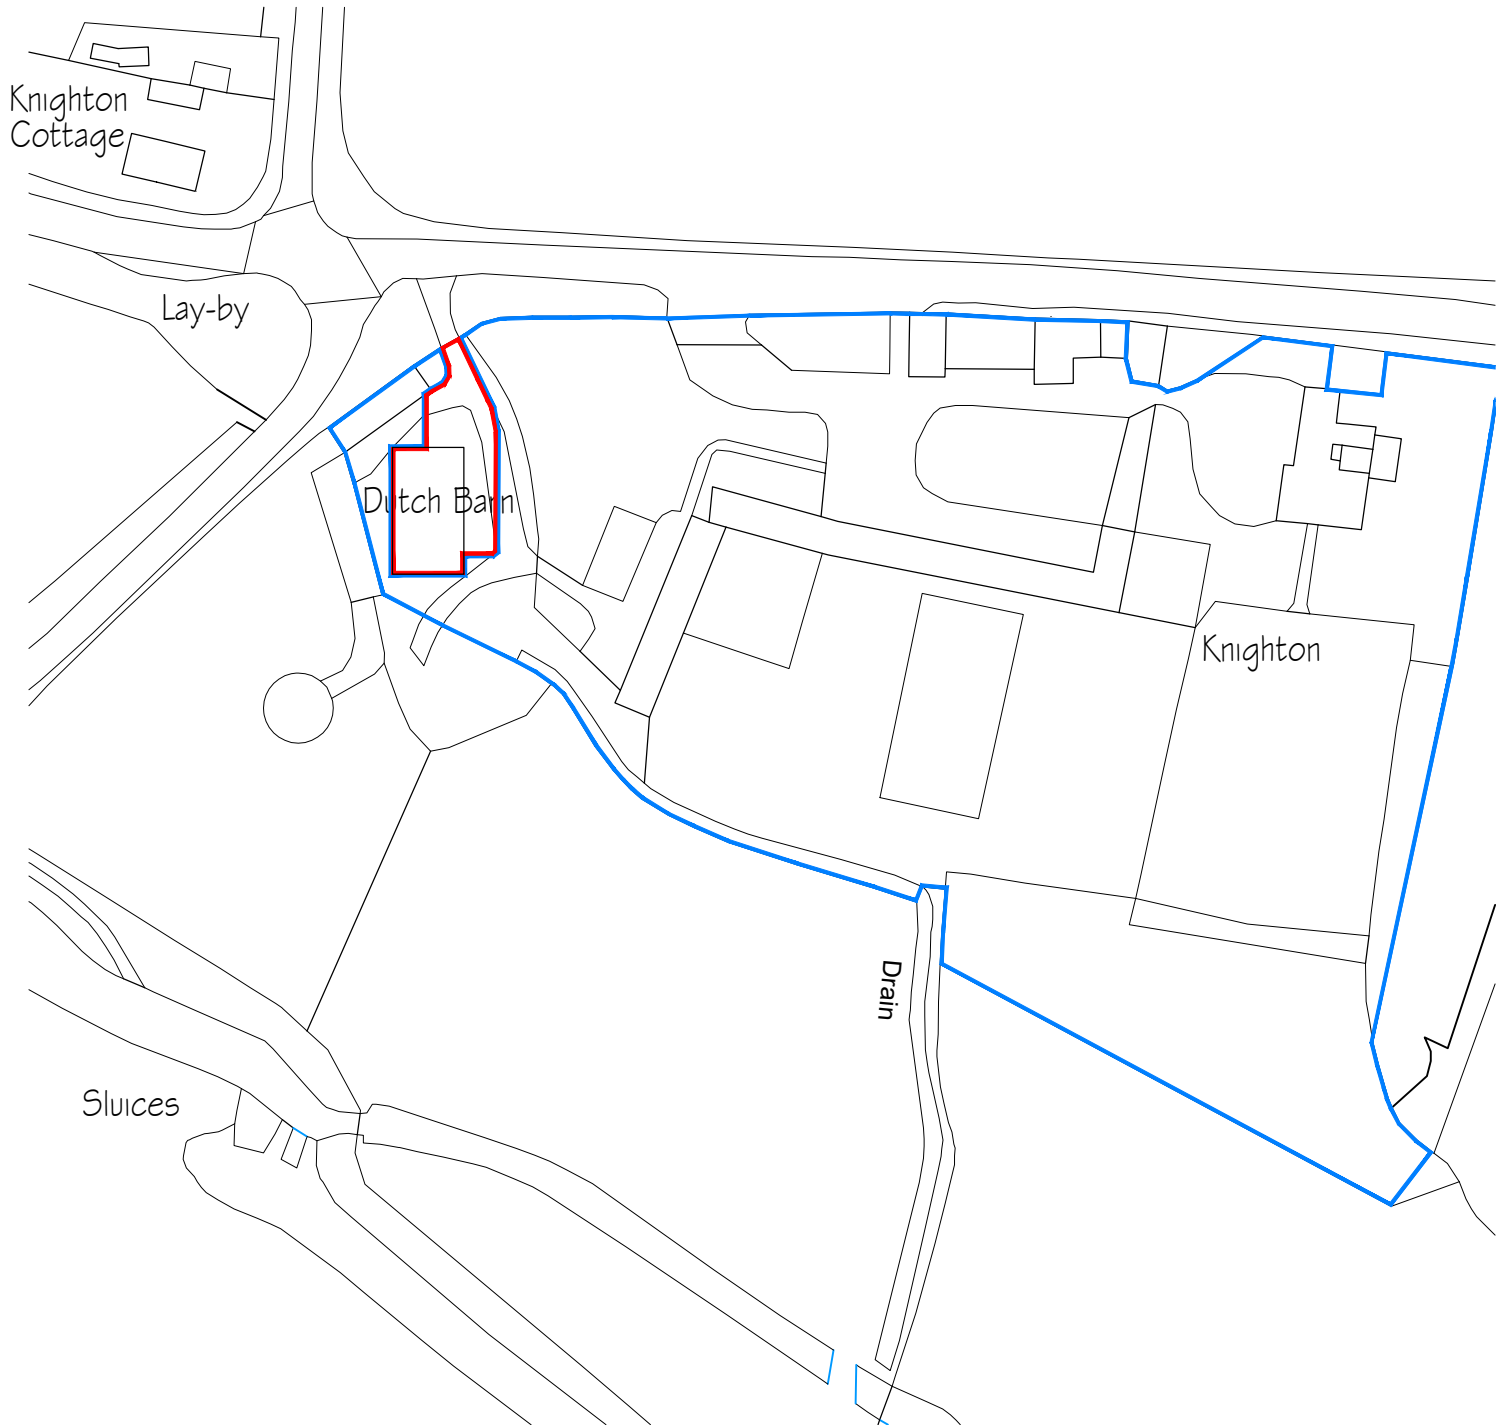

Ordnance Survey, (c) Crown Copyright
2022. All rights reserved. Licence
number 100022432

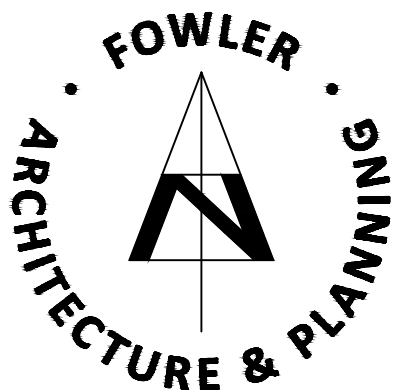

Contractors, Sub Contractors and Suppliers are to check all relevant
dimensions and levels of site and buildings before commencing any
shop drawings or building work.

This drawing is copyright and may not be reproduced in any part of
form without the written consent of Fowler Architecture & Planning

39 High Street
Pewsey
Wiltshire
SN9 5AF
tel (01672) 569444

enquiries@faap.co.uk

project
KNIGHTON HOUSE
Ramsbury

drawing
Site Location Plan

scale
1:1250 @ A4

drawn by
JTC

date
Sept'22

210620-01
drawing no

-
rev