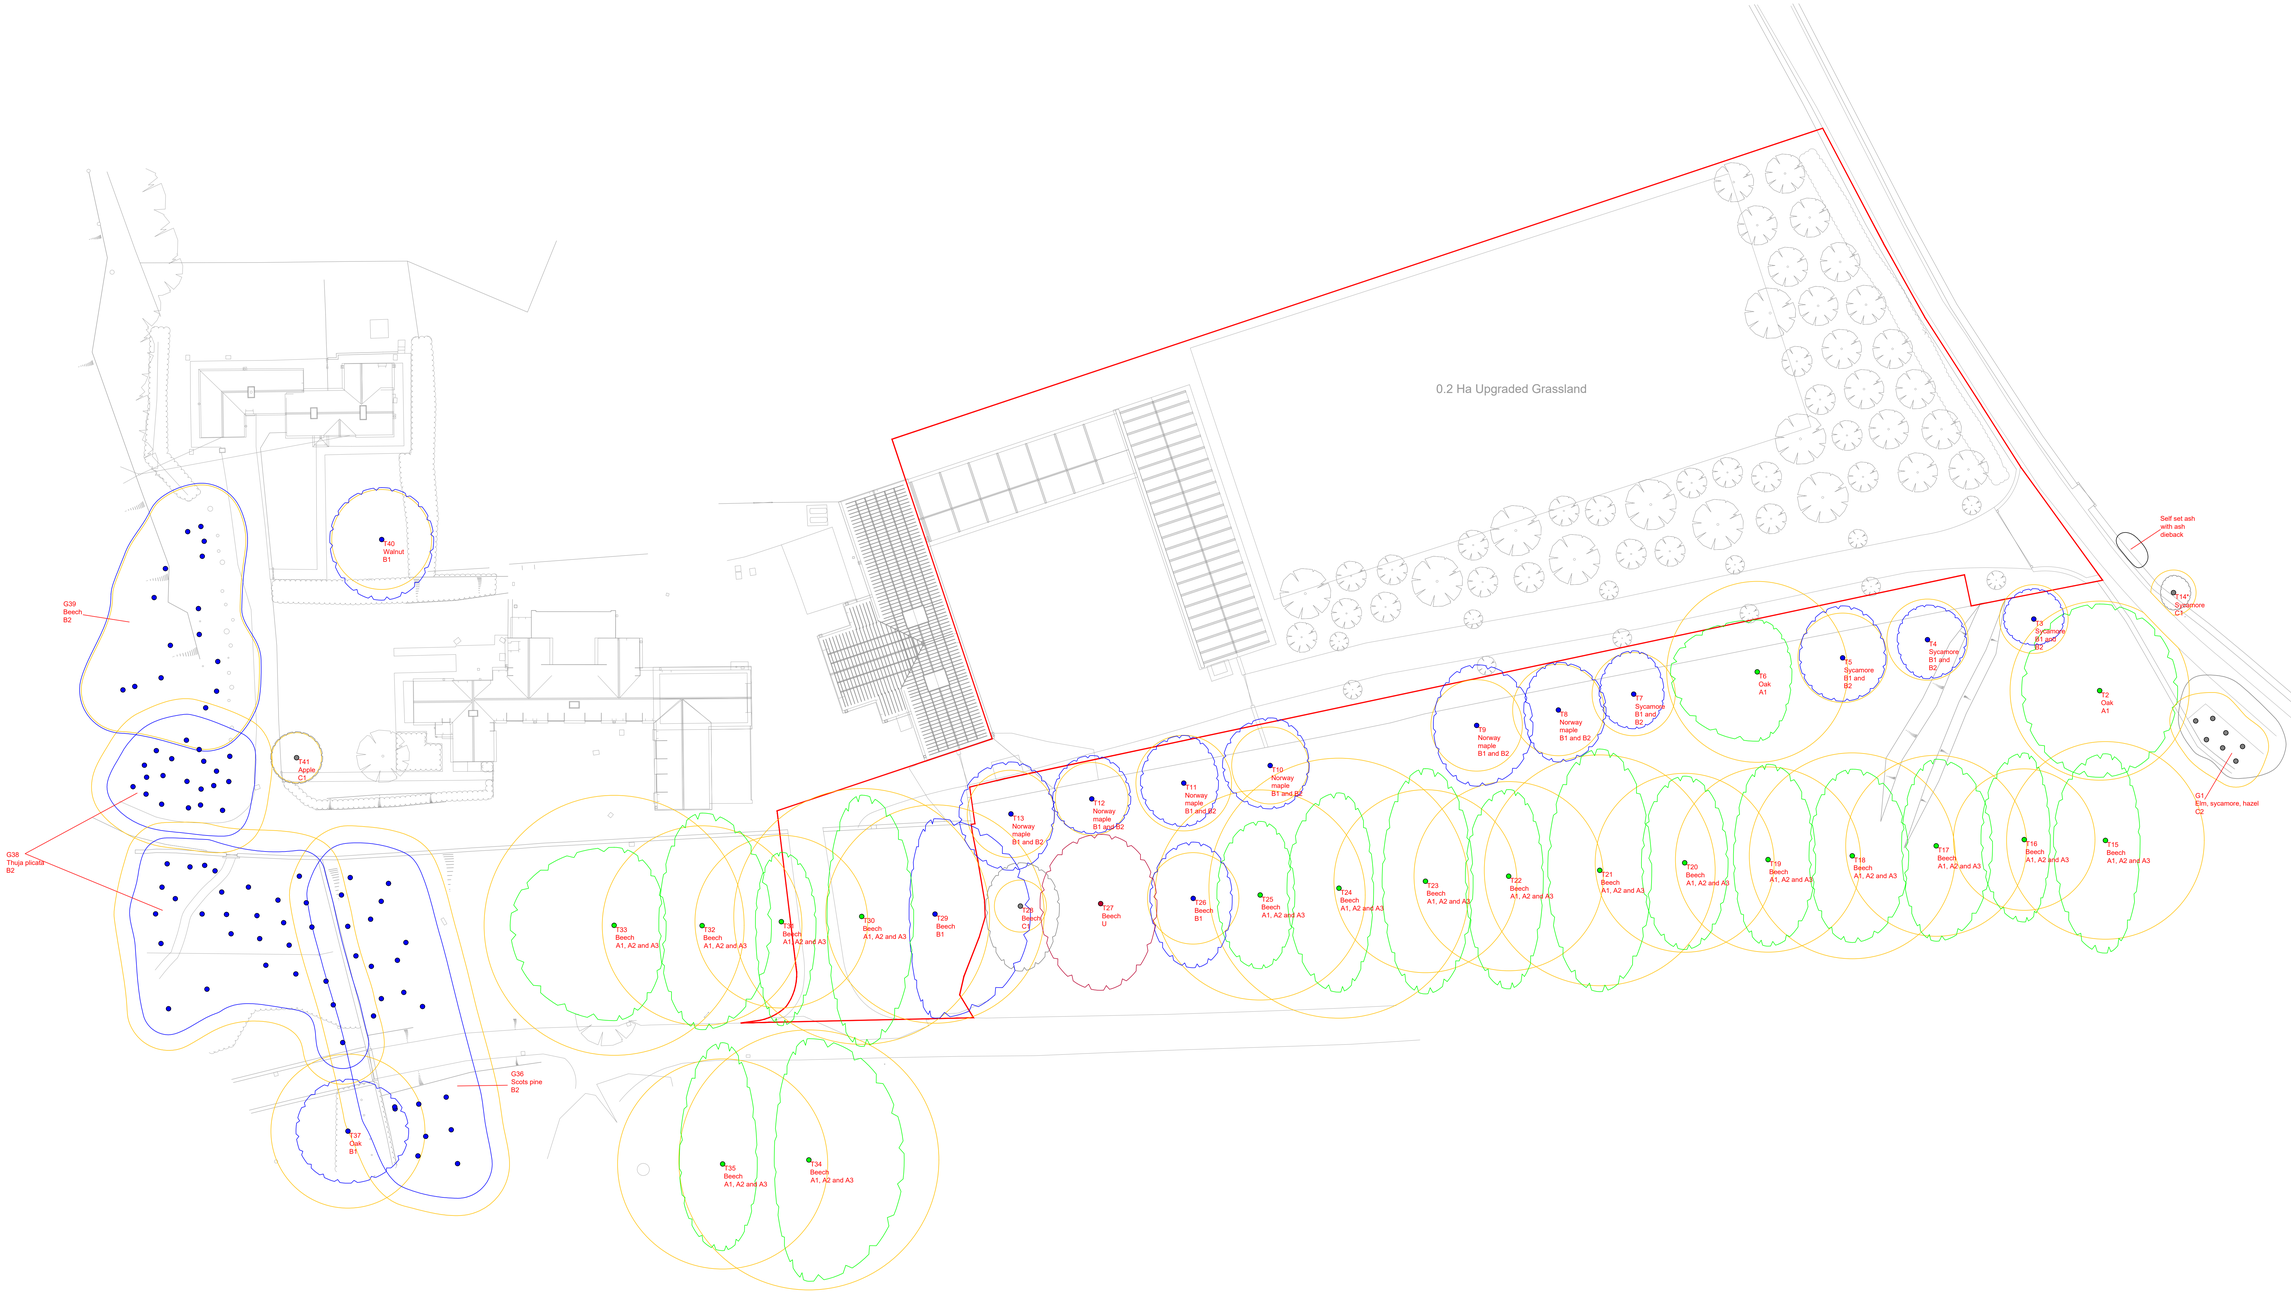

t: 07884 056 025
e: glen@ghatrees.co.uk
www.ghatrees.co.uk

Site: Conkwell Grange	1:250 at A0
Drawing Title: Arboricultural Impact Assessment	Rev A April 2026

Key:

- Category A
- Category B
- Category C
- Category U
- Tree Proposed for Removal

5m 10m

NOTE: Tree/group numbers marked with an * have approximate locations.