



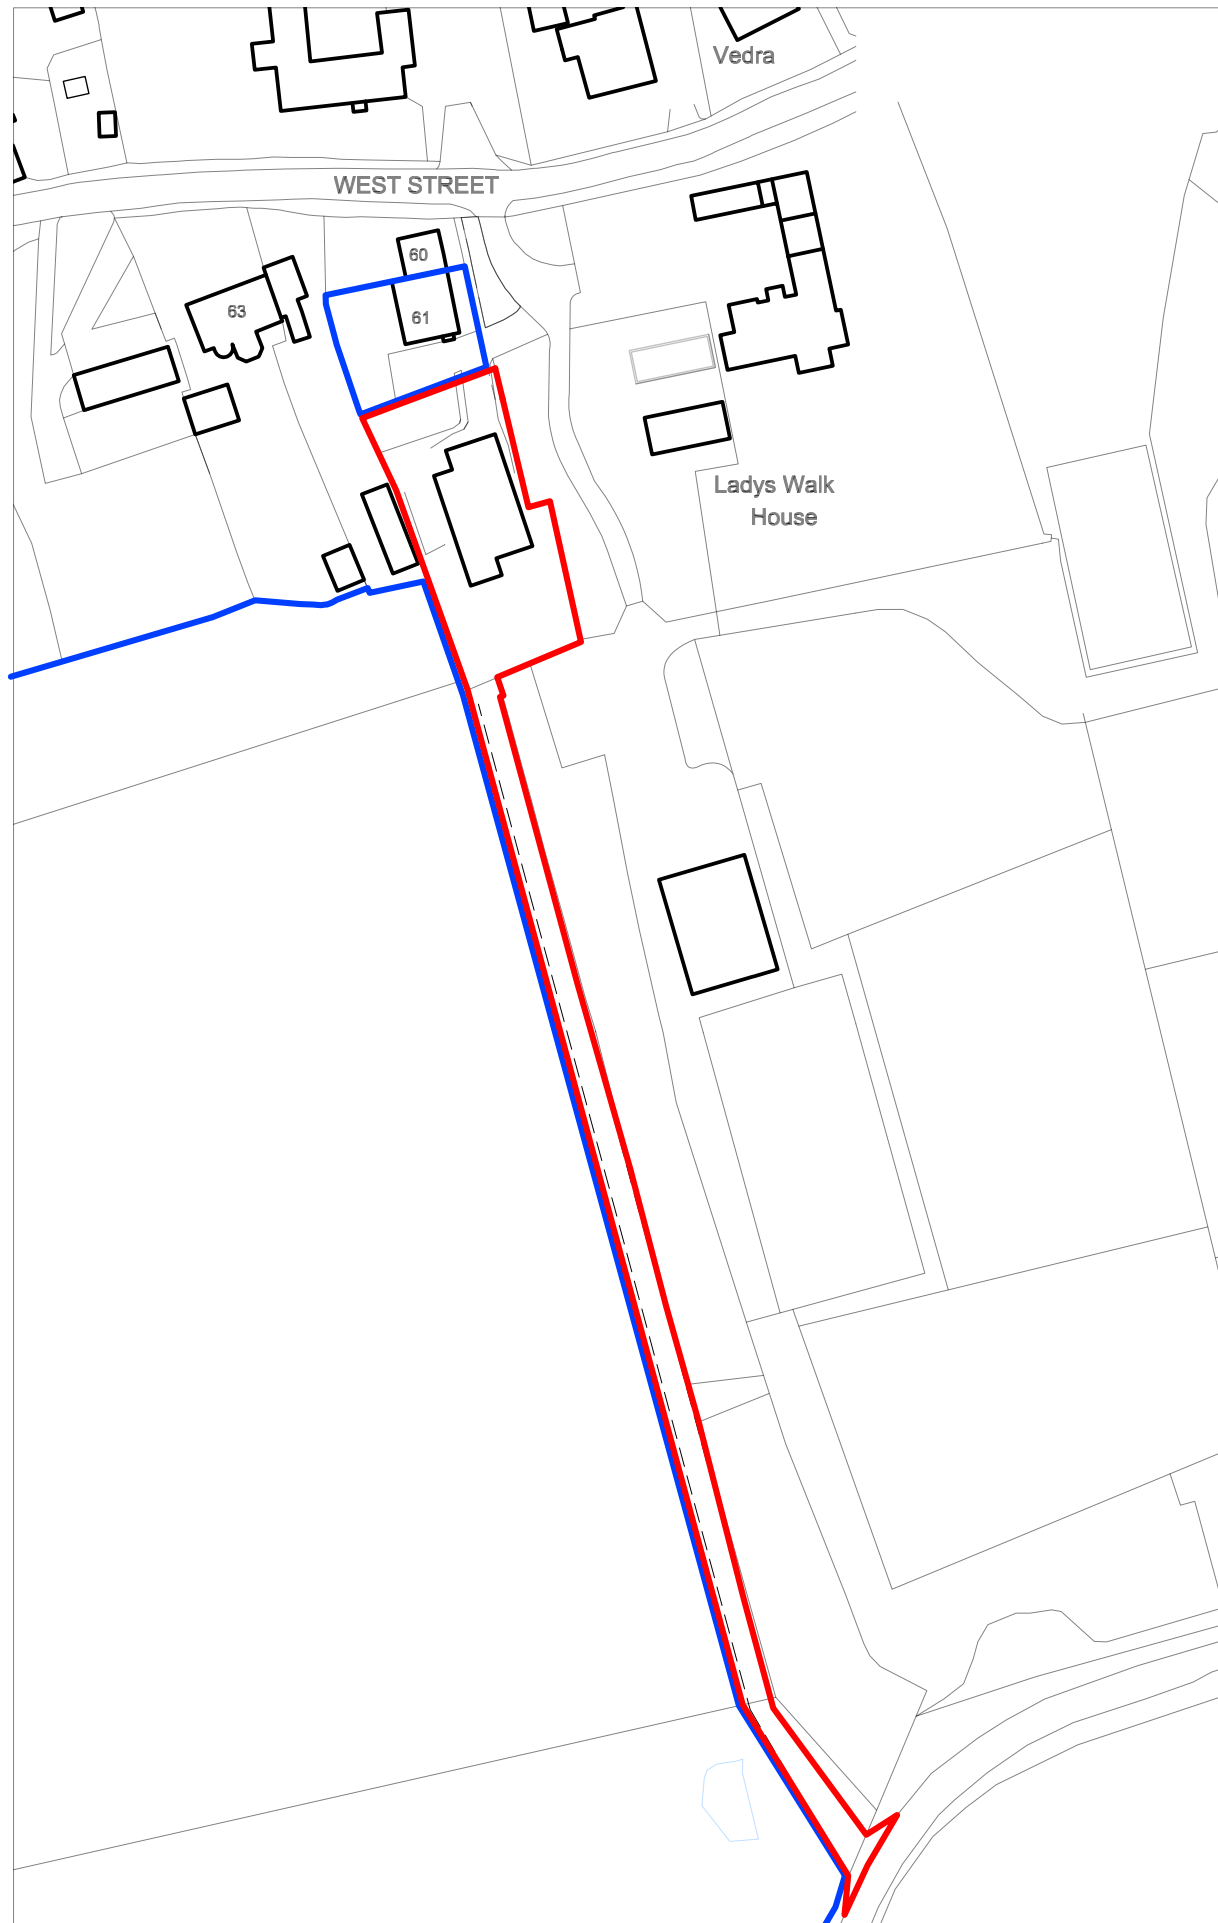

LOCATION PLAN 1:1250
Ordnance Survey Licence No: 100037384

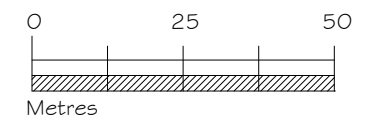

B	30.4.26	North boundary
A	6.3.26	Access
Rev	Date	Notes



LPC (TRULL) LTD.,
TRULL, TETBURY, GLOUCESTERSHIRE GL8 8SQ
Tel: 01285 841433 email: admin@lpctrull.com

Client
Ms L Bailes
Project
61 West Street,
Great Somerford,
Wilts SN15 5EH

Drawing
LOCATION PLAN

Date: May 2025 Scale: 1:1250 @ A3
Drawing Number
LPC 6090 EX 101 B