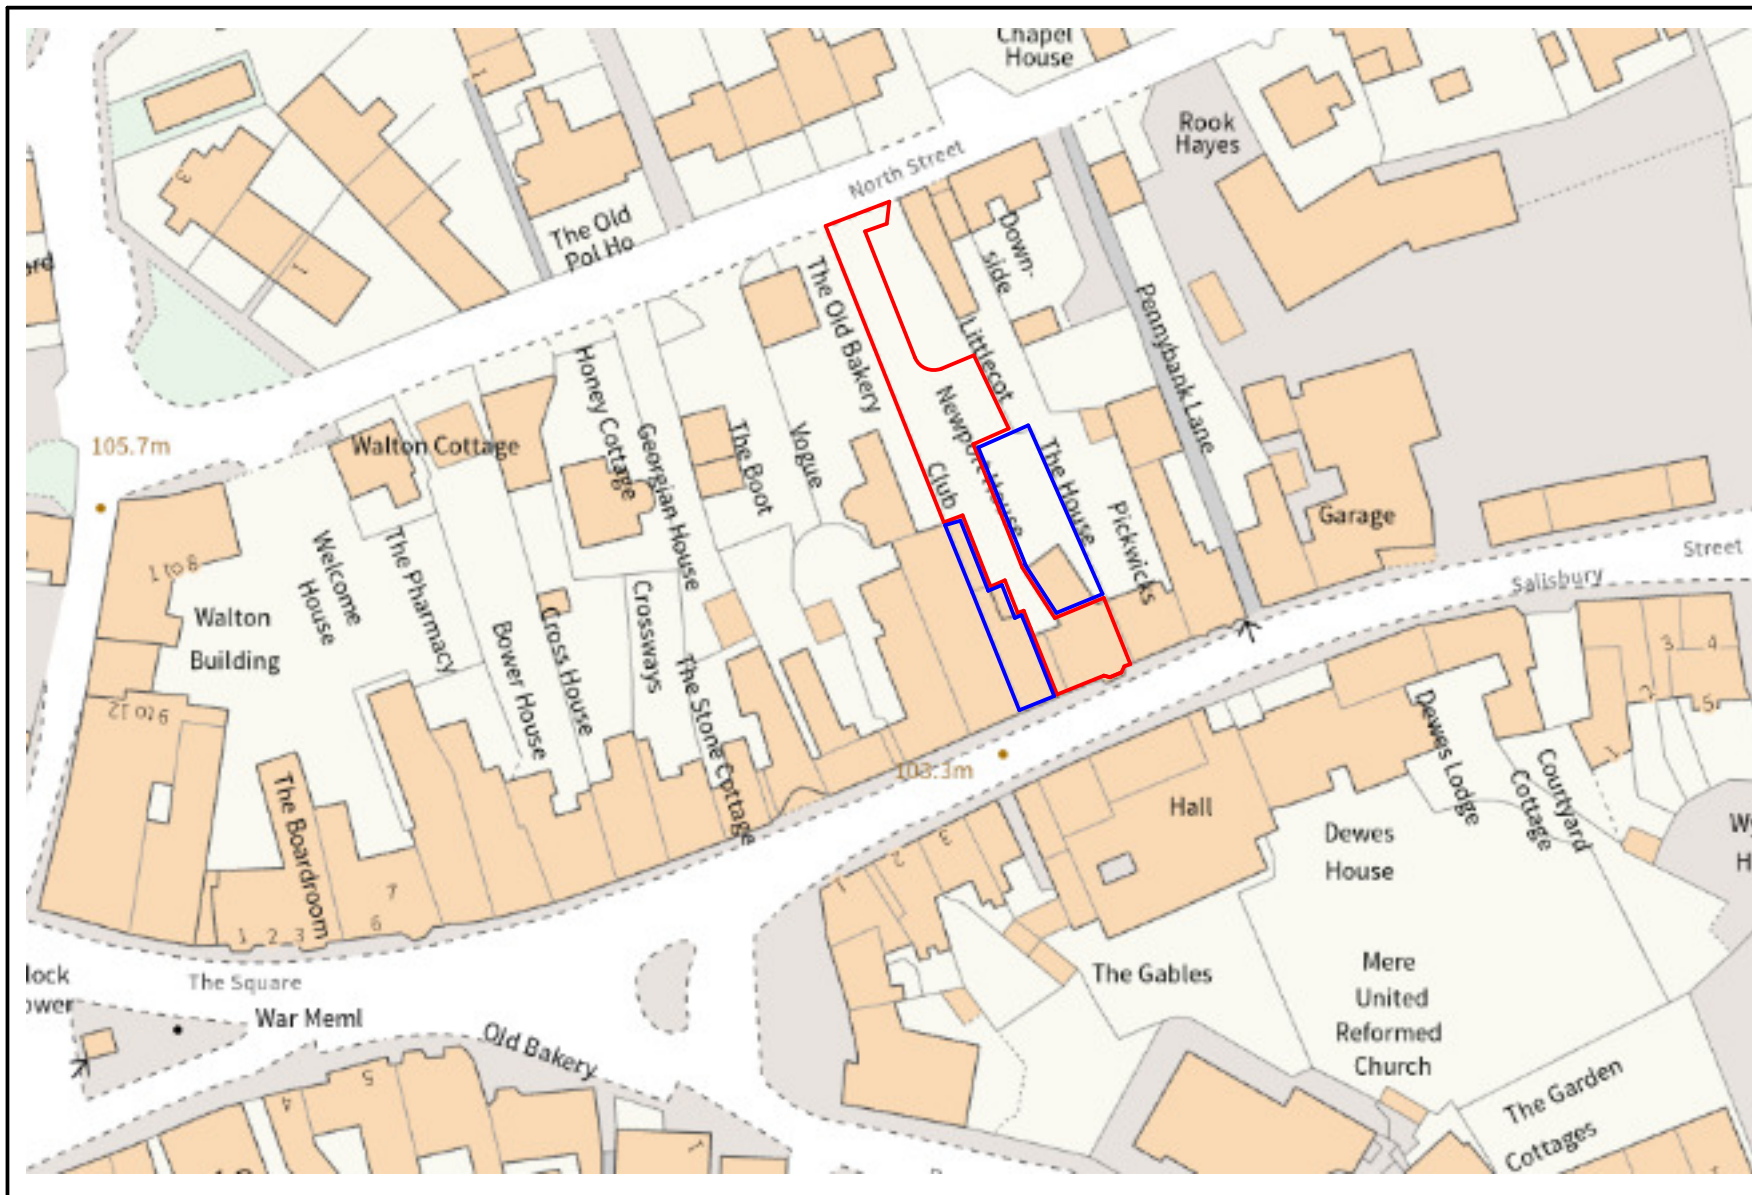


Spudivordesigns.LTD
 Email: spudivordesignltd@gmail.com
 Telephone: 07968 739168 or 01747 833721

Refurbishment and
 Possible Conversion of a
 Single Dwelling
 into Two Apartments

No 1 Newport House
 Salisbury Street
 Mere
 Warminster
 Wiltshire
 BA12 6HE

Scale 1:1250 at A4

Location Plan

Drawing No. 25/053/01

Drawn

Date April 2026

