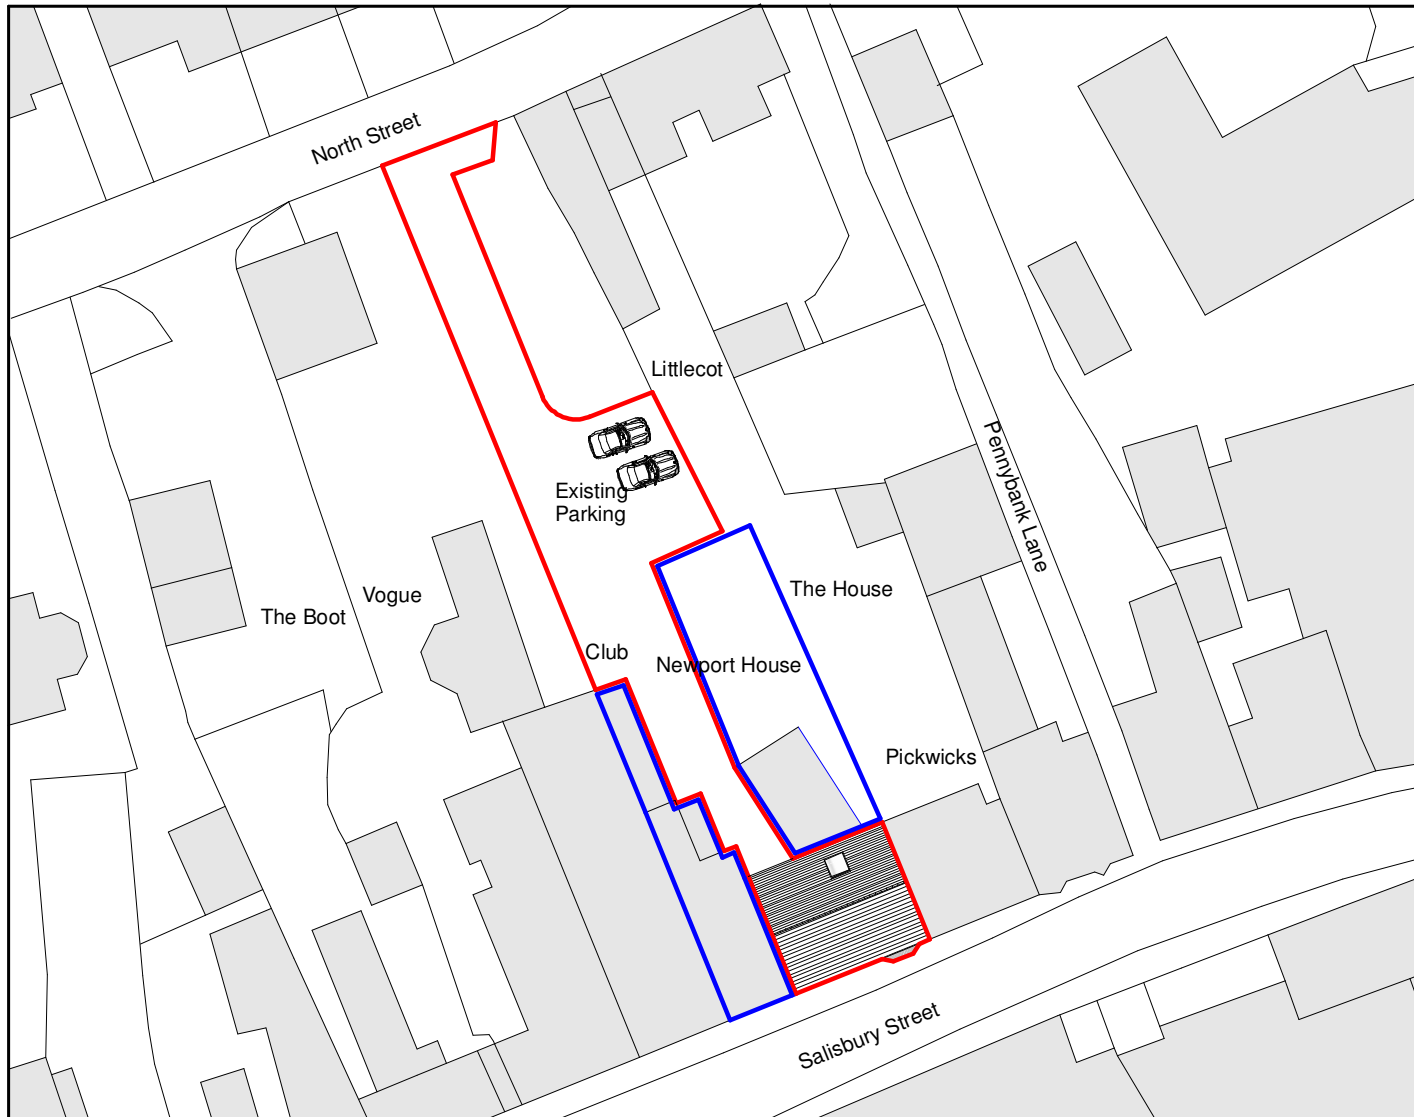


Scale 1:500

01m 2.5m 5m 10m 15m 20m 25m

Metres

 	
LABC LABC Local Authority Building Control Registered Partner Authority Scheme	
	
Email: spudivordesignltd@gmail.com Telephone: 07968 739168 or 01747 833721	
Refurbishment and Possible Conversion of a Single Dwelling into Two Apartments	
No 1 Newport House Salisbury Street Mere Warminster Wiltshire BA12 6HE	
Scale	1:500 at A4
Existing Block Plan	
Drawing No.	25/053/02
Drawn	
Date	April 2026