
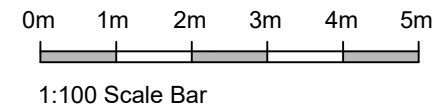
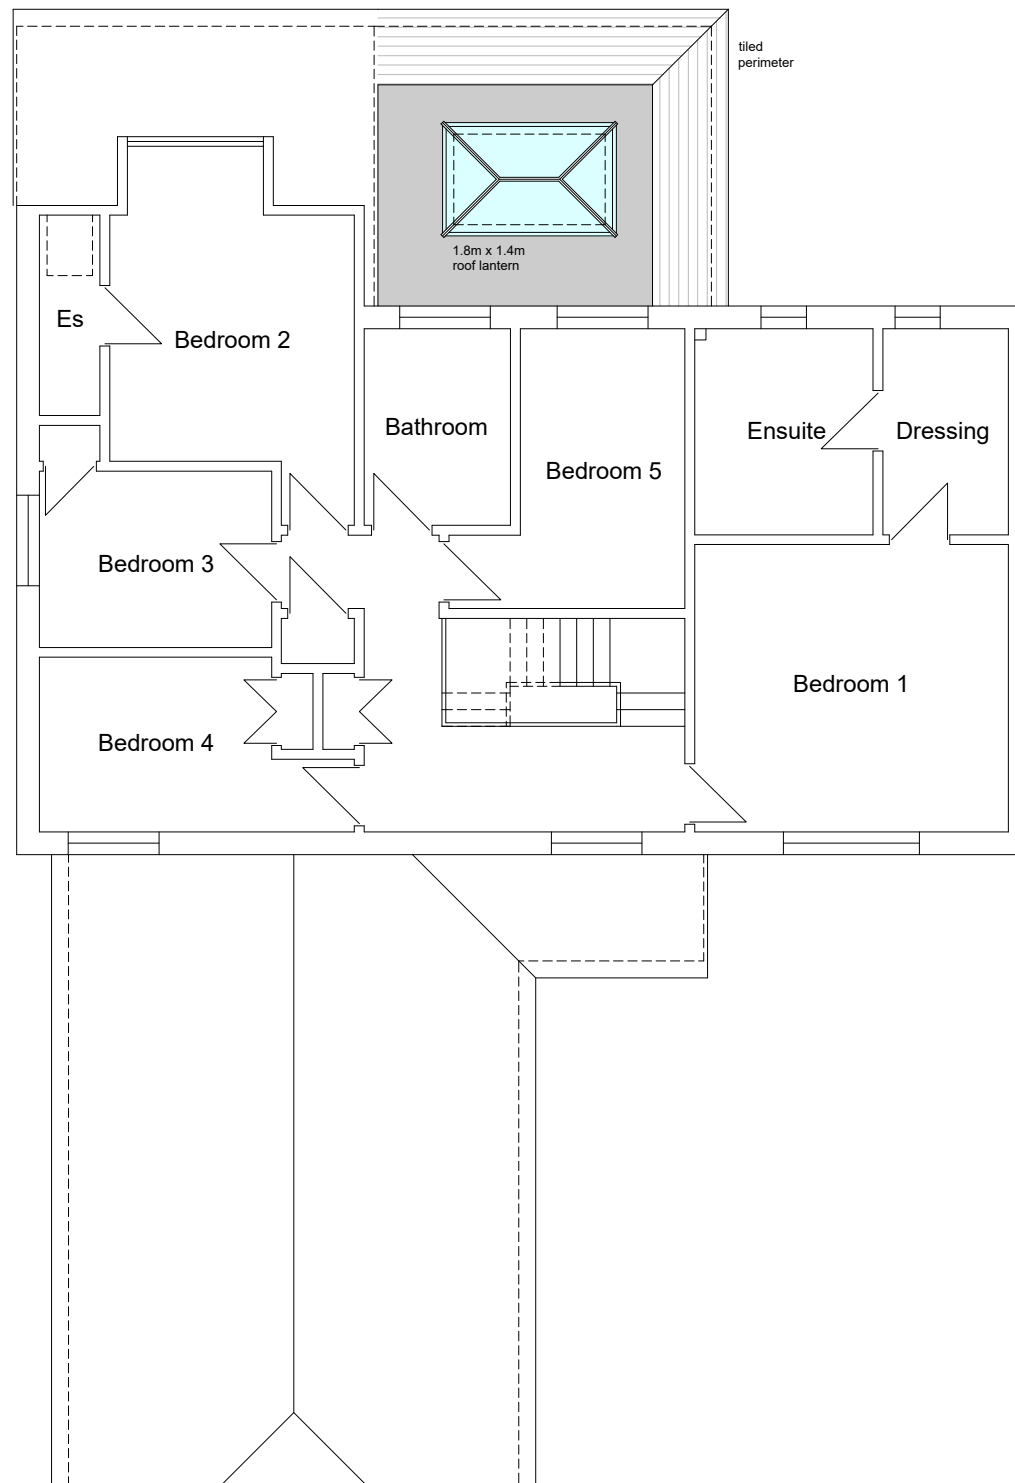


THIS DRAWING IS FOR PLANNING PURPOSES ONLY AND IS NOT FOR CONSTRUCTION.
THE SCALE BAR IS FOR THE SOLE USE OF THE PLANNING DEPARTMENT AND SHOULD NOT BE USED FOR CONSTRUCTION.

Original House width = 13.1m
Extension width = 4.5m
Therefore less than half the width of the original house

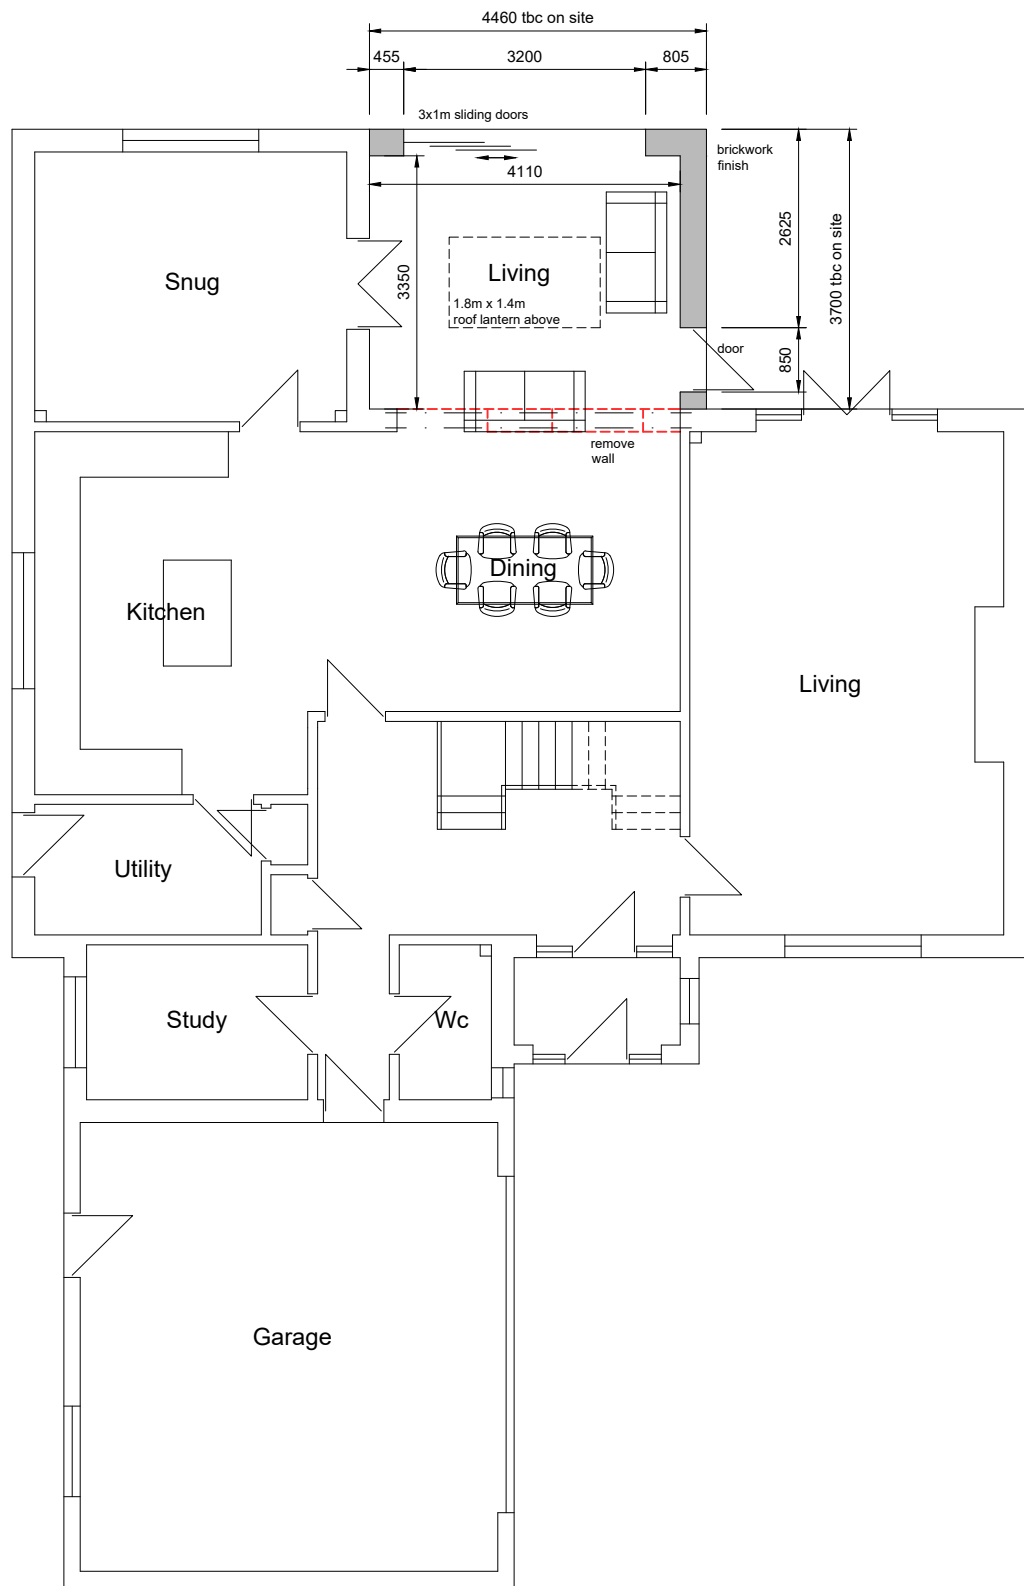

mk3designs

Client: D Kenchington & J Stratton

Project: Beech House
Lower Road
Charlton All Saints

Title: Proposed Plans

DRAWN	MK
DATE	April 2026
SCALE	1:100@A3

Drg. No.	P-04	B
----------	------	---