


THIS DRAWING IS FOR PLANNING PURPOSES ONLY AND IS NOT FOR CONSTRUCTION.
THE SCALE BAR IS FOR THE SOLE USE OF THE PLANNING DEPARTMENT AND SHOULD NOT BE USED FOR CONSTRUCTION.



Front (East) Elevation

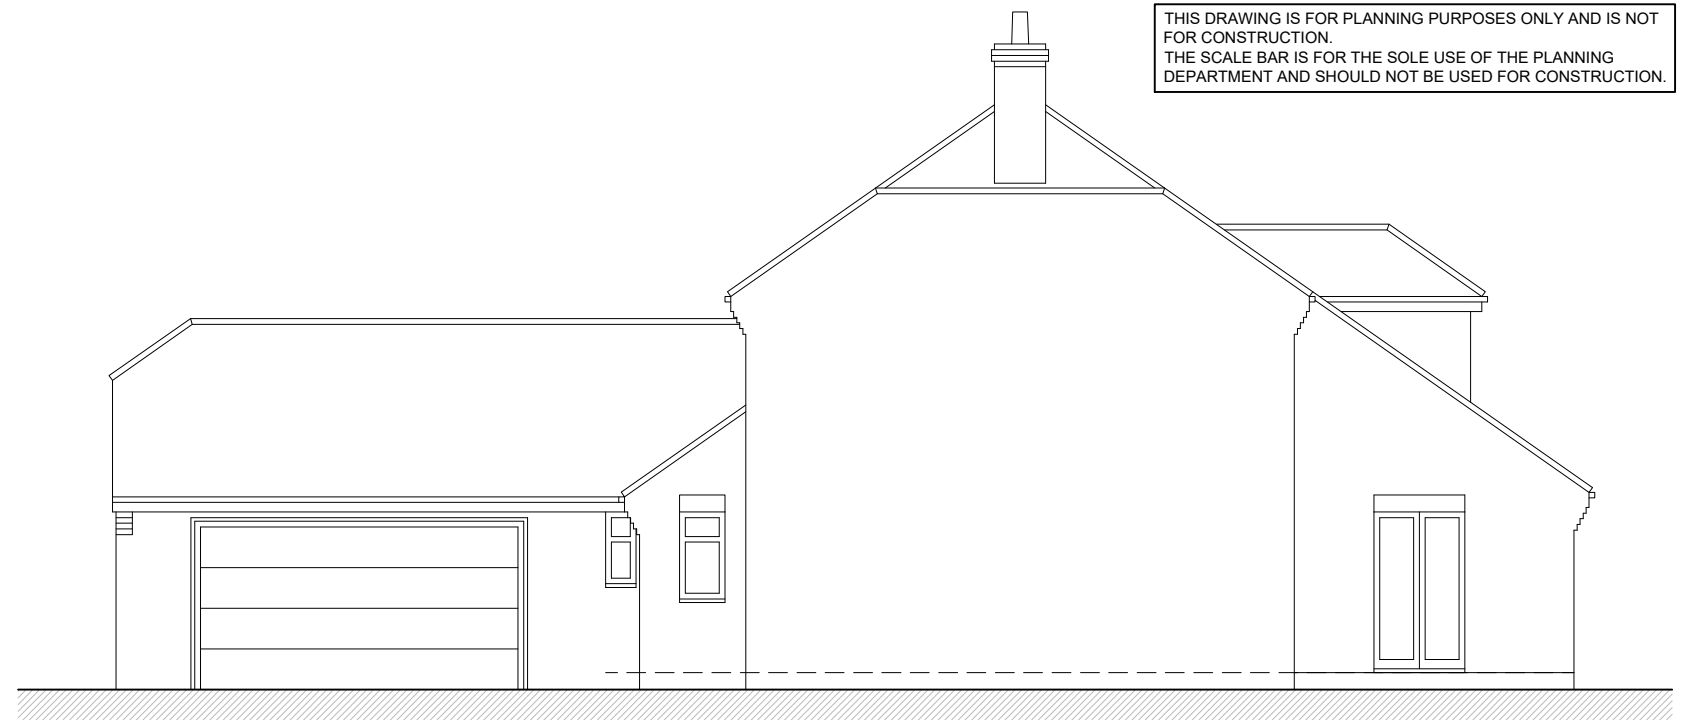

Side (North) Elevation



Rear (West) Elevation



Side (South) Elevation

0m 1m 2m 3m 4m 5m
1:100 Scale Bar

mk3designs

Client:
D Kenchington & J Stratton

Project:
Beech House
Lower Road
Charlton All Saints

Title:
Existing Elevations

DRAWN: MK
DATE: April 2026
SCALE: 1:100@A3

Drg. No.
P-03