


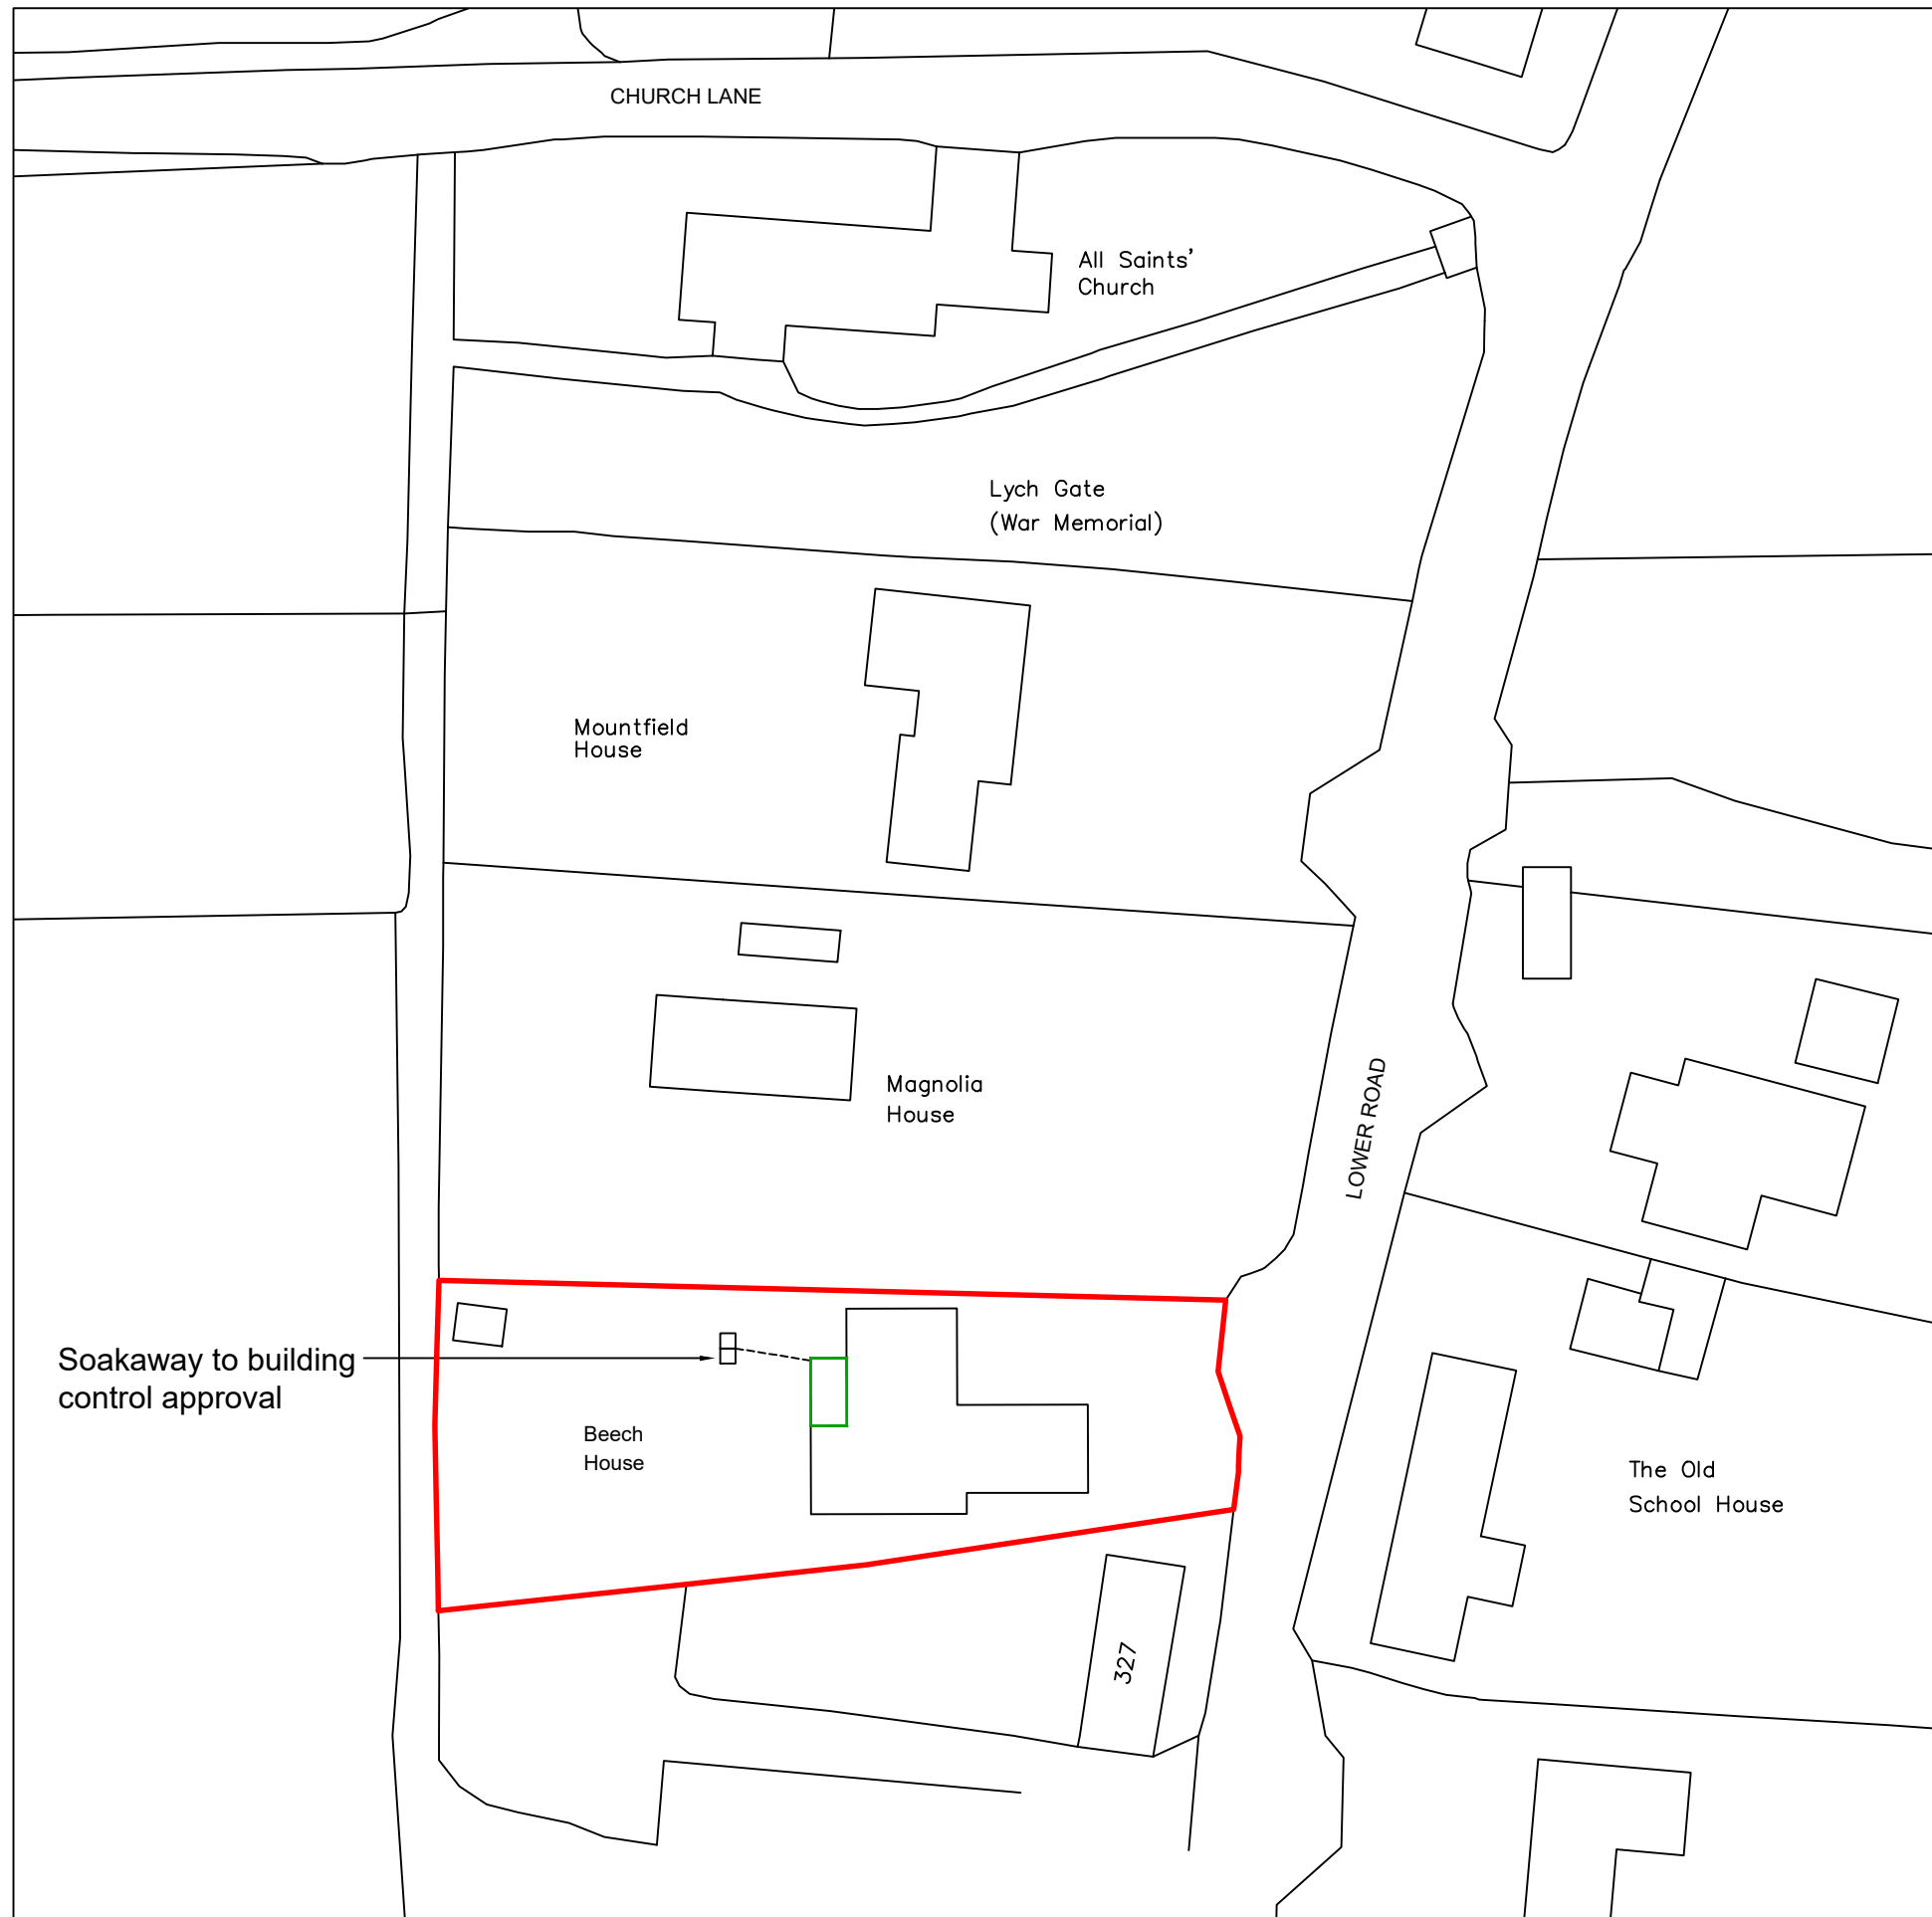
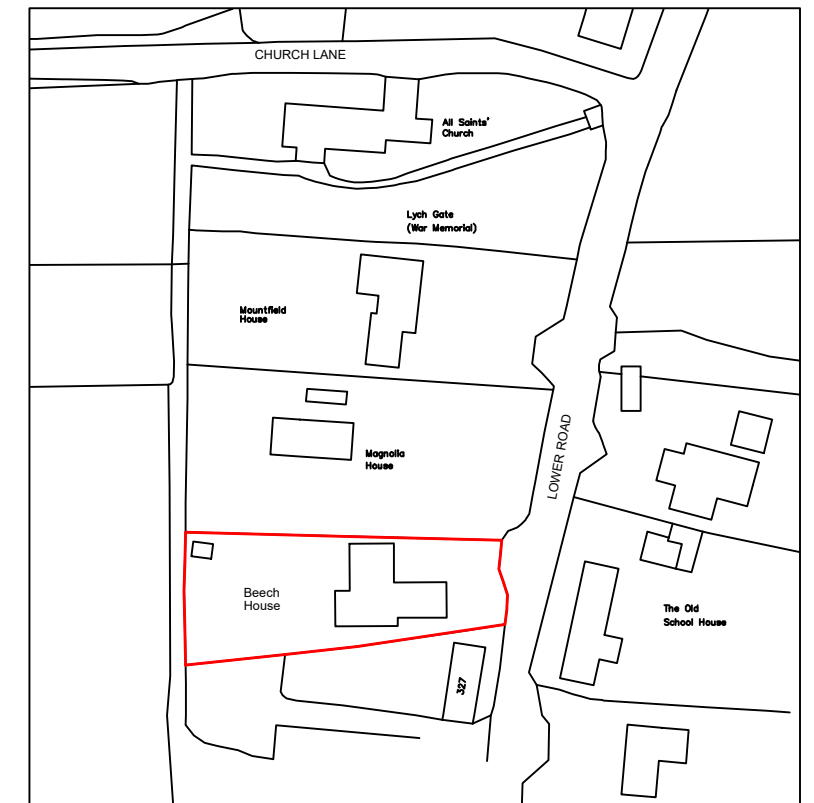


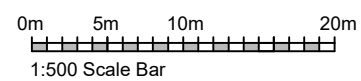

Block Plan
Scale 1:500

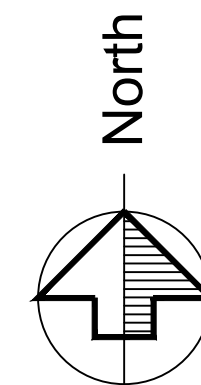

Location Plan
Scale 1:1250

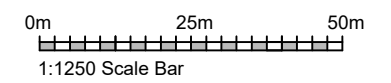

mk3designs

Client:
D Kenchington & J Stratton

Project:
Beech House
Lower Road
Charlton All Saints

Title:
Location and
Block Plan

DRAWN	MK
DATE	May 2026
SCALE	as shown@A3

Drg. No.
P-01