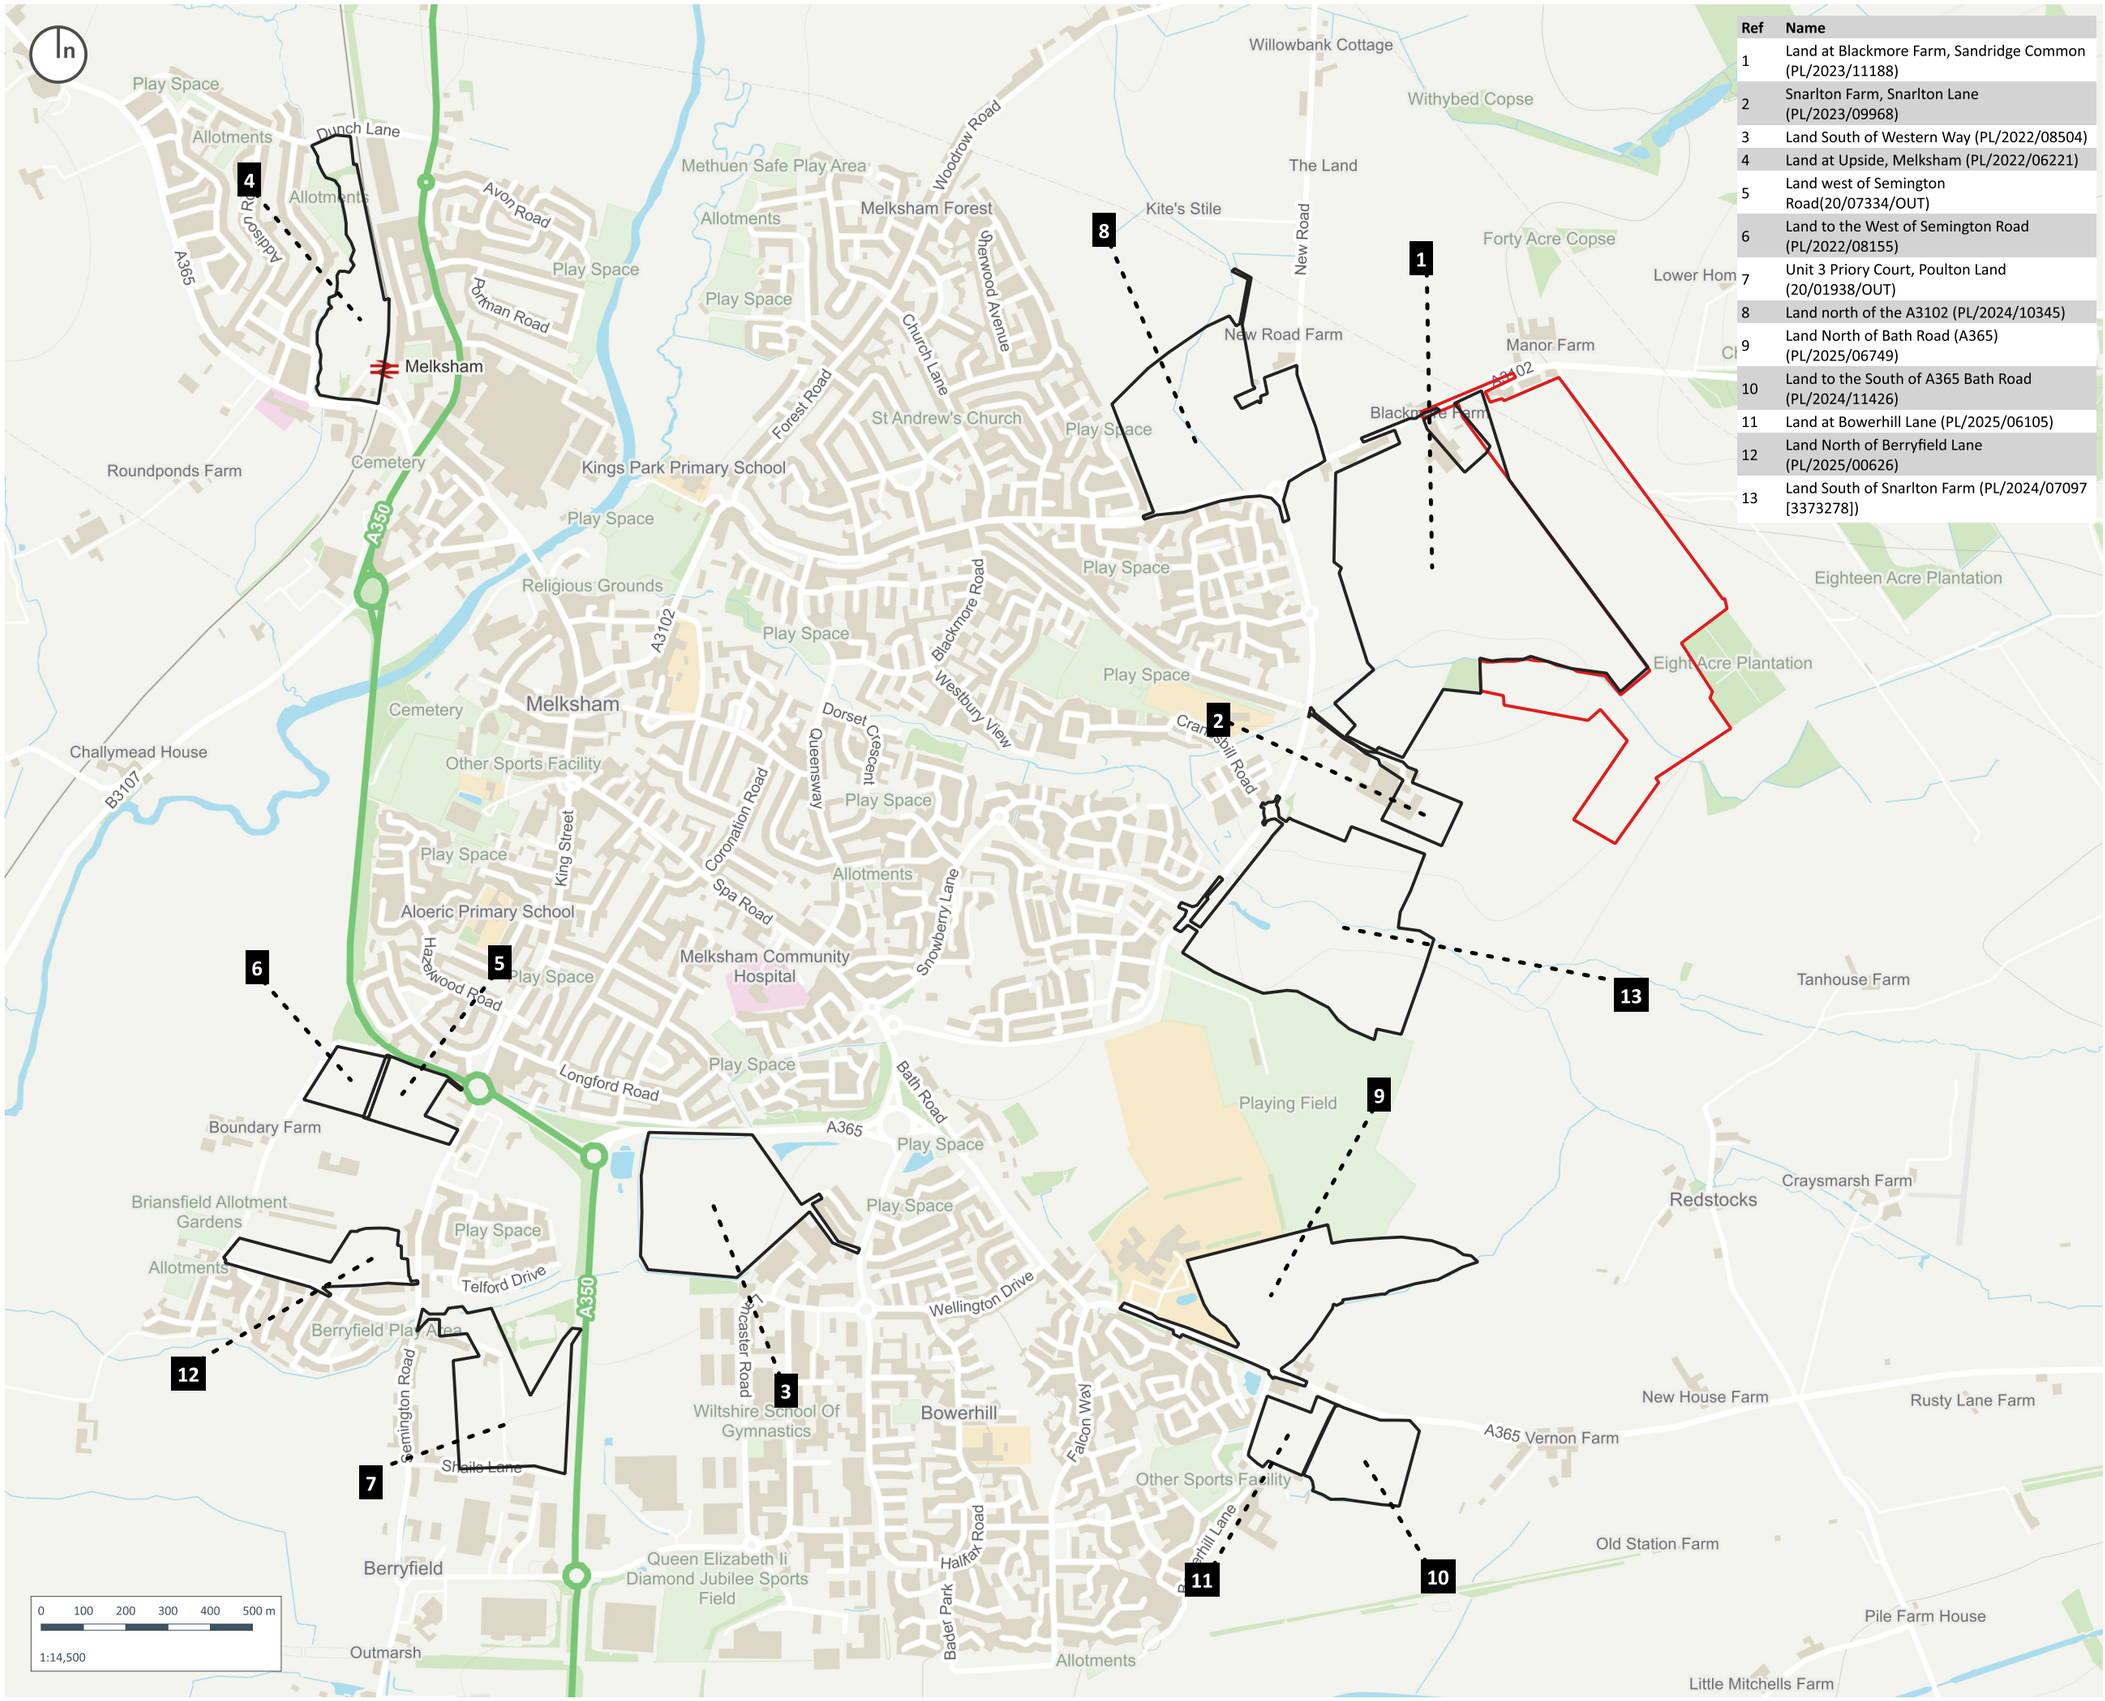

Ref	Name
1	Land at Blackmore Farm, Sandridge Common (PL/2023/11188)
2	Snarlton Farm, Snarlton Lane (PL/2023/09968)
3	Land South of Western Way (PL/2022/08504)
4	Land at Upside, Melksham (PL/2022/06221)
5	Land west of Semington Road(20/07334/OUT)
6	Land to the West of Semington Road (PL/2022/08155)
7	Unit 3 Priory Court, Poulton Land (20/01938/OUT)
8	Land north of the A3102 (PL/2024/10345)
9	Land North of Bath Road (A365) (PL/2025/06749)
10	Land to the South of A365 Bath Road (PL/2024/11426)
11	Land at Bowerhill Lane (PL/2025/06105)
12	Land North of Berryfield Lane (PL/2025/00626)
13	Land South of Snarlton Farm (PL/2024/07097 [3373278])

Copyright of Turley

This drawing is for illustrative purposes only and should not be used for any construction or estimation purposes. To be scaled for planning application purposes only. No liability or responsibility is accepted arising from reliance upon the information contained within this drawing.

Plans reproduced by permission of Ordnance Survey on behalf of The Controller of Her Majesty's Stationery Office. © Crown Copyright and database right [2026]. All rights reserved. Ordnance Survey Licence number [100020449]

Site

Cumulative Project

CLIENT:
Gleeson Land Ltd

PROJECT:
Land East of Blackmore Farm, Melksham

DRAWING:
Cumulative Project Plan

PROJECT NUMBER:
03004

DRAWING NUMBER:
Figure 8.1

CHECKED BY:
EM

REVISION:
1.0

STATUS:
Final

DATE:
January 2026

SCALE:
1:14,500 @ A3

Turley EIA