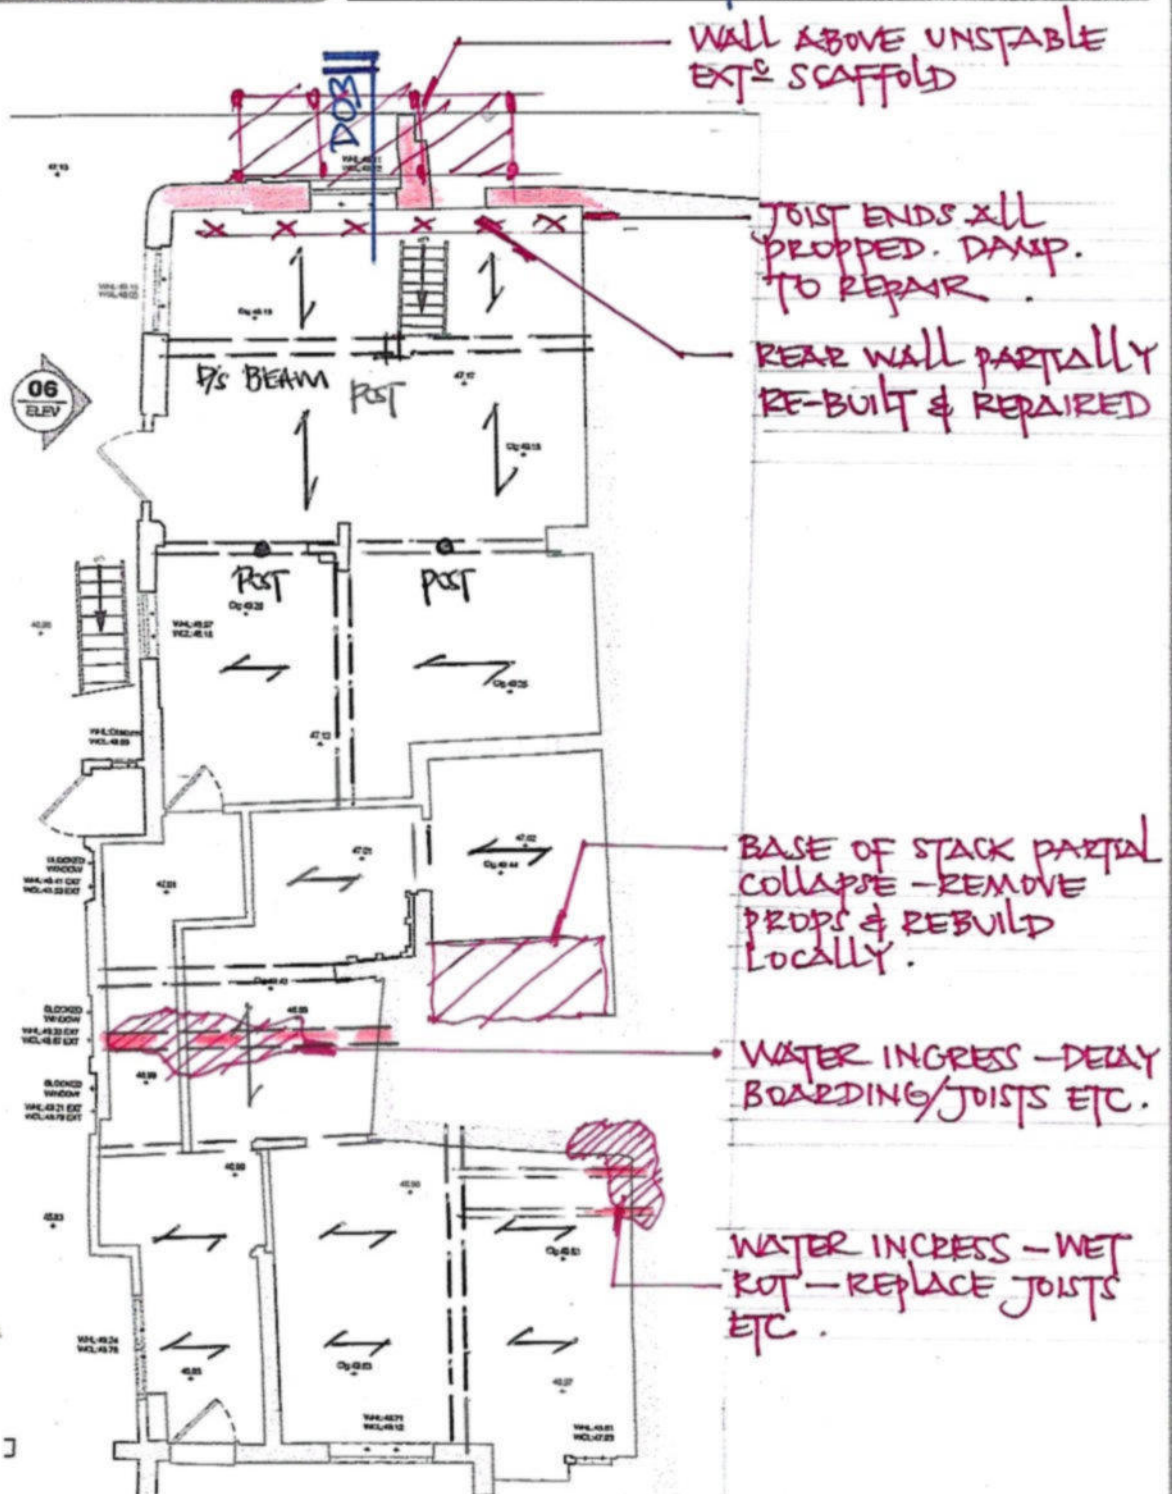


JOB TITLE

47, BLUE BOAR ROW

DRG. TITLE

OLDEST CORE BUILDING
GROUND FLOOR

GROUND FLOOR
(FIRST OVER)
1:100

SCALE

1:100

DATE

DEC'24

BY

AW

APR'25
REV DATE

UPDATE FOR LBC.
REVISIONS

CHK

DRG. NO

14084.2.R1

REV.

A