

PROPOSED




Dark Blue
Pantone 287 C
CMYK 100 | 91 | 27 | 13
RGB 30 | 51 | 113
HEX 1D3371

Red
Pantone 192 C
CMYK 0 | 99 | 48 | 0
RGB 237 | 20 | 92
HEX ED145B

Yellow
Pantone 130 C
CMYK 1 | 29 | 91 | 0
RGB 252 | 186 | 48
HEX FCB43D

NEW PARK STREET ELEVATION

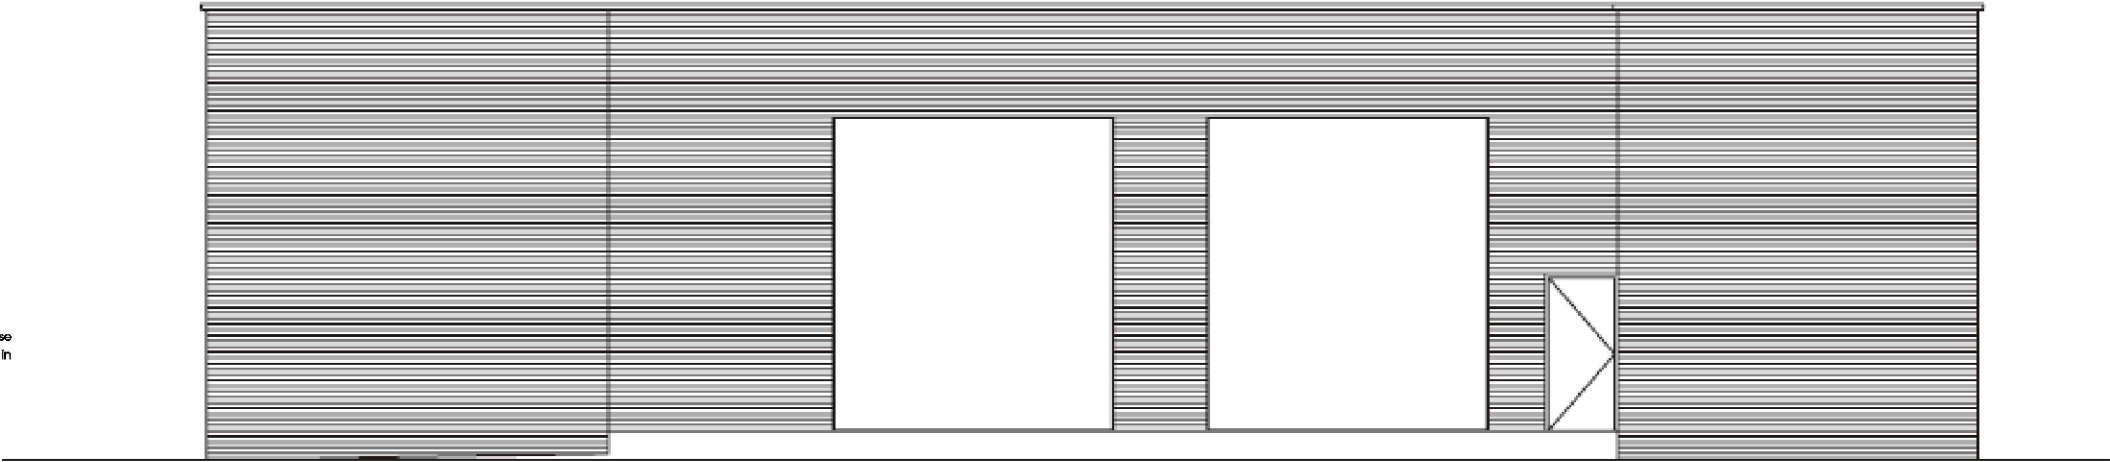

Replace "Welcome to Devizes"
Sign with like-for-like in Julia's House
children's hospices colours to tie in
with main shop signage

SECTION 1:20

WHARF STREET ELEVATION



1:100 – A3

