



black aluminium framing and facing brick plinth

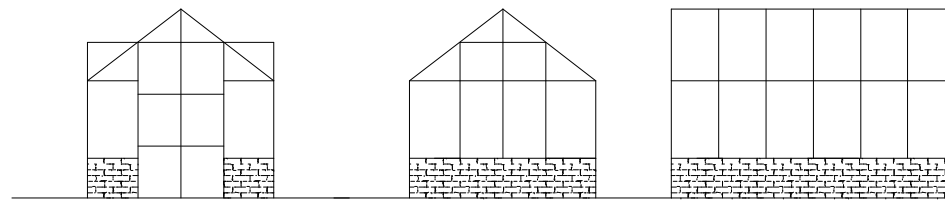


NORTH

SOUTH


EAST

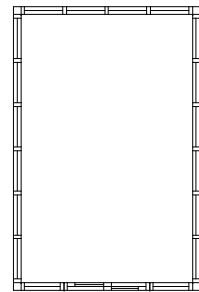


GREENHOUSE PLAN

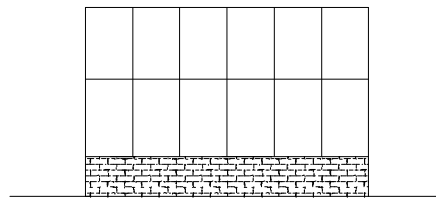


WEST

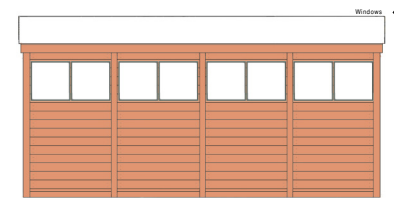


SOUTH

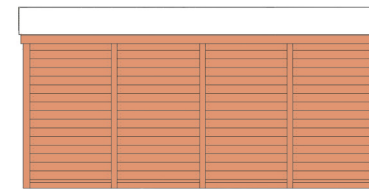

NORTH

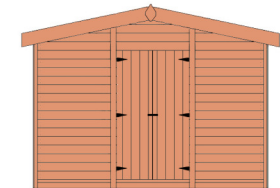


EAST

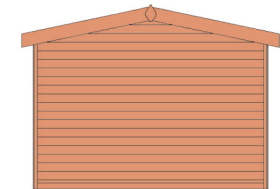

WEST

cedar boarding and green felt roof

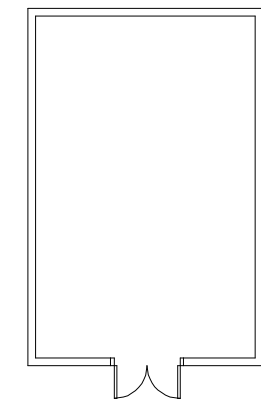

SHED PLAN



proposed new dwelling

at

land adjacent castleford farm house

green lane, ford, salisbury scale 1:100 date may 2026 drawing no Lf/p/06